NEWARCH LANDSCAPES LLP
we shape open spaces

# Submission

Project: 1334-Acme Ozone

Date: 22 Jul 2022 11:06

Submission Code

## 1334-50S-02-R0-PODIUM

To:
gauri.kulkarni@lodhagroup.com; sushant.patil@lodhagroup.com;

CC:

Comments/Remarks:
Contents: Level plan and profile sections
Purpose: Review and drawing coordination

## Transmittal

| Title | Sheet No | Description |
|---|---|---|
| CLDP | 01 | |
| Profile sections | 02 | |


Support Files :

1334-50S-02-R0.dwg

## Submission Directory

Latest submission records for all project phases

| Phase | Submissions | |
|---|---|---|
| 00-MASTER | | |
| 01-SALES RG | W1-R1.2<br>02/23/2022 15:35:28 | |
| 03-DRIVEWAY | | |
| 02-PODIUM | 50S-02-R0<br>07/22/2022 05:36:23 | |

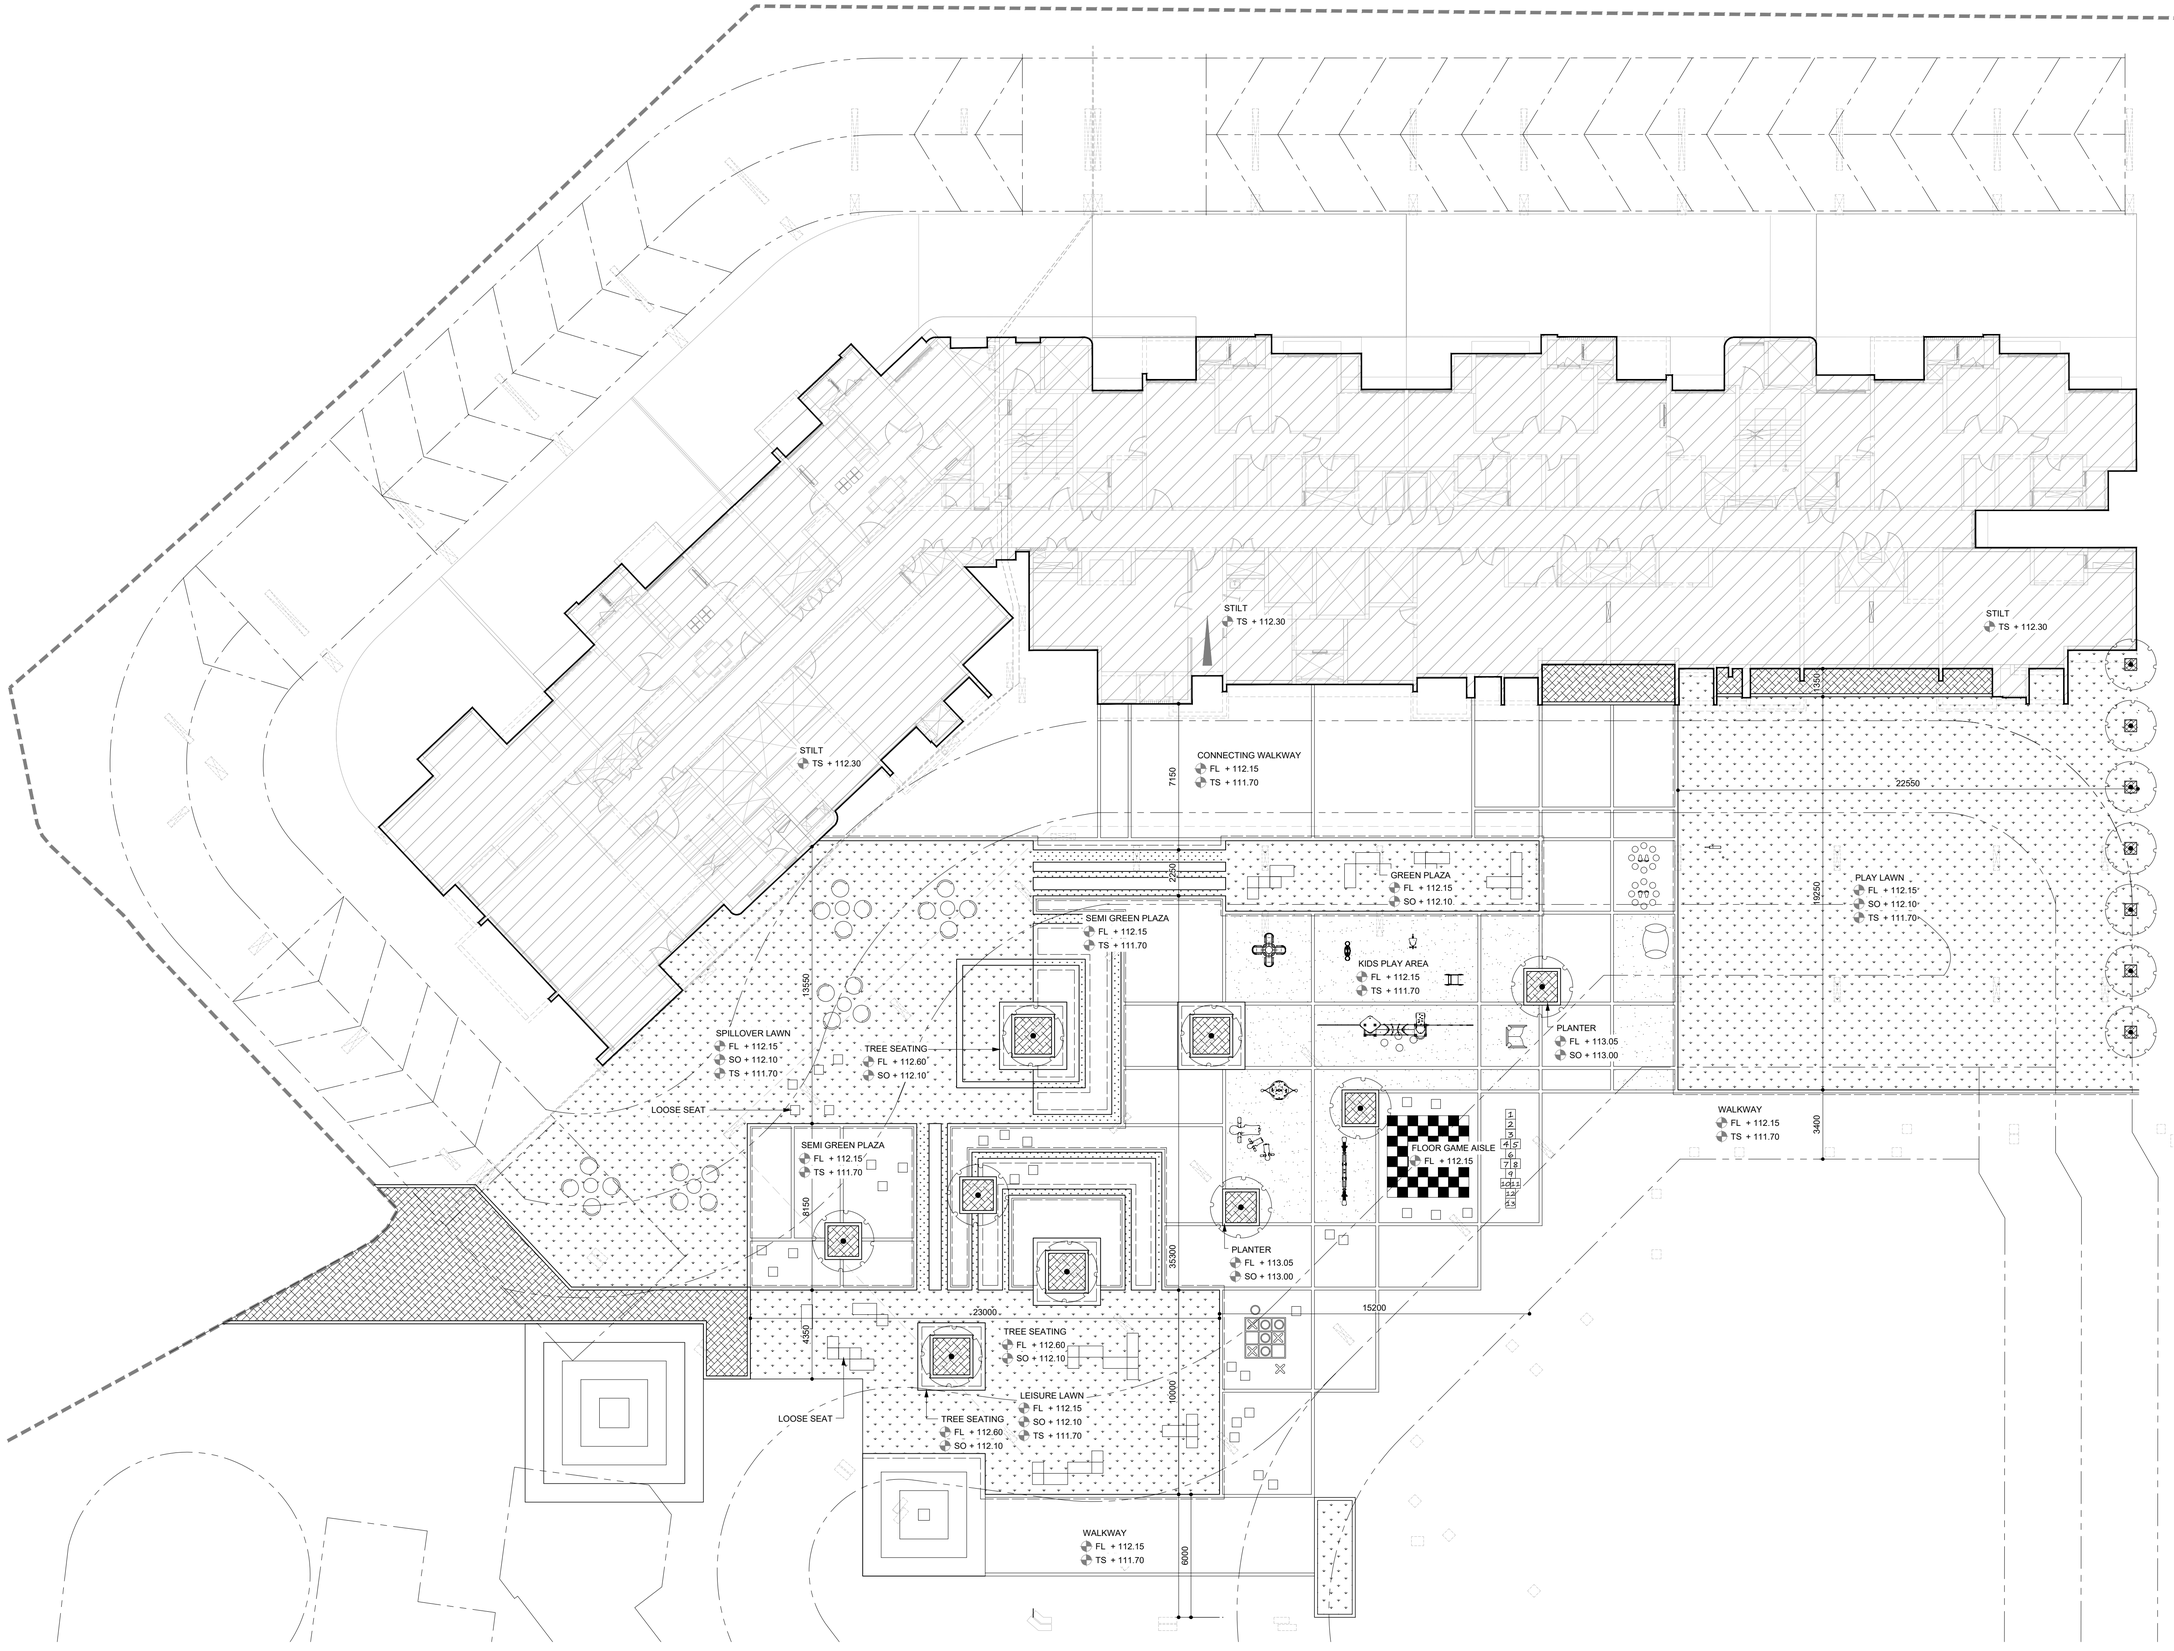


FIRE TENDER LINE

GENERAL NOTES

1. THIS DRAWING IS THE SOLE PROPERTY OF NEWARCH(R) LANDSCAPES LLP AND SHALL NOT BE COPIED OR DUPLICATED WITHOUT THE PERMISSION OF THE ARCHITECT.
2. DRAWING MUST NOT BE SCALED.
3. ANY DISCREPANCIES IN DRAWING SHALL BE BROUGHT TO THE ARCHITECT'S NOTICE BEFORE EXECUTION.
4. ALL DIMENSIONS & LEVELS SHALL BE CHECKED ON SITE PRIOR TO CONSTRUCTION WORK COMMENCING.
5. ALL LANDSCAPE DRAWINGS TO BE READ IN CONJUNCTION WITH ENGINEERS DRAWING AND SPECIFICATION.
6. ALL DRAWINGS TO BE READ IN CONJUNCTION WITH THE LANDSCAPE SPECIFICATION.
7. ANY DISCREPANCY CONCERNING THE DRAWING SHOULD BE REFERRED TO THE CLIENT REPRESENTATIVE AND LANDSCAPE ARCHITECT.
8. ALL DIMENSIONS ARE IN MILLIMETERS UNLESS NOTED OTHERWISE.
9. ALL LEVELS ARE IN METERS UNLESS NOTED OTHERWISE.
10. CONTRACTOR TO ENSURE THAT HE HAS ALL LATEST LEVELS INFORMATION AND TO COMPLETE INTERFACE AS AGREED WITH EMPLOYERS REPRESENTATIVE.

| | | | |
|---|---|---|---|
| | HARDSCAPE AREA | | SOFTSCAPE AREA |
| | SHRUB PLANTATION | | BRICK WALL |
| | LAWN AREA | | SIPOREX FILLING |
| | WATER | | 25MM DRAIN BOARD |
| | R.C.C | | COURSE SAND (25MM) |
| | P.C.C & C.C.COPING | | |
| | BRICK BAT COBA,WATERPROOFING+ SCREEDING TO ACHIEVE SLOPE. | | |
| PH | PHASE LINE | | FL- FINISH LVL. |
| A | ZONE LINE | | SO- SOIL LVL. |
| | DESIGN CENTER LINE | | WL- WATER LVL. |
| LP | LIGHT LOOPING | | BL- BOTTOM LVL. |
| | GEOTEXTILE CLOTH | | TS- TOP OF SLAB |
| | CHEMICAL WATERPROOFING | | |

NORTH

KEY PLAN

PROJECT

ACME OZONE
AT THANE

REFEREED DRAWINGS/DOCUMENTS

1. 2022 07 15_ PODIUM PLANS, DATED 15TH JUL 2022.


NEWARCH® LANDSCAPES LLP
LANDSCAPE ARCHITECTS
202-203, GOKARN,OPP ADITYA BANQUETS, R.M. BHATTAD MARG, HARIDAS NAGAR, BORIVALI (W), MUMBAI- 400 091. MAHARASHTRA [INDIA]
+ 91 22 2833 7173, + 91 22 2898 2904
admin@newarchllp.com


| LAST SAVED | CHECKED BY | LAST MODIFIED BY |
|---|---|---|
| 22-Jul-22 | ASHNI | BIPIN |

DRAWING NO

1334-50S-02-R0

FOR APPROVAL 22-Jul-2022


SHEET NO

A1


SHEET TITLE

C.L.D.P


PAPER SIZE: A1 - 2072

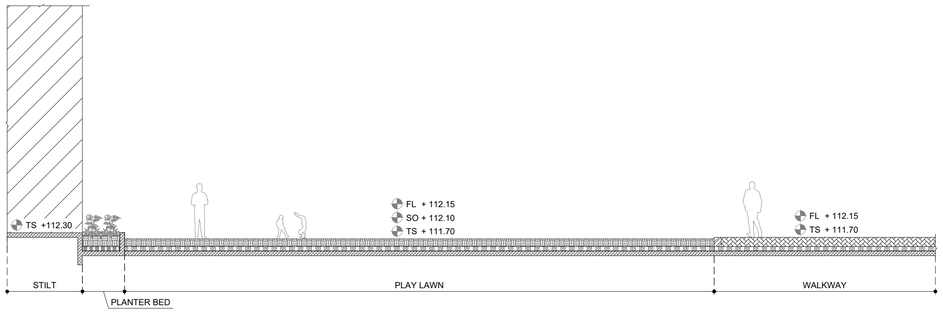



A2 / KL SECTION
1:100 THROUGH PLAY LAWN

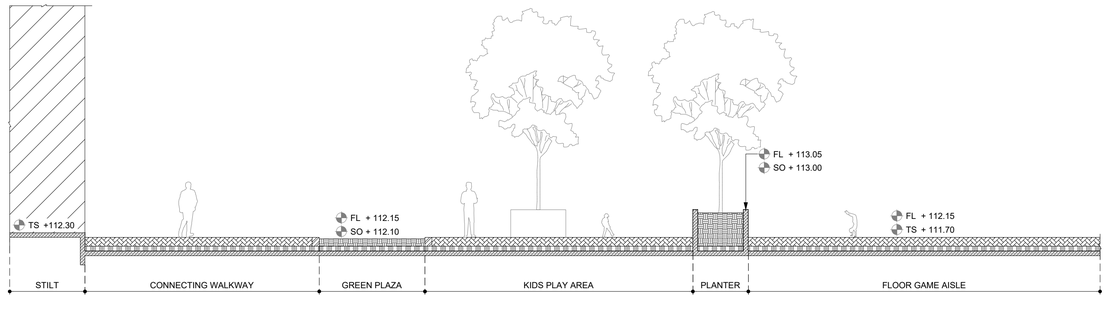


A2 / MN SECTION
1:100 THROUGH

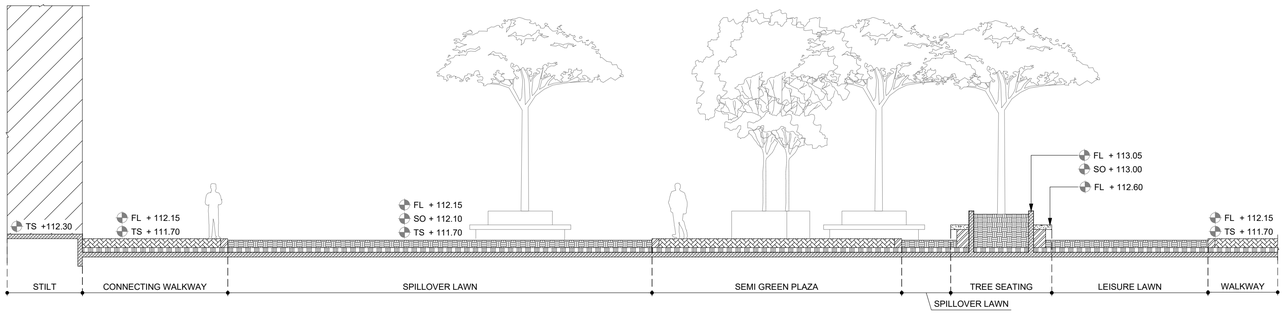


A2 / OQ SECTION
1:100 THROUGH

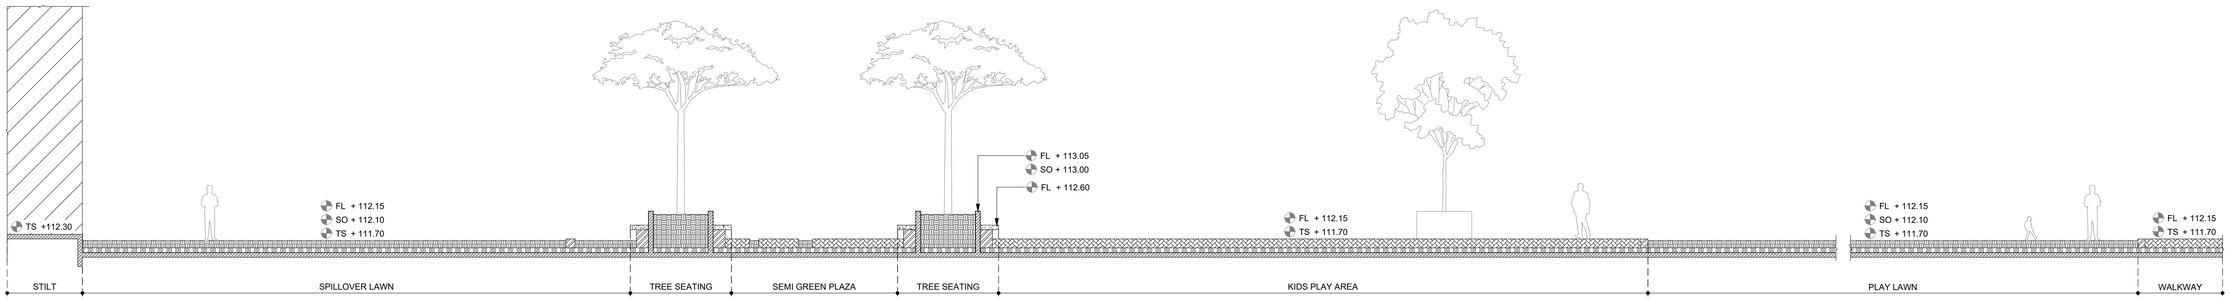



A2 / SV SECTION
1:100 THROUGH

## GENERAL NOTES

1. THIS DRAWING IS THE SOLE PROPERTY OF NEWARCH(R) LANDSCAPES LLP AND SHALL NOT BE COPIED OR DUPLICATED WITHOUT THE PERMISSION OF THE ARCHITECT.
2. DRAWING MUST NOT BE SCALED.
3. ANY DISCREPANCIES IN DRAWING SHALL BE BROUGHT TO THE ARCHITECT'S NOTICE BEFORE EXECUTION.
4. ALL DIMENSIONS & LEVELS SHALL BE CHECKED ON SITE PRIOR TO CONSTRUCTION WORK COMMENCING.
5. ALL LANDSCAPE DRAWINGS TO BE READ IN CONJUNCTION WITH ENGINEERS DRAWING AND SPECIFICATION.
6. ALL DRAWINGS TO BE READ IN CONJUNCTION WITH THE LANDSCAPE SPECIFICATION.
7. ANY DISCREPANCY CONCERNING THE DRAWING SHOULD BE REFERRED TO THE CLIENT REPRESENTATIVE AND LANDSCAPE ARCHITECT.
8. ALL DIMENSIONS ARE IN MILLIMETERS UNLESS NOTED OTHERWISE.
9. ALL LEVELS ARE IN METERS UNLESS NOTED OTHERWISE.
10. CONTRACTOR TO ENSURE THAT HE HAS ALL LATEST LEVELS INFORMATION AND TO COMPLETE INTERFACE AS AGREED WITH EMPLOYERS REPRESENTATIVE.

| | | | |
|---|---|---|---|
| | HARDSCAPE AREA | | SOFTSCAPE AREA |
| | SHRUB PLANTATION | | BRICK WALL |
| | LAWN AREA | | SIPOREX FILLING |
| | WATER | | 25MM DRAIN BOARD |
| | R.C.C | | COURSE SAND (25MM) |
| | P.C.C & C.C.COPING | | |
| | BRICK BAT COBA,WATERPROOFING+ SCREEDING TO ACHIEVE SLOPE | | |
| PH | PHASE LINE | FL | FL- FINISH LVL. |
| ZL | ZONE LINE | SO | SO- SOIL LVL. |
| DCL | DESIGN CENTER LINE | WL | WL- WATER LVL. |
| LP | LIGHT LOOPING | BL | BL- BOTTOM LVL. |
| | GEOTEXTILE CLOTH | TS | TS- TOP OF SLAB |
| | CHEMICAL WATERPROOFING | | |

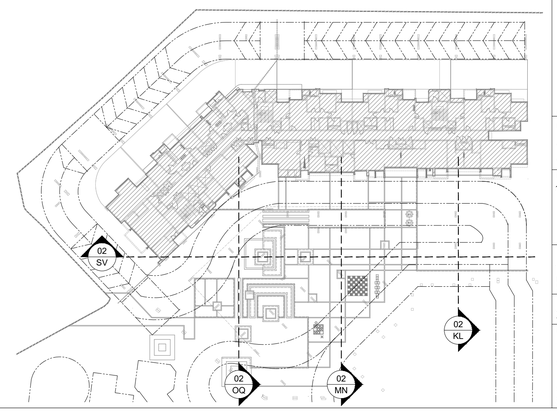


KEY PLAN

NORTH

PROJECT

ACME OZONE
AT THANE

REFEREED DRAWINGS/DOCUMENTS

1. 2022 07 15_ PODIUM PLANS, DATED 15TH JUL 2022.

NEWARCH® LANDSCAPES LLP
LANDSCAPE ARCHITECTS
202-203, GOKARN,OPP ADITYA BANQUETS, R.M. BHATTAD MARG, HARIDAS NAGAR, BORIVALI (W), MUMBAI- 400 091. MAHARASHTRA [INDIA]
+ 91 22 2633 7173, + 91 22 2898 2904
admin@newarchlp.com

| LAST SAVED | CHECKED BY | LAST MODIFIED BY |
|---|---|---|
| 22-Jul-22 | ASHNI | BIPIN |

DRAWING NO
1334-50S-02-R0

FOR APPROVAL 22-Jul-2022

SHEET NO
A2

SHEET TITLE
SECTION

PAPER SIZE: A1 / 2022