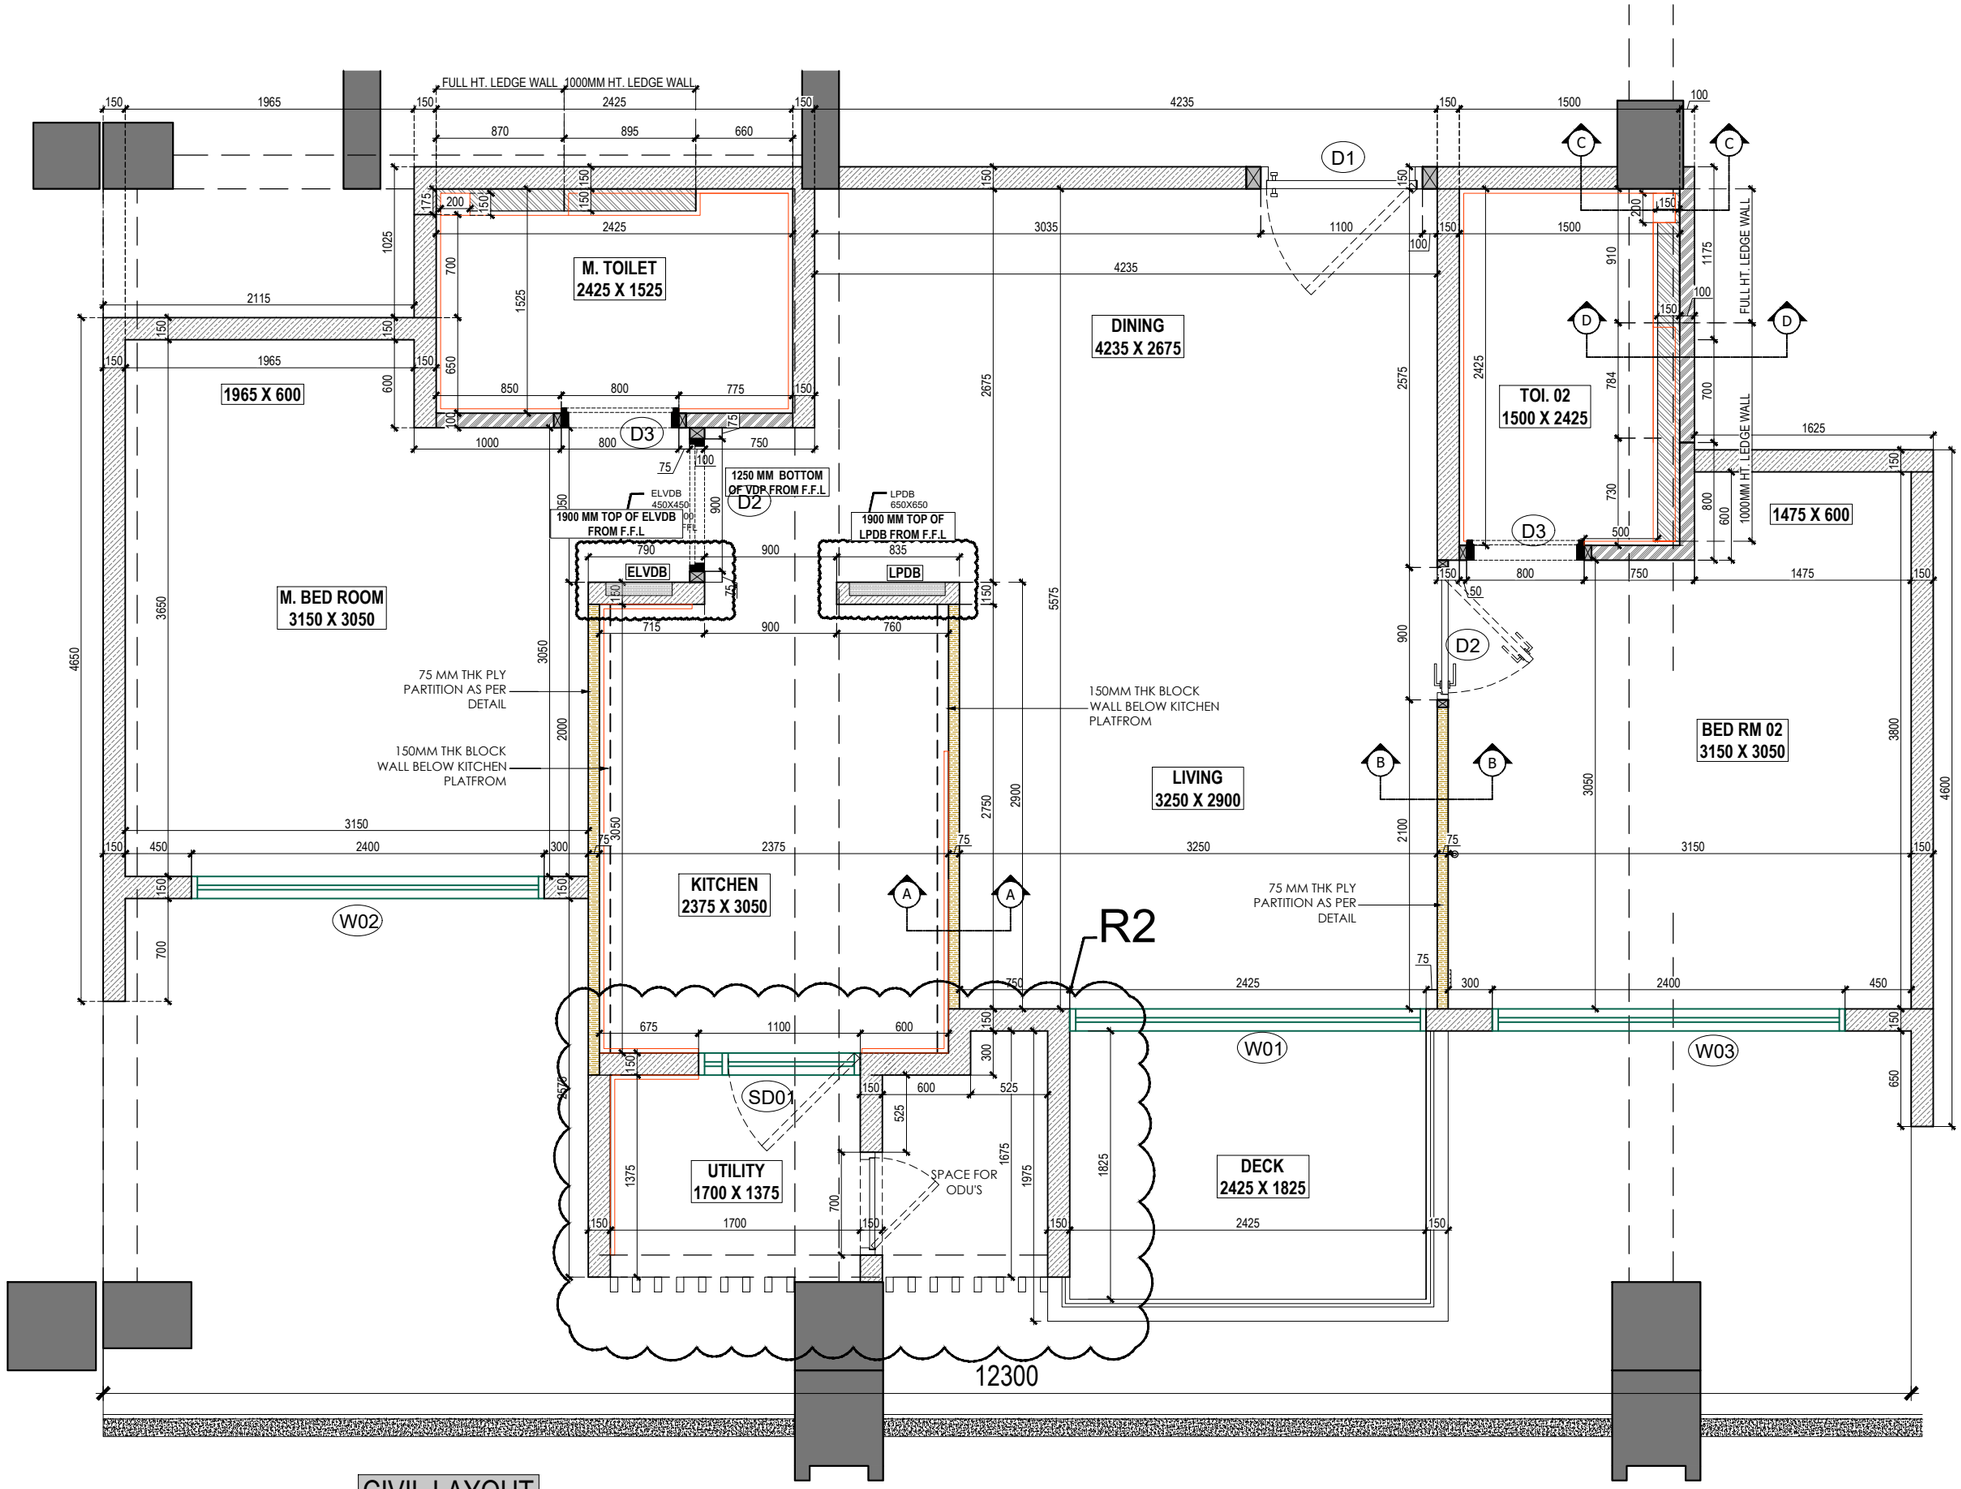


CIVIL LAYOUT
SCALE- 1:30

WALL & SUNK HATCH SCHEDULE

	150 MM BLOCK WORK
	100 MM BLOCK WORK
	75 MM THK PARTITION
	150 MM LEDGE WALL IN BLOCKWORK
⊠	MULLIONS

17.11.2021

SCHEDULE OF OPENINGS FROM SLAB LEVEL

A — WINDOW SCHEDULE

SR. NO	WINDOW NO.	WIDTH (MM) UNFINISH	HEIGHT (MM) UNFINISH	CILL (MM) UNFINISH	LINTEL (MM) UNFINISH	LOCATION
1	W01	2425	2175	125	2300	LIVING DECK
2	W02	2400	2175	125	2300	MASTER BED ROOM
3	W03	2400	2175	125	2300	BED ROOM 02

B — ALLUMNIUM DOOR SCHEDULE

SR. NO	DOOR NO.	WIDTH (MM)	HEIGHT (MM)	CILL (MM)	LINTEL (MM)	LOCATION
1	SD01	1500	2300	0	2300	UTILITY

C — DOOR SCHEDULE

SR.NO	DOOR NO.	WIDTH (MM) UNFINISH	HEIGHT (MM) UNFINISH	CILL (MM)	LINTEL (MM) UNFINISH	LOCATION
1	D1	1100	2300	0	2300	MAIN DOOR
2	D2	900	2300	0	2300	BED DOOR - ONLY FRAME
4	D3	800	2300	0	2300	TOI. DOOR - ONLY FRAME

NOTE : ALL DIMENSIONS ARE FROM UNFINISHED LEVEL

GENERAL NOTES:

1 : All dimensions are in millimeters and levels in meters unless otherwise specified .
2 : Do not scale the drawing; follow written dimensions.
3 : Any discrepancies should be brought to the notice of the Architect prior to execution of job / procuring materials at site.
4 : This drawing is the property of **LODHA GROUP** and should not be reproduced, copied, handed over to a third party or used for any purpose other than for which it has been issued.
5 : This drawing is to be read in conjunction with all relevant structural & services drawings.

REVISION INDEX:

REV. NO.:	DATE:	
R1	2.5.2022	AS PER ARCHITECTURAL CHANGES IN UTILITY AREA
R2	10.5.2022	AS PER ARCHITECTURAL CHANGES IN UTILITY AREA

REVISION INDEX:

REV. NO.:	DATE:	

NORTH

PROJECT NAME: ACME OZONE SHOW FLAT

DRAWING STAGE.: VFC DRAWING

DRAWING NO:	REVISION NO:	SCALE:
L-ID-AO-SF-LP_101	R2	1:30
DATE:	DRAWN:	CHECKED:
11-05-2022	AA	VD

DRAWING TITLE: ACME OZONE SHOW FLAT
ACME OZONE SHOW FLAT
CIVIL MARKING LAYOUT

LODHA
Lodha Excelus
8th floor
N M Joshi Marg
Mahalaxmi
Mumbai 400 011, India
T: +91 22 23034400