

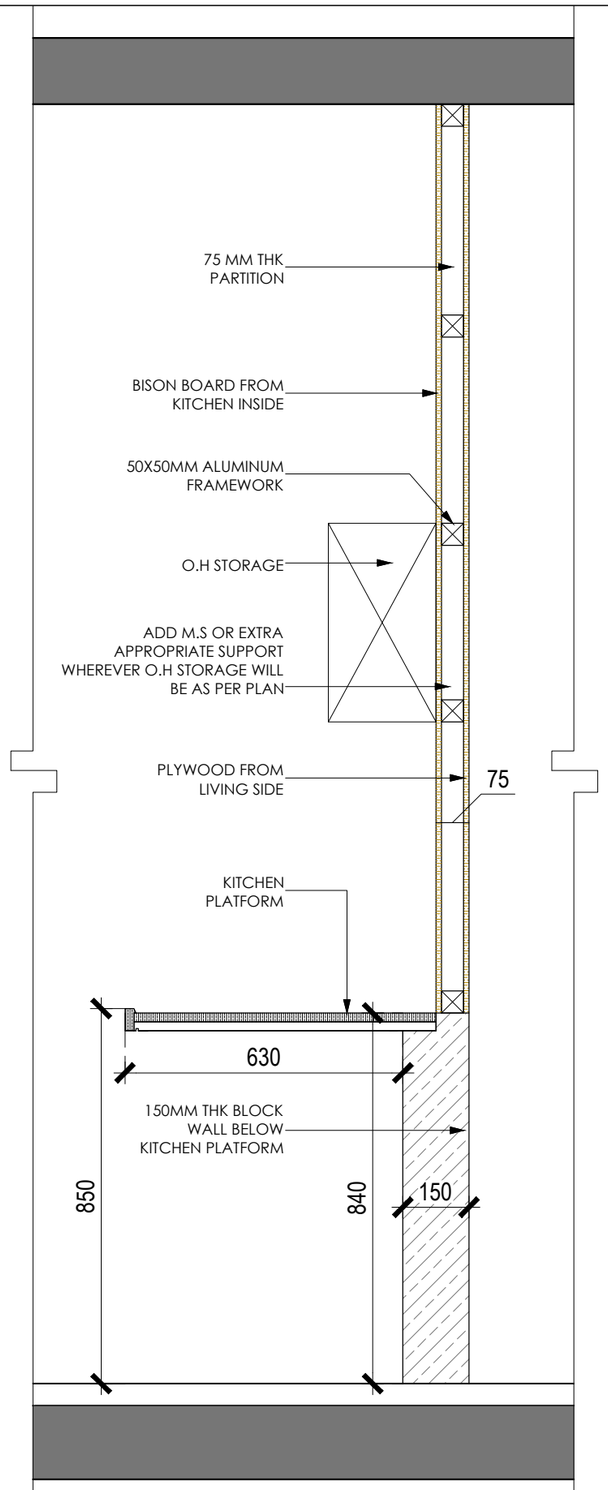



1 SECTION @ A-A
SCALE: 1:10

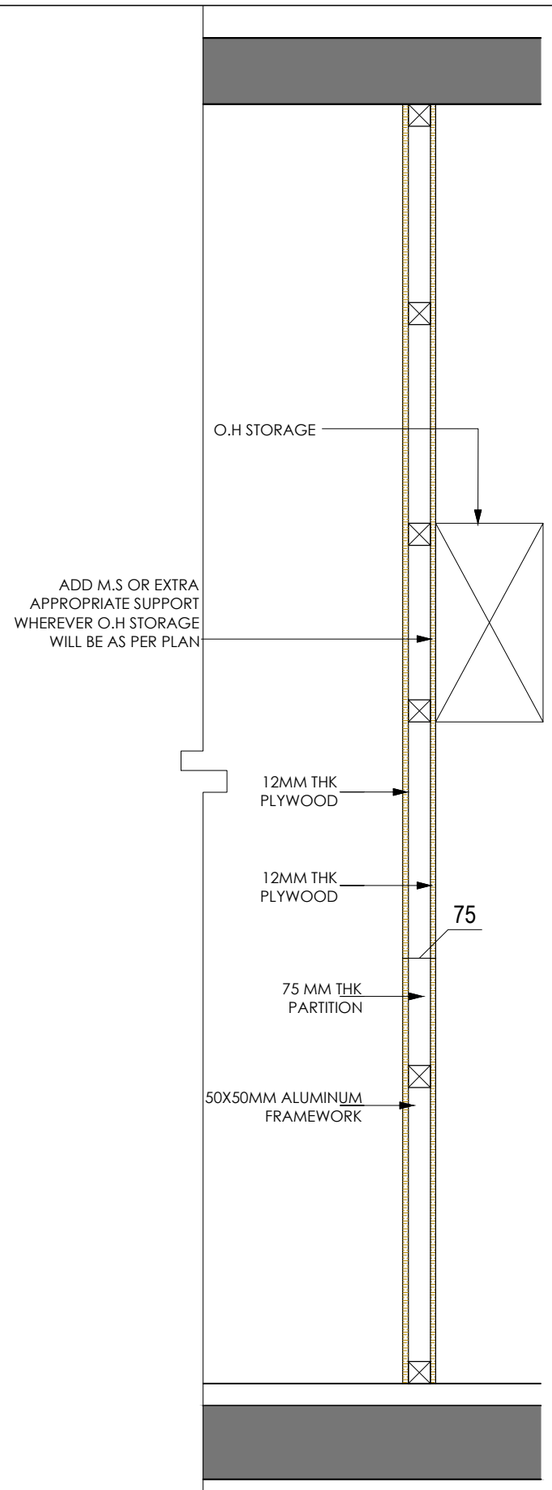

2 SECTION @ B-B
SCALE: 1:10

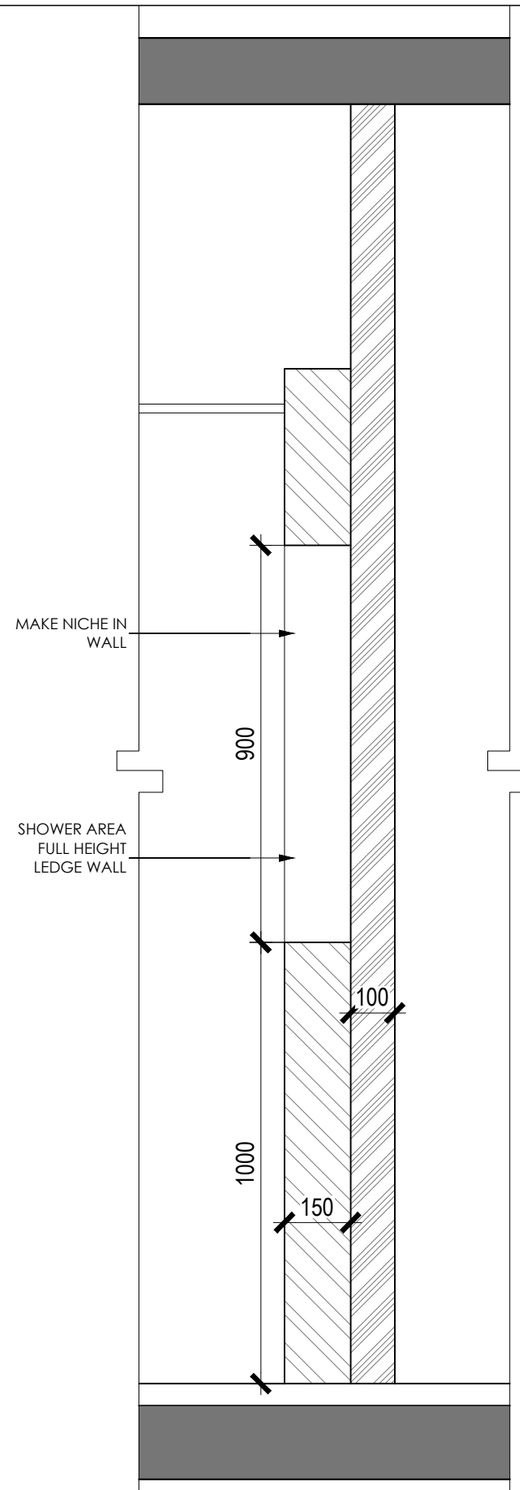

3 SECTION @ C-C
SCALE: 1:10

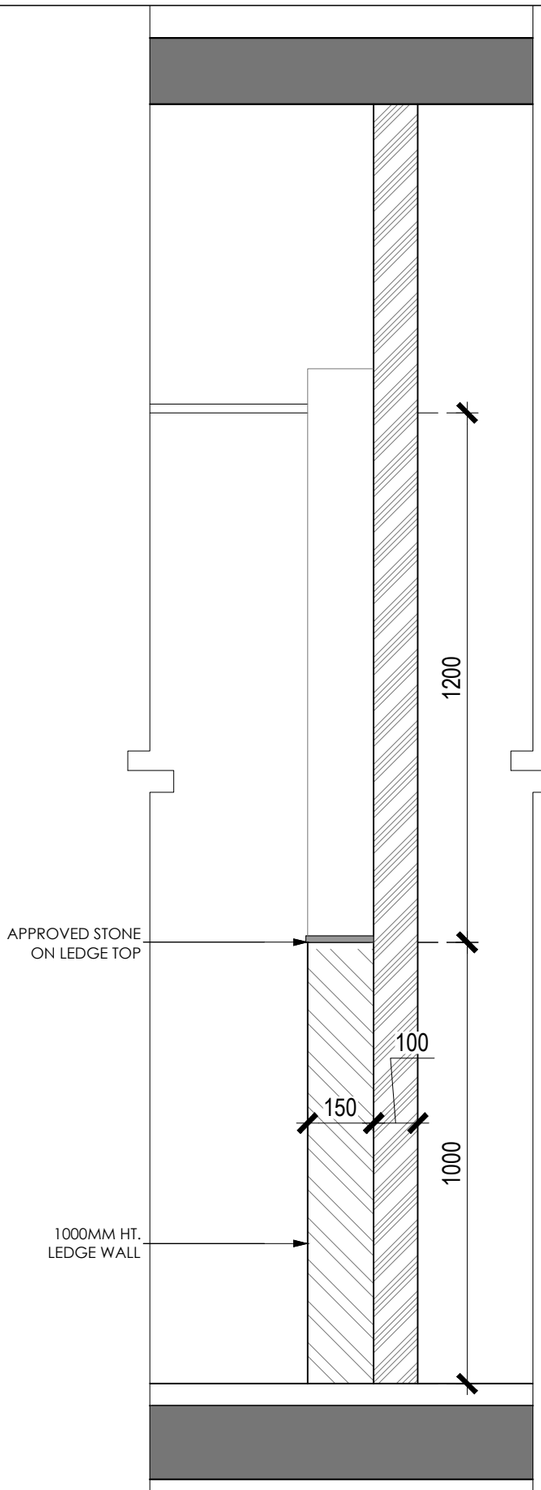

4 SECTION @ D-D
SCALE: 1:10

GENERAL NOTES:

1 : All dimensions are in millimeters and levels in meters unless otherwise specified .
2 : Do not scale the drawing; follow written dimensions.
3 : Any discrepancies should be brought to the notice of the Architect prior to execution of job / procuring materials at site.
4 : This drawing is the property of **LODHA GROUP** and should not be reproduced, copied, handed over to a third party or used for any purpose other than for which it has been issued.
5 : This drawing is to be read in conjunction with all relevant structural & services drawings.

REVISION INDEX:

REV. NO.:	DATE:

REVISION INDEX:

REV. NO.:	DATE:

NORTH

PROJECT NAME: ACME OZONE SHOW FLAT

DRAWING STAGE.: VFC DRAWING

DRAWING NO:	REVISION NO:	SCALE:
L-ID-AO-SF-LP_101A	R0	AS SHOWN
DATE:	DRAWN:	CHECKED:
13-04-2022	AA	VD

DRAWING TITLE: ACME OZONE SHOW FLAT
ACME OZONE SHOW FLAT
WALL SECTIONS

LODHA

Lodha Excelus
8th floor
N M Joshi Marg
Mahalaxmi
Mumbai 400 011, India
T: +91 22 23034400