
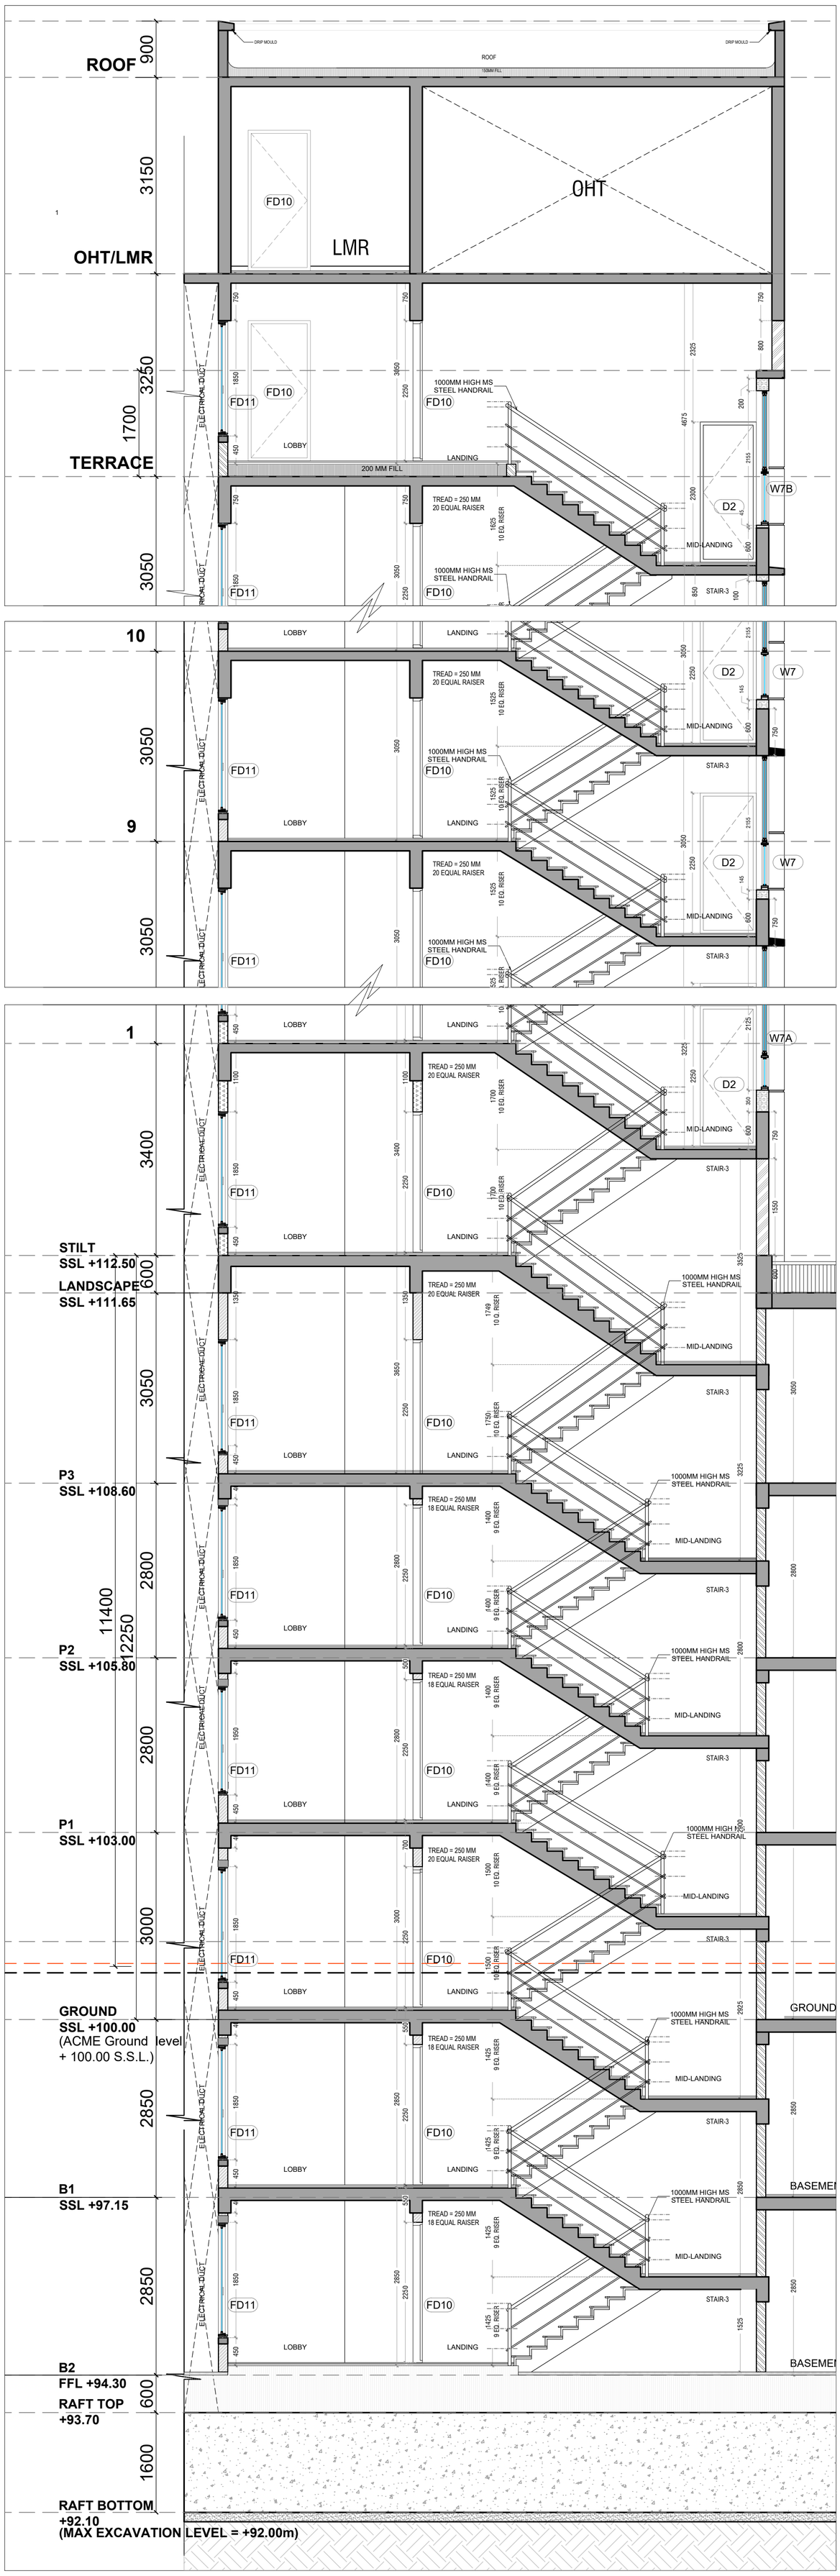



TERRACE FLOOR PLAN

TYPICAL FLOOR PLAN


AMENITY FLOOR PLAN

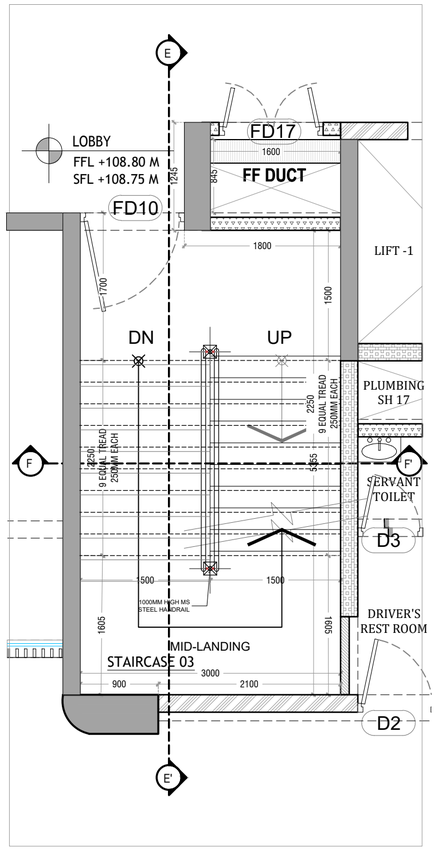


PODIUM -3 FLOOR PLAN

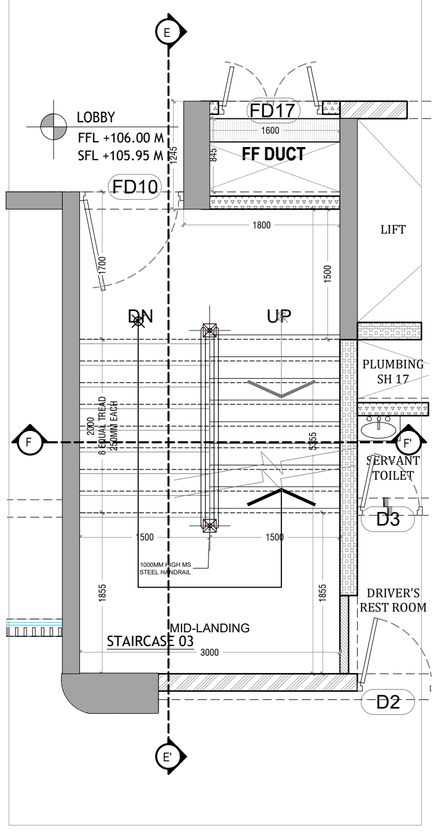


PODIUM-2 FLOOR PLAN

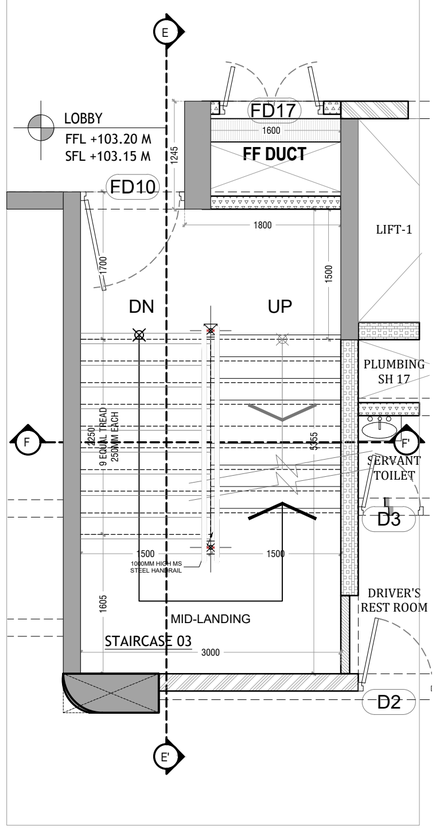


PODIUM- 1 FLOOR PLAN

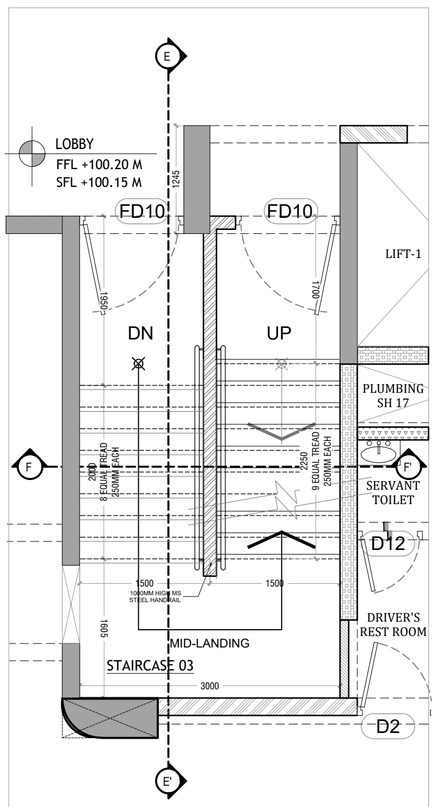


PODIUM -3 FLOOR PLAN

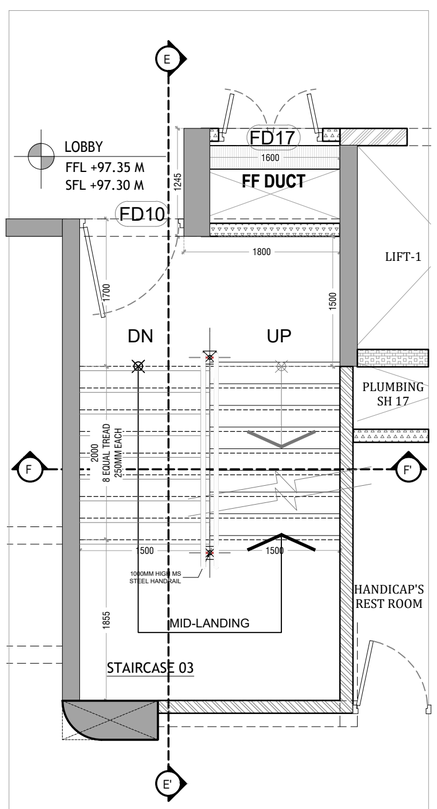


PODIUM-2 FLOOR PLAN

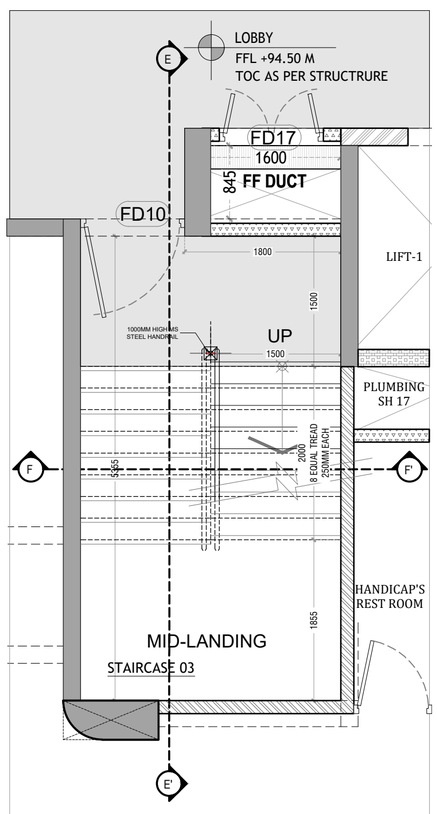


PODIUM- 1 FLOOR PLAN

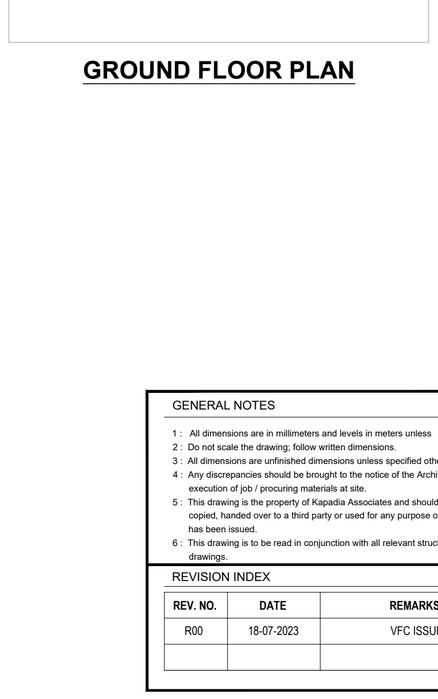

GROUND FLOOR PLAN

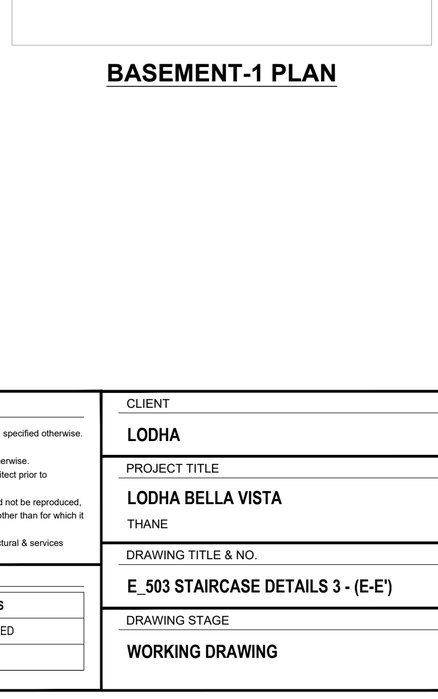

BASEMENT-1 PLAN

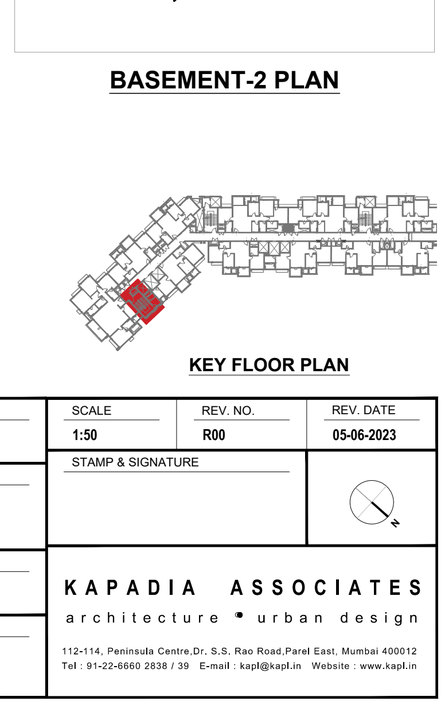

BASEMENT-2 PLAN

KEY FLOOR PLAN

GENERAL NOTES

1 : All dimensions are in millimeters and levels in meters unless specified otherwise.
2 : Do not scale the drawing; follow written dimensions.
3 : All dimensions are unfinished dimensions unless specified otherwise.
4 : Any discrepancies should be brought to the notice of the Architect prior to execution of job / procuring materials at site.
5 : This drawing is the property of Kapadia Associates and should not be reproduced, copied, handed over to a third party or used for any purpose other than for which it has been issued.
6 : This drawing is to be read in conjunction with all relevant structural & services drawings.

REVISION INDEX

REV. NO.	DATE	REMARKS
R00	18-07-2023	VFC ISSUED

CLIENT
LODHA

PROJECT TITLE
LODHA BELLA VISTA
THANE


DRAWING TITLE & NO.
E_503 STAIRCASE DETAILS 3 - (E-E')


DRAWING STAGE
WORKING DRAWING

SCALE	REV. NO.	REV. DATE
1:50	R00	05-06-2023


STAMP & SIGNATURE

KAPADIA ASSOCIATES
architecture • urban design
112-114, Peninsula Centre,Dr. S.S. Rao Road,Parel East, Mumbai 400012
Tel : 91-22-6660 2838 / 39 E-mail : kapl@kapl.in Website : www.kapl.in

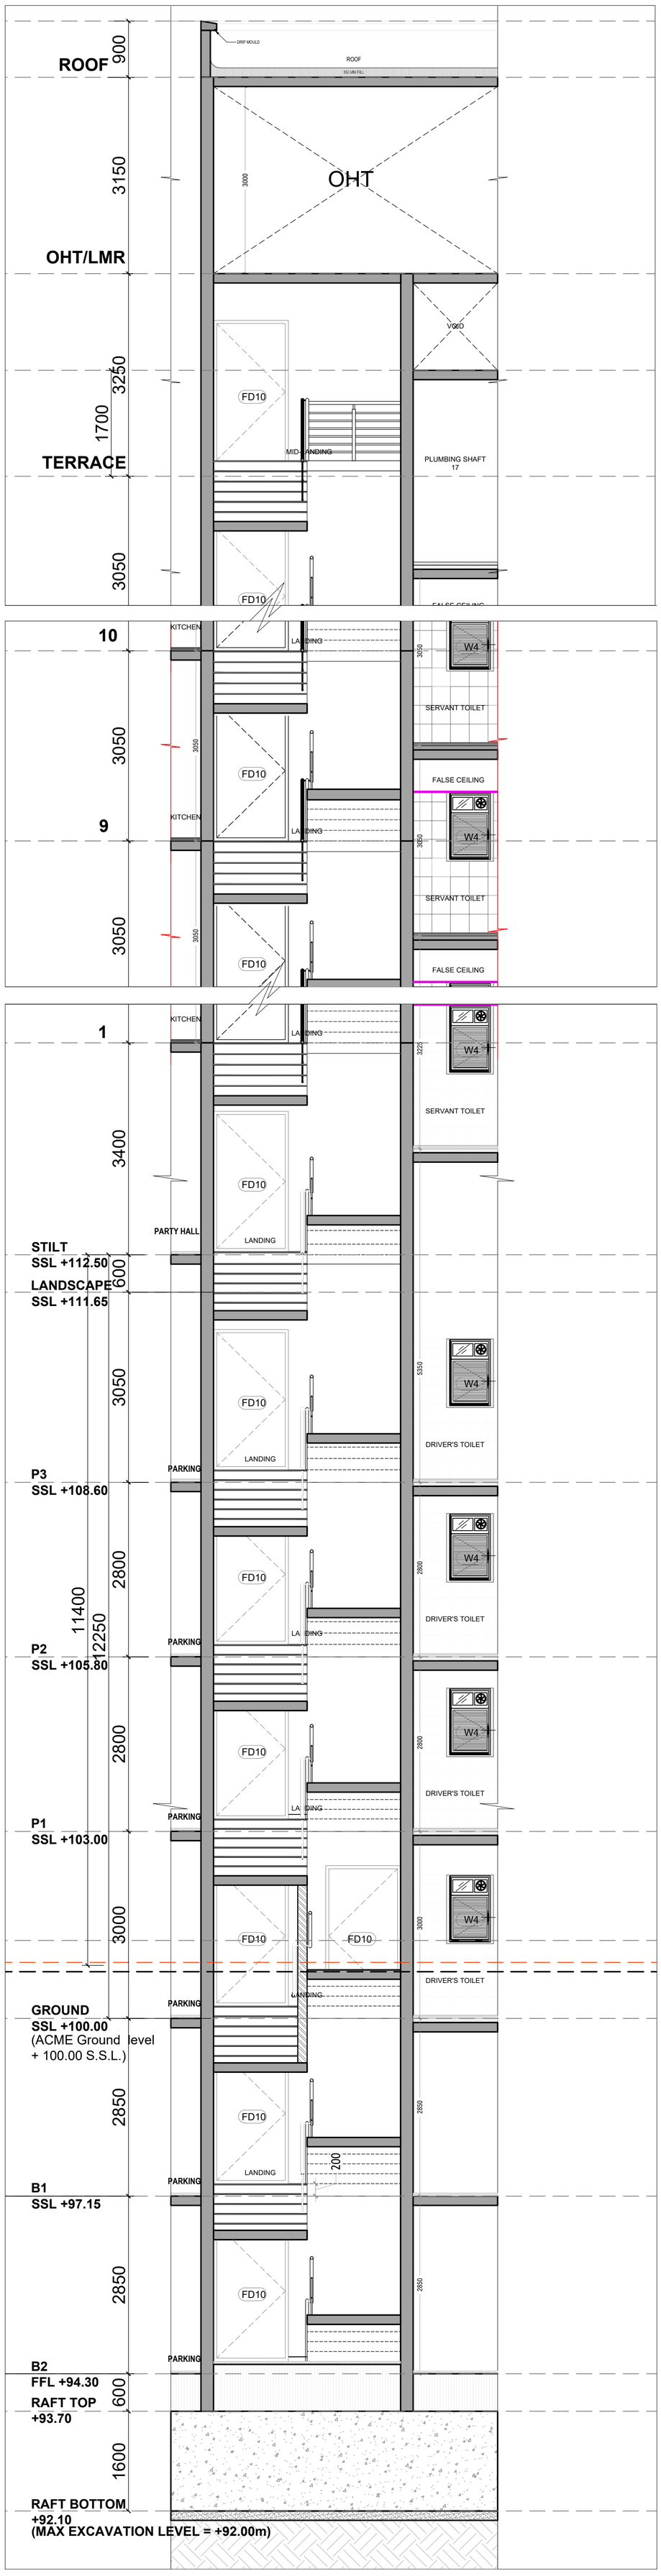

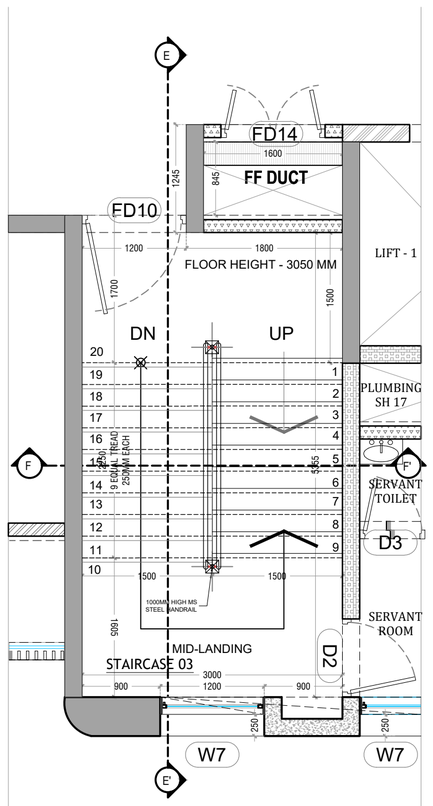

TYPICAL FLOOR PLAN

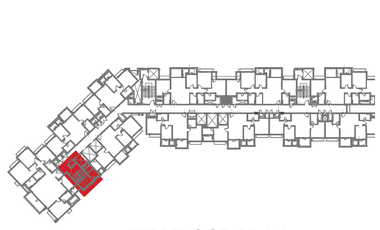

KEY FLOOR PLAN

GENERAL NOTES

1 : All dimensions are in millimeters and levels in meters unless specified otherwise.
2 : Do not scale the drawing; follow written dimensions.
3 : All dimensions are unfinished dimensions unless specified otherwise.
4 : Any discrepancies should be brought to the notice of the Architect prior to execution of job / procuring materials at site.
5 : This drawing is the property of Kapadia Associates and should not be reproduced, copied, handed over to a third party or used for any purpose other than for which it has been issued.
6 : This drawing is to be read in conjunction with all relevant structural & services drawings.

REVISION INDEX

REV. NO.	DATE	REMARKS
R00	18-07-2023	VFC ISSUED

CLIENT
LODHA

PROJECT TITLE
LODHA BELLA VISTA
THANE

DRAWING TITLE & NO.
E_503a STAIRCASE DETAILS 3 - (F-F')

DRAWING STAGE
WORKING DRAWING

SCALE	REV. NO.	REV. DATE
1:50	R00	05-06-2023

STAMP & SIGNATURE

KAPADIA ASSOCIATES
architecture • urban design
112-114, Peninsula Centre,Dr. S.S. Rao Road,Parel East, Mumbai 400012
Tel : 91-22-6660 2838 / 39 E-mail : kapl@kapl.in Website : www.kapl.in