


PRODUCED BY AN AUTODESK EDUCATIONAL PRODUCT

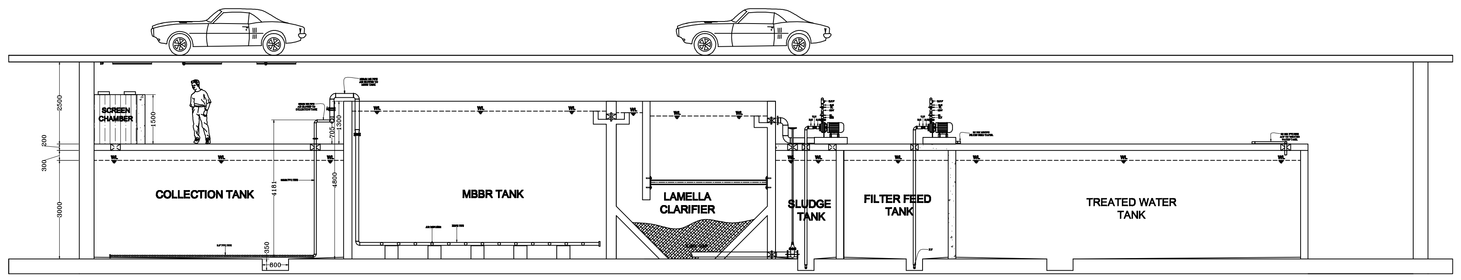


SECTION-AA

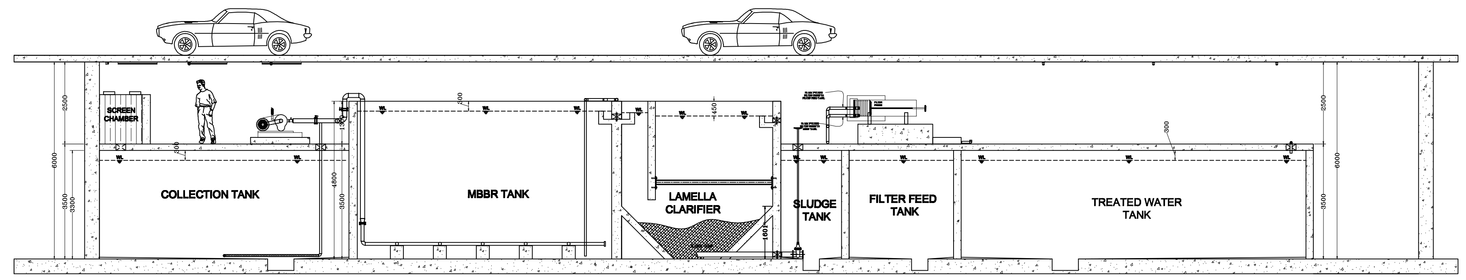


SECTION-BB

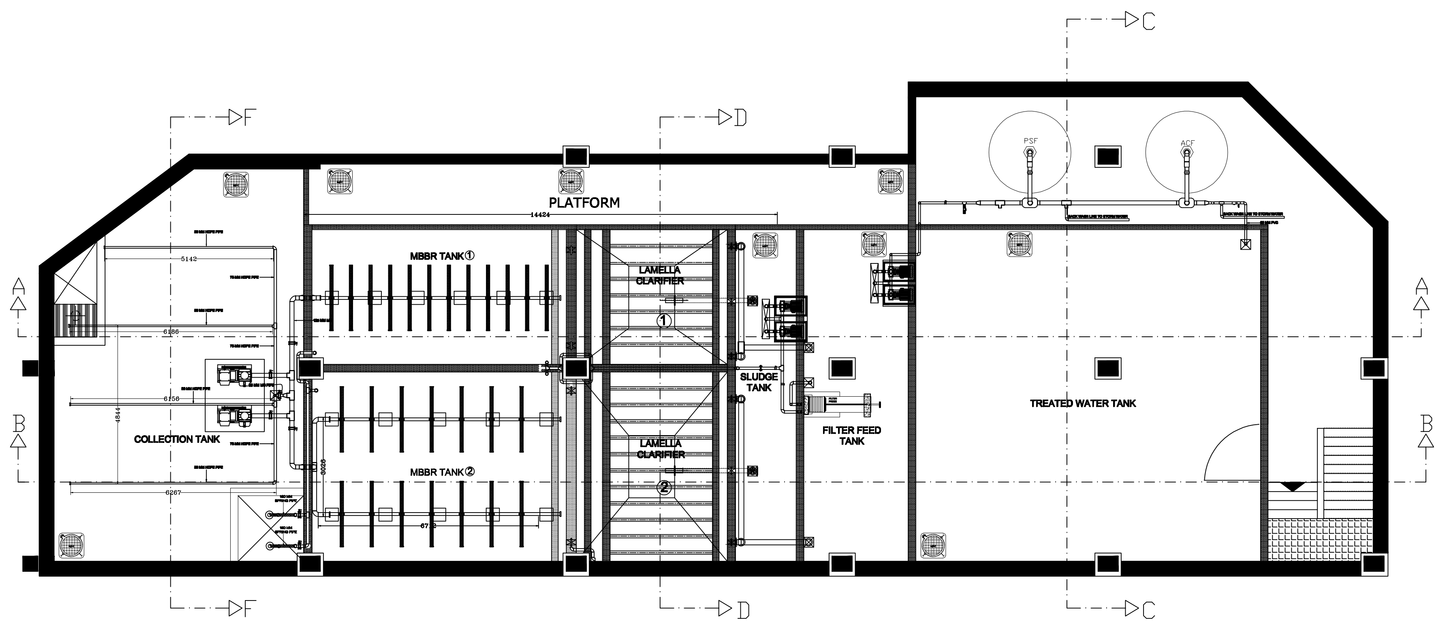


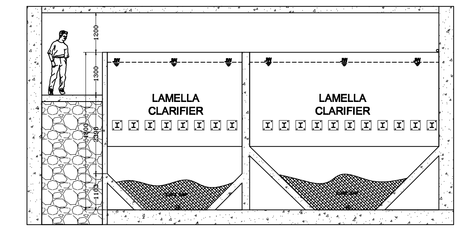


SECTION-DD

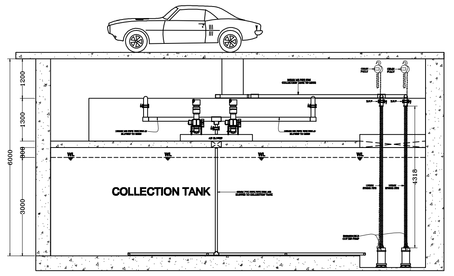

SECTION-FF

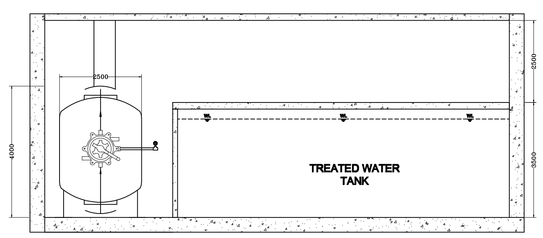

SECTION-CC

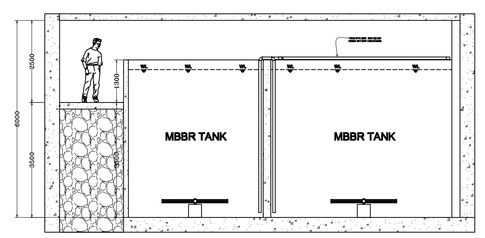

SECTION-EE

SUPERKLEAN Environmentalists Since 1986 "Keeping the World Super Clean"

SUPERKLEAN ENV. ENG. PVT. LTD.
3A SUNMILL COMPOUND,
LOWER PAREL (W) MUMBAI-400013
PH : 91-22-43111999.
E-MAIL : SUPERKLEAN@GMAIL.COM

CLIENT : ACME O ZONE PHASE B THANE.

PROJECT : 1015 KLD STP PLANT.

TITLE : LIGHTING LAYOUT.

DRAWING NO :

DESIGNED	DRAWN	APPROVED	CHECKED	REV.NO	DATE
S.V	MD	AKG	AKG		
29.9.16	28.9.16	29.9.16	29.9.16		

PRODUCED BY AN AUTODESK EDUCATIONAL PRODUCT