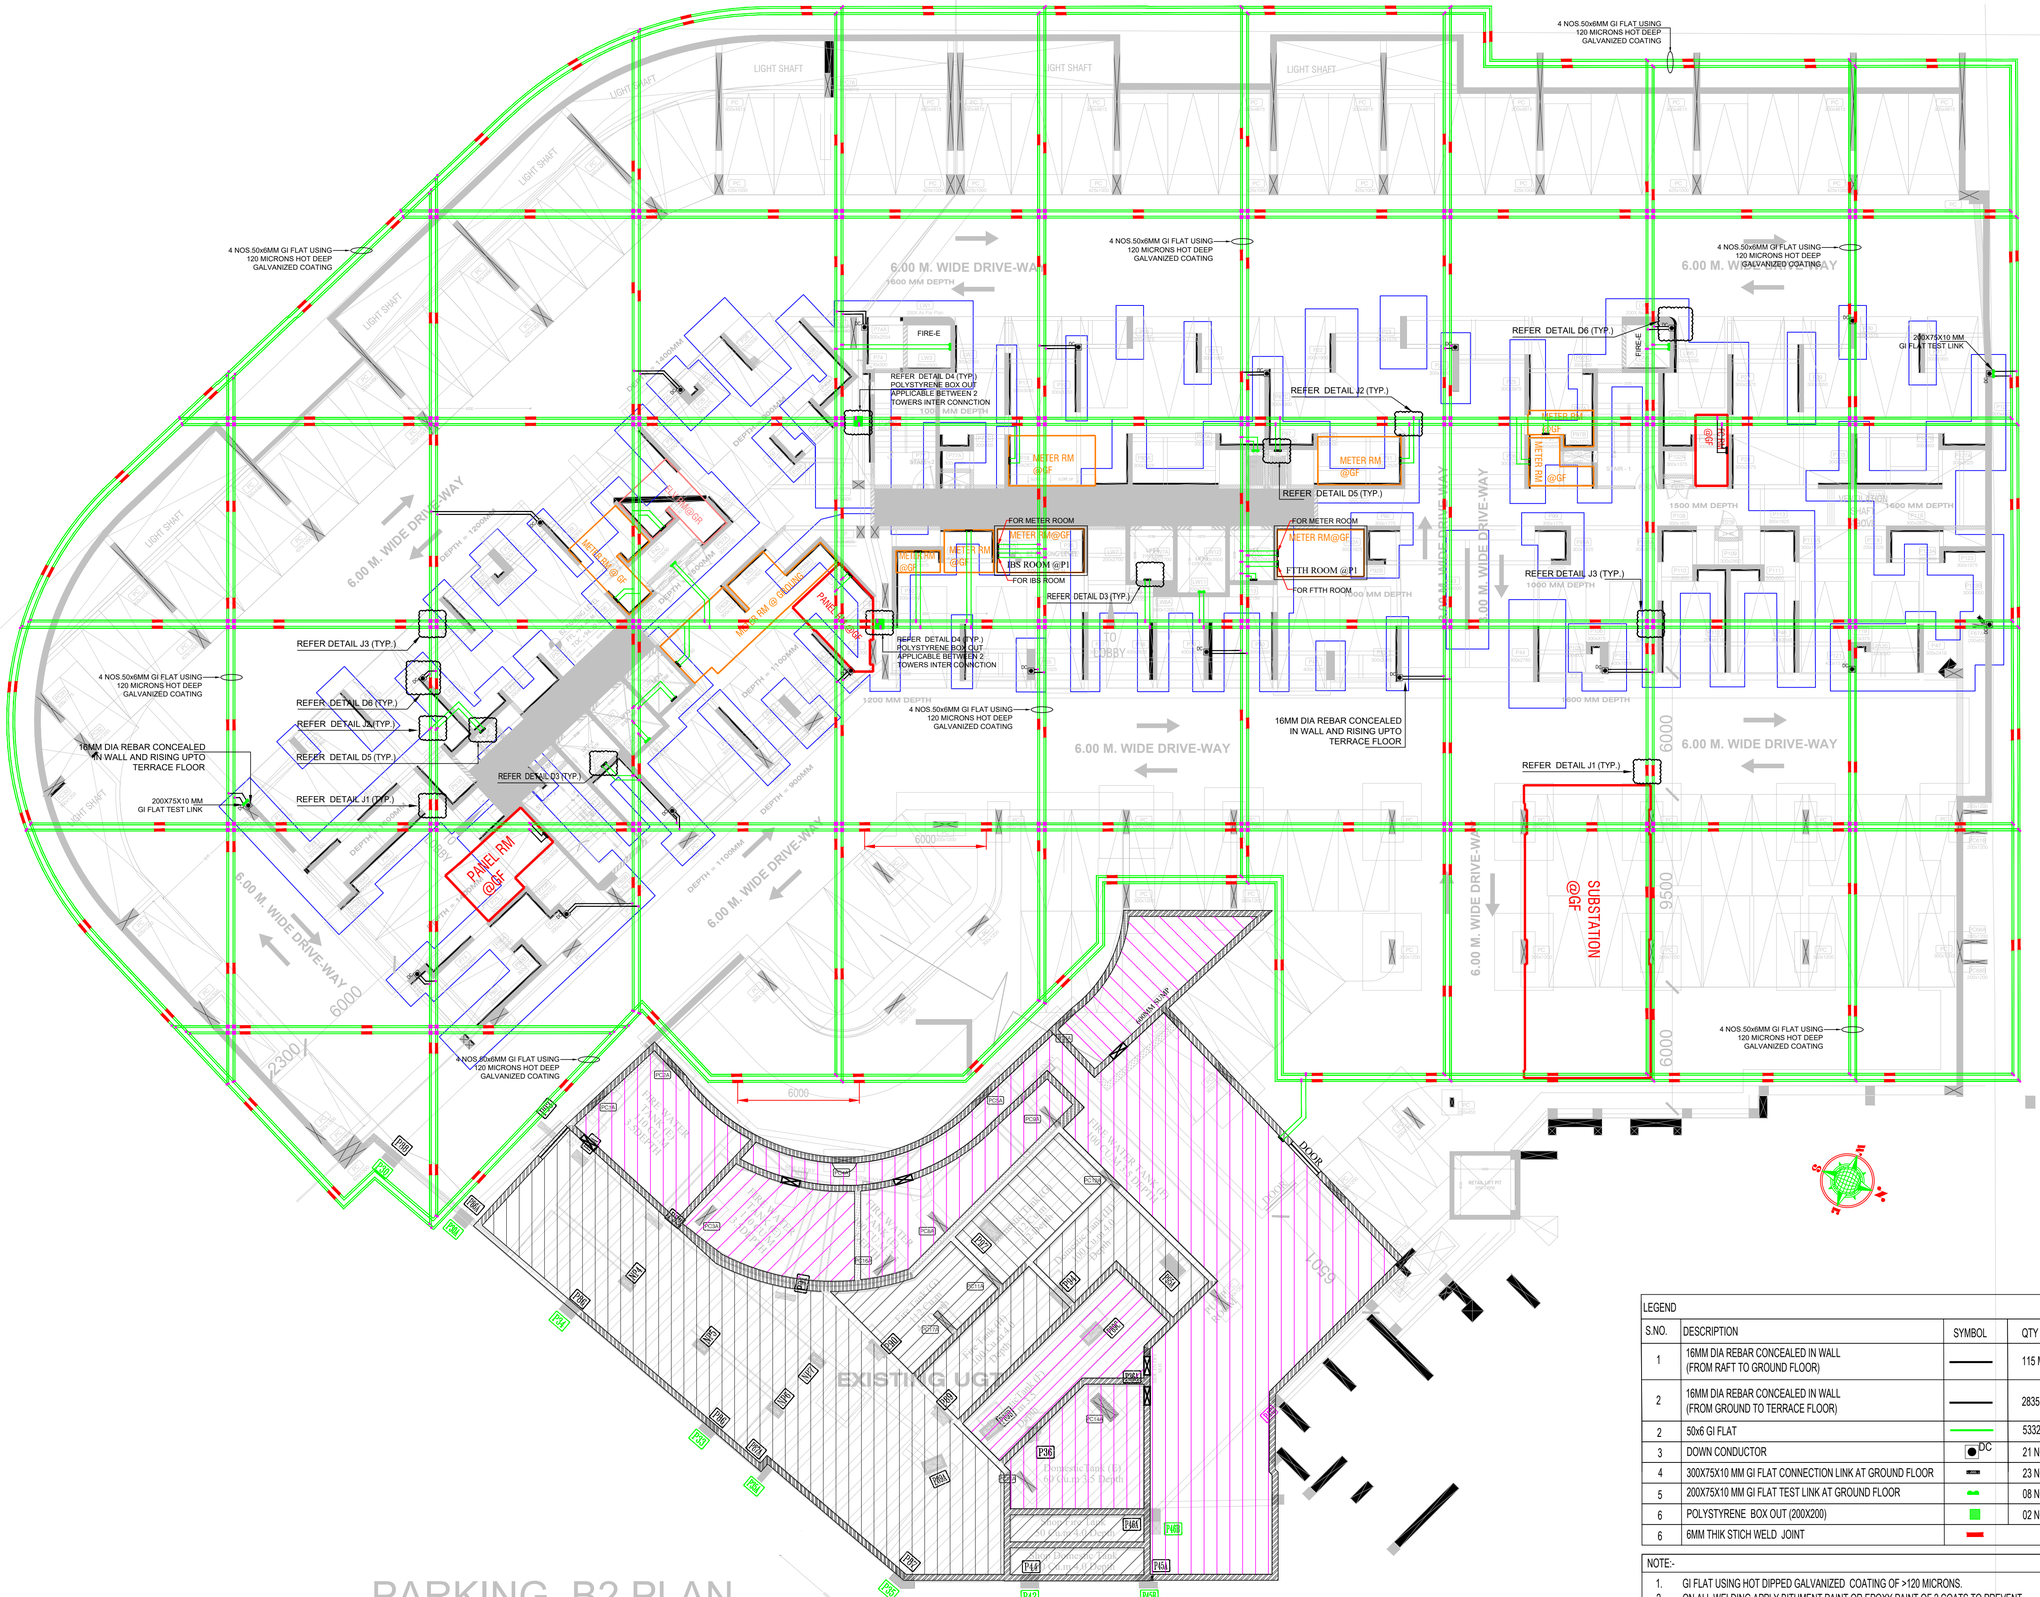


PARKING_B2 PLAN

LEGEND			
S.NO.	DESCRIPTION	SYMBOL	QTY
1	16MM DIA REBAR CONCEALED IN WALL (FROM RAFT TO GROUND FLOOR)		115 MTR
2	16MM DIA REBAR CONCEALED IN WALL (FROM GROUND TO TERRACE FLOOR)		2835 MTR
2	50x6 GI FLAT		5332 MTR
3	DOWN CONDUCTOR	DC	21 NOS
4	300X75X10 MM GI FLAT CONNECTION LINK AT GROUND FLOOR		23 NOS
5	200X75X10 MM GI FLAT TEST LINK AT GROUND FLOOR		08 NOS
6	POLYSTYRENE BOX OUT (200X200)		02 NOS
6	6MM THIK STICH WELD JOINT		

NOTE:-

1. GI FLAT USING HOT DIPPED GALVANIZED COATING OF >120 MICRONS.
2. ON ALL WELDING APPLY BITUMENT PAINT OR EPOXY PAINT OF 2 COATS TO PREVENT CORROSION.

HEALTH AND SAFETY INFORMATION

CONSTRUCTION.

MAINTENANCE/CLEANING/OPERATION.

DECOMMISSIONING/DEMOLITION.

Notes

1. DO NOT SCALE THE DRAWING.
2. FOR TYPICAL INSTALLATION DETAILS REFER DWG.NO:AOT-ELE-FE-002 (EARTHING STANDARD DETAILS).

ARCHITECTURE REFERENCE DRAWING			
SL	DRAWING NO.	FROM	DATE
01			

STRUCTURE REFERENCE DRAWING			
SL	DRAWING NO.	FROM	DATE
01	101060-111	STR.	09.01.2023
02	101060-111-1	STR.	09.01.2023

MEP REFERENCE DRAWING / DOCUMENT		
SL	DRAWING NO.	DESCRIPTION
1	AOT-ELE-FE-002	EARTHING STANDARD DETAILS

Key Plan



Rev	Description	Date	Drn	Ch'd
00	GOOD FOR SHOP DRAWING	31.10.2022	AY	NK

TENDER DRAWING

Status of drawing

CLIENT :

LODHA

Lodha Excelus
8th floor
N M Joshi Marg
Mahalaxmi
Mumbai 400 011, India
T: +91 22 23034400

Architect

Project **ACME OZONE PROJECT**

Drg Title FOUNDATION LEVEL TYPE B EARTHING LAYOUT TOWER E & F

Scales@A1	1:150	Job No.	
Drawn by	SK		
Checked by	SM	Drawing No.	AOT-ELE-FE-001
Date	09.01.23	Rev	R0