

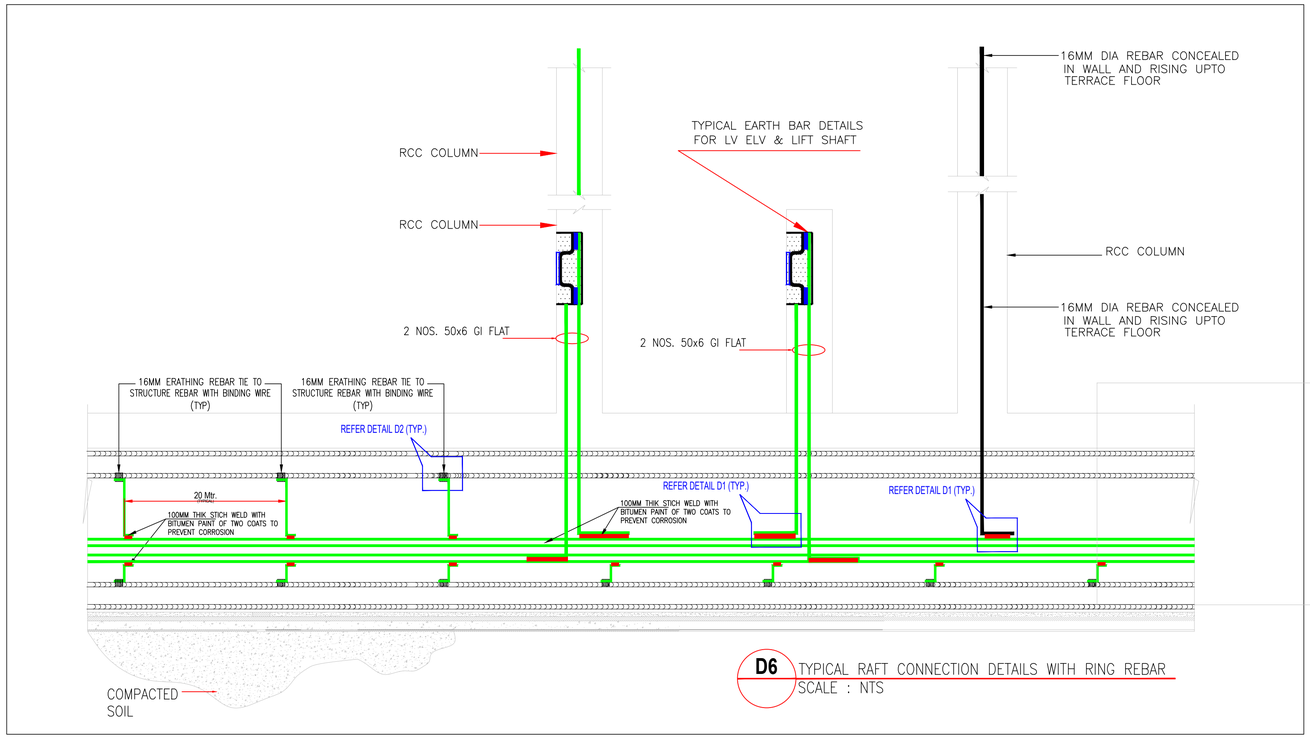



D6 TYPICAL RAFT CONNECTION DETAILS WITH RING REBAR
SCALE : NTS

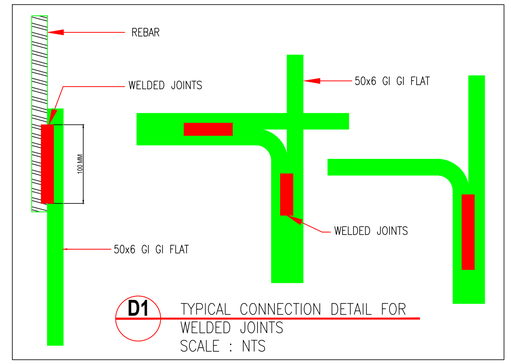


D1 TYPICAL CONNECTION DETAIL FOR WELDED JOINTS
SCALE : NTS

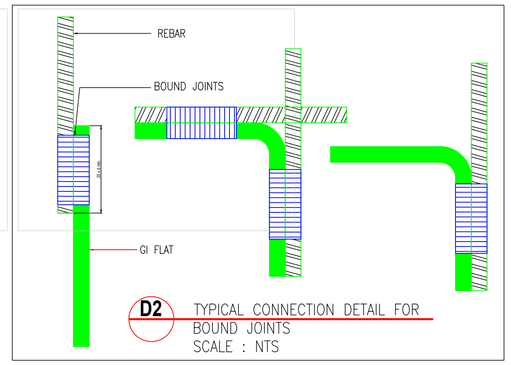


D2 TYPICAL CONNECTION DETAIL FOR BOUND JOINTS
SCALE : NTS

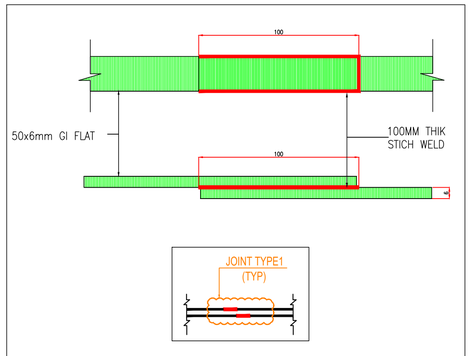


J1 JOINT TYPE-1 (TYPICAL AFTER EVERY 6 METER) 50X6MM GI FLAT
SCALE : NTS

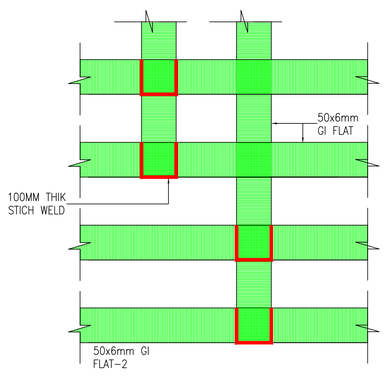


J2 JOINT TYPE-2 (TYPICAL JOINT DETAIL AT EVERY TAPOFF) 50X6MM GI FLAT

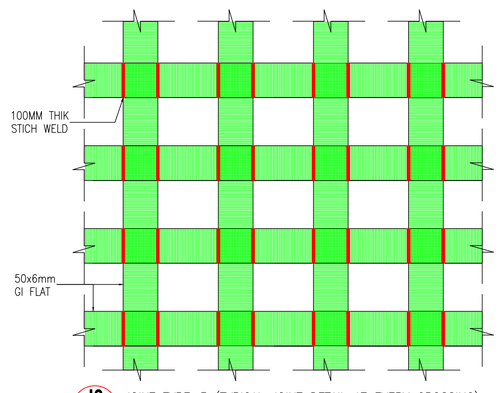


J3 JOINT TYPE-3 (TYPICAL JOINT DETAIL AT EVERY CROSSING) 50X6MM GI FLAT
SCALE : NTS

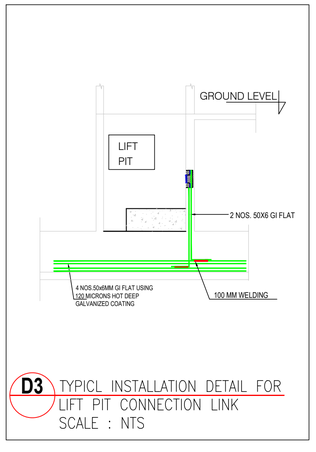


D3 TYPICL INSTALLATION DETAIL FOR LIFT PIT CONNECTION LINK
SCALE : NTS

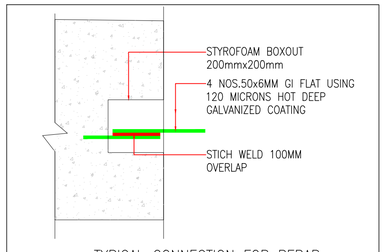


D4 TYPICAL CONNECTION FOR REBAR EXTENSION DETAIL FOR POLYSTYRENE BOX OUT APPLICABLE BETWEEN 2 TOWERS INTER CONNECTION AND EXTERNAL REBAR CONNECTIVITY
SCALE : NTS

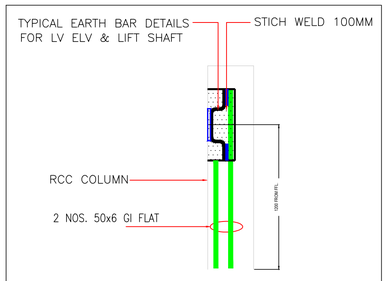

D5 TYPICAL CONNECTION DETAILS FOR LV,ELV SHAFT
SCALE : NTS

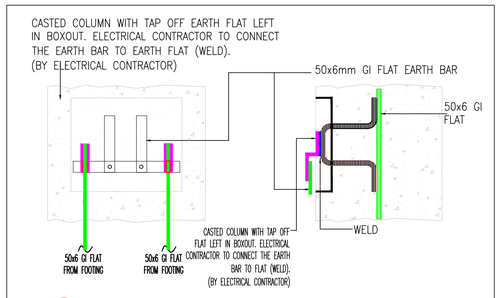

D7 DETAIL OF EARTH BAR CONNECTION TO FLAT TAP OFF FOR LIFT, LV, ELV SHAFT
SCALE : NTS

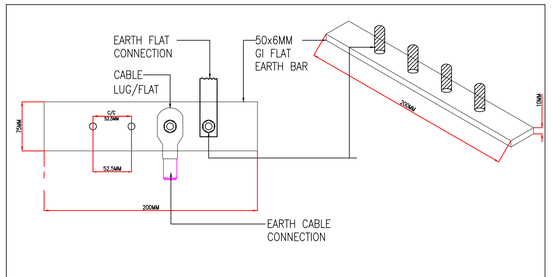

D8 50x6MM GI FLAT USED AS EARTH BAR AS SHOWN IN ABOVE DETAIL
SCALE : NTS

HEALTH AND SAFETY INFORMATION

CONSTRUCTION.

MAINTENANCE/CLEANING/OPERATION.

DECOMMISSIONING/DEMOLITION.

Notes

1. DO NOT SCALE THE DRAWING.
2. FOR TYPICAL INSTALLATION DETAILS REFER DWG.NO:AOT-ELE-FE-002 (EARTHING STANDARD DETAILS).

ARCHITECTURE REFERENCE DRAWING			
SL	DRAWING NO.	FROM	DATE
01			

STRUCTURE REFERENCE DRAWING			
SL	DRAWING NO.	FROM	DATE
01	101060-111	STR.	09.01.2023
02	101060-111-1	STR.	09.01.2023

MEP REFERENCE DRAWING / DOCUMENT		
SL	DRAWING NO.	DESCRIPTION
1	AOT-ELE-FE-001	FOUNDATION LEVEL TYPE B EARTHING LAYOUT

Key Plan



Rev	Description	Date	Drn	Ch'd
00	GOOD FOR SHOP DRAWING	31.10.2022	AY	NK

TENDER DRAWING

Status of drawing

CLIENT :

LODHA

Lodha Excelus
8th floor
N M Joshi Marg
Mahalaxmi
Mumbai 400 011, India
T: +91 22 23034400

Architect

Project **ACME OZONE PROJECT**

Drg Title EARTHING STANDARD DETAILS

Scales@A1	NTS	Job No.	
Drawn by	SK	Drawing No.	AOT-ELE-FE-002
Checked by	SM		
Date	09.01.23	Rev	R0