



HARESH
Digitally signed by HARESH
DN: C=IN, OU=LODHA DESIGN, O=LODHA DEVELOPERS, CN=HARESH, E=haresh.bhanushali@lodhagroup.com
Reason: I am the author of this document
Location: your signing location here
Date: 2022.02.24 15:16:48+05'30'
Foxit PDF Reader Version: 11.2.1

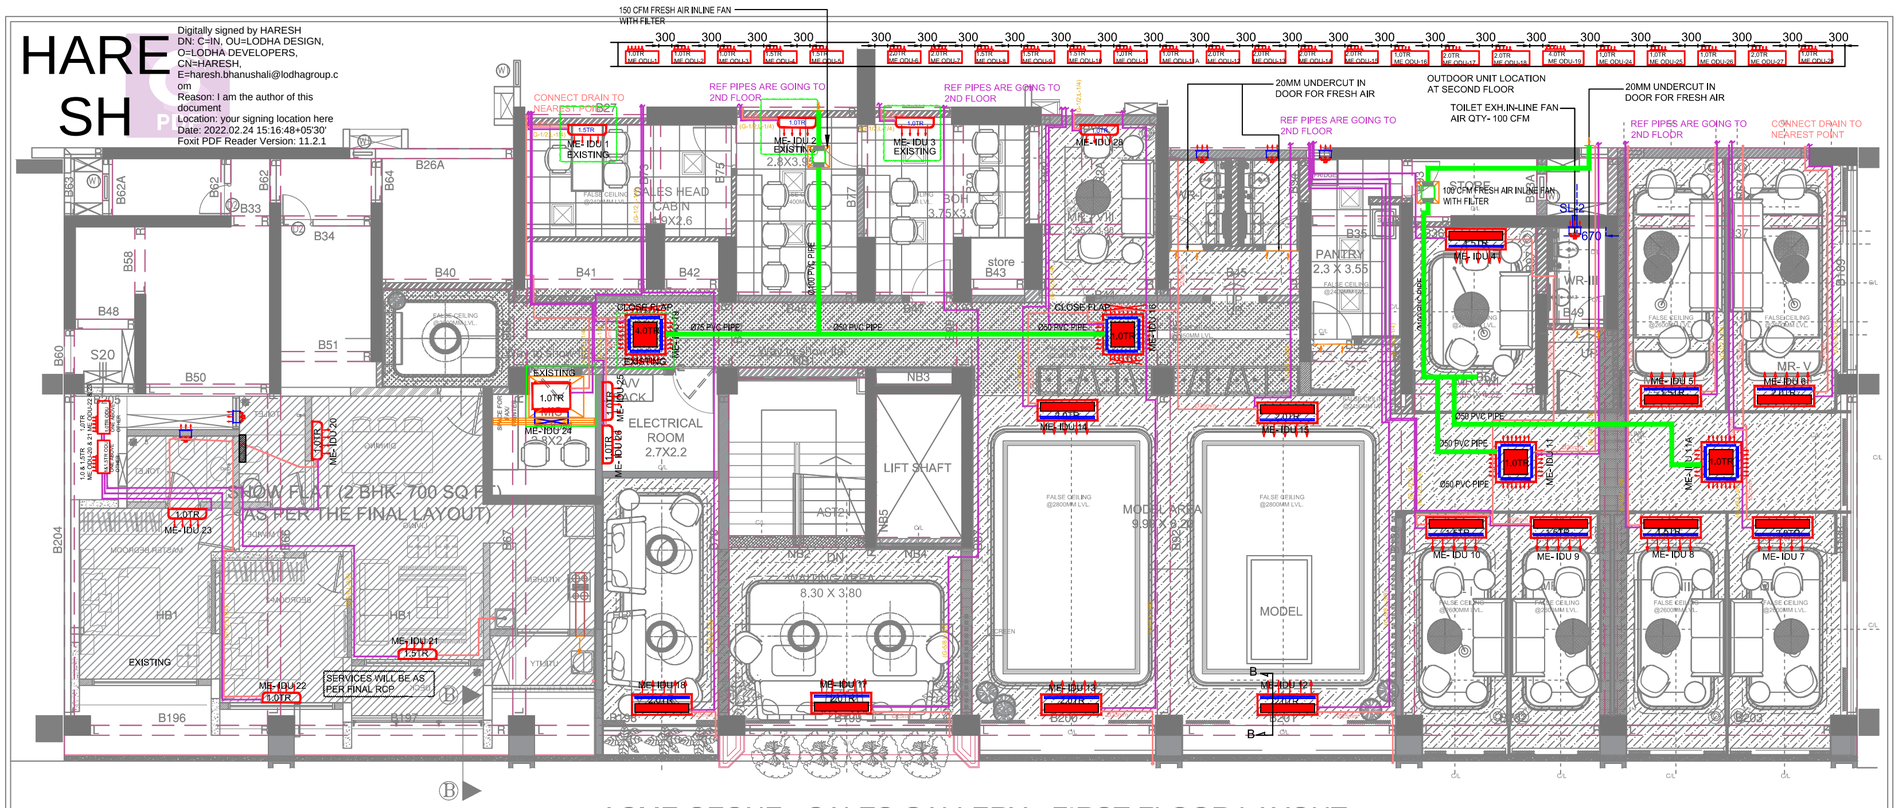



Rohit Giridhar Uchil
Digitally signed by Rohit Giridhar Uchil
Date: 2022.02.16 13:52:48 +05'30'

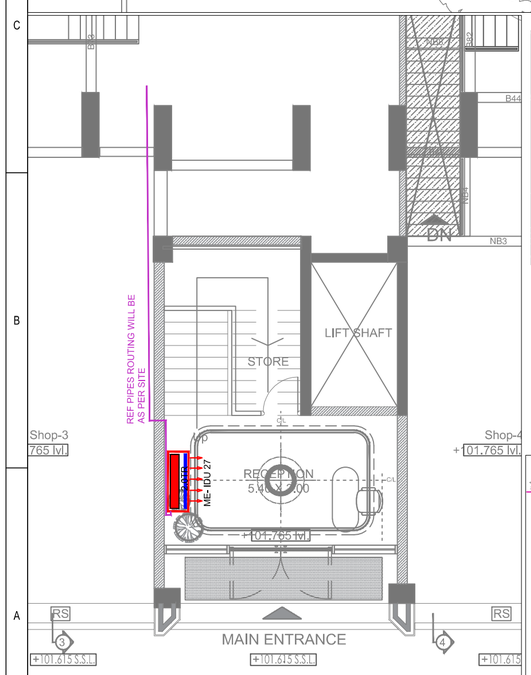


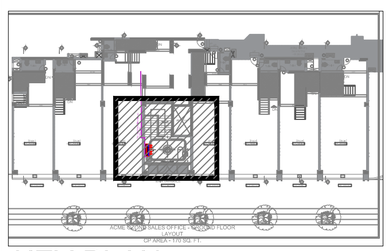


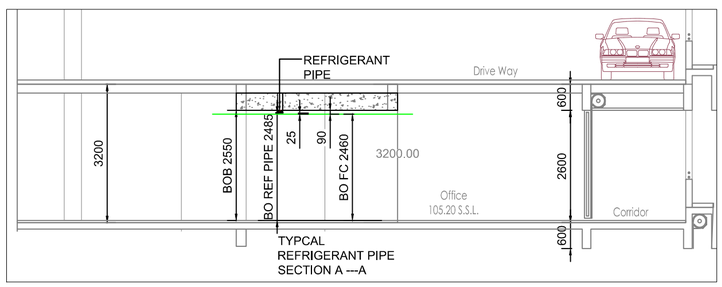

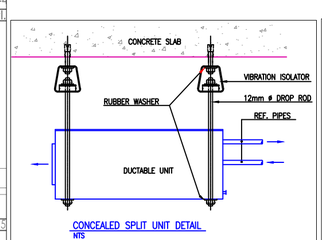

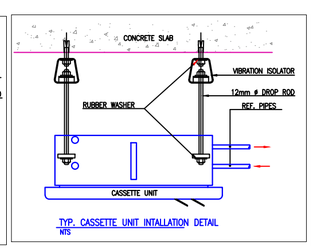

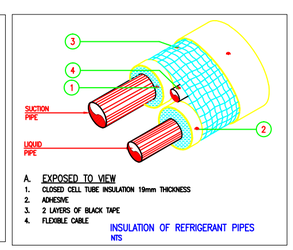

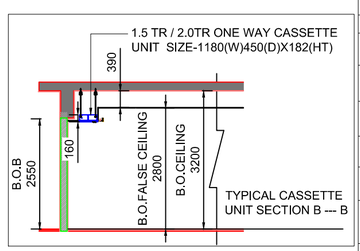


HVAC LEGEND

1.0TR/1.5TR ODU	1TR/1.5TR ODU UNIT SIZE-770(W)X288(D)X545(HT)
2.0TR ODU	2TR ODU UNIT SIZE-870(W)X330(D)X650(HT)
4.0TR ODU	4TR ODU UNIT SIZE-950(W)X330(D)X834(HT)
1.0TR	1TR HI-WALL UNIT SIZE-900(W)X200(D)X300(HT)
2.0TR	2TR HI-WALLUNIT SIZE-1100(W)X250(D)300(HT)
1.0TR	1.0TR 4 WAY CASSETTE UNIT SIZE-850(W)850(D)X288(HT) 400CFM
4.0TR	4.0TR 4 WAY CASSETTE UNIT SIZE-850(W)850(D)X288(HT) 1200CFM
	2.0TR ONE WAY CASSETTE UNIT SIZE-1180(W)450(D)X182(HT) 600CFM
	1.5TR ONE WAY CASSETTE UNIT SIZE-1180(W)450(D)X182(HT) 515CFM
	TOILET EXHAUST DISC VALVE Ø150mm EXTERNAL DIA.
	TOILET EXHAUST IN-LINE FAN
	TOILET EXHAUST PROPEELER FAN
	REFRIGERANT PIPE with 19mm insulation (G-5/8,L-3/8)
	REFRIGERANT PIPE with 19mm insulation (G-1/2,L-1/4)
	TOILET EXHAUST DUCT SIZE-150X150
SL-2	HVAC SLEEVE SIZE - Ø100mm B.O.S.- 2850mm
	250 CFM , INLINE FAN 300X300 WITH FILTER & COWL PEICE
	FRESH AIR PVC PIPE

SERVICES CONSULTANT : -
integrated TECHNICAL SERVICES
1703, 17th FLOOR, RUPAREL IRIS,
SENAPATI BAPAT MARG,
NEAR BIG BAZAR, MATUNGA ROAD (WEST),
MUMBAI - 400 016.
CONTACT : +9122 24388333/24210050
EMAIL ID - mumbai@itsce.co.in
W : www.its-mep.in

Jangbahadur Sonkar
Digitally signed by Jangbahadur Sonkar
DN: C=IN, OU=Lodha Group, O=Lodha Group, CN=Jangbahadur Sonkar, E=jangbahadur.sonkar@lodhagroup.com
Reason: I am approving this document
Location: your signing location here
Date: 2022.02.17 17:39:11+05'30'
Foxit PDF Reader Version: 11.1.0

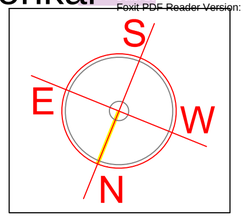

REV.	DATE	DESCRIPTION	DRAWN BY
R0	02.02.2022	VALID FOR CONSTRUCTION	DIGAMBAR
R1	15.02.2022	VALID FOR CONSTRUCTION	DIGAMBAR

PROJECT : -
LODHA ACME OZONE (SG & SF), THANE

CLIENT : -
M/S. LODHA GROUP

ARCHITECT : -
M/S. LODHA GROUP IN-HOUSE.

TITLE : -
HVAC LAYOUT GROUND & FIRST FLOOR

DATE	14/06/2021
SCALE	1:100
PAPER SIZE	A-2
DRAWN BY	DIGAMBAR
CHECKED BY	BABITA
APPROVED BY	ROHIT

DRAWING NO.	REV. NO.
ITS-689-HVAC-01	R-1

©THIS DRAWING AND DESIGN REMAINS THE PROPERTY OF INTEGRATED TECHNICAL SERVICES AND MAY NOT BE COPIED WITHOUT PRIOR WRITTEN APPROVAL FROM THE COMPANY.