NEWARCH LANDSCAPES LLP
we shape open spaces

Submission

Project: 1334-Acme Ozone

Date: 30 Nov 2022 20:03

Submission Code

1334-50S-02-R3-PODIUM

To:
gauri.kulkarni@lodhagroup.com;

CC:
sushant.patil@lodhagroup.com; hatim@kapl.in; asmita@kapl.in;

Comments/Remarks:
Contents: updated plan, sections and lighting intent
Purpose: review and further coordination

Transmittal

Title	Sheet No	Description
CLDP AND LEVEL PLAN	01	
SECTIONS	02	
LIGHTING PLAN	03	

Support Files :

1334-50S-02-R3.dwg

Submission Directory

Latest submission records for all project phases

Phase	Submissions	
00-MASTER		
01-SALES RG	W1-R1.2 23 Feb 2022 21:05	
03-GROUND	CD-03-R0 17 Nov 2022 19:49	
02-PODIUM	50S-02-R3 30 Nov 2022 20:03	

Podium Line

7.5M. WIDE OPEN TO SKY RAMP

PERIPHERAL PLANTATION
SO + 0.95

FENCING (TYPE 1)

FENCING (TYPE 2)

STONE EDGING WALL
FL + 1.00

BACKYARD LAWN
FL + 0.65
SO + 0.60
TS + 0.20

SITOUT DECK
FL + 0.75

GRAVEL BED
FL + 0.75

STILT
TS + 0.80

CONNECTING WALKWAY
FL + 0.65
TS + 0.20

PLANTER BED
FL + 0.80
SO + 0.75

GREEN PLAZA
FL + 0.65
SO + 0.60

SEMI GREEN PLAZA
FL + 0.65
TS + 0.20

LOOSE SEAT

SPILLOVER LAWN
FL + 0.65
SO + 0.60
TS + 0.20

TREE SEATING
FL + 1.10

KIDS PLAY AREA
FL + 0.65
TS + 0.20

PLAY LAWN
FL + 0.65
SO + 0.60
TS + 0.20

PLANTER
FL + 1.55
SO + 1.45
TS + 0.20

FLOOR GAME AISLE
FL + 0.65
TS + 0.20

WALKWAY
FL + 0.65
TS + 0.20

RAILING (INDICATIVE)
FL + 0.65

LEDGE SEAT

LEISURE LAWN (artificial lawn)
FL + 0.35
TS ± 0.00

FL + 0.20
TS ± 0.00

WALKWAY
FL + 0.35
TS ± 0.00

RAMP

EXPIATION JOINT LINE (INDICATIVE)

Ⓓ	WASTE BIN
	CAUTIONARY SIGNAGE
	DIRECTIVE SIGNAGE

FIRE TENDER LINE

GENERAL NOTES

1. THIS DRAWING IS THE SOLE PROPERTY OF NEWARCH(R) LANDSCAPES LLP AND SHALL NOT BE COPIED OR DUPLICATED WITHOUT THE PERMISSION OF THE ARCHITECT.
2. DRAWING MUST NOT BE SCALED.
3. ANY DISCREPANCIES IN DRAWING SHALL BE BROUGHT TO THE ARCHITECT'S NOTICE BEFORE EXECUTION.
4. ALL DIMENSIONS & LEVELS SHALL BE CHECKED ON SITE PRIOR TO CONSTRUCTION WORK COMMENCING.
5. ALL LANDSCAPE DRAWINGS TO BE READ IN CONJUNCTION WITH ENGINEERS DRAWING AND SPECIFICATION.
6. ALL DRAWINGS TO BE READ IN CONJUNCTION WITH THE LANDSCAPE SPECIFICATION.
7. ANY DISCREPANCY CONCERNING THE DRAWING SHOULD BE REFERRED TO THE CLIENT REPRESENTATIVE AND LANDSCAPE ARCHITECT.
8. ALL DIMENSIONS ARE IN MILLIMETERS UNLESS NOTED OTHERWISE.
9. ALL LEVELS ARE IN METERS UNLESS NOTED OTHERWISE.
10. CONTRACTOR TO ENSURE THAT HE HAS ALL LATEST LEVELS INFORMATION AND TO COMPLETE INTERFACE AS AGREED WITH EMPLOYERS REPRESENTATIVE.

	HARDSCAPE AREA		SOFTSCAPE AREA
	SHRUB PLANTATION		BRICK WALL
	LAWN AREA		SIPOREX FILLING
	WATER		25MM DRAIN BOARD
	R.C.C		COURSE SAND (25MM)
	P.C.C & C.C.COPING		
	BRICK BAT COBA,WATERPROOFING+ SCREEDING TO ACHIEVE SLOPE		
PH	PHASE LINE		FL- FINISH LVL.
ZL	ZONE LINE		SO- SOIL LVL.
	DESIGN CENTER LINE		WL- WATER LVL.
LP	LIGHT LOOPING		BL- BOTTOM LVL.
	GEOTEXTILE CLOTH		TS- TOP OF SLAB
	CHEMICAL WATERPROOFING		

NORTH

KEY PLAN

PROJECT

ACME OZONE
AT THANE

REFEREED DRAWINGS/DOCUMENTS

1. 2022 07 15_ PODIUM PLANS, DATED 15TH JUL 2022.

NEWARCH LANDSCAPES LLP
202-203, GOKARN,OPP ADITYA BANQUETS, R.M. BHATTAD MARG, HARIDAS NAGAR, BORIVALI (W), MUMBAI- 400 091, MAHARASHTRA [INDIA]
+ 91 22 2833 7173, + 91 22 2896 2904
admin@newarchlp.com

LAST SAVED	CHECKED BY	LAST MODIFIED BY
30-Nov-22	ASHNI	BIPIN

DRAWING NO
1334-50S-02-R3


SHEET NO
01

SHEET TITLE
C.L.D.P


FOR CONSULTANT 30-Nov-2022

PAPER SIZE A1 : 2022


01 KZ C.L.D.P. AND LEVEL PLAN
1:150 FOR PODIUM R.G.

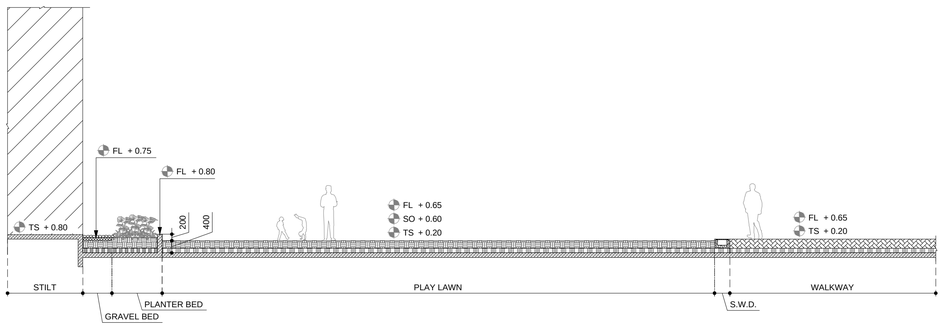


02 KL SECTION
1:100 THROUGH PLAY LAWN

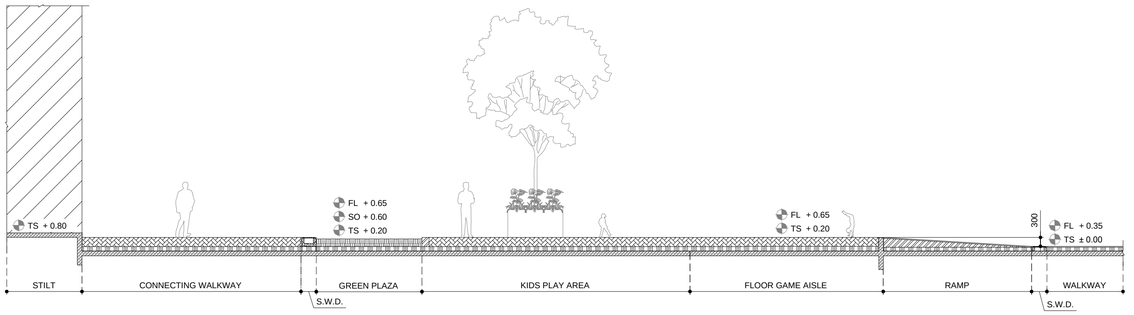


02 MN SECTION
1:100 THROUGH KIDS PLAY AREA AND FLOOR GAME AISLE

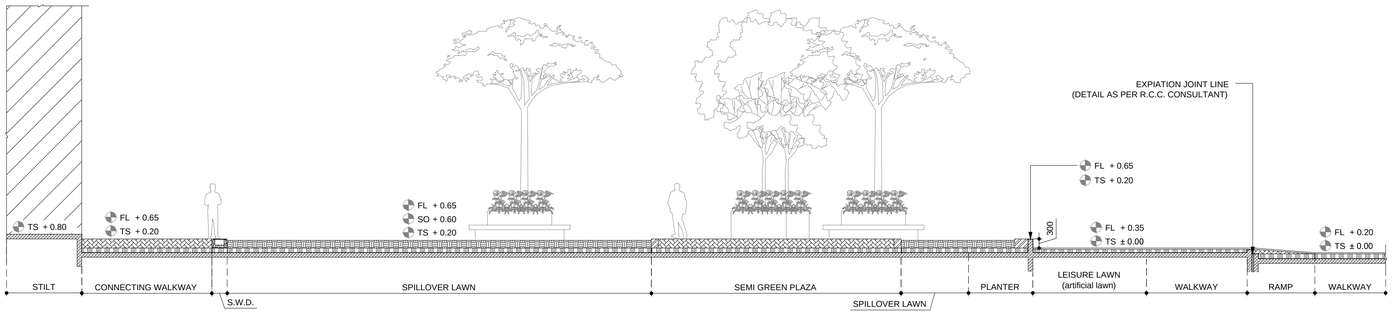


02 OQ SECTION
1:100 THROUGH SPILLOVER LAWN AND SEMI GREEN PLAZA

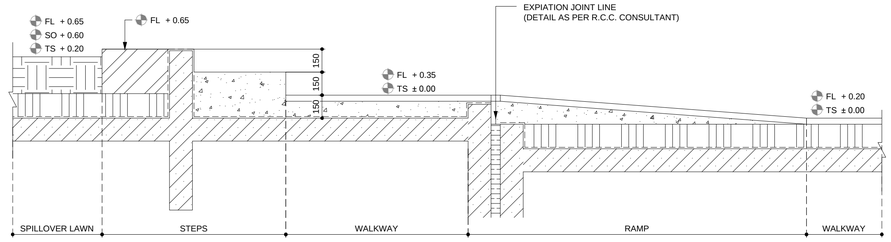


02 RR SECTION
1:20 THROUGH RAMP

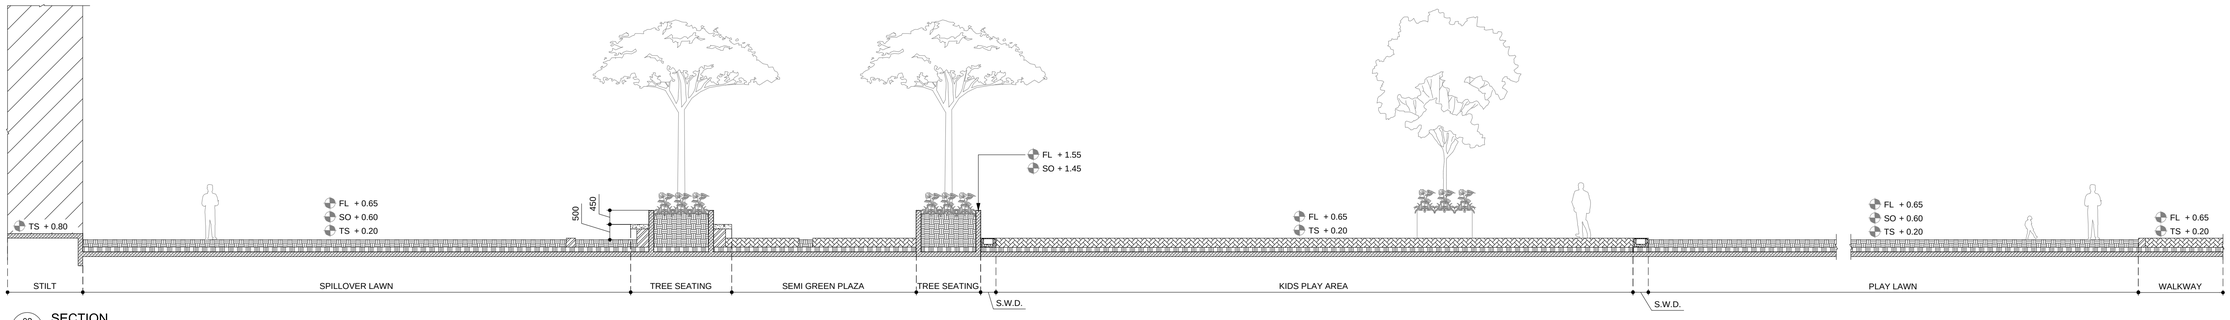

02 SV SECTION
1:100 THROUGH SPILLOVER LAWN AND KIDS PLAY AREA

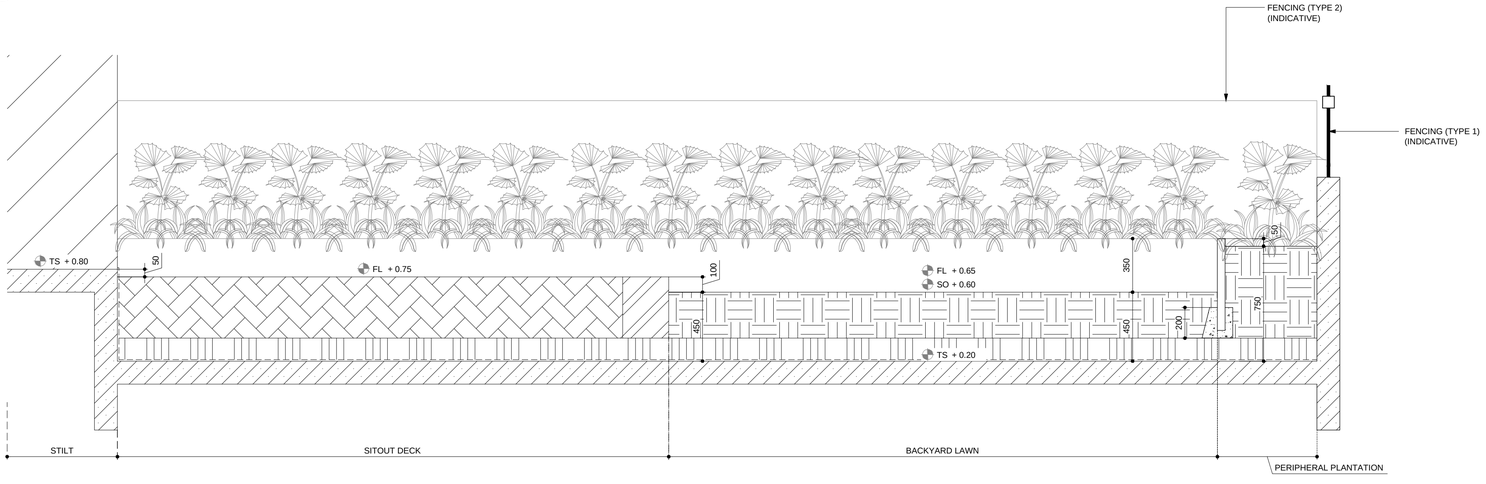

02 WY SECTION
1:20 THROUGH BACKYARD LAWN

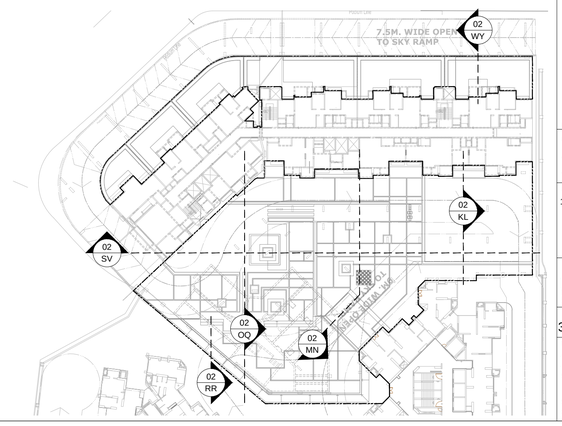

KEY PLAN

NORTH

GENERAL NOTES

1. THIS DRAWING IS THE SOLE PROPERTY OF NEWARCH(R) LANDSCAPES LLP AND SHALL NOT BE COPIED OR DUPLICATED WITHOUT THE PERMISSION OF THE ARCHITECT.
2. DRAWING MUST NOT BE SCALED.
3. ANY DISCREPANCIES IN DRAWING SHALL BE BROUGHT TO THE ARCHITECT'S NOTICE BEFORE EXECUTION.
4. ALL DIMENSIONS & LEVELS SHALL BE CHECKED ON SITE PRIOR TO CONSTRUCTION WORK COMMENCING.
5. ALL LANDSCAPE DRAWINGS TO BE READ IN CONJUNCTION WITH ENGINEERS DRAWING AND SPECIFICATION.
6. ALL DRAWINGS TO BE READ IN CONJUNCTION WITH THE LANDSCAPE SPECIFICATION.
7. ANY DISCREPANCY CONCERNING THE DRAWING SHOULD BE REFERRED TO THE CLIENT REPRESENTATIVE AND LANDSCAPE ARCHITECT.
8. ALL DIMENSIONS ARE IN MILLIMETERS UNLESS NOTED OTHERWISE.
9. ALL LEVELS ARE IN METERS UNLESS NOTED OTHERWISE.
10. CONTRACTOR TO ENSURE THAT HE HAS ALL LATEST LEVELS INFORMATION AND TO COMPLETE INTERFACE AS AGREED WITH EMPLOYERS REPRESENTATIVE.

	HARDSCAPE AREA		SOFTSCAPE AREA
	SHRUB PLANTATION		BRICK WALL
	LAWN AREA		SIPOREX FILLING
	WATER		25MM DRAIN BOARD
	R.C.C		COURSE SAND (25MM)
	P.C.C & C.C.COPING		
	BRICK BAT COBA,WATERPROOFING+ SCREEDING TO ACHIEVE SLOPE.		
PH	PHASE LINE		FL- FINISH LVL.
Z1	ZONE LINE		SO- SOIL LVL.
	DESIGN CENTER LINE		WL- WATER LVL.
LP	LIGHT LOOPING		BL- BOTTOM LVL.
	GEOTEXTILE CLOTH		TS- TOP OF SLAB
	CHEMICAL WATERPROOFING		

PROJECT

ACME OZONE
AT THANE

REFEREED DRAWINGS/DOCUMENTS

1. 2022 07 15_ PODIUM PLANS, DATED 15TH JUL 2022.

NEWARCH LANDSCAPES LLP
202-203, GOKARN,OPP ADITYA BANQUETS, R.M. BHATTAD MARG, HARIDAS NAGAR, BORIVALI (W), MUMBAI- 400 091. MAHARASHTRA (INDIA)
+ 91 22 2833 7173, + 91 22 2898 2904
admin@newarchllp.com

LAST SAVED	CHECKED BY	LAST MODIFIED BY
30-Nov-22	ASHNI	BIPIN

DRAWING NO
1334-50S-02-R3

SHEET NO
02

SHEET TITLE
SECTION

FOR CONSULTANT 30 Nov 2022

PAPER SIZE A3, 20X22



LIGHTING SCHEDULE			
SYMBOL	TAG	TYPE	QUANTITY
	L-WLI	WALL LIGHT	21
	L-LPL	LAMP POST LIGHT	17
	L-SPI	SPIKE LIGHT	16
	L-FLI	FLOOD LIGHT	03
	L-BLI	BOLLARD LIGHT	39
	L-ULI	UP LIGHTER	05
	L-SLI	STRIP LIGHT	72 RMT
	L-LPO	LIGHT POINT + SOCKET	13

NOTE :-
1. ALL LIGHT BLOCK SHOWN IN THE DWGS. ARE INDICATIVE ONLY.
2. SPIKE FOCUS LIGHTS ADJUST AS PER TREE BLOCK'S.
3. KINDLY FOLLOW PRODUCT & SPECIFICATION FOR FURTHER DETAIL.

FIRE TENDER LINE

GENERAL NOTES
1. THIS DRAWING IS THE SOLE PROPERTY OF NEWARCH(R) LANDSCAPES LLP AND SHALL NOT BE COPIED OR DUPLICATED WITHOUT THE PERMISSION OF THE ARCHITECT.
2. DRAWING MUST NOT BE SCALED.
3. ANY DISCREPANCIES IN DRAWING SHALL BE BROUGHT TO THE ARCHITECT'S NOTICE BEFORE EXECUTION.
4. ALL DIMENSIONS & LEVELS SHALL BE CHECKED ON SITE PRIOR TO CONSTRUCTION WORK COMMENCING.
5. ALL LANDSCAPE DRAWINGS TO BE READ IN CONJUNCTION WITH ENGINEERS DRAWING AND SPECIFICATION.
6. ALL DRAWINGS TO BE READ IN CONJUNCTION WITH THE LANDSCAPE SPECIFICATION.
7. ANY DISCREPANCY CONCERNING THE DRAWING SHOULD BE REFERRED TO THE CLIENT REPRESENTATIVE AND LANDSCAPE ARCHITECT.
8. ALL DIMENSIONS ARE IN MILLIMETERS UNLESS NOTED OTHERWISE.
9. ALL LEVELS ARE IN METERS UNLESS NOTED OTHERWISE.
10. CONTRACTOR TO ENSURE THAT HE HAS ALL LATEST LEVELS INFORMATION AND TO COMPLETE INTERFACE AS AGREED WITH EMPLOYERS REPRESENTATIVE.

	HARDSCAPE AREA		SOFTSCAPE AREA
	SHRUB PLANTATION		BRICK WALL
	LAWN AREA		SIPOREX FILLING
	WATER		25MM DRAIN BOARD
	R.C.C		COURSE SAND (25MM)
	P.C.C & C.C.COPING		
	BRICK BAT COBA,WATERPROOFING+ SCREEDING TO ACHIEVE SLOPE		
PH	PHASE LINE		FL- FINISH LVL.
ZL	ZONE LINE		SO- SOIL LVL.
	DESIGN CENTER LINE		WL- WATER LVL.
LP	LIGHT LOOPING		BL- BOTTOM LVL.
	GEOTEXTILE CLOTH		TS- TOP OF SLAB
	CHEMICAL WATERPROOFING		

NORTH

KEY PLAN

PROJECT
ACME OZONE
AT THANE

REFEREED DRAWINGS/DOCUMENTS
1. 2022 07 15_ PODIUM PLANS, DATED 15TH JUL 2022.

NEWARCH LANDSCAPES LLP
202-203, GOKARN,OPP ADITYA BANQUETS, R.M. BHATTAD MARG, HARIDAS NAGAR, BORIVALI (W), MUMBAI- 400 091. MAHARASHTRA (INDIA)
+ 91 22 2833 7173, + 91 22 2898 2904
admin@newarchllp.com

LAST SAVED	CHECKED BY	LAST MODIFIED BY
30-Nov-22	ASHNI	BIPIN

DRAWING NO
1334-50S-02-R3
SHEET NO
03
SHEET TITLE
LIGHTING PLAN

FOR CONSULTANT 30-Nov-2022

PAPER SIZE A1 ,30X22

03 KZ LIGHTING PLAN
1:150 FOR PODIUM R.G.