Podium Line

Podium Line

Podium Line

7.5M. WIDE OPEN TO SKY RAMP

PEBBLE BED
FL + 0.75

STILT
TS + 0.80

PEBBLE BED
FL + 0.75

STILT
TS + 0.80

STILT
TS + 0.80

CONNECTING WALKWAY
FL + 0.65
TS + 0.20

5800

1500

2450

PLANTER BED
FL + 0.80
SO + 0.75

22550

2250

GREEN PLAZA
FL + 0.65
SO + 0.60

3450

SEMI GREEN PLAZA
FL + 0.65
TS + 0.20

14000

9300

22300

KIDS PLAY AREA
FL + 0.65
TS + 0.20

8900

PLANTER
FL + 1.55
SO + 1.45
TS + 0.20

4300

PLAY LAWN
FL + 0.65
SO + 0.60
TS + 0.20

17650

1200

SPILLOVER LAWN
FL + 0.65
SO + 0.60
TS + 0.20

TREE SEATING
FL + 1.10

LOOSE SEAT

20800

WALKWAY
FL + 0.65
TS + 0.20

3250

SEMI GREEN PLAZA
FL + 0.65
TS + 0.20

FLOOR GAME AISLE
FL + 0.65
TS + 0.20

8150

TREE SEATING
FL + 1.10

RAILING (INDICATIVE)
FL + 0.65

PLANTER
FL + 1.55
SO + 1.45

7850

FL + 0.35
TS ± 0.00

LEDGE SEAT

4300

RAMP

9650

6600

FL + 0.20
TS ± 0.00

LEISURE LAWN
(artificial lawn)
FL + 0.35
TS ± 0.00

6500

FL + 0.35

EXPIATION JOINT LINE
(INDICATIVE)

LOOSE SEAT

FL + 0.35
TS ± 0.00

8150

WALKWAY
FL + 0.35
TS ± 0.00

8850

EXPIATION JOINT LINE
(INDICATIVE)

RAMP

FL + 0.20
TS ± 0.00

1500

RAMP

FL + 0.20
TS ± 0.00

7.5M. WIDE OPEN TO SKY RAMP

01 C.L.D.P. AND LEVEL PLAN
KZ 1:150 FOR PODIUM R.G.

FIRE TENDER LINE

GENERAL NOTES

1. THIS DRAWING IS THE SOLE PROPERTY OF NEWARCH(R) LANDSCAPES LLP AND SHALL NOT BE COPIED OR DUPLICATED WITHOUT THE PERMISSION OF THE ARCHITECT.
2. DRAWING MUST NOT BE SCALED.
3. ANY DISCREPANCIES IN DRAWING SHALL BE BROUGHT TO THE ARCHITECT'S NOTICE BEFORE EXECUTION.
4. ALL DIMENSIONS & LEVELS SHALL BE CHECKED ON SITE PRIOR TO CONSTRUCTION WORK COMMENCING.
5. ALL LANDSCAPE DRAWINGS TO BE READ IN CONJUNCTION WITH ENGINEERS DRAWING AND SPECIFICATION.
6. ALL DRAWINGS TO BE READ IN CONJUNCTION WITH THE LANDSCAPE SPECIFICATION.
7. ANY DISCREPANCY CONCERNING THE DRAWING SHOULD BE REFERRED TO THE CLIENT REPRESENTATIVE AND LANDSCAPE ARCHITECT.
8. ALL DIMENSIONS ARE IN MILLIMETERS UNLESS NOTED OTHERWISE.
9. ALL LEVELS ARE IN METERS UNLESS NOTED OTHERWISE.
10. CONTRACTOR TO ENSURE THAT HE HAS ALL LATEST LEVELS INFORMATION AND TO COMPLETE INTERFACE AS AGREED WITH EMPLOYERS REPRESENTATIVE.

	HARDSCAPE AREA		SOFTSCAPE AREA
	SHRUB PLANTATION		BRICK WALL
	LAWN AREA		SIPOREX FILLING
	WATER		25MM DRAIN BOARD
	R.C.C		COURSE SAND (25MM)
	P.C.C & C.C.COPING		
	BRICK BAT COBA,WATERPROOFING+ SCREEDING TO ACHIEVE SLOPE		
PH	PHASE LINE		FL- FINISH LVL.
ZL	ZONE LINE		SO- SOIL LVL.
	DESIGN CENTER LINE		WL- WATER LVL.
LP	LIGHT LOOPING		BL- BOTTOM LVL.
	GEOTEXTILE CLOTH		TS- TOP OF SLAB
	CHEMICAL WATERPROOFING		

NORTH

KEY PLAN

PROJECT

ACME OZONE
AT THANE

REFEREED DRAWINGS/DOCUMENTS

1. 2022 07 15_ PODIUM PLANS, DATED 15TH JUL 2022.

NEWARCH LANDSCAPES LLP
202-203, GOKARN,OPP ADITYA BANQUETS, R.M. BHATTAD MARG, HARIDAS NAGAR, BORIVALI (W), MUMBAI- 400 091. MAHARASHTRA (INDIA)
+ 91 22 2833 7173, + 91 22 2808 2904
admin@newarchlp.com

LAST SAVED	CHECKED BY	LAST MODIFIED BY
17-Nov-22	ASHNI	BIPIN


DRAWING NO
1334-50S-02-R2

FOR APPROVAL 17-Nov-2022


SHEET NO
01

SHEET TITLE
C.L.D.P


PAPER SIZE A1 200722

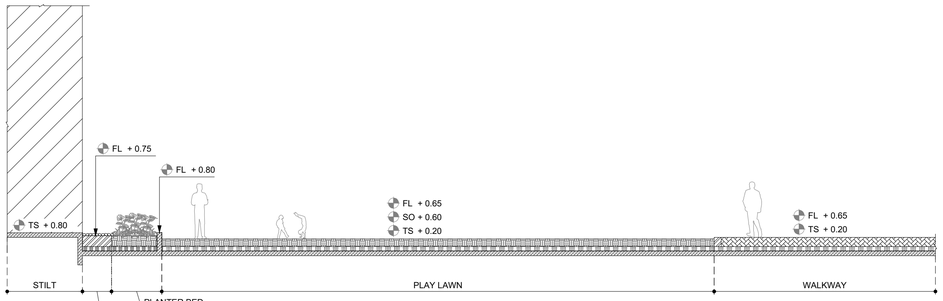


02 KL SECTION
1:100 THROUGH PLAY LAWN

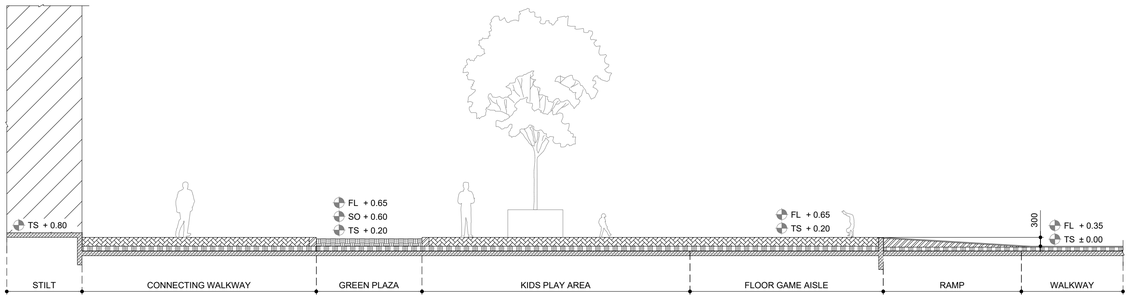


02 MN SECTION
1:100 THROUGH

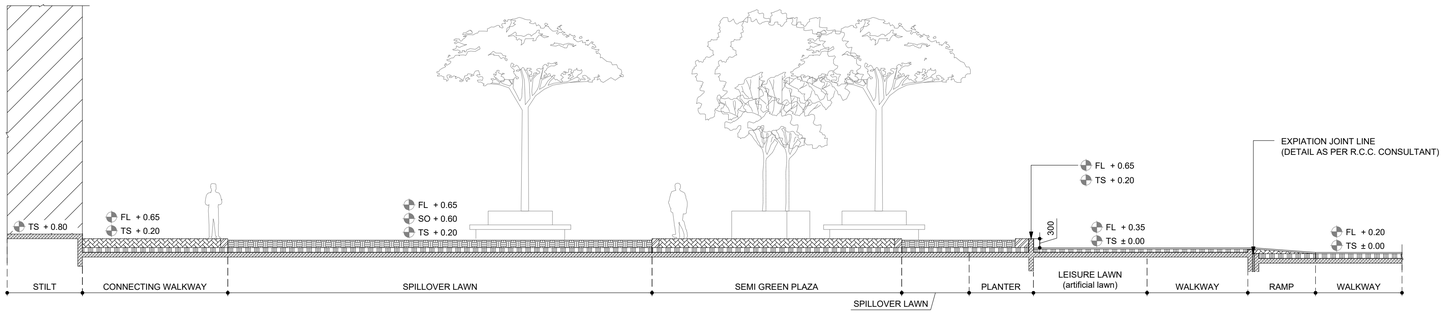


02 OQ SECTION
1:100 THROUGH

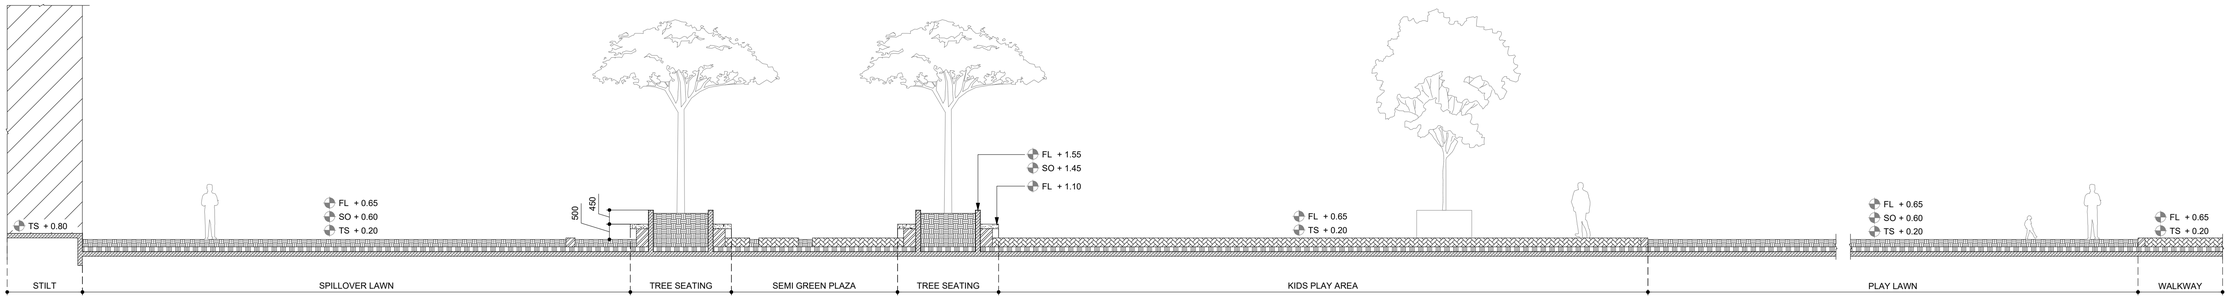

02 SV SECTION
1:100 THROUGH

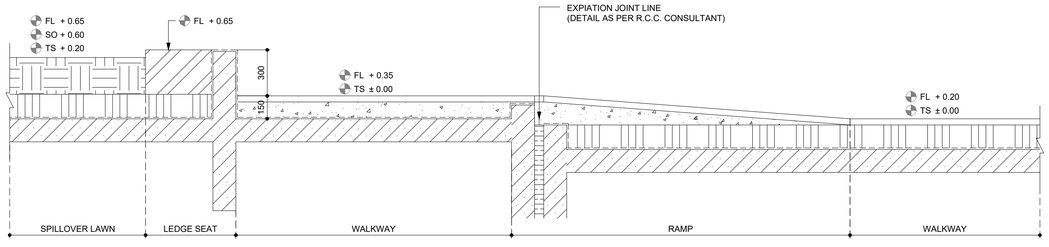

02 WX SECTION
1:20 THROUGH LEDGE SEAT

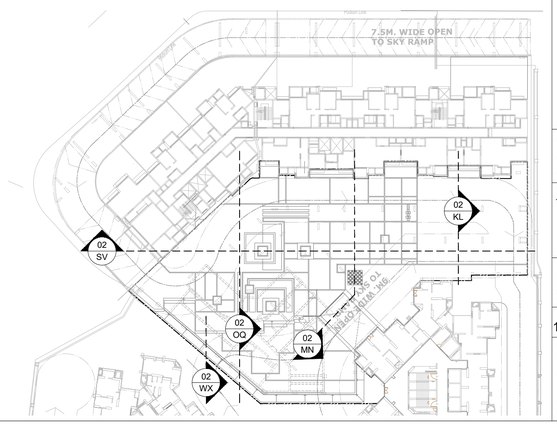

KEY PLAN

GENERAL NOTES

1. THIS DRAWING IS THE SOLE PROPERTY OF NEWARCH(R) LANDSCAPES LLP. AND SHALL NOT BE COPIED OR DUPLICATED WITHOUT THE PERMISSION OF THE ARCHITECT.
2. DRAWING MUST NOT BE SCALED.
3. ANY DISCREPANCIES IN DRAWING SHALL BE BROUGHT TO THE ARCHITECT'S NOTICE BEFORE EXECUTION.
4. ALL DIMENSIONS & LEVELS SHALL BE CHECKED ON SITE PRIOR TO CONSTRUCTION WORK COMMENCING.
5. ALL LANDSCAPE DRAWINGS TO BE READ IN CONJUNCTION WITH ENGINEERS DRAWING AND SPECIFICATION.
6. ALL DRAWINGS TO BE READ IN CONJUNCTION WITH THE LANDSCAPE SPECIFICATION.
7. ANY DISCREPANCY CONCERNING THE DRAWING SHOULD BE REFERRED TO THE CLIENT REPRESENTATIVE AND LANDSCAPE ARCHITECT.
8. ALL DIMENSIONS ARE IN MILLIMETERS UNLESS NOTED OTHERWISE.
9. ALL LEVELS ARE IN METERS UNLESS NOTED OTHERWISE.
10. CONTRACTOR TO ENSURE THAT HE HAS ALL LATEST LEVELS INFORMATION AND TO COMPLETE INTERFACE AS AGREED WITH EMPLOYERS REPRESENTATIVE.

	HARDSCAPE AREA		SOFTSCAPE AREA
	SHRUB PLANTATION		BRICK WALL
	LAWN AREA		SIPOREX FILLING
	WATER		25MM DRAIN BOARD
	R.C.C		COURSE SAND (25MM)
	P.C.C & C.C.COPING		
	BRICK BAT COBA,WATERPROOFING+ SCREEDING TO ACHIEVE SLOPE		
PH	PHASE LINE	FL	FL- FINISH LVL.
Z	ZONE LINE	SO	SO- SOIL LVL.
	DESIGN CENTER LINE	WL	WL- WATER LVL.
LP	LIGHT LOOPING	BL	BL- BOTTOM LVL.
	GEOTEXTILE CLOTH	TS	TS- TOP OF SLAB
	CHEMICAL WATERPROOFING		

NORTH

PROJECT
ACME OZONE
AT THANE

REFEREED DRAWINGS/DOCUMENTS
1. 2022 07 15_ PODIUM PLANS, DATED 15TH JUL 2022.

NEWARCH LANDSCAPES LLP
202-203, GOKARN,OPP ADITYA BANQUETS, R.M. BHATTAD MARG, HARIDAS NAGAR, BORIVALI (W), MUMBAI- 400 091. MAHARASHTRA (INDIA)
+ 91 22 2633 7173, + 91 22 2898 2904
admin@newarchlp.com

LAST SAVED	CHECKED BY	LAST MODIFIED BY
17-Nov-22	ASHNI	BIPIN

DRAWING NO
1334-50S-02-R2

FOR APPROVAL 17-Nov-2022

SHEET NO
02

SHEET TITLE
SECTION

PAPER SIZE: A1 (620*22)



LEGEND	SYMBOL
RIDGE LINE	RL
SUB-SOIL SLOPE DIRECTION	
CORE CUT (SIZE AS PER M.E.P SHOP DRAWINGS)	

NOTE:
1. ALL SLOPES, INVERT LEVELS AS PER MEP SHOP DRAWINGS.
2. ALL CHAMBERS SIZES & IT'S COVER DETAIL AS PER MEP SHOP DRAWINGS.
3. ALL PIPE SIZES AS PER MEP SHOP DRAWINGS.

FIRE TENDER LINE

GENERAL NOTES
1. THIS DRAWING IS THE SOLE PROPERTY OF NEWARCH(R) LANDSCAPES LLP AND SHALL NOT BE COPIED OR DUPLICATED WITHOUT THE PERMISSION OF THE ARCHITECT.
2. DRAWING MUST NOT BE SCALED.
3. ANY DISCREPANCIES IN DRAWING SHALL BE BROUGHT TO THE ARCHITECT'S NOTICE BEFORE EXECUTION.
4. ALL DIMENSIONS & LEVELS SHALL BE CHECKED ON SITE PRIOR TO CONSTRUCTION WORK COMMENCING.
5. ALL LANDSCAPE DRAWINGS TO BE READ IN CONJUNCTION WITH ENGINEERS DRAWING AND SPECIFICATION.
6. ALL DRAWINGS TO BE READ IN CONJUNCTION WITH THE LANDSCAPE SPECIFICATION.
7. ANY DISCREPANCY CONCERNING THE DRAWING SHOULD BE REFERRED TO THE CLIENT REPRESENTATIVE AND LANDSCAPE ARCHITECT.
8. ALL DIMENSIONS ARE IN MILLIMETERS UNLESS NOTED OTHERWISE.
9. ALL LEVELS ARE IN METERS UNLESS NOTED OTHERWISE.
10. CONTRACTOR TO ENSURE THAT HE HAS ALL LATEST LEVELS INFORMATION AND TO COMPLETE INTERFACE AS AGREED WITH EMPLOYERS REPRESENTATIVE.

	HARDSCAPE AREA		SOFTSCAPE AREA
	SHRUB PLANTATION		BRICK WALL
	LAWN AREA		SIPOREX FILLING
	WATER		25MM DRAIN BOARD
	R.C.C		COURSE SAND (25MM)
	P.C.C & C.C.COPING		
	BRICK BAT COBA,WATERPROOFING+ SCREEDING TO ACHIEVE SLOPE		
PH	PHASE LINE		FL- FINISH LVL.
ZL	ZONE LINE		SO- SOIL LVL.
	DESIGN CENTER LINE		WL- WATER LVL.
LP	LIGHT LOOPING		BL- BOTTOM LVL.
	GEOTEXTILE CLOTH		TS- TOP OF SLAB
	CHEMICAL WATERPROOFING		

NORTH

KEY PLAN

PROJECT
ACME OZONE
AT THANE

REFEREED DRAWINGS/DOCUMENTS
1. 2022 07 15_ PODIUM PLANS, DATED 15TH JUL 2022.

NEWARCH LANDSCAPES LLP
202-203, GOKARN,OPP ADITYA BANQUETS, R.M. BHATTAD MARG, HARIDAS NAGAR, BORIVALI (W), MUMBAI- 400 091. MAHARASHTRA (INDIA)
+ 91 22 2833 7173, + 91 22 2898 2904
admin@newarchlp.com

LAST SAVED	CHECKED BY	LAST MODIFIED BY
17-Nov-22	ASHNI	BIPIN

DRAWING NO
1334-50S-02-R2

FOR DISCUSSION 17-Nov-2022

SHEET NO
03

SHEET TITLE
SUB-SOIL DRAINAGE PLAN

PAPER SIZE A1 20X72

03 KZ SUB-SOIL DRAINAGE PLAN
1:150 FOR PODIUM R.G.



04 SURFACE DRAINAGE PLAN
KZ 1:150 FOR PODIUM R.G.

LEGEND	SYMBOL
RIDGE LINE	RL
SURFACE SLOPE DIRECTION IN PLANTER BOX	
S.S JALI (SIZE & COVER DETAILS AS PER M.E.P SHOP DRAWINGS)	
PEBBLE DRAIN	
CORE CUT (SIZE AS PER M.E.P SHOP DRAWINGS)	

NOTE:
1. ALL SLOPES, INVERT LEVELS AS PER MEP SHOP DRAWINGS.
2. ALL CHAMBERS SIZES & IT'S COVER DETAIL AS PER MEP SHOP DRAWINGS.
3. ALL PIPE SIZES AS PER MEP SHOP DRAWINGS.

FIRE TENDER LINE

GENERAL NOTES
1. THIS DRAWING IS THE SOLE PROPERTY OF NEWARCH(R) LANDSCAPES LLP AND SHALL NOT BE COPIED OR DUPLICATED WITHOUT THE PERMISSION OF THE ARCHITECT.
2. DRAWING MUST NOT BE SCALED.
3. ANY DISCREPANCIES IN DRAWING SHALL BE BROUGHT TO THE ARCHITECT'S NOTICE BEFORE EXECUTION.
4. ALL DIMENSIONS & LEVELS SHALL BE CHECKED ON SITE PRIOR TO CONSTRUCTION WORK COMMENCING.
5. ALL LANDSCAPE DRAWINGS TO BE READ IN CONJUNCTION WITH ENGINEERS DRAWING AND SPECIFICATION.
6. ALL DRAWINGS TO BE READ IN CONJUNCTION WITH THE LANDSCAPE SPECIFICATION.
7. ANY DISCREPANCY CONCERNING THE DRAWING SHOULD BE REFERRED TO THE CLIENT REPRESENTATIVE AND LANDSCAPE ARCHITECT.
8. ALL DIMENSIONS ARE IN MILLIMETERS UNLESS NOTED OTHERWISE.
9. ALL LEVELS ARE IN METERS UNLESS NOTED OTHERWISE.
10. CONTRACTOR TO ENSURE THAT HE HAS ALL LATEST LEVELS INFORMATION AND TO COMPLETE INTERFACE AS AGREED WITH EMPLOYERS REPRESENTATIVE.

	HARDSCAPE AREA		SOFTSCAPE AREA
	SHRUB PLANTATION		BRICK WALL
	LAWN AREA		SIPOREX FILLING
	WATER		25MM DRAIN BOARD
	R.C.C		COURSE SAND (25MM)
	P.C.C & C.C.COPING		
	BRICK BAT COBA,WATERPROOFING+ SCREEDING TO ACHIEVE SLOPE		
Pro	PHASE LINE	FL-	FINISH LVL.
A	ZONE LINE	SO-	SOIL LVL.
	DESIGN CENTER LINE	WL-	WATER LVL.
LP	LIGHT LOOPING	BL-	BOTTOM LVL.
	GEOTEXTILE CLOTH	TS-	TOP OF SLAB
	CHEMICAL WATERPROOFING.		

NORTH

KEY PLAN

PROJECT
ACME OZONE
AT THANE

REFEREED DRAWINGS/DOCUMENTS
1. 2022 07 15_ PODIUM PLANS, DATED 15TH JUL 2022.

NEWARCH LANDSCAPES LLP
202-203, GOKARN,OPP ADITYA BANQUETS, R.M. BHATTAD MARG, HARIDAS NAGAR, BORIVALI (W), MUMBAI- 400 091. MAHARASHTRA [INDIA]
+ 91 22 2833 7173, + 91 22 2898 2904
admin@newarchlp.com

LAST SAVED	CHECKED BY	LAST MODIFIED BY
17-Nov-22	ASHNI	BIPIN

DRAWING NO
1334-50S-02-R2
FOR DISCUSSION 17 Nov 2022

SHEET NO
04

SHEET TITLE
SURFACE DRAINAGE PLAN

PAPER SIZE A1 JOB'22