NEWARCH LANDSCAPES LLP
we shape open spaces

Submission

Project: 1334-Acme Ozone

Date: 23 Nov 2022 15:48

Submission Code

1334-50S-02-R2-PODIUM

To:
gauri.kulkarni@lodhagroup.com;

CC:
sushant.patil@lodhagroup.com; asmita@kapl.in; hatim@kapl.in;

Comments/Remarks:
Contents: Updated level plan, sections and drainage intent. Also added lighting intent.
Purpose: Discussion and further working

Transmittal

Title	Sheet No	Description
CLDP	01	
SECTIONS	02	
SUBSOIL DRAINAGE PLAN	03	
SURFACE DRAINAGE PLAN	04	
LIGHTING PLAN	05	


Support Files :

1334-50S-02-R2.dwg

Submission Directory

Latest submission records for all project phases

Phase	Submissions	
00-MASTER		
01-SALES RG	W1-R1.2 23 Feb 2022 21:05	
03-GROUND	CD-03-R0 17 Nov 2022 19:49	
02-PODIUM	50S-02-R2 23 Nov 2022 15:48	

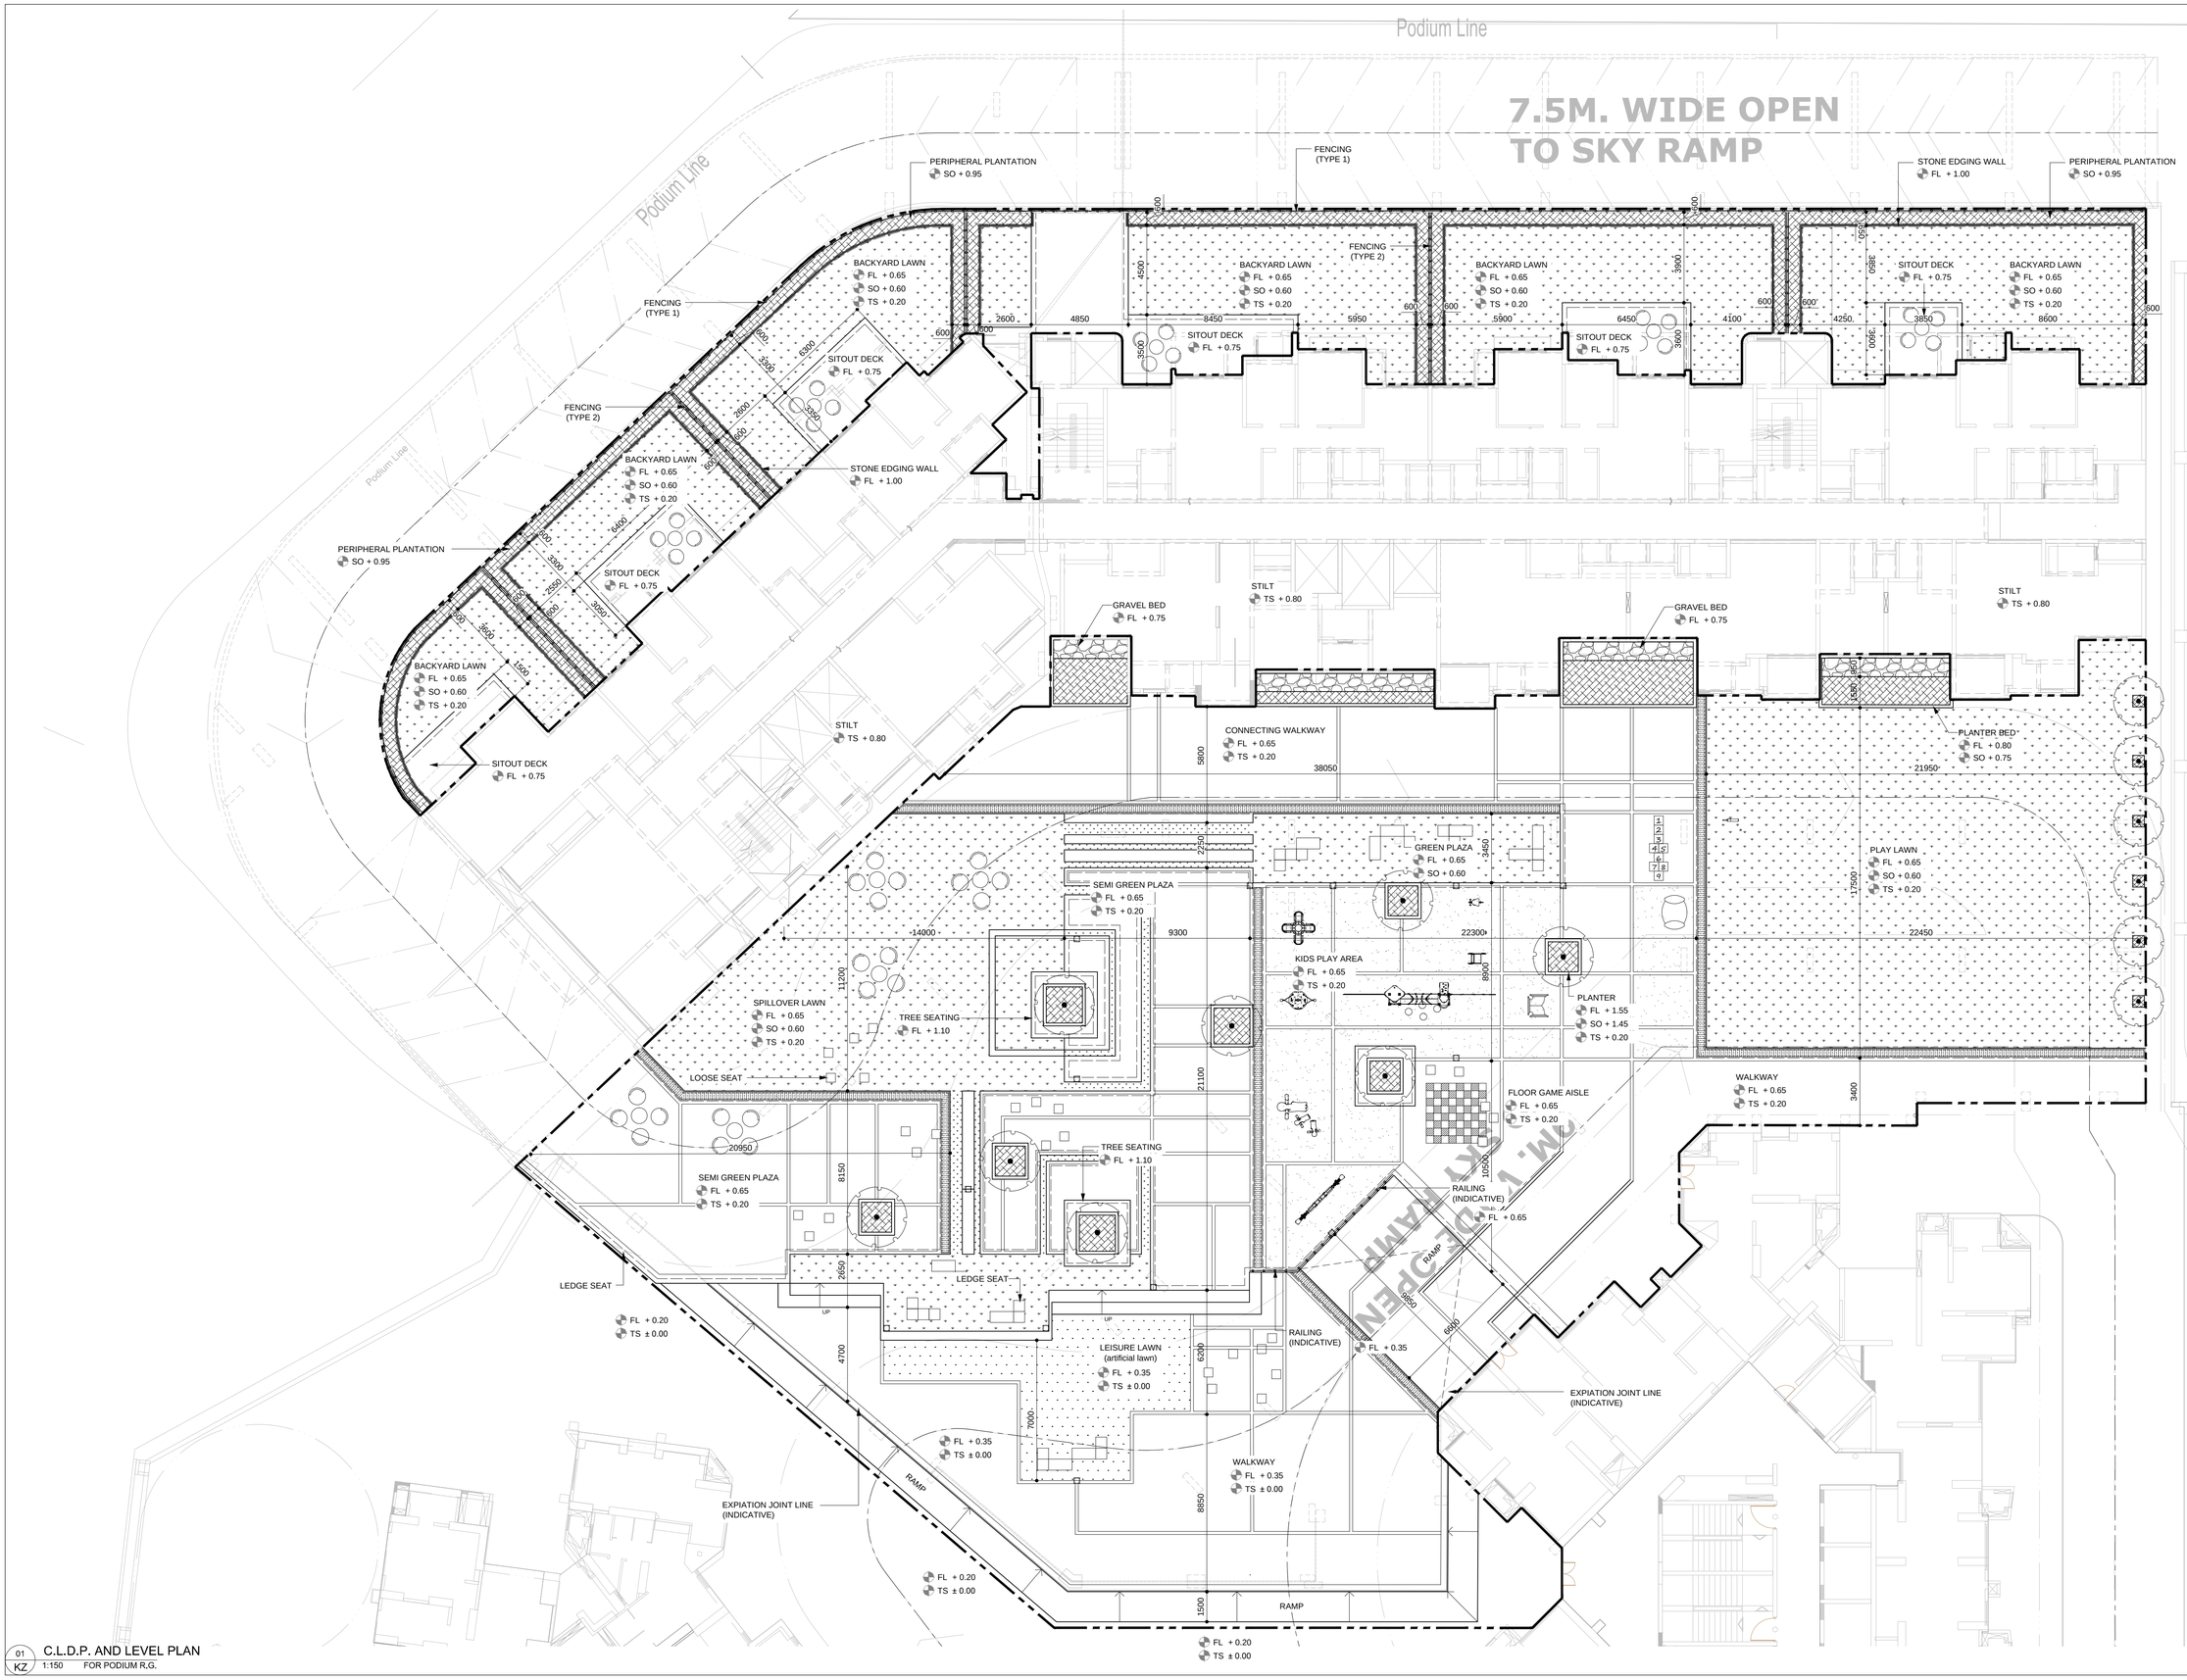

01 KZ C.L.D.P. AND LEVEL PLAN

1:150 FOR PODIUM R.G.

FIRE TENDER LINE

GENERAL NOTES

1. THIS DRAWING IS THE SOLE PROPERTY OF NEWARCH(R) LANDSCAPES LLP AND SHALL NOT BE COPIED OR DUPLICATED WITHOUT THE PERMISSION OF THE ARCHITECT.
2. DRAWING MUST NOT BE SCALED.
3. ANY DISCREPANCIES IN DRAWING SHALL BE BROUGHT TO THE ARCHITECT'S NOTICE BEFORE EXECUTION.
4. ALL DIMENSIONS & LEVELS SHALL BE CHECKED ON SITE PRIOR TO CONSTRUCTION WORK COMMENCING.
5. ALL LANDSCAPE DRAWINGS TO BE READ IN CONJUNCTION WITH ENGINEERS DRAWING AND SPECIFICATION.
6. ALL DRAWINGS TO BE READ IN CONJUNCTION WITH THE LANDSCAPE SPECIFICATION.
7. ANY DISCREPANCY CONCERNING THE DRAWING SHOULD BE REFERRED TO THE CLIENT REPRESENTATIVE AND LANDSCAPE ARCHITECT.
8. ALL DIMENSIONS ARE IN MILLIMETERS UNLESS NOTED OTHERWISE.
9. ALL LEVELS ARE IN METERS UNLESS NOTED OTHERWISE.
10. CONTRACTOR TO ENSURE THAT HE HAS ALL LATEST LEVELS INFORMATION AND TO COMPLETE INTERFACE AS AGREED WITH EMPLOYERS REPRESENTATIVE.

	HARDSCAPE AREA		SOFTSCAPE AREA
	SHRUB PLANTATION		BRICK WALL
	LAWN AREA		SIPOREX FILLING
	WATER		25MM DRAIN BOARD
	R.C.C		COURSE SAND (25MM)
	P.C.C & C.C.COPING		
	BRICK BAT COBA,WATERPROOFING+ SCREEDING TO ACHIEVE SLOPE		
PH	PHASE LINE		FL- FINISH LVL.
ZL	ZONE LINE		SO- SOIL LVL.
	DESIGN CENTER LINE		WL- WATER LVL.
LP	LIGHT LOOPING		BL- BOTTOM LVL.
	GEOTEXTILE CLOTH		TS- TOP OF SLAB
	CHEMICAL WATERPROOFING		

KEY PLAN

PROJECT

ACME OZONE
AT THANE

REFEREED DRAWINGS/DOCUMENTS

1. 2022.07.15_ PODIUM PLANS, DATED 15TH JUL 2022.

NEWARCH LANDSCAPES LLP
202-203, GOKARN,OPP ADITYA BANQUETS, R.M. BHATTAD MARG, HARIDAS NAGAR, BORIVALI (W), MUMBAI- 400 091. MAHARASHTRA (INDIA)
+ 91 22 2833 7173, + 91 22 2898 2904
admin@newarchlp.com

LAST SAVED	CHECKED BY	LAST MODIFIED BY
22-Nov-22	ASHNI	BIPIN

DRAWING NO

1334-50S-02-R2

FOR DISCUSSION 22 NOV 2022


SHEET NO

01


SHEET TITLE

C.L.D.P


PAPER SIZE A1 JOB 2022

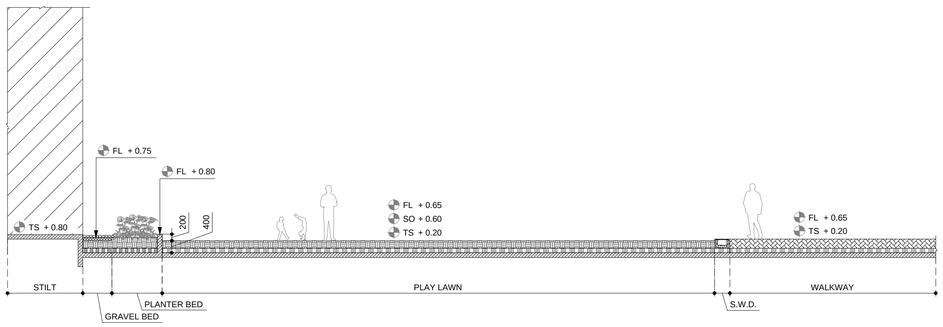


02 KL SECTION
1:100 THROUGH PLAY LAWN

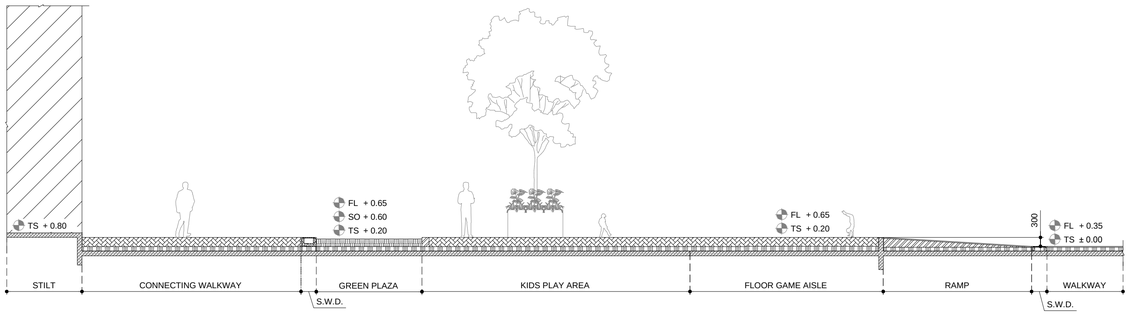


02 MN SECTION
1:100 THROUGH KIDS PLAY AREA AND FLOOR GAME AISLE

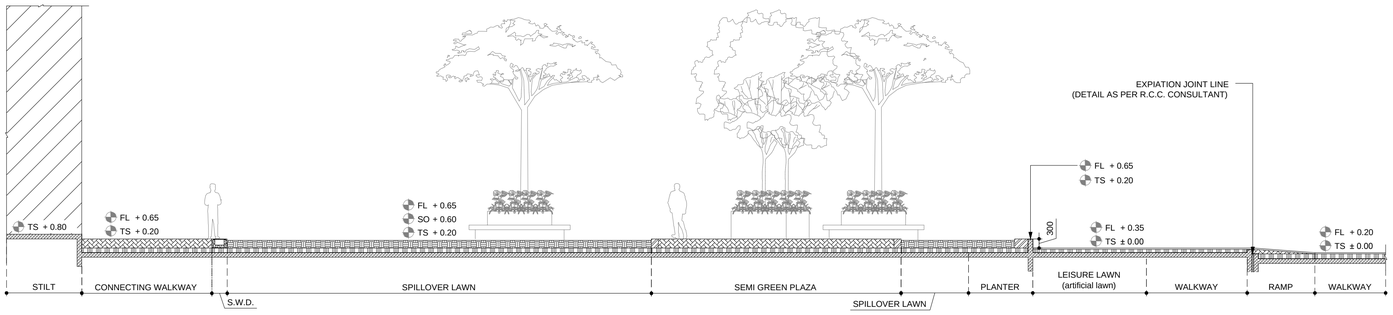


02 OQ SECTION
1:100 THROUGH SPILLOVER LAWN AND SEMI GREEN PLAZA

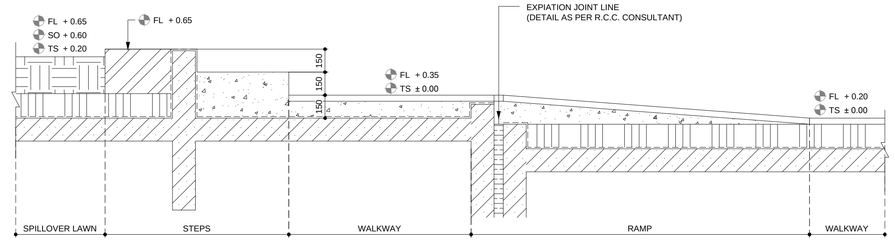


02 RR SECTION
1:20 THROUGH RAMP

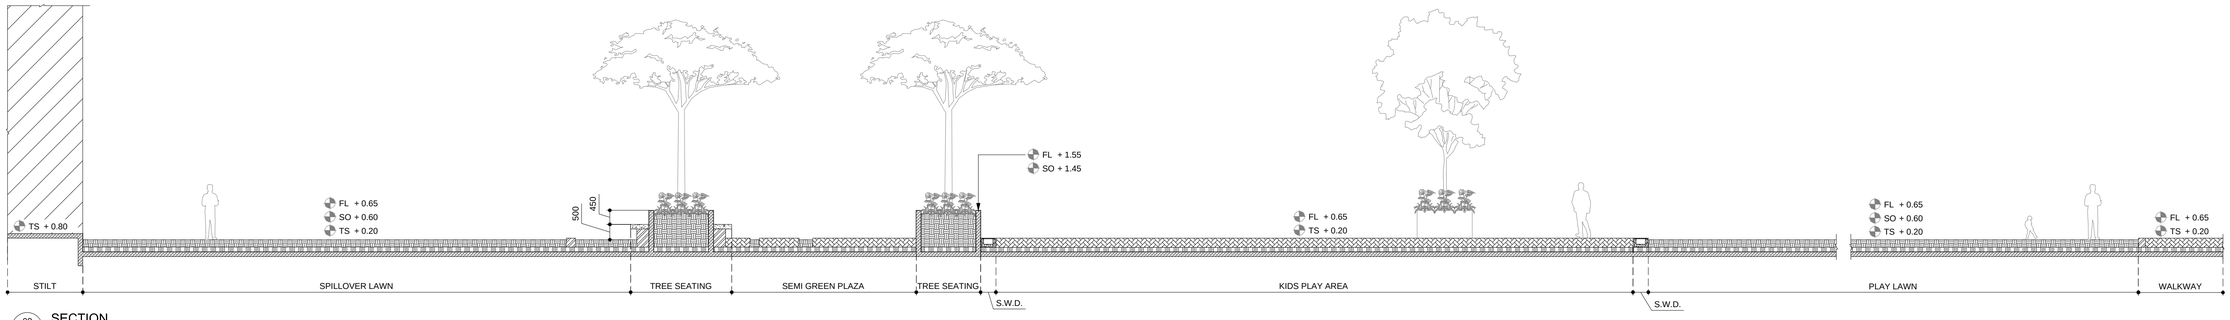

02 SV SECTION
1:100 THROUGH SPILLOVER LAWN AND KIDS PLAY AREA

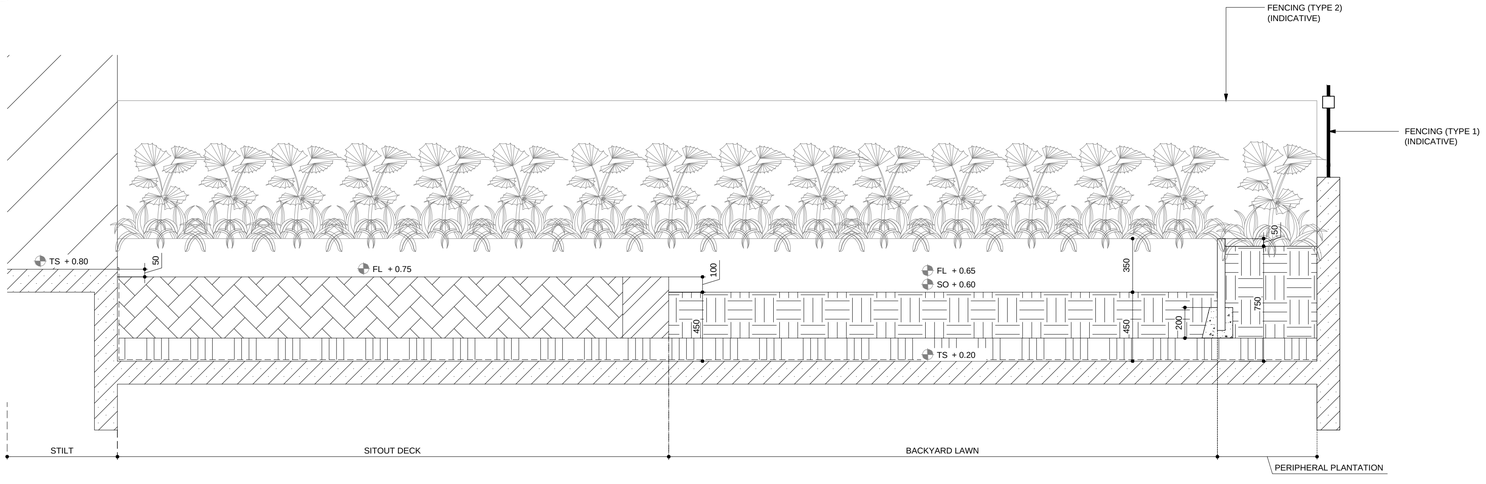

02 WY SECTION
1:20 THROUGH BACKYARD LAWN

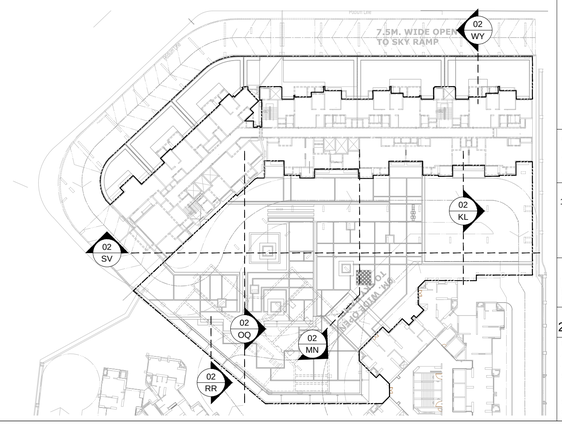

GENERAL NOTES

1. THIS DRAWING IS THE SOLE PROPERTY OF NEWARCH(R) LANDSCAPES LLP AND SHALL NOT BE COPIED OR DUPLICATED WITHOUT THE PERMISSION OF THE ARCHITECT.
2. DRAWING MUST NOT BE SCALED.
3. ANY DISCREPANCIES IN DRAWING SHALL BE BROUGHT TO THE ARCHITECT'S NOTICE BEFORE EXECUTION.
4. ALL DIMENSIONS & LEVELS SHALL BE CHECKED ON SITE PRIOR TO CONSTRUCTION WORK COMMENCING.
5. ALL LANDSCAPE DRAWINGS TO BE READ IN CONJUNCTION WITH ENGINEERS DRAWING AND SPECIFICATION.
6. ALL DRAWINGS TO BE READ IN CONJUNCTION WITH THE LANDSCAPE SPECIFICATION.
7. ANY DISCREPANCY CONCERNING THE DRAWING SHOULD BE REFERRED TO THE CLIENT REPRESENTATIVE AND LANDSCAPE ARCHITECT.
8. ALL DIMENSIONS ARE IN MILLIMETERS UNLESS NOTED OTHERWISE.
9. ALL LEVELS ARE IN METERS UNLESS NOTED OTHERWISE.
10. CONTRACTOR TO ENSURE THAT HE HAS ALL LATEST LEVELS INFORMATION AND TO COMPLETE INTERFACE AS AGREED WITH EMPLOYERS REPRESENTATIVE.

	HARDSCAPE AREA		SOFTSCAPE AREA
	SHRUB PLANTATION		BRICK WALL
	LAWN AREA		SIPOREX FILLING
	WATER		25MM DRAIN BOARD
	R.C.C		COURSE SAND (25MM)
	P.C.C & C.C.COPING		
	BRICK BAT COBA,WATERPROOFING+ SCREEDING TO ACHIEVE SLOPE.		
PH	PHASE LINE		FL- FINISH LVL.
Z	ZONE LINE		SO- SOIL LVL.
	DESIGN CENTER LINE		WL- WATER LVL.
LP	LIGHT LOOPING		BL- BOTTOM LVL.
	GEOTEXTILE CLOTH		TS- TOP OF SLAB
	CHEMICAL WATERPROOFING		

NORTH

KEY PLAN

PROJECT

ACME OZONE
AT THANE

REFEREED DRAWINGS/DOCUMENTS

1. 2022 07 15_ PODIUM PLANS, DATED 15TH JUL 2022.

NEWARCH LANDSCAPES LLP
202-203, GOKARN,OPP ADITYA BANQUETS, R.M. BHATTAD MARG, HARIDAS NAGAR, BORIVALI (W), MUMBAI- 400 091. MAHARASHTRA (INDIA)
+ 91 22 2833 7173, + 91 22 2898 2904
admin@newarchllp.com

LAST SAVED	CHECKED BY	LAST MODIFIED BY
22-Nov-22	ASHNI	BIPIN

DRAWING NO
1334-50S-02-R2

SHEET NO
02

SHEET TITLE
SECTION

FOR DISCUSSION 22 Nov 2022

PAPER SIZE A3, 2022



03 SUB-SOIL DRAINAGE PLAN
KZ 1:150 FOR PODIUM R,G.

LEGEND	SYMBOL
RIDGE LINE	RL
SUB-SOIL SLOPE DIRECTION	
CORE CUT (SIZE AS PER M.E.P SHOP DRAWINGS)	

NOTE:
1. ALL SLOPES, INVERT LEVELS AS PER MEP SHOP DRAWINGS.
2. ALL CHAMBERS SIZES & IT'S COVER DETAIL AS PER MEP SHOP DRAWINGS.
3. ALL PIPE SIZES AS PER MEP SHOP DRAWINGS.

FIRE TENDER LINE

GENERAL NOTES
1. THIS DRAWING IS THE SOLE PROPERTY OF NEWARCH(R) LANDSCAPES LLP AND SHALL NOT BE COPIED OR DUPLICATED WITHOUT THE PERMISSION OF THE ARCHITECT.
2. DRAWING MUST NOT BE SCALED.
3. ANY DISCREPANCIES IN DRAWING SHALL BE BROUGHT TO THE ARCHITECT'S NOTICE BEFORE EXECUTION.
4. ALL DIMENSIONS & LEVELS SHALL BE CHECKED ON SITE PRIOR TO CONSTRUCTION WORK COMMENCING.
5. ALL LANDSCAPE DRAWINGS TO BE READ IN CONJUNCTION WITH ENGINEERS DRAWING AND SPECIFICATION.
6. ALL DRAWINGS TO BE READ IN CONJUNCTION WITH THE LANDSCAPE SPECIFICATION.
7. ANY DISCREPANCY CONCERNING THE DRAWING SHOULD BE REFERRED TO THE CLIENT REPRESENTATIVE AND LANDSCAPE ARCHITECT.
8. ALL DIMENSIONS ARE IN MILLIMETERS UNLESS NOTED OTHERWISE.
9. ALL LEVELS ARE IN METERS UNLESS NOTED OTHERWISE.
10. CONTRACTOR TO ENSURE THAT HE HAS ALL LATEST LEVELS INFORMATION AND TO COMPLETE INTERFACE AS AGREED WITH EMPLOYERS REPRESENTATIVE.

HARDSCAPE AREA	SOFTSCAPE AREA
SHRUB PLANTATION	BRICK WALL
LAWN AREA	SIPOREX FILLING
WATER	25MM DRAIN BOARD
R.C.C	COURSE SAND (25MM)
P.C.C & C.C.COPING	
BRICK BAT COBA WATERPROOFING+ SCREEDING TO ACHIEVE SLOPE	
PHASE LINE	FL- FINISH LVL.
ZONE LINE	SO- SOIL LVL.
DESIGN CENTER LINE	WL- WATER LVL.
LIGHT LOOPING	BL- BOTTOM LVL.
GEOTEXTILE CLOTH	TS- TOP OF SLAB
CHEMICAL WATERPROOFING	

NORTH

KEY PLAN

PROJECT
ACME OZONE
AT THANE

REFEREED DRAWINGS/DOCUMENTS
1. 2022 07 15_ PODIUM PLANS, DATED 15TH JUL 2022.

NEWARCH LANDSCAPES LLP
202-203, GOKARN,OPP ADITYA BANQUETS, R.M. BHATTAD MARG, HARIDAS NAGAR, BORIVALI (W), MUMBAI- 400 091. MAHARASHTRA (INDIA)
+ 91 22 2833 7173, + 91 22 2898 2904
admin@newarchlp.com

LAST SAVED	CHECKED BY	LAST MODIFIED BY
22-Nov-22	ASHNI	BIPIN

DRAWING NO
1334-50S-02-R2
SHEET NO
03
SHEET TITLE
SUB-SOIL DRAINAGE PLAN

FOR DISCUSSION 22 NOV 2022

PAPER SIZE A1 ,841X594



04 KZ
SURFACE DRAINAGE PLAN
1:150 FOR PODIUM R.G.

LEGEND	SYMBOL
RIDGE LINE	RL
SURFACE SLOPE DIRECTION IN PLANTER BOX	
S.S JALI (SIZE & COVER DETAILS AS PER M.E.P SHOP DRAWINGS)	
PEBBLE DRAIN	
CORE CUT (SIZE AS PER M.E.P SHOP DRAWINGS)	

NOTE:
1. ALL SLOPES, INVERT LEVELS AS PER MEP SHOP DRAWINGS.
2. ALL CHAMBERS SIZES & IT'S COVER DETAIL AS PER MEP SHOP DRAWINGS.
3. ALL PIPE SIZES AS PER MEP SHOP DRAWINGS.

FIRE TENDER LINE

GENERAL NOTES
1. THIS DRAWING IS THE SOLE PROPERTY OF NEWARCH(R) LANDSCAPES LLP. AND SHALL NOT BE COPIED OR DUPLICATED WITHOUT THE PERMISSION OF THE ARCHITECT.
2. DRAWING MUST NOT BE SCALED.
3. ANY DISCREPANCIES IN DRAWING SHALL BE BROUGHT TO THE ARCHITECT'S NOTICE BEFORE EXECUTION.
4. ALL DIMENSIONS & LEVELS SHALL BE CHECKED ON SITE PRIOR TO CONSTRUCTION WORK COMMENCING.
5. ALL LANDSCAPE DRAWINGS TO BE READ IN CONJUNCTION WITH ENGINEERS DRAWING AND SPECIFICATION.
6. ALL DRAWINGS TO BE READ IN CONJUNCTION WITH THE LANDSCAPE SPECIFICATION.
7. ANY DISCREPANCY CONCERNING THE DRAWING SHOULD BE REFERRED TO THE CLIENT REPRESENTATIVE AND LANDSCAPE ARCHITECT.
8. ALL DIMENSIONS ARE IN MILLIMETERS UNLESS NOTED OTHERWISE.
9. ALL LEVELS ARE IN METERS UNLESS NOTED OTHERWISE.
10. CONTRACTOR TO ENSURE THAT HE HAS ALL LATEST LEVELS INFORMATION AND TO COMPLETE INTERFACE AS AGREED WITH EMPLOYERS REPRESENTATIVE.

HARDSCAPE AREA		SOFTSCAPE AREA	
SHRUB PLANTATION		BRICK WALL	
LAWN AREA		SIPOREX FILLING	
WATER		25MM DRAIN BOARD	
R.C.C		COURSE SAND (25MM)	
P.C.C & C.C.COPING			
BRICK BAT COBA,WATERPROOFING+ SCREEDING TO ACHIEVE SLOPE			
PHASE LINE		FL- FINISH LVL.	
ZONE LINE		SO- SOIL LVL.	
DESIGN CENTER LINE		WL- WATER LVL.	
LIGHT LOOPING		BL- BOTTOM LVL.	
GEOTEXTILE CLOTH		TS- TOP OF SLAB	
CHEMICAL WATERPROOFING			

NORTH

KEY PLAN

PROJECT
ACME OZONE
AT THANE

REFEREED DRAWINGS/DOCUMENTS
1. 2022 07 15_ PODIUM PLANS, DATED 15TH JUL 2022.

NEWARCH LANDSCAPES LLP
202-203, GOKARN,OPP ADITYA BANQUETS, R.M. BHATTAD MARG, HARIDAS NAGAR, BORIVALI (W), MUMBAI- 400 091, MAHARASHTRA [INDIA]
+ 91 22 2833 7173, + 91 22 2896 2904
admin@newarchlp.com

LAST SAVED	CHECKED BY	LAST MODIFIED BY
22-Nov-22	ASHNI	BIPIN

DRAWING NO
1334-50S-02-R2

SHEET NO
04

SHEET TITLE
SURFACE DRAINAGE PLAN

FOR DISCUSSION 22-Nov-2022

PAPER SIZE A1 ,20X22



05 KZ
LIGHTING PLAN
1:150 FOR PODIUM R.G.

LIGHTING SCHEDULE			
SYMBOL	TAG	TYPE	QUANTITY
	L-WLI	WALL LIGHT	21
	L-LPL	LAMP POST LIGHT	15
	L-SPI	SPIKE LIGHT	18
	L-FLI	FLOOD LIGHT	03
	L-BLI	BOLLARD LIGHT	39
	L-ULI	UP LIGHTER	05
	L-LPO	LIGHT POINT + SOCKET	07

NOTE :-
1. ALL LIGHT BLOCK SHOWN IN THE DWGS. ARE INDICATIVE ONLY.
2. SPIKE FOCUS LIGHTS ADJUST AS PER TREE BLOCK'S.
3. KINDLY FOLLOW PRODUCT & SPECIFICATION FOR FURTHER DETAIL.

FIRE TENDER LINE

GENERAL NOTES
1. THIS DRAWING IS THE SOLE PROPERTY OF NEWARCH(R) LANDSCAPES LLP AND SHALL NOT BE COPIED OR DUPLICATED WITHOUT THE PERMISSION OF THE ARCHITECT.
2. DRAWING MUST NOT BE SCALED.
3. ANY DISCREPANCIES IN DRAWING SHALL BE BROUGHT TO THE ARCHITECT'S NOTICE BEFORE EXECUTION.
4. ALL DIMENSIONS & LEVELS SHALL BE CHECKED ON SITE PRIOR TO CONSTRUCTION WORK COMMENCING.
5. ALL LANDSCAPE DRAWINGS TO BE READ IN CONJUNCTION WITH ENGINEERS DRAWING AND SPECIFICATION.
6. ALL DRAWINGS TO BE READ IN CONJUNCTION WITH THE LANDSCAPE SPECIFICATION.
7. ANY DISCREPANCY CONCERNING THE DRAWING SHOULD BE REFERRED TO THE CLIENT REPRESENTATIVE AND LANDSCAPE ARCHITECT.
8. ALL DIMENSIONS ARE IN MILLIMETERS UNLESS NOTED OTHERWISE.
9. ALL LEVELS ARE IN METERS UNLESS NOTED OTHERWISE.
10. CONTRACTOR TO ENSURE THAT HE HAS ALL LATEST LEVELS INFORMATION AND TO COMPLETE INTERFACE AS AGREED WITH EMPLOYERS REPRESENTATIVE.

	HARDSCAPE AREA		SOFTSCAPE AREA
	SHRUB PLANTATION		BRICK WALL
	LAWN AREA		SIPOREX FILLING
	WATER		25MM DRAIN BOARD
	R.C.C		COURSE SAND (25MM)
	P.C.C & C.C.COPING		
	BRICK BAT COBA,WATERPROOFING+ SCREEDING TO ACHIEVE SLOPE		
PH	PHASE LINE		FL- FINISH LVL.
ZL	ZONE LINE		SO- SOIL LVL
	DESIGN CENTER LINE		WL- WATER LVL.
LP	LIGHT LOOPING		BL- BOTTOM LVL.
	GEOTEXTILE CLOTH		TS- TOP OF SLAB
	CHEMICAL WATERPROOFING		

NORTH

KEY PLAN

PROJECT
ACME OZONE
AT THANE

REFEREED DRAWINGS/DOCUMENTS
1. 2022 07 15_ PODIUM PLANS, DATED 15TH JUL 2022.

NEWARCH LANDSCAPES LLP
202-203, GOKARN,OPP ADITYA BANQUETS, R.M. BHATTAD MARG, HARIDAS NAGAR, BORIVALI (W), MUMBAI- 400 091, MAHARASHTRA [INDIA]
+ 91 22 2833 7175, + 91 22 2896 2904
admin@newarchllp.com

LAST SAVED	CHECKED BY	LAST MODIFIED BY
22-Nov-22	ASHNI	BIPIN

DRAWING NO
1334-50S-02-R2

For DISCUSSION 22-Nov-2022

SHEET NO
05

SHEET TITLE
LIGHTING PLAN

PAPER SIZE A1 ,594X22