

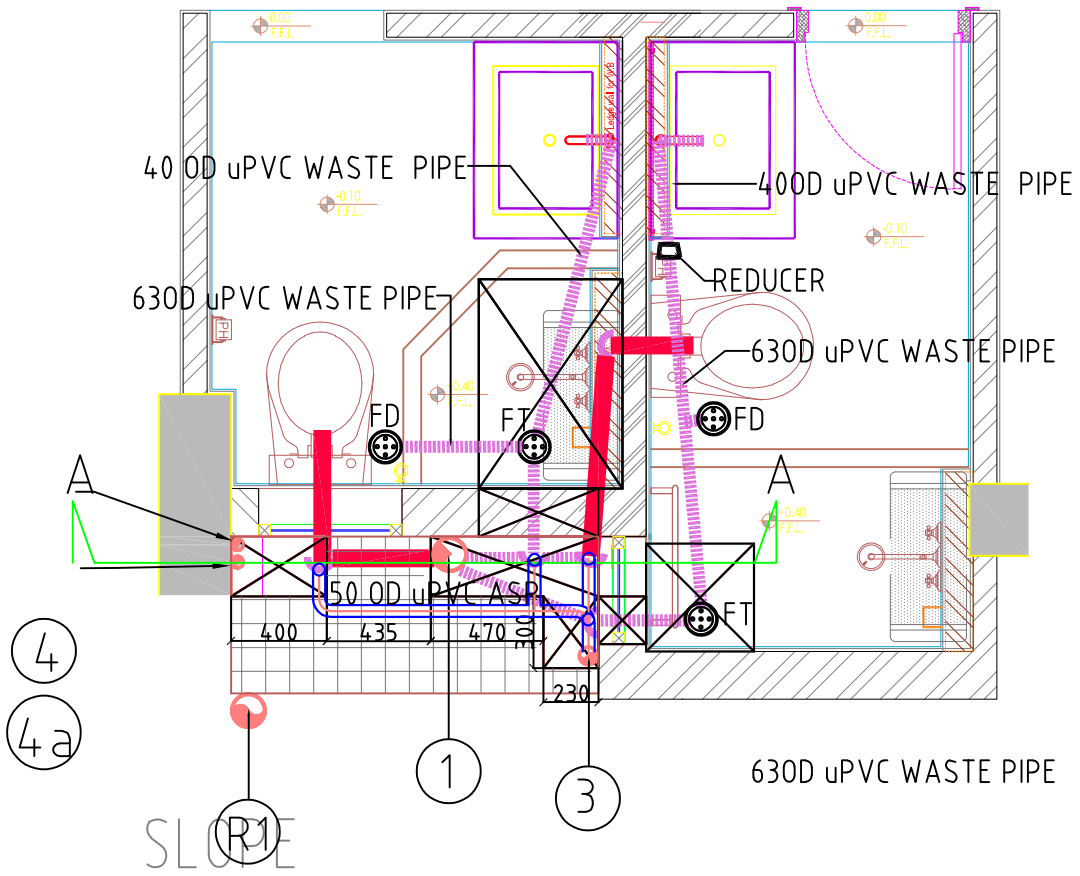



TOILET DETAIL DRAINAGE LAYOUT

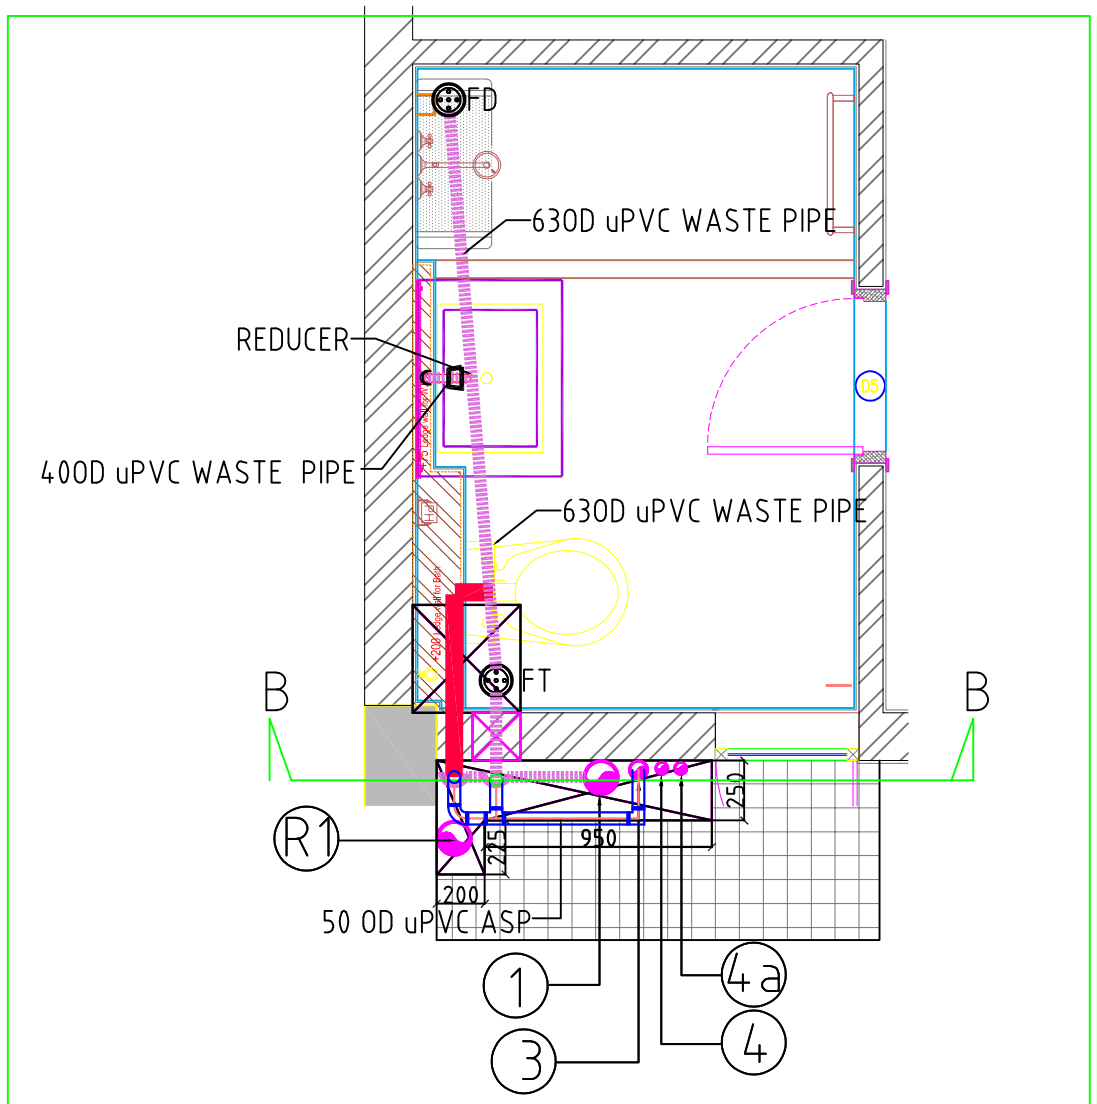


TOILET DETAIL DRAINAGE LAYOUT

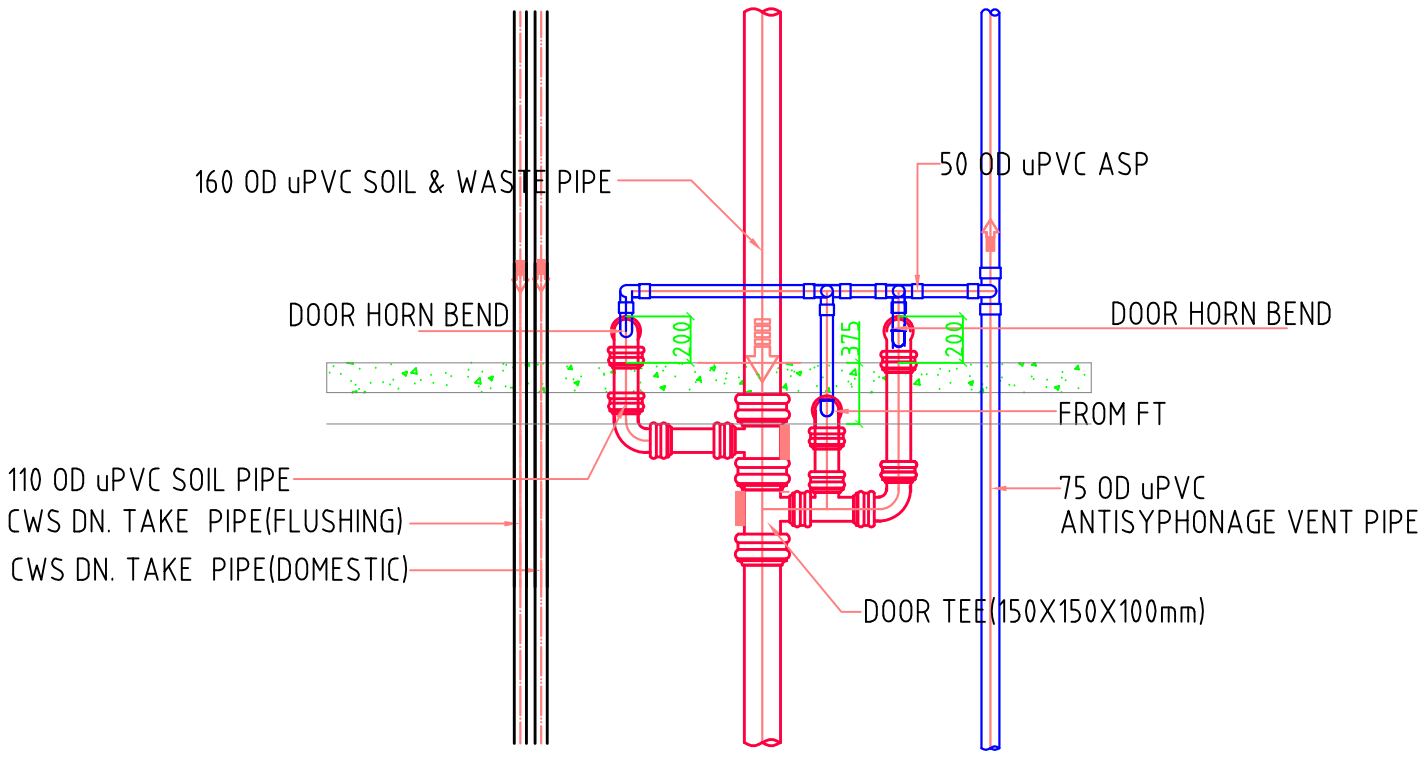

TOILET TYPICAL SECTION

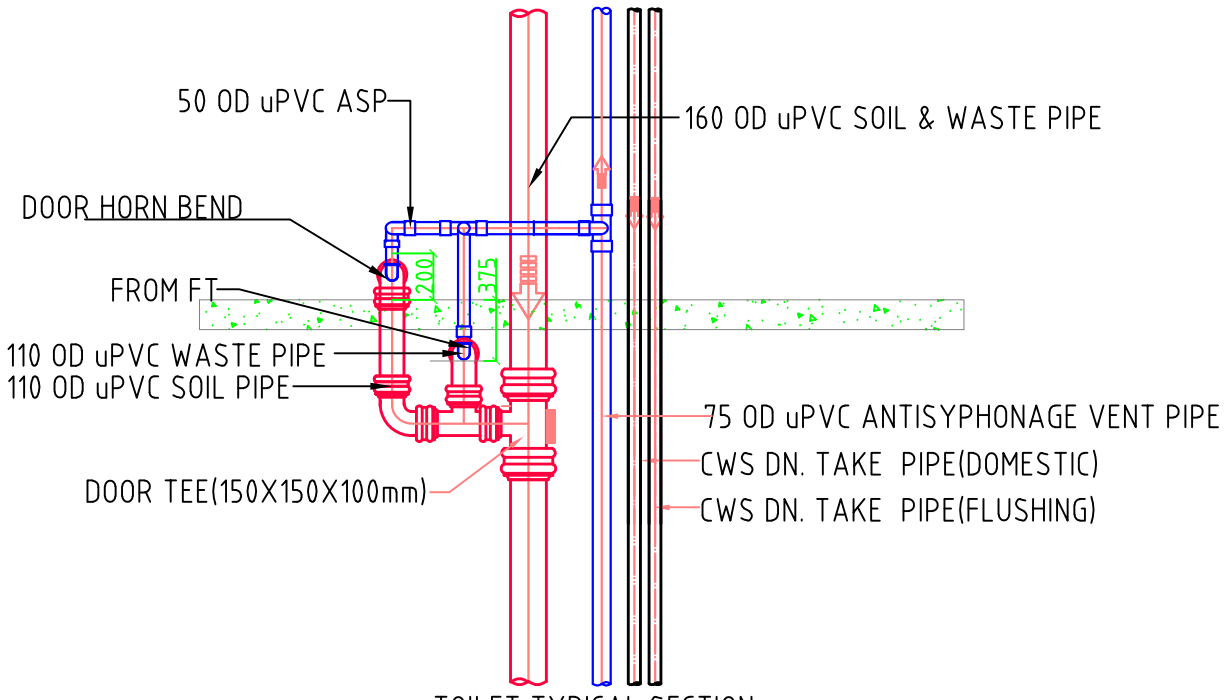

TOILET TYPICAL SECTION

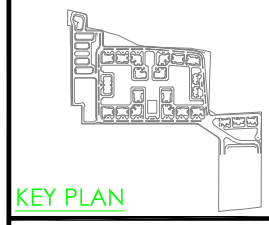

KEY PLAN

LEGEND	
1	160ø uPVC SOIL/WASTE PIPE
2	110øuPVC WASTE PIPE (KITCHEN)
3	75ø ANTI SYPHONAGE PIPE
4	COLD WATER SUPPLY (DOMESTIC)
4a	COLD WATER SUPPLY (FLUSHING)
4b	HOT WATER SUPPLY (SOLAR)
5	HOT WATER SUPPLY (KITCHEN)
6	DRAIN PIPE FHC
7	150øWET RISER
8	150ø SPRINKLER RISER
R	75øRAIN WATER PIPE(BALCONY)
R1	160øRAIN WATER PIPE
10	COLD WATER RISER (DOMESTIC)
11	COLD WATER RISER (FLUSHING)

DATE:-	NO	ISSUED TO	FOR
08.08.12	06	CLIENT	GFC
		ISSUES	

DATE:-	REVISION NO.	DESCRIPTION
	REVISIONS	

DLF
CAPITAL GREENS
NEW DELHI

SBM, NEW DELHI, INDIA.

OWNER / CLIENT
DLF Limited

ARCHITECTURAL CONSULTANT
ARCHITECT HAFEEZ CONTRACTOR

STRUCTURAL CONSULTANT
MANISH CONSULTANTS

HVAC/ ELECTRICAL CONSULTANT
SUNIL NAYYAR CONSULTANTS PVT. LTD.

PLUMBING & F.F CONSULTANT
KUMAR ENDECON

LANDSCAPE CONSULTANT

CONSULTANTS :-
KUMAR ENDECON PVT.LTD
ENGINEERING DESIGN CONSULTANTS
E-212,GREATER KAILASH-II
NEW DELHI-110048
PH.NO.29223231 , 41435794

DRAWING TITLE
TOILET SHAFT ELEVATION DETAIL

DRAWING NO
DL/CG/GEN/SHFT/PL-01

DRAWN. BY:-SURENDRA	CHKD. BY:-
SCALE:- 1:25	DATE:- 07.08.12