NEWARCH LANDSCAPES LLP
we shape open spaces

Submission

Project: 1334-Acme Ozone

Date: 13 Aug 2021 19:07

Submission Code

1334-W1-R0-SALES RG

Comments/Remarks:
Contents: Working drawing set

Purpose: Review

Transmittal

Title	Sheet No	Description
CLDP and level plan	01	
Sections	02	
Line out	03	
Drainage plan	04	
Lighting plan	05	
Planting plan	06	
Irrigation plan	07	
Fiishing details	08-10	
Plant list	01-02	


Support Files :

Submission Directory

Latest submission records for all project phases

Phase	Submissions	
1334-0-MASTER		
1334-1-SALES RG	W1-R0 8/13/2021 1:37:06 PM	

NOTE : We have considered landscape level ± 0.00 and lobby level +0.15 MT for finishing level calculation.

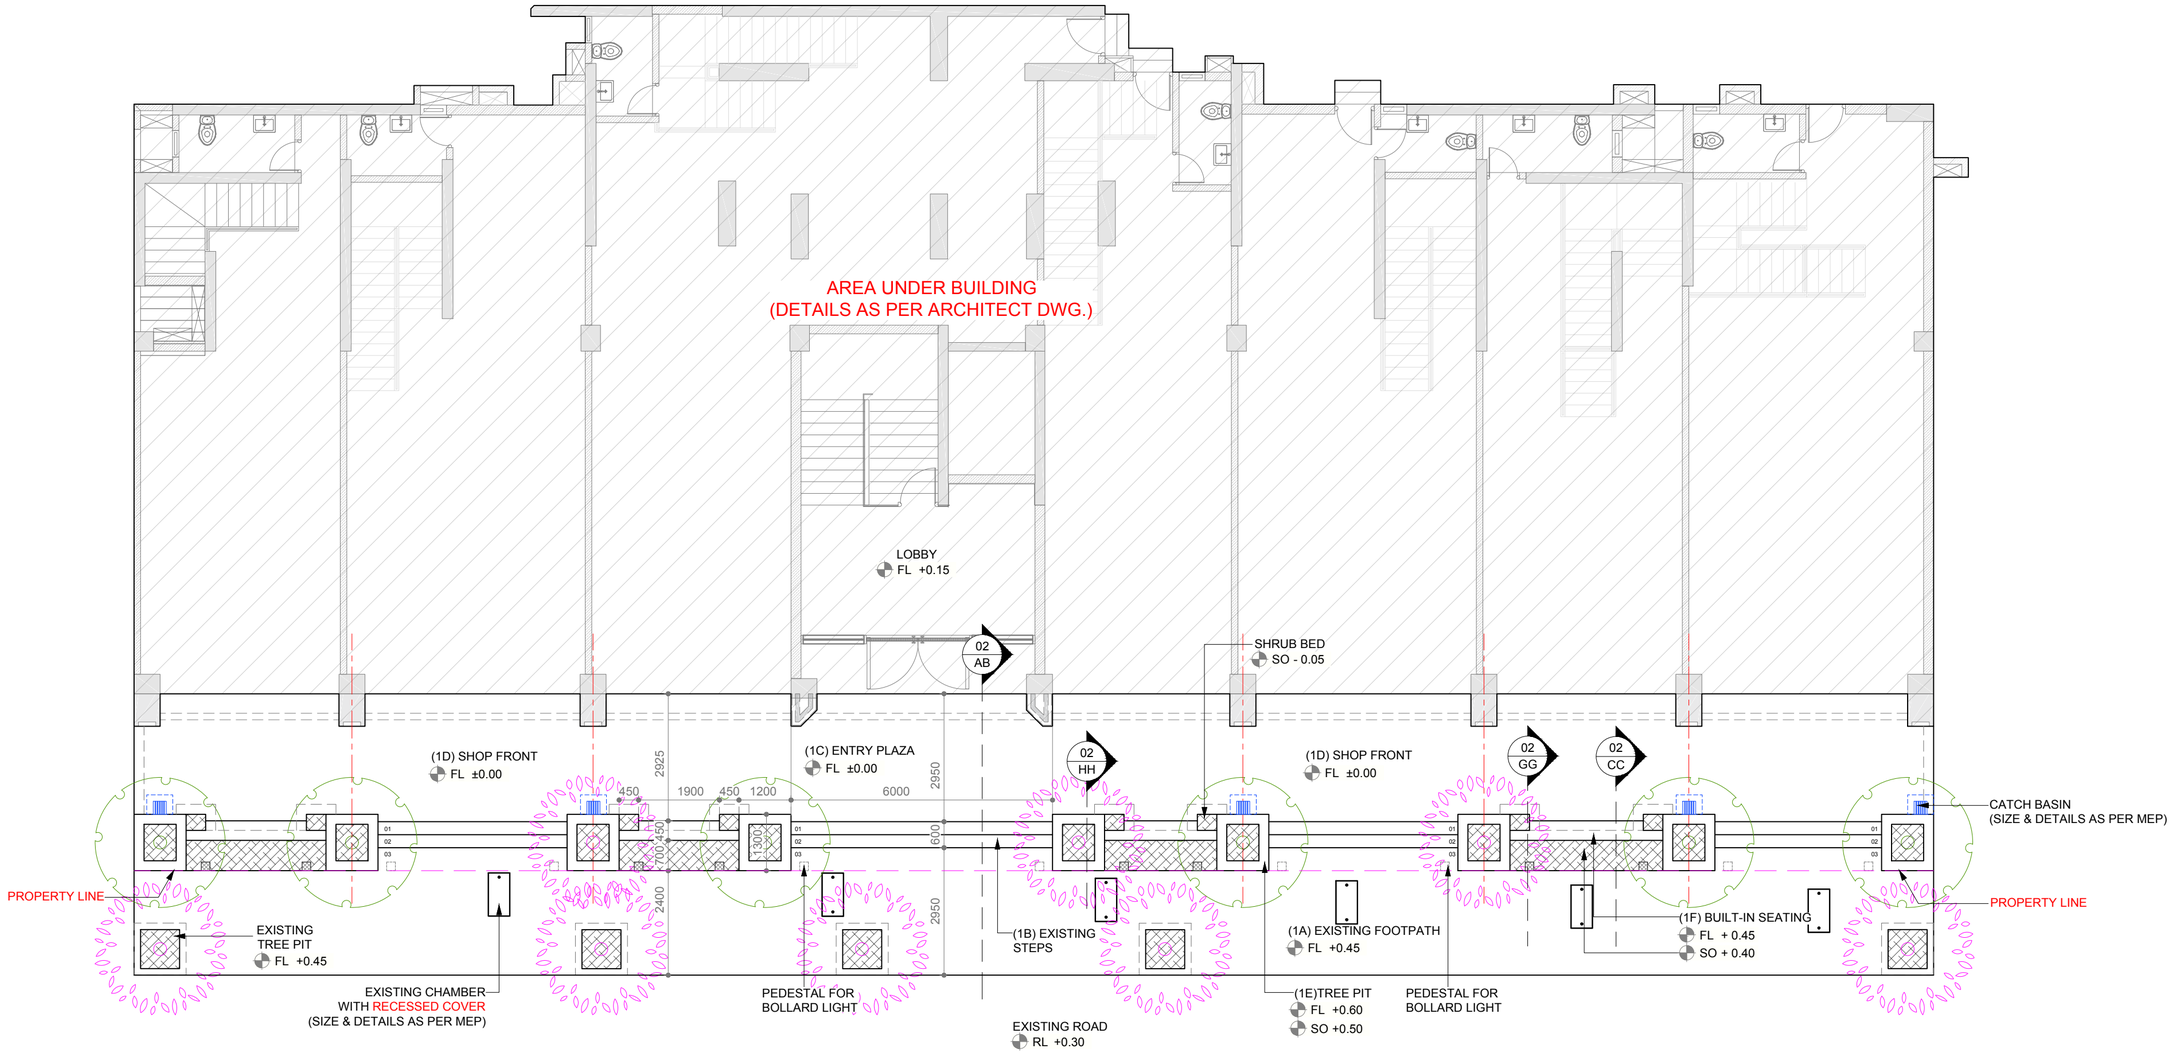


01 AF C.L.D.P & LEVEL PLAN
1:100 FOR SALES R.G.

GENERAL NOTES

1. THIS DRAWING IS THE SOLE PROPERTY OF NEWARCH(R) LANDSCAPES LLP AND SHALL NOT BE COPIED OR DUPLICATED WITHOUT THE PERMISSION OF THE ARCHITECT.
2. DRAWING MUST NOT BE SCALED.
3. ANY DISCREPANCIES IN DRAWING SHALL BE BROUGHT TO THE ARCHITECT'S NOTICE BEFORE EXECUTION.
4. ALL DIMENSIONS & LEVELS SHALL BE CHECKED ON SITE PRIOR TO CONSTRUCTION WORK COMMENCING.
5. ALL LANDSCAPE DRAWINGS TO BE READ IN CONJUNCTION WITH ENGINEERS DRAWING AND SPECIFICATION.
6. ALL DRAWINGS TO BE READ IN CONJUNCTION WITH THE LANDSCAPE SPECIFICATION.
7. ANY DISCREPANCY CONCERNING THE DRAWING SHOULD BE REFERRED TO THE CLIENT REPRESENTATIVE AND LANDSCAPE ARCHITECT.
8. ALL DIMENSIONS ARE IN MILLIMETERS UNLESS NOTED OTHERWISE.
9. ALL LEVELS ARE IN METERS UNLESS NOTED OTHERWISE.
10. CONTRACTOR TO ENSURE THAT HE HAS ALL LATEST LEVELS INFORMATION AND TO COMPLETE INTERFACE AS AGREED WITH EMPLOYERS REPRESENTATIVE.

	HARDSCAPE AREA		SOFTSCAPE AREA
	SHRUB PLANTATION		BRICK WALL
	LAWN AREA		SIPOREX FILLING
	WATER		25MM DRAIN BOARD
	R.C.C		COURSE SAND (25MM)
	P.C.C & C.C.COPING		
	BRICK BAT COBA,WATERPROOFING+ SCREEDING TO ACHIEVE SLOPE		
PHASE LINE		FL- FINISH LVL.	
ZL ZONE LINE		SO- SOIL LVL.	
DESIGN CENTER LINE		WL- WATER LVL.	
LP LIGHT LOOPING		BL- BOTTOM LVL.	
GEOTEXTILE CLOTH		TS- TOP OF SLAB	
CHEMICAL WATERPROOFING		LIGHT PEDESTAL	

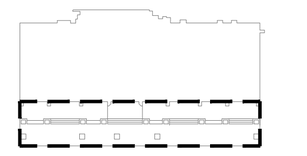

KEY PLAN

PROJECT

ACME OZONE
AT GHODBUNDER ROAD THANE

REFEREED DRAWINGS/DOCUMENTS

1. 2021-07-05_Sales office plaza_Site survey

NEWARCH LANDSCAPES LLP
WE SHAPE OPEN SPACES
202-203, GOKARN,OPP ADITYA BANQUETS, R.M. BHATTAD MARG, HARIDAS NAGAR, BORIVALI (W), MUMBAI- 400 091. MAHARASHTRA [INDIA]
+ 91 22 2833 7173, + 91 22 2898 2904
admin@newarchllp.com

LAST SAVED	CHECKED BY	LAST MODIFIED BY
13-Aug-21	ASHNI	SUNIL


DRAWING NO
1334-W1-R0

SHEET NO
01


SHEET TITLE
C.L.D.P & LEVEL PLAN

FOR EXECUTION 13 Aug 21


PAPER SIZE A2 20/07/22

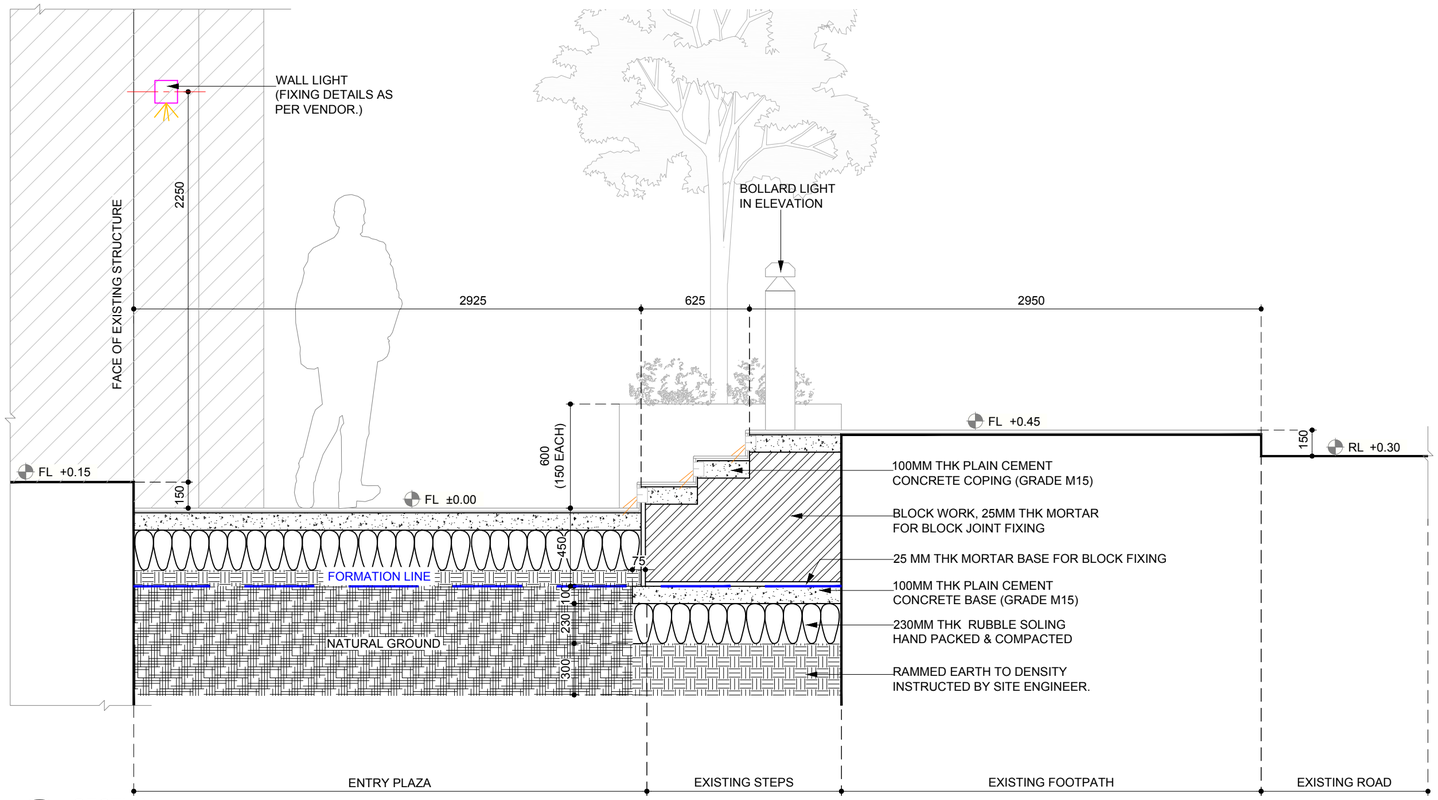


02 AB SECTION
1:25 THROUGH STRUCTURE TO EX.ROAD

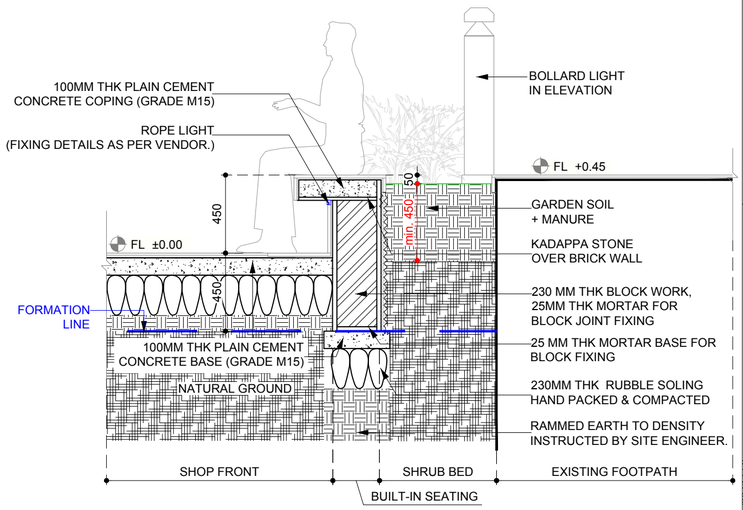

02 CC SECTION
1:25 THROUGH BUILT-IN SEATING

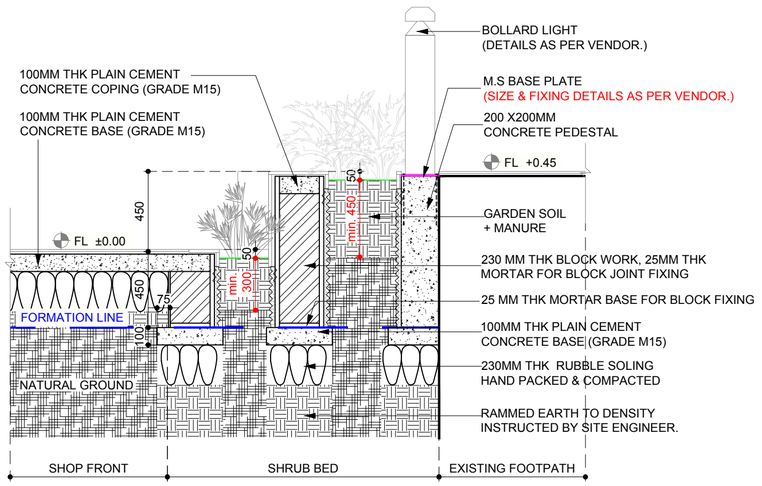

02 GG SECTION
1:25 THROUGH SHRUB BED

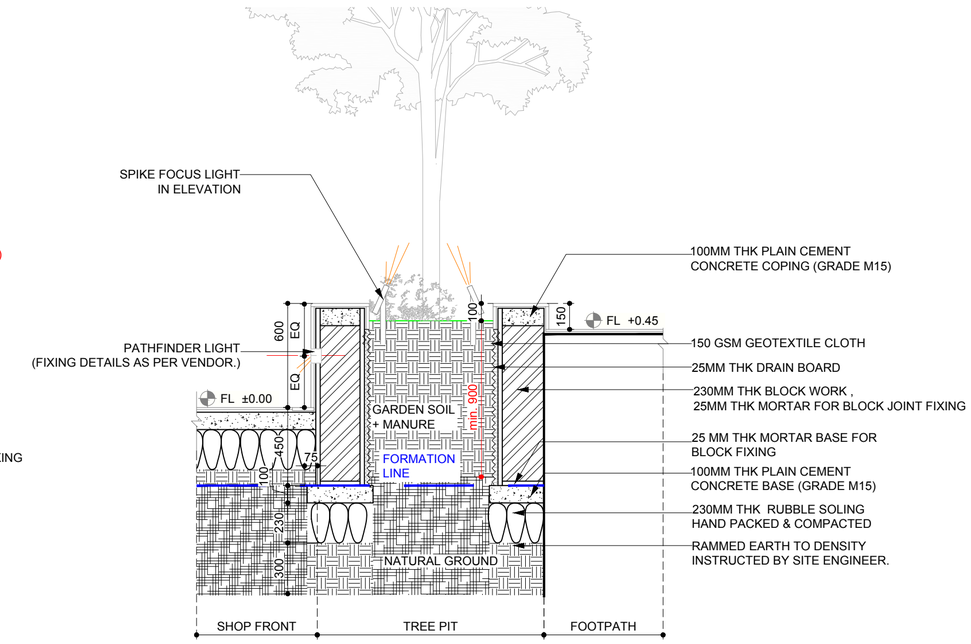


02 HH TYPICAL SECTION
1:25 THROUGH TREE PIT

GENERAL NOTES

1. THIS DRAWING IS THE SOLE PROPERTY OF NEWARCH(R) LANDSCAPES LLP AND SHALL NOT BE COPIED OR DUPLICATED WITHOUT THE PERMISSION OF THE ARCHITECT.
2. DRAWING MUST NOT BE SCALED.
3. ANY DISCREPANCIES IN DRAWING SHALL BE BROUGHT TO THE ARCHITECT'S NOTICE BEFORE EXECUTION.
4. ALL DIMENSIONS & LEVELS SHALL BE CHECKED ON SITE PRIOR TO CONSTRUCTION WORK COMMENCING.
5. ALL LANDSCAPE DRAWINGS TO BE READ IN CONJUNCTION WITH ENGINEERS DRAWING AND SPECIFICATION.
6. ALL DRAWINGS TO BE READ IN CONJUNCTION WITH THE LANDSCAPE SPECIFICATION.
7. ANY DISCREPANCY CONCERNING THE DRAWING SHOULD BE REFERRED TO THE CLIENT REPRESENTATIVE AND LANDSCAPE ARCHITECT.
8. ALL DIMENSIONS ARE IN MILLIMETERS UNLESS NOTED OTHERWISE.
9. ALL LEVELS ARE IN METERS UNLESS NOTED OTHERWISE.
10. CONTRACTOR TO ENSURE THAT HE HAS ALL LATEST LEVELS INFORMATION AND TO COMPLETE INTERFACE AS AGREED WITH EMPLOYERS REPRESENTATIVE.

	HARDSCAPE AREA		SOFTSCAPE AREA
	SHRUB PLANTATION		BRICK WALL
	LAWN AREA		SIPOREX FILLING
	WATER		25MM DRAIN BOARD
	R.C.C		COURSE SAND (25MM)
	P.C.C & C.C.COPING		
	BRICK BAT COBA,WATERPROOFING+ SCREEDING TO ACHIEVE SLOPE		
PP	PHASE LINE		FL- FINISH LVL.
ZL	ZONE LINE		SO- SOIL LVL.
	DESIGN CENTER LINE		WL- WATER LVL.
LP	LIGHT LOOPING		BL- BOTTOM LVL.
	GEOTEXTILE CLOTH		TS- TOP OF SLAB
	CHEMICAL WATERPROOFING		LIGHT PEDESTAL

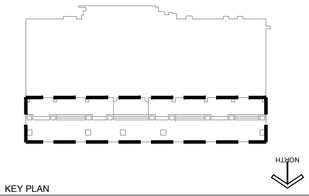

KEY PLAN

PROJECT

ACME OZONE
AT GHODBUNDER ROAD THANE

REFEREED DRAWINGS/DOCUMENTS

1. 2021-07-05_Sales office plaza_Site survey

NEWARCH LANDSCAPES LLP
WE SHAPE OPEN SPACES
202-203, GOKARN,OPP ADITYA BANQUETS, R.M. BHATTAD MARG, HARIDAS NAGAR, BORIVALI (W), MUMBAI- 400 091. MAHARASHTRA [INDIA]
+ 91 22 2833 7173, + 91 22 2898 2904
admin@newarchllp.com

LAST SAVED	CHECKED BY	LAST MODIFIED BY
13-Aug-21	ASHNI	SUNIL


DRAWING NO
1334-W1-R0

FOR EXECUTION 13 Aug 21

SHEET NO
02

SHEET TITLE
SECTIONS

PAPER SIZE A2 20/7/22

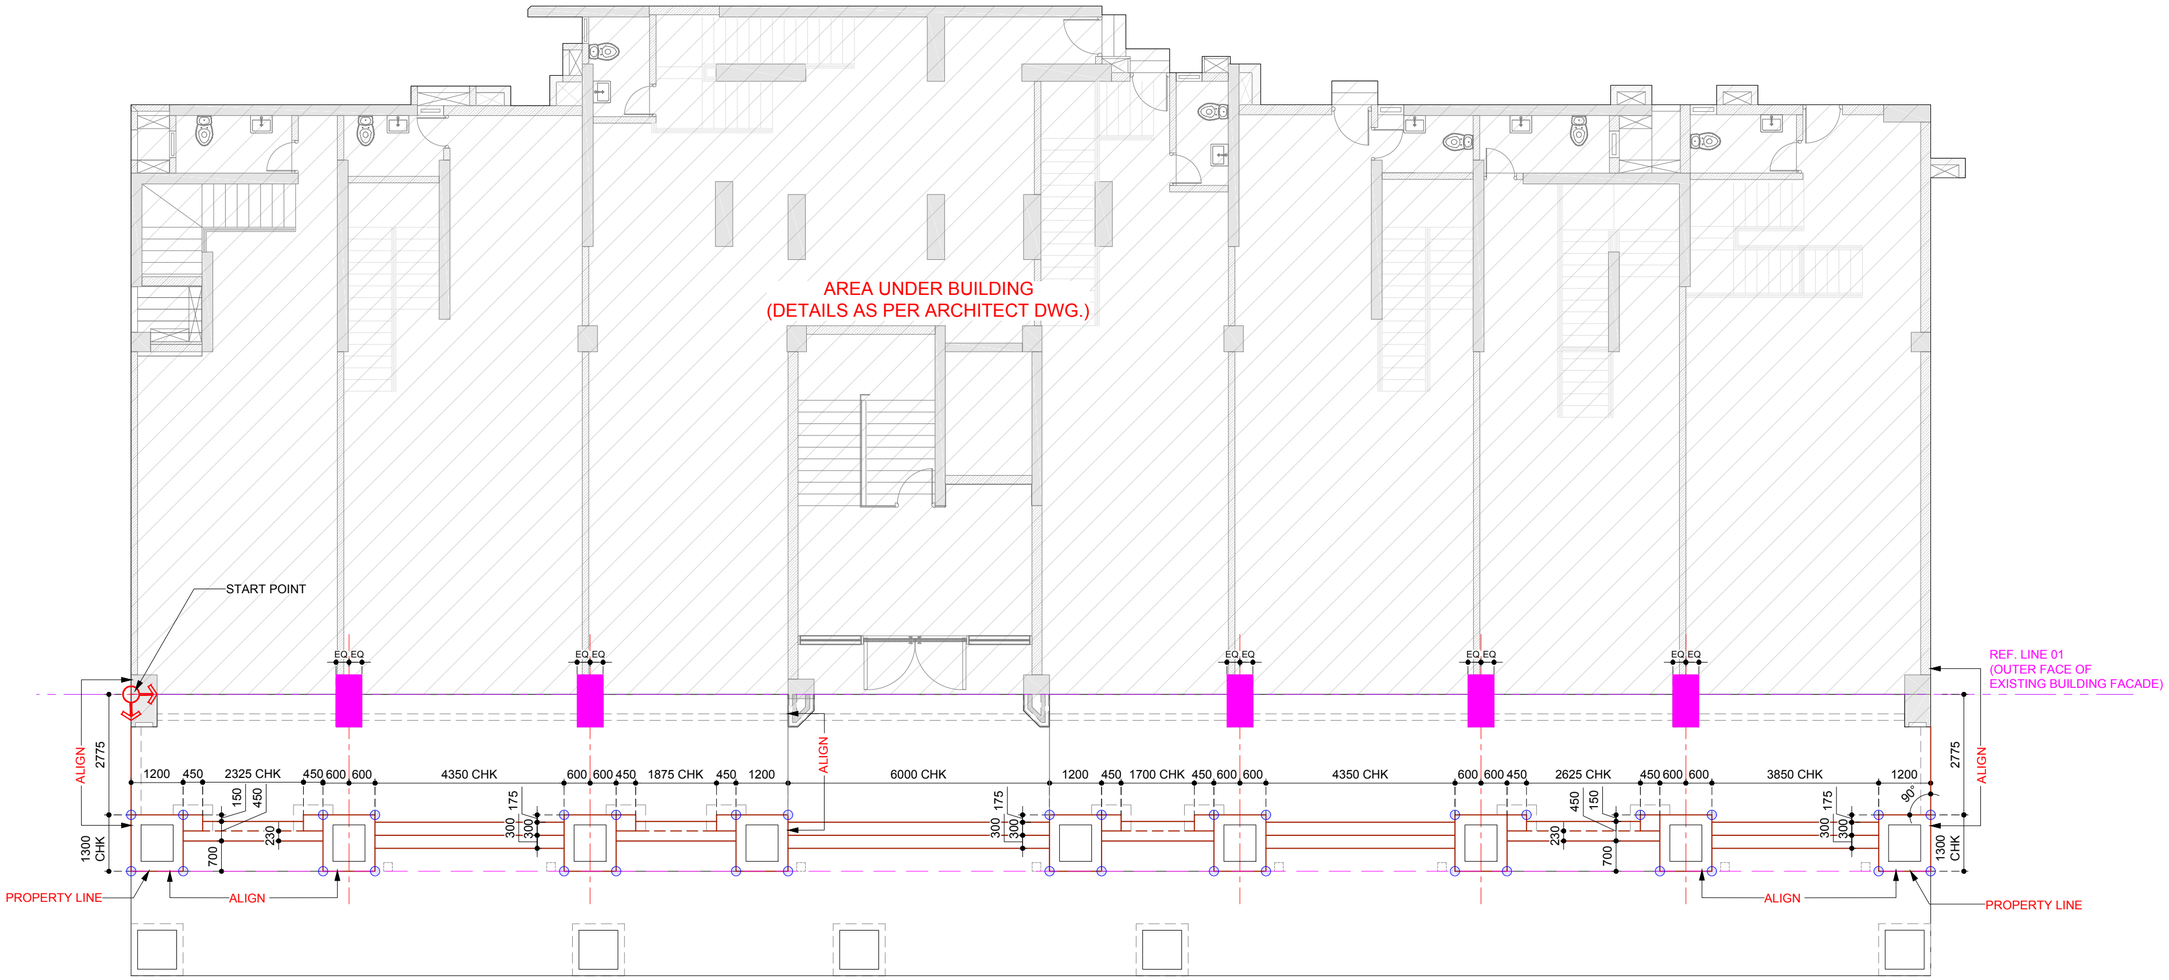

03 AF LINE-OUT
1:100 FOR SALES R.G.


LEGEND

- REFERENCE LINE
- SHAPE TO BE EXECUTED
- CENTER LINE
- START POINT
- E - END POINT
- EXISTING COLUMN

GENERAL NOTES

1. THIS DRAWING IS THE SOLE PROPERTY OF NEWARCH(R) LANDSCAPES LLP AND SHALL NOT BE COPIED OR DUPLICATED WITHOUT THE PERMISSION OF THE ARCHITECT.
2. DRAWING MUST NOT BE SCALED.
3. ANY DISCREPANCIES IN DRAWING SHALL BE BROUGHT TO THE ARCHITECT'S NOTICE BEFORE EXECUTION.
4. ALL DIMENSIONS & LEVELS SHALL BE CHECKED ON SITE PRIOR TO CONSTRUCTION WORK COMMENCING.
5. ALL LANDSCAPE DRAWINGS TO BE READ IN CONJUNCTION WITH ENGINEERS DRAWING AND SPECIFICATION.
6. ALL DRAWINGS TO BE READ IN CONJUNCTION WITH THE LANDSCAPE SPECIFICATION.
7. ANY DISCREPANCY CONCERNING THE DRAWING SHOULD BE REFERRED TO THE CLIENT REPRESENTATIVE AND LANDSCAPE ARCHITECT.
8. ALL DIMENSIONS ARE IN MILLIMETERS UNLESS NOTED OTHERWISE.
9. ALL LEVELS ARE IN METERS UNLESS NOTED OTHERWISE.
10. CONTRACTOR TO ENSURE THAT HE HAS ALL LATEST LEVELS INFORMATION AND TO COMPLETE INTERFACE AS AGREED WITH EMPLOYERS REPRESENTATIVE.

	HARDSCAPE AREA		SOFTSCAPE AREA
	SHRUB PLANTATION		BRICK WALL
	LAWN AREA		SIPOREX FILLING
	WATER		25MM DRAIN BOARD
	R.C.C		COURSE SAND (25MM)
	P.C.C & C.C.COPING		
	BRICK BAT COBA,WATERPROOFING+ SCREEDING TO ACHIEVE SLOPE		
PH	PHASE LINE		FL- FINISH LVL.
ZL	ZONE LINE		SO- SOIL LVL.
	DESIGN CENTER LINE		WL- WATER LVL.
LP	LIGHT LOOPING		BL- BOTTOM LVL.
	GEOTEXTILE CLOTH		TS- TOP OF SLAB
	CHEMICAL WATERPROOFING		LIGHT PEDESTAL

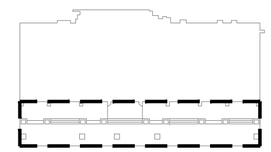

KEY PLAN

PROJECT

ACME OZONE
AT GHODBUNDER ROAD THANE

REFEREED DRAWINGS/DOCUMENTS

1. 2021-07-05_Sales office plaza_Site survey

NEWARCH LANDSCAPES LLP
WE SHAPE OPEN SPACES
202-203, GOKARN,OPP ADITYA BANQUETS, R.M. BHATTAD MARG, HARIDAS NAGAR, BORIVALI (W), MUMBAI- 400 091. MAHARASHTRA [INDIA]
+ 91 22 2833 7173, + 91 22 2898 2904
admin@newarchllp.com

LAST SAVED	CHECKED BY	LAST MODIFIED BY
13-Aug-21	ASHNI	SUNIL


DRAWING NO
1334-W1-R0

SHEET NO
03


SHEET TITLE
LINE-OUT

FOR EXECUTION 13 Aug 21


PAPER SIZE A2 20/07/22

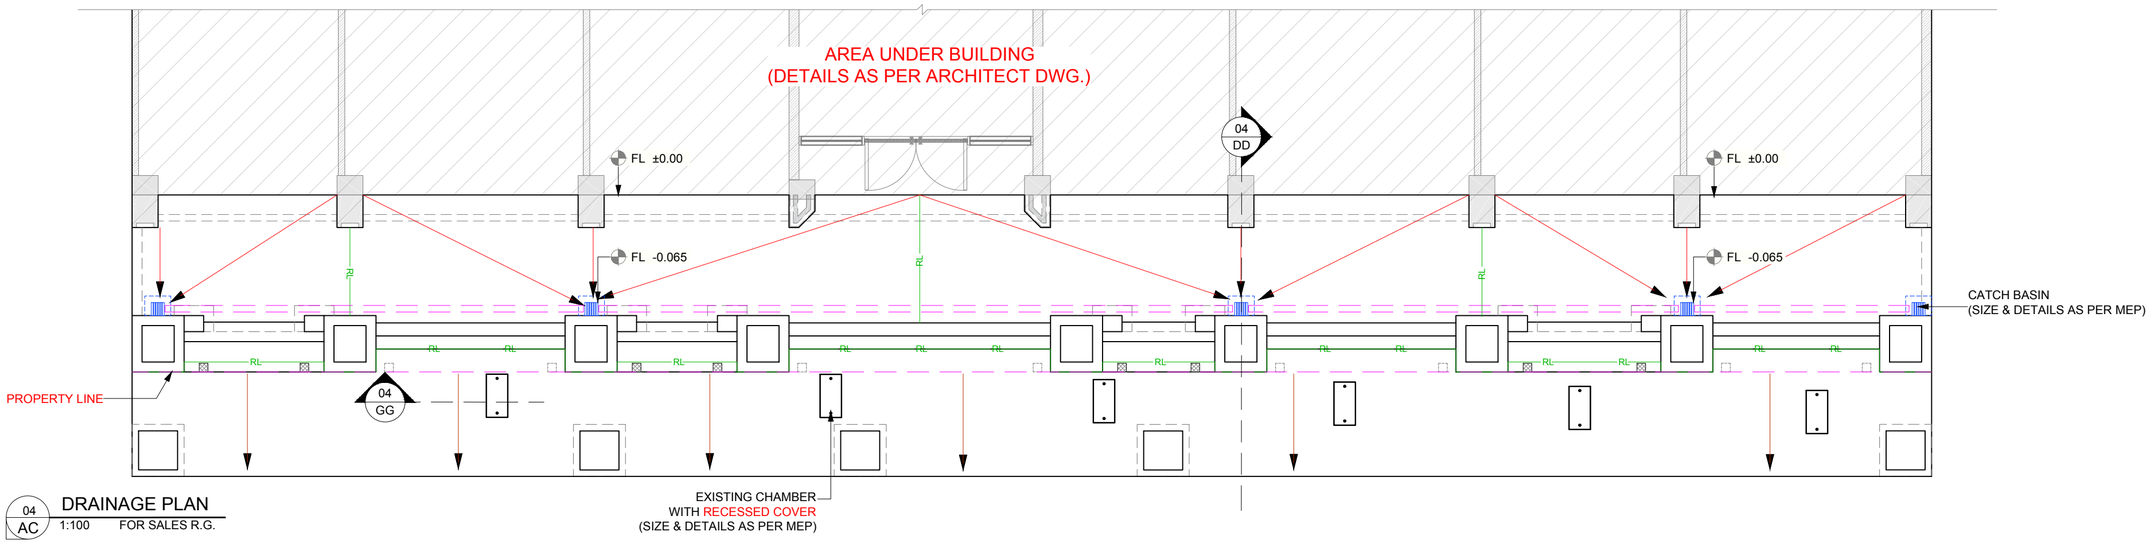

04 AC — DRAINAGE PLAN
1:100 FOR SALES R.G.

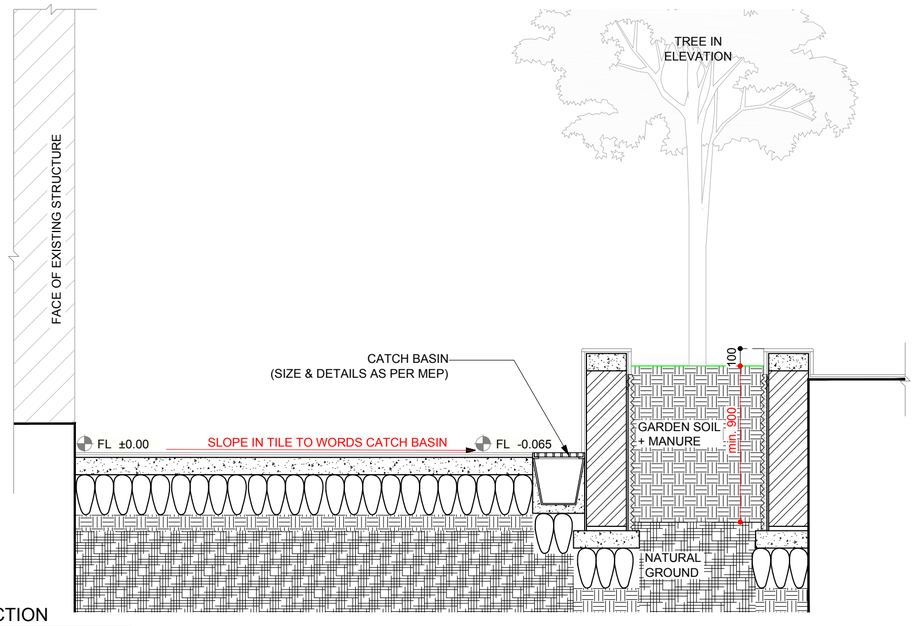

04 DD — SECTION
1:25 THROUGH CATCH BASIN

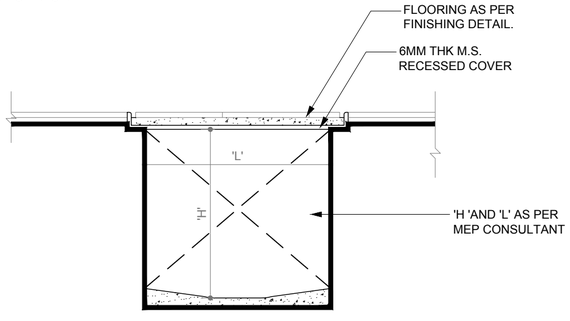

04 GG — SECTION
1:10 THROUGH EXISTING CHAMBER


LEGEND	SYMBOL
RIDGE LINE	RL
SLOPE DIRECTION NEAREST DRAIN POINT	
SLOPE DIRECTION TO WORDS ROAD	
CATCH BASIN (SIZE & DETAILS AS PER MEP)	
CROSS OVER PIPE CONNECT TO CATCH BASIN.	

NOTE:
1. ALL SLOPES, INVERT LEVELS AS PER MEP SHOP DRAWINGS.
2. ALL CHAMBERS SIZES & IT'S COVER DETAIL AS PER MEP SHOP DRAWINGS.
3. ALL PIPE SIZES AS PER MEP SHOP DRAWINGS.

GENERAL NOTES

1. THIS DRAWING IS THE SOLE PROPERTY OF NEWARCH(R) LANDSCAPES LLP AND SHALL NOT BE COPIED OR DUPLICATED WITHOUT THE PERMISSION OF THE ARCHITECT.
2. DRAWING MUST NOT BE SCALED.
3. ANY DISCREPANCIES IN DRAWING SHALL BE BROUGHT TO THE ARCHITECT'S NOTICE BEFORE EXECUTION.
4. ALL DIMENSIONS & LEVELS SHALL BE CHECKED ON SITE PRIOR TO CONSTRUCTION WORK COMMENCING.
5. ALL LANDSCAPE DRAWINGS TO BE READ IN CONJUNCTION WITH ENGINEERS DRAWING AND SPECIFICATION.
6. ALL DRAWINGS TO BE READ IN CONJUNCTION WITH THE LANDSCAPE SPECIFICATION.
7. ANY DISCREPANCY CONCERNING THE DRAWING SHOULD BE REFERRED TO THE CLIENT REPRESENTATIVE AND LANDSCAPE ARCHITECT.
8. ALL DIMENSIONS ARE IN MILLIMETERS UNLESS NOTED OTHERWISE.
9. ALL LEVELS ARE IN METERS UNLESS NOTED OTHERWISE.
10. CONTRACTOR TO ENSURE THAT HE HAS ALL LATEST LEVELS INFORMATION AND TO COMPLETE INTERFACE AS AGREED WITH EMPLOYERS REPRESENTATIVE.

	HARDSCAPE AREA		SOFTSCAPE AREA
	SHRUB PLANTATION		BRICK WALL
	LAWN AREA		SIPOREX FILLING
	WATER		25MM DRAIN BOARD
	R.C.C		COURSE SAND (25MM)
	P.C.C & C.C.COPING		
	BRICK BAT COBA,WATERPROOFING+ SCREEDING TO ACHIEVE SLOPE		
PH	PHASE LINE		FL- FINISH LVL.
ZL	ZONE LINE		SO- SOIL LVL.
	DESIGN CENTER LINE		WL- WATER LVL.
LP	LIGHT LOOPING		BL- BOTTOM LVL.
	GEOTEXTILE CLOTH		TS- TOP OF SLAB
	CHEMICAL WATERPROOFING		LIGHT PEDESTAL

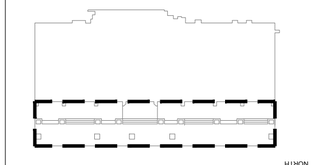

KEY PLAN

PROJECT

ACME OZONE
AT GHODBUNDER ROAD THANE

REFEREED DRAWINGS/DOCUMENTS

1. 2021-07-05_Sales office plaza_Site survey

NEWARCH LANDSCAPES LLP
WE SHAPE OPEN SPACES
202-203, GOKARN,OPP ADITYA BANQUETS, R.M. BHATTAD MARG, HARIDAS NAGAR, BORIVALI (W), MUMBAI- 400 091. MAHARASHTRA [INDIA]
+ 91 22 2833 7173, + 91 22 2898 2904
admin@newarchllp.com

LAST SAVED	CHECKED BY	LAST MODIFIED BY
13-Aug-21	ASHNI	SUNIL


DRAWING NO
1334-W1-R0

FOR EXECUTION 13 Aug 21

SHEET NO
04

SHEET TITLE
DRAINAGE PLAN

PAPER SIZE A2 20/07/22

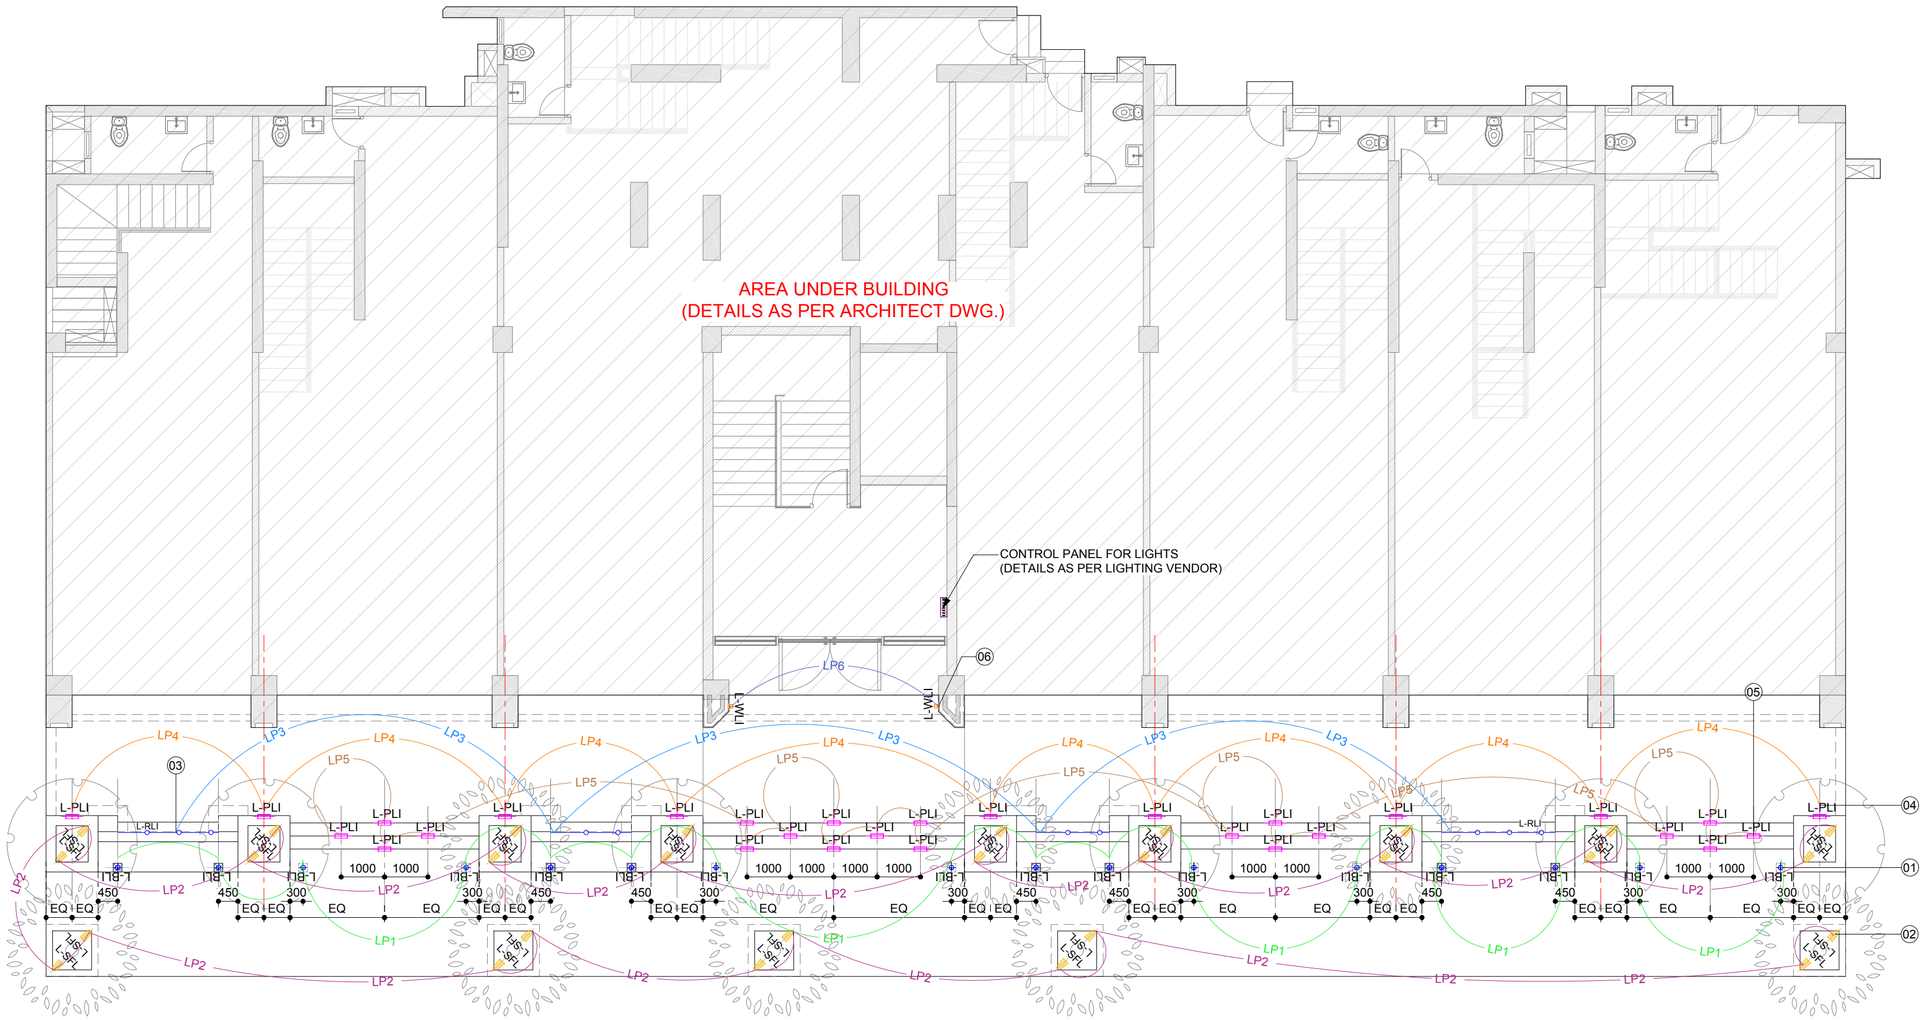

05 AF
LIGHTING PLAN
1:100 FOR SALES R.G.

LIGHTING SCHEDULE

SYMBOL	TYPE	QUANTITY (Nos.)	REFERENCE IMAGE
L-BLI	**BOLLARD LIGHT** FIXTURE NAME : CILIN FIXTURE CODE : 55-9890-Z5-CL FIXTURE SIZE : 1000MM HT 170MM Ø LUMEN SIZE : 23 WATT LED LUMEN COLOR : WARM WHITE MAKE : LEDS C4 VENDOR- MR.PRAMOD TAMBE (9920628841)	16	
L-SFL	**SPIKE FOCUS LIGHT** FIXTURE NAME : MICRO FIXTURE CODE : 05-9881-Z5-CL FIXTURE SIZE : DIA 57X153 MM LUMEN SIZE : 3 WATT LED LUMEN COLOR : WARM WHITE MAKE : LEDS C4 VENDOR- MR.PRAMOD TAMBE (9920628841)	28	
L-RLI	**ROPE LIGHT** FIXTURE CODE : ASAI-DOTLESS LUMEN COLOR : WARM WHITE MAKE : LEDS C4 VENDOR- MR.PRAMOD TAMBE (9920628841)	09 RMT	

LIGHTING SCHEDULE


SYMBOL	TYPE	QUANTITY (Nos.)	REFERENCE IMAGE
L-PLI	**PATHFINDER LIGHT** FIXTURE NAME : TINY FIXTURE CODE : 05-E147-Z5-CL FIXTURE SIZE : 38X60X165 MM LUMEN SIZE : 5.9 WATT LED LUMEN COLOR : WARM WHITE MAKE : LEDS C4 VENDOR- MR.PRAMOD TAMBE (9920628841)	29	
L-WLI	**WALL LIGHT** FIXTURE NAME : CUBUS STREETLIGHT FIXTURE CODE : 05 9685 Z5 CL FIXTURE SIZE : 130X130X160 MM LUMEN SIZE : 11 WATT LED LUMEN COLOR : WARM WHITE MAKE : LEDS C4 VENDOR- MR.PRAMOD TAMBE (9920628841)	02	

LOOPING NO.	01	02	03	04	05	06
AMBIANCE LIGHT 06 PM TO 12 AM	L-BLI	L-SFL	L-RLI	L-PLI		L-WLI
SECURITY LIGHT 12 AM TO 05 AM	✓	✗	✗	✗		✓

NOTES-
- ALL LIGHT BLOCK SHOWN IN THE DWGS. ARE INDICATIVE ONLY.
- KINDLY FOLLOW PRODUCT/LDS SPECIFICATION FOR FURTHER DETAIL.
- ALL LIGHT FIXTURE'S FIXING DETAIL AS PER VENDOR SHOP DRAWINGS.
- CONTROL POINTS FOR LIGHTING AS PER MEP DWGS.
- SPIKE FOCUS LIGHTS ADJUST AS PER TREE/SHRUBS BLOCK'S.

GENERAL NOTES
1. THIS DRAWING IS THE SOLE PROPERTY OF NEWARCH(R) LANDSCAPES LLP AND SHALL NOT BE COPIED OR DUPLICATED WITHOUT THE PERMISSION OF THE ARCHITECT.
2. DRAWING MUST NOT BE SCALED.
3. ANY DISCREPANCIES IN DRAWING SHALL BE BROUGHT TO THE ARCHITECT'S NOTICE BEFORE EXECUTION.
4. ALL DIMENSIONS & LEVELS SHALL BE CHECKED ON SITE PRIOR TO CONSTRUCTION WORK COMMENCING.
5. ALL LANDSCAPE DRAWINGS TO BE READ IN CONJUNCTION WITH ENGINEERS DRAWING AND SPECIFICATION.
6. ALL DRAWINGS TO BE READ IN CONJUNCTION WITH THE LANDSCAPE SPECIFICATION.
7. ANY DISCREPANCY CONCERNING THE DRAWING SHOULD BE REFERRED TO THE CLIENT REPRESENTATIVE AND LANDSCAPE ARCHITECT.
8. ALL DIMENSIONS ARE IN MILLIMETERS UNLESS NOTED OTHERWISE.
9. ALL LEVELS ARE IN METERS UNLESS NOTED OTHERWISE.
10. CONTRACTOR TO ENSURE THAT HE HAS ALL LATEST LEVELS INFORMATION AND TO COMPLETE INTERFACE AS AGREED WITH EMPLOYERS REPRESENTATIVE.

	HARDSCAPE AREA		SOFTSCAPE AREA
	SHRUB PLANTATION		BRICK WALL
	LAWN AREA		SIPOREX FILLING
	WATER		25MM DRAIN BOARD
	R.C.C		COURSE SAND (25MM)
	P.C.C & C.C.COPING		
	BRICK BAT COBA,WATERPROOFING+ SCREEDING TO ACHIEVE SLOPE		
PH	PHASE LINE		FL- FINISH LVL.
ZL	ZONE LINE		SO- SOIL LVL.
	DESIGN CENTER LINE		WL- WATER LVL.
LP	LIGHT LOOPING		BL- BOTTOM LVL.
	GEOTEXTILE CLOTH		TS- TOP OF SLAB
	CHEMICAL WATERPROOFING		LIGHT PEDESTAL

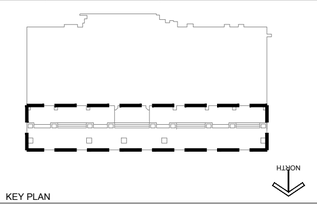

KEY PLAN

PROJECT
ACME OZONE
AT GHODBUNDER ROAD THANE

REFEREED DRAWINGS/DOCUMENTS
1. 2021-07-05_Sales office plaza_Site survey


NEWARCH LANDSCAPES LLP
WE SHAPE OPEN SPACES
202-203, GOKARN,OPP ADITYA BANQUETS, R.M. BHATTAD MARG, HARIDAS NAGAR, BORIVALI (W), MUMBAI- 400 091. MAHARASHTRA [INDIA]
+ 91 22 2833 7173, + 91 22 2898 2904
admin@newarchllp.com

LAST SAVED	CHECKED BY	LAST MODIFIED BY
13-Aug-21	ASHNI	SUNIL

DRAWING NO
1334-W1-R0
SHEET NO
05
SHEET TITLE
LIGHTING PLAN

FOR EXECUTION 13 Aug 21

PAPER SIZE A2 20172

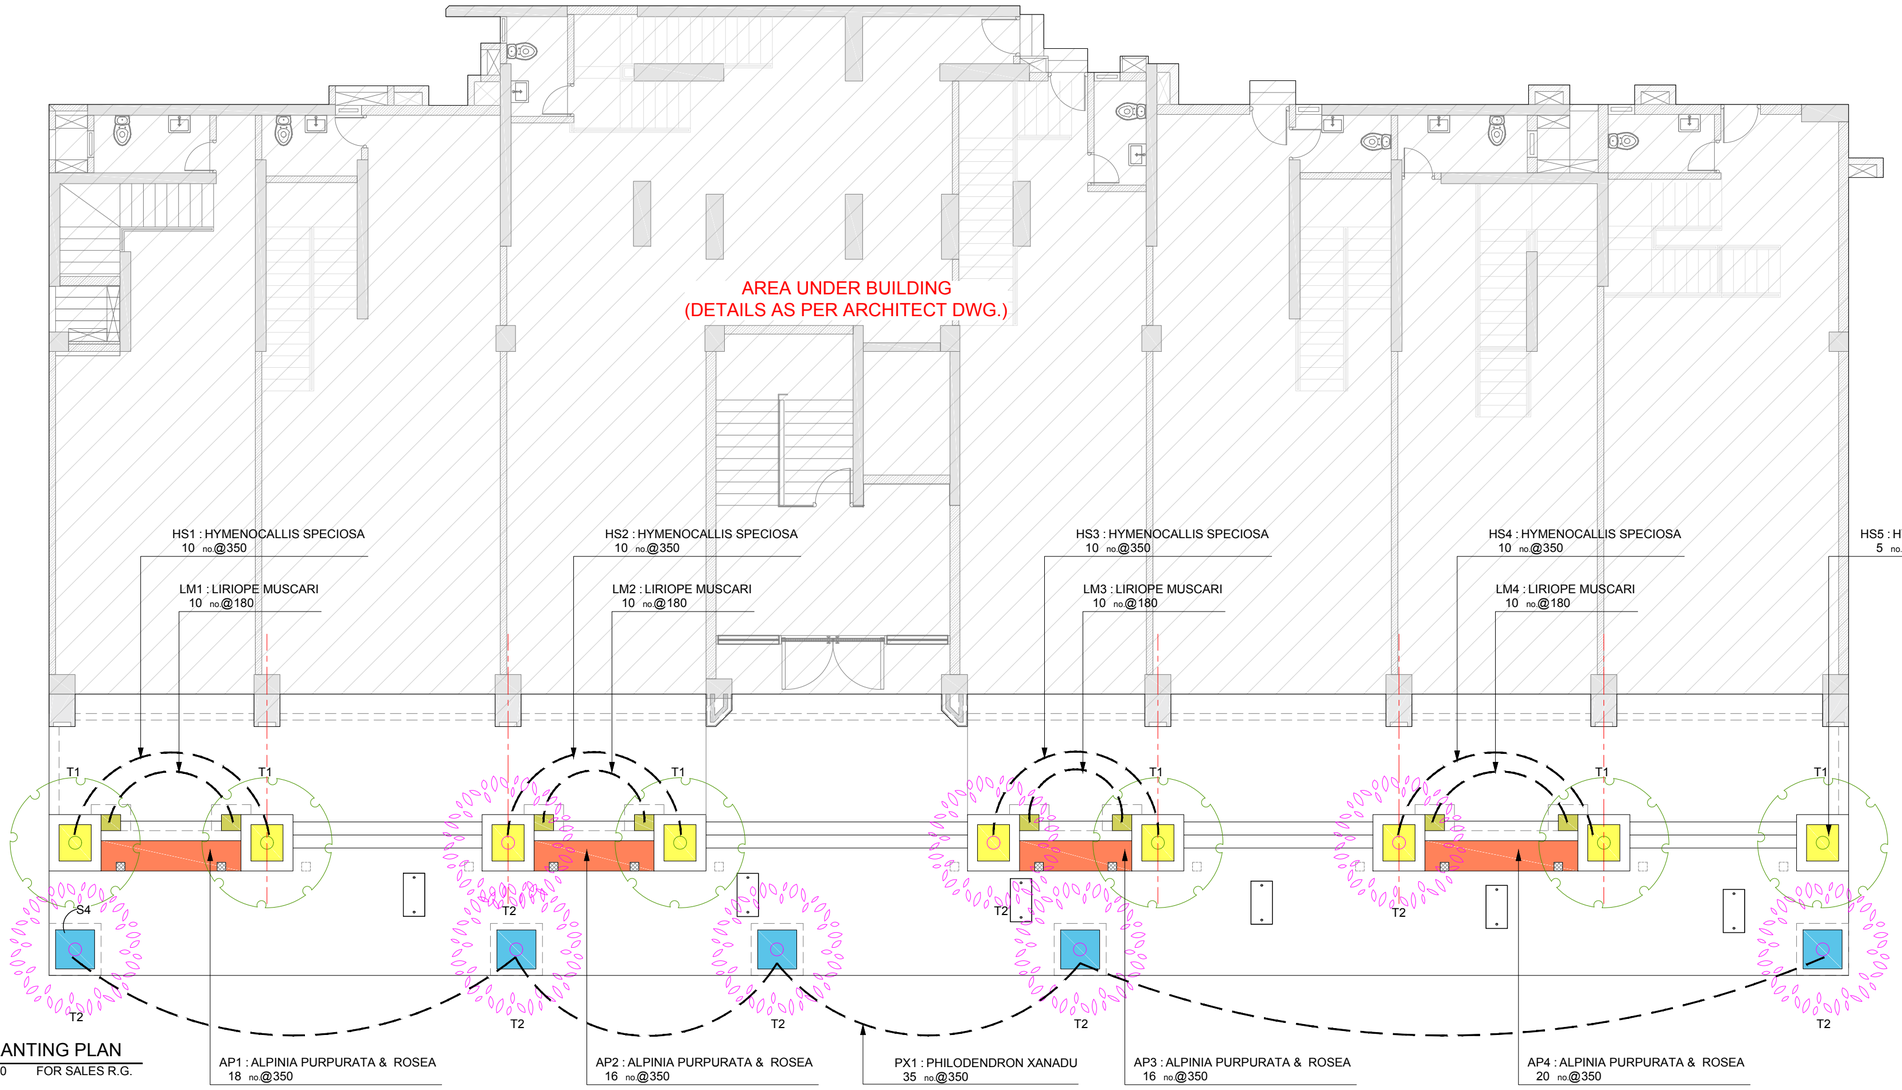

06 AF **PLANTING PLAN**
1:100 FOR SALES R.G.

SHRUBS SCHEDULE

SR. NO.	SYMBOL	SHRUB NAME	REFERENCE IMAGE
S1		ALPINIA PURPURATA & ALPINIA PURPURATA ROSEA (MIX)	
S2		HYMENOCALLIS SPECIOSA	

SHRUBS SCHEDULE

SR. NO.	SYMBOL	SHRUB NAME	REFERENCE IMAGE
S3		LIRIOPE MUSCARI	
S4		PHILODENDRON XANADU	


TREE'S SCHEDULE

SR. NO.	SYMBOL	TREE NAME	QUANTITY (Nos.)	REFERENCE IMAGE
T1		PLUMERIA ALBA	06	
T2		EXISTING TREE	08	
TOTAL NOS OF TREES			15	

GENERAL NOTES

1. THIS DRAWING IS THE SOLE PROPERTY OF NEWARCH(R) LANDSCAPES LLP AND SHALL NOT BE COPIED OR DUPLICATED WITHOUT THE PERMISSION OF THE ARCHITECT.
2. DRAWING MUST NOT BE SCALED.
3. ANY DISCREPANCIES IN DRAWING SHALL BE BROUGHT TO THE ARCHITECT'S NOTICE BEFORE EXECUTION.
4. ALL DIMENSIONS & LEVELS SHALL BE CHECKED ON SITE PRIOR TO CONSTRUCTION WORK COMMENCING.
5. ALL LANDSCAPE DRAWINGS TO BE READ IN CONJUNCTION WITH ENGINEERS DRAWING AND SPECIFICATION.
6. ALL DRAWINGS TO BE READ IN CONJUNCTION WITH THE LANDSCAPE SPECIFICATION.
7. ANY DISCREPANCY CONCERNING THE DRAWING SHOULD BE REFERRED TO THE CLIENT REPRESENTATIVE AND LANDSCAPE ARCHITECT.
8. ALL DIMENSIONS ARE IN MILLIMETERS UNLESS NOTED OTHERWISE.
9. ALL LEVELS ARE IN METERS UNLESS NOTED OTHERWISE.
10. CONTRACTOR TO ENSURE THAT HE HAS ALL LATEST LEVELS INFORMATION AND TO COMPLETE INTERFACE AS AGREED WITH EMPLOYERS REPRESENTATIVE.

	HARDSCAPE AREA		SOFTSCAPE AREA
	SHRUB PLANTATION		BRICK WALL
	LAWN AREA		SIPOREX FILLING
	WATER		25MM DRAIN BOARD
	R.C.C		COURSE SAND (25MM)
	P.C.C & C.C.COPING		
	BRICK BAT COBA,WATERPROOFING+ SCREEDING TO ACHIEVE SLOPE		
PH	PHASE LINE		FL- FINISH LVL.
Z	ZONE LINE		SO- SOIL LVL.
	DESIGN CENTER LINE		WL- WATER LVL.
LP	LIGHT LOOPING		BL- BOTTOM LVL.
	GEOTEXTILE CLOTH		TS- TOP OF SLAB
	CHEMICAL WATERPROOFING		LIGHT PEDESTAL

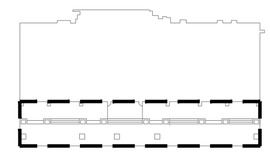

KEY PLAN

PROJECT
ACME OZONE
AT GHODBUNDER ROAD THANE

REFEREED DRAWINGS/DOCUMENTS
1. 2021-07-05_Sales office plaza_Site survey


NEWARCH LANDSCAPES LLP
202-203, GOKARN,OPP ADITYA BANQUETS, R.M. BHATTAD MARG, HARIDAS NAGAR, BORIVALI (W), MUMBAI- 400 091. MAHARASHTRA [INDIA]
+ 91 22 2833 7173, + 91 22 2896 2904
admin@newarchllp.com

LAST SAVED	CHECKED BY	LAST MODIFIED BY
13-Aug-21	ASHNI	SUNIL

DRAWING NO
1334-W1-R0
SHEET NO
06
SHEET TITLE
PLANTING PLAN

FOR EXECUTION 13 Aug 21

PAPER SIZE A2 26/7/22

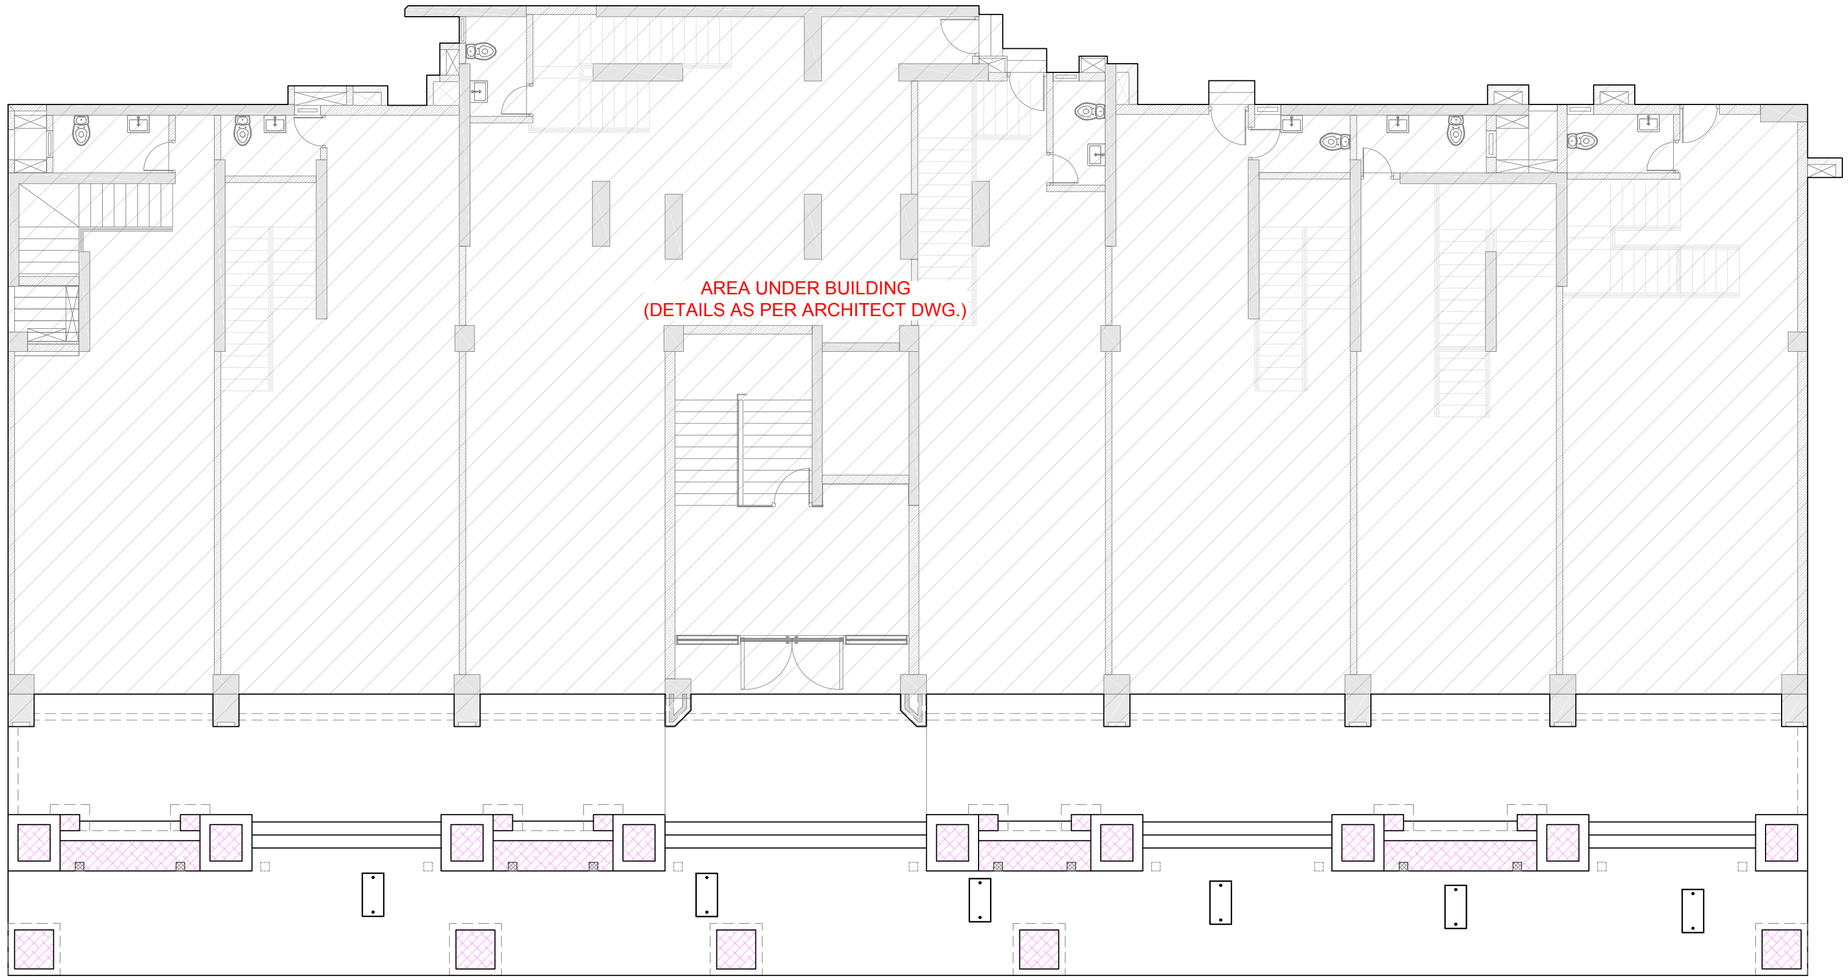

07 AF

IRRIGATION PLAN

1:100 FOR SALES R.G.


LEGEND	
	SHRUB PLANTATION AREAS : DRIP IRRIGATION SYSTEM BELOW SOIL SURFACE

NOTE :- THIS DRAWING SHALL BE REFERRED AS IRRIGATION INTEND DRAWING FOR CO-ORDINATION WITH MEP & IRRIGATION VENDOR.
ALL THE IRRIGATION SYSTEM TECHNICAL DETAILS SHALL BE AS PER VENDORS SHOP DRAWING.
WATER SUPPLY TO IRRIGATION NETWORK SHALL BE AS PER MEP CONSULTANTS DRAWINGS.

GENERAL NOTES

1. THIS DRAWING IS THE SOLE PROPERTY OF NEWARCH(R) LANDSCAPES LLP AND SHALL NOT BE COPIED OR DUPLICATED WITHOUT THE PERMISSION OF THE ARCHITECT.
2. DRAWING MUST NOT BE SCALED.
3. ANY DISCREPANCIES IN DRAWING SHALL BE BROUGHT TO THE ARCHITECT'S NOTICE BEFORE EXECUTION.
4. ALL DIMENSIONS & LEVELS SHALL BE CHECKED ON SITE PRIOR TO CONSTRUCTION WORK COMMENCING.
5. ALL LANDSCAPE DRAWINGS TO BE READ IN CONJUNCTION WITH ENGINEERS DRAWING AND SPECIFICATION.
6. ALL DRAWINGS TO BE READ IN CONJUNCTION WITH THE LANDSCAPE SPECIFICATION.
7. ANY DISCREPANCY CONCERNING THE DRAWING SHOULD BE REFERRED TO THE CLIENT REPRESENTATIVE AND LANDSCAPE ARCHITECT.
8. ALL DIMENSIONS ARE IN MILLIMETERS UNLESS NOTED OTHERWISE.
9. ALL LEVELS ARE IN METERS UNLESS NOTED OTHERWISE.
10. CONTRACTOR TO ENSURE THAT HE HAS ALL LATEST LEVELS INFORMATION AND TO COMPLETE INTERFACE AS AGREED WITH EMPLOYERS REPRESENTATIVE.

	HARDSCAPE AREA		SOFTSCAPE AREA
	SHRUB PLANTATION		BRICK WALL
	LAWN AREA		SIPOREX FILLING
	WATER		25MM DRAIN BOARD
	R.C.C		COURSE SAND (25MM)
	P.C.C & C.C.COPING		
	BRICK BAT COBA,WATERPROOFING+ SCREEDING TO ACHIEVE SLOPE		
	PHASE LINE		FL- FINISH LVL.
ZL	ZONE LINE		SO- SOIL LVL.
	DESIGN CENTER LINE		WL- WATER LVL.
LP	LIGHT LOOPING		BL- BOTTOM LVL.
	GEOTEXTILE CLOTH		TS- TOP OF SLAB
	CHEMICAL WATERPROOFING		LIGHT PEDESTAL

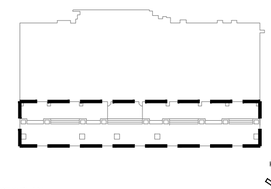

KEY PLAN

PROJECT

ACME OZONE
AT GHODBUNDER ROAD THANE

REFEREED DRAWINGS/DOCUMENTS

1. 2021-07-05_Sales office plaza_Site survey

NEWARCH® LANDSCAPES LLP
WE SHAPE OPEN SPACES
202-203, GOKARN,OPP ADITYA BANQUETS, R.M. BHATTAD MARG, HARIDAS NAGAR, BORIVALI (W), MUMBAI- 400 091. MAHARASHTRA [INDIA]
+ 91 22 2833 7173, + 91 22 2898 2904
admin@newarchllp.com

LAST SAVED	CHECKED BY	LAST MODIFIED BY
13-Aug-21	ASHNI	SUNIL

DRAWING NO

1334-W1-R0

SHEET NO


07

SHEET TITLE

IRRIGATION PLAN

FOR EXECUTION 13 Aug 21

PAPER SIZE A2 20/07/22

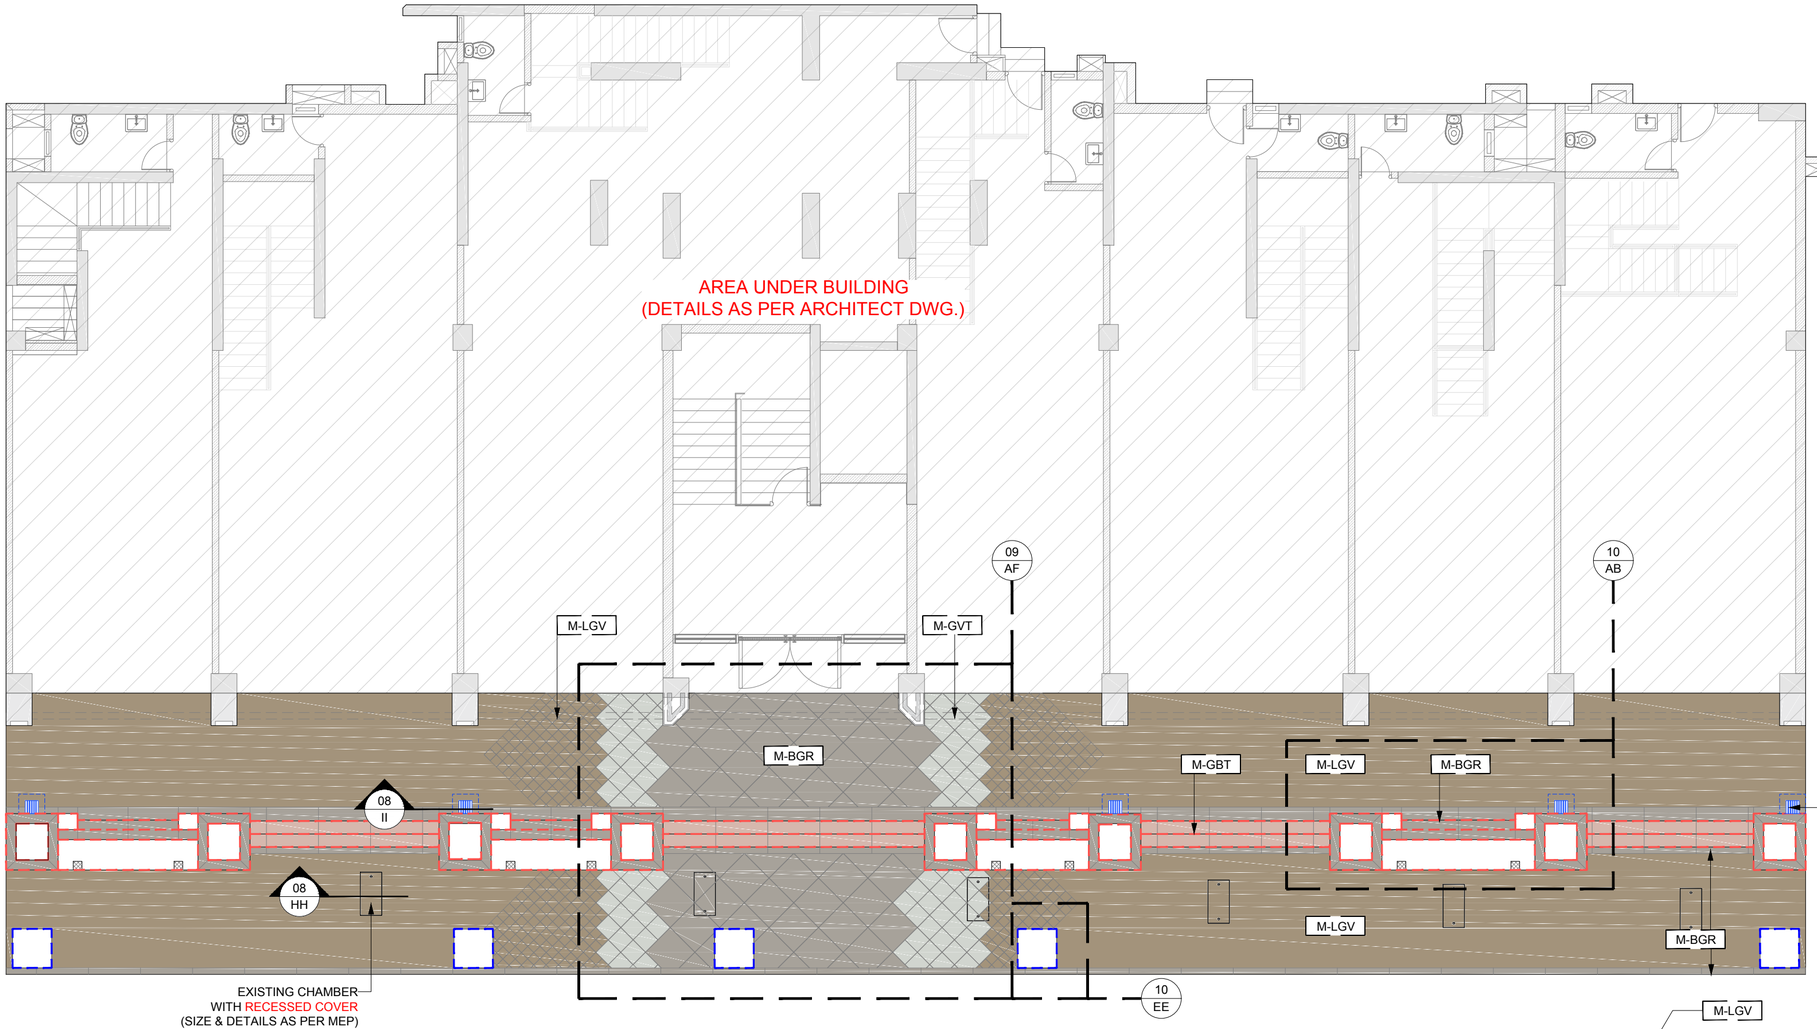

08 AF — MATERIAL PLAN
1:100 FOR SALES R.G.


MATERIAL SCHEDULE

TAG	SYMBOL	PRODUCT NAME / CODE / COLOR	REFERENCE IMAGE
M-LGV		**LIGHT GREY VITRIFIED TILE** PRODUCT CODE : PLAIN D184 PRODUCT SIZE : 200X200X12 MM THK PRODUCT COLOR : LIGHT GREY FINISH : RUSTIC MAKE : PAVIT QUANTITY : 175 sq.mtr area	
M-GVT		**GREY VITRIFIED TILE** PRODUCT CODE : RAFLO GREY PRODUCT SIZE : 400X400X12 MM THK PRODUCT COLOR : GREY FINISH : MATT MAKE : PAVIT QUANTITY : 15 sq.mtr area	
M-GBT		**GLINT BLACK TILE** PRODUCT CODE : STAIR/RISER GLINT BLACK PRODUCT SIZE : 300X1200X13 MM THK PRODUCT COLOR : BLACK FINISH : MATT MAKE : PAVIT QUANTITY : 15 sq.mtr area	


MATERIAL SCHEDULE

TAG	SYMBOL	PRODUCT NAME / CODE / COLOR	REFERENCE IMAGE
M-BGR		**BLACK GRANITE** PRODUCT CODE : RAFLO GREY PRODUCT SIZE : 18 MM THK PRODUCT COLOR : BLACK FINISH : RIVER WASHED MAKE : STOA QUANTITY : 125 sq.mtr area	
M-PBG		**POLISHED BLACK GRANITE** PRODUCT CODE : RAFLO GREY PRODUCT SIZE : 18 MM THK PRODUCT COLOR : BLACK FINISH : POLISHED MAKE : STOA QUANTITY : 02 sq.mtr area	

NOTE:- (01) ALL COLORS SHOWN IN THE DWGS.
ARE JUST FOR INDICATION &
KINDLY FOLLOW THEIR RESPECTIVE CODES OF COMPANY.
(02) QUANTITY INCLUDING 10% WASTAGE.

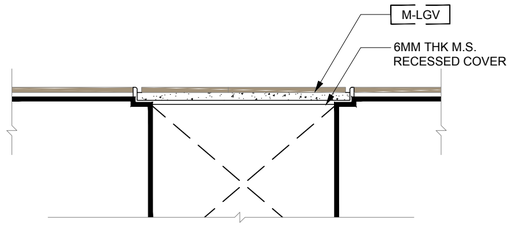

08 HH — TYPICAL SECTION
1:10 THROUGH EXISTING CHAMBER

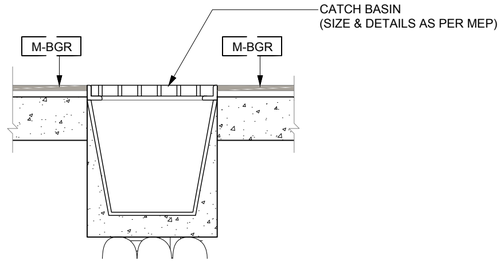

08 II — TYPICAL SECTION
1:10 THROUGH CATCH BASIN

LEGEND:

CENTER LINE


START POINT

LEVEL DIFFERENCE

GENERAL NOTES

1. THIS DRAWING IS THE SOLE PROPERTY OF NEWARCH(R) LANDSCAPES LLP AND SHALL NOT BE COPIED OR DUPLICATED WITHOUT THE PERMISSION OF THE ARCHITECT.
2. DRAWING MUST NOT BE SCALED.
3. ANY DISCREPANCIES IN DRAWING SHALL BE BROUGHT TO THE ARCHITECT'S NOTICE BEFORE EXECUTION.
4. ALL DIMENSIONS & LEVELS SHALL BE CHECKED ON SITE PRIOR TO CONSTRUCTION WORK COMMENCING.
5. ALL LANDSCAPE DRAWINGS TO BE READ IN CONJUNCTION WITH ENGINEERS DRAWING AND SPECIFICATION.
6. ALL DRAWINGS TO BE READ IN CONJUNCTION WITH THE LANDSCAPE SPECIFICATION.
7. ANY DISCREPANCY CONCERNING THE DRAWING SHOULD BE REFERRED TO THE CLIENT REPRESENTATIVE AND LANDSCAPE ARCHITECT.
8. ALL DIMENSIONS ARE IN MILLIMETERS UNLESS NOTED OTHERWISE.
9. ALL LEVELS ARE IN METERS UNLESS NOTED OTHERWISE.
10. CONTRACTOR TO ENSURE THAT HE HAS ALL LATEST LEVELS INFORMATION AND TO COMPLETE INTERFACE AS AGREED WITH EMPLOYERS REPRESENTATIVE.

	HARDSCAPE AREA		SOFTSCAPE AREA
	SHRUB PLANTATION		BRICK WALL
	LAWN AREA		SIPOREX FILLING
	WATER		25MM DRAIN BOARD
	R.C.C		COURSE SAND (25MM)
	P.C.C & C.C.COPING		
	BRICK BAT COBA,WATERPROOFING+ SCREEDING TO ACHIEVE SLOPE		
PH	PHASE LINE		FL- FINISH LVL.
ZL	ZONE LINE		SO- SOIL LVL.
	DESIGN CENTER LINE		WL- WATER LVL.
LP	LIGHT LOOPING		BL- BOTTOM LVL.
	GEOTEXTILE CLOTH		TS- TOP OF SLAB
	CHEMICAL WATERPROOFING		LIGHT PEDESTAL

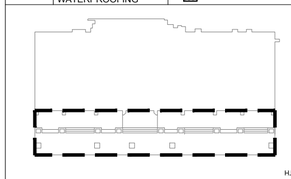

KEY PLAN

PROJECT
ACME OZONE
AT GHODBUNDER ROAD THANE

REFEREED DRAWINGS/DOCUMENTS
1. 2021-07-05_Sales office plaza_Site survey

NEWARCH LANDSCAPES LLP
WE SHAPE OPEN SPACES
202-203, GOKARN,OPP ADITYA BANQUETS, R.M. BHATTAD MARG, HARIDAS NAGAR, BORIVALI (W), MUMBAI- 400 091. MAHARASHTRA [INDIA]
+ 91 22 2833 7173, + 91 22 2898 2904
admin@newarchllp.com

LAST SAVED	CHECKED BY	LAST MODIFIED BY
13-Aug-21	ASHNI	SUNIL


DRAWING NO
1334-W1-R0

SHEET NO
08


SHEET TITLE
FINISHING DETAILS

FOR EXECUTION 13 Aug 21


PAPER SIZE A2 20/7/22

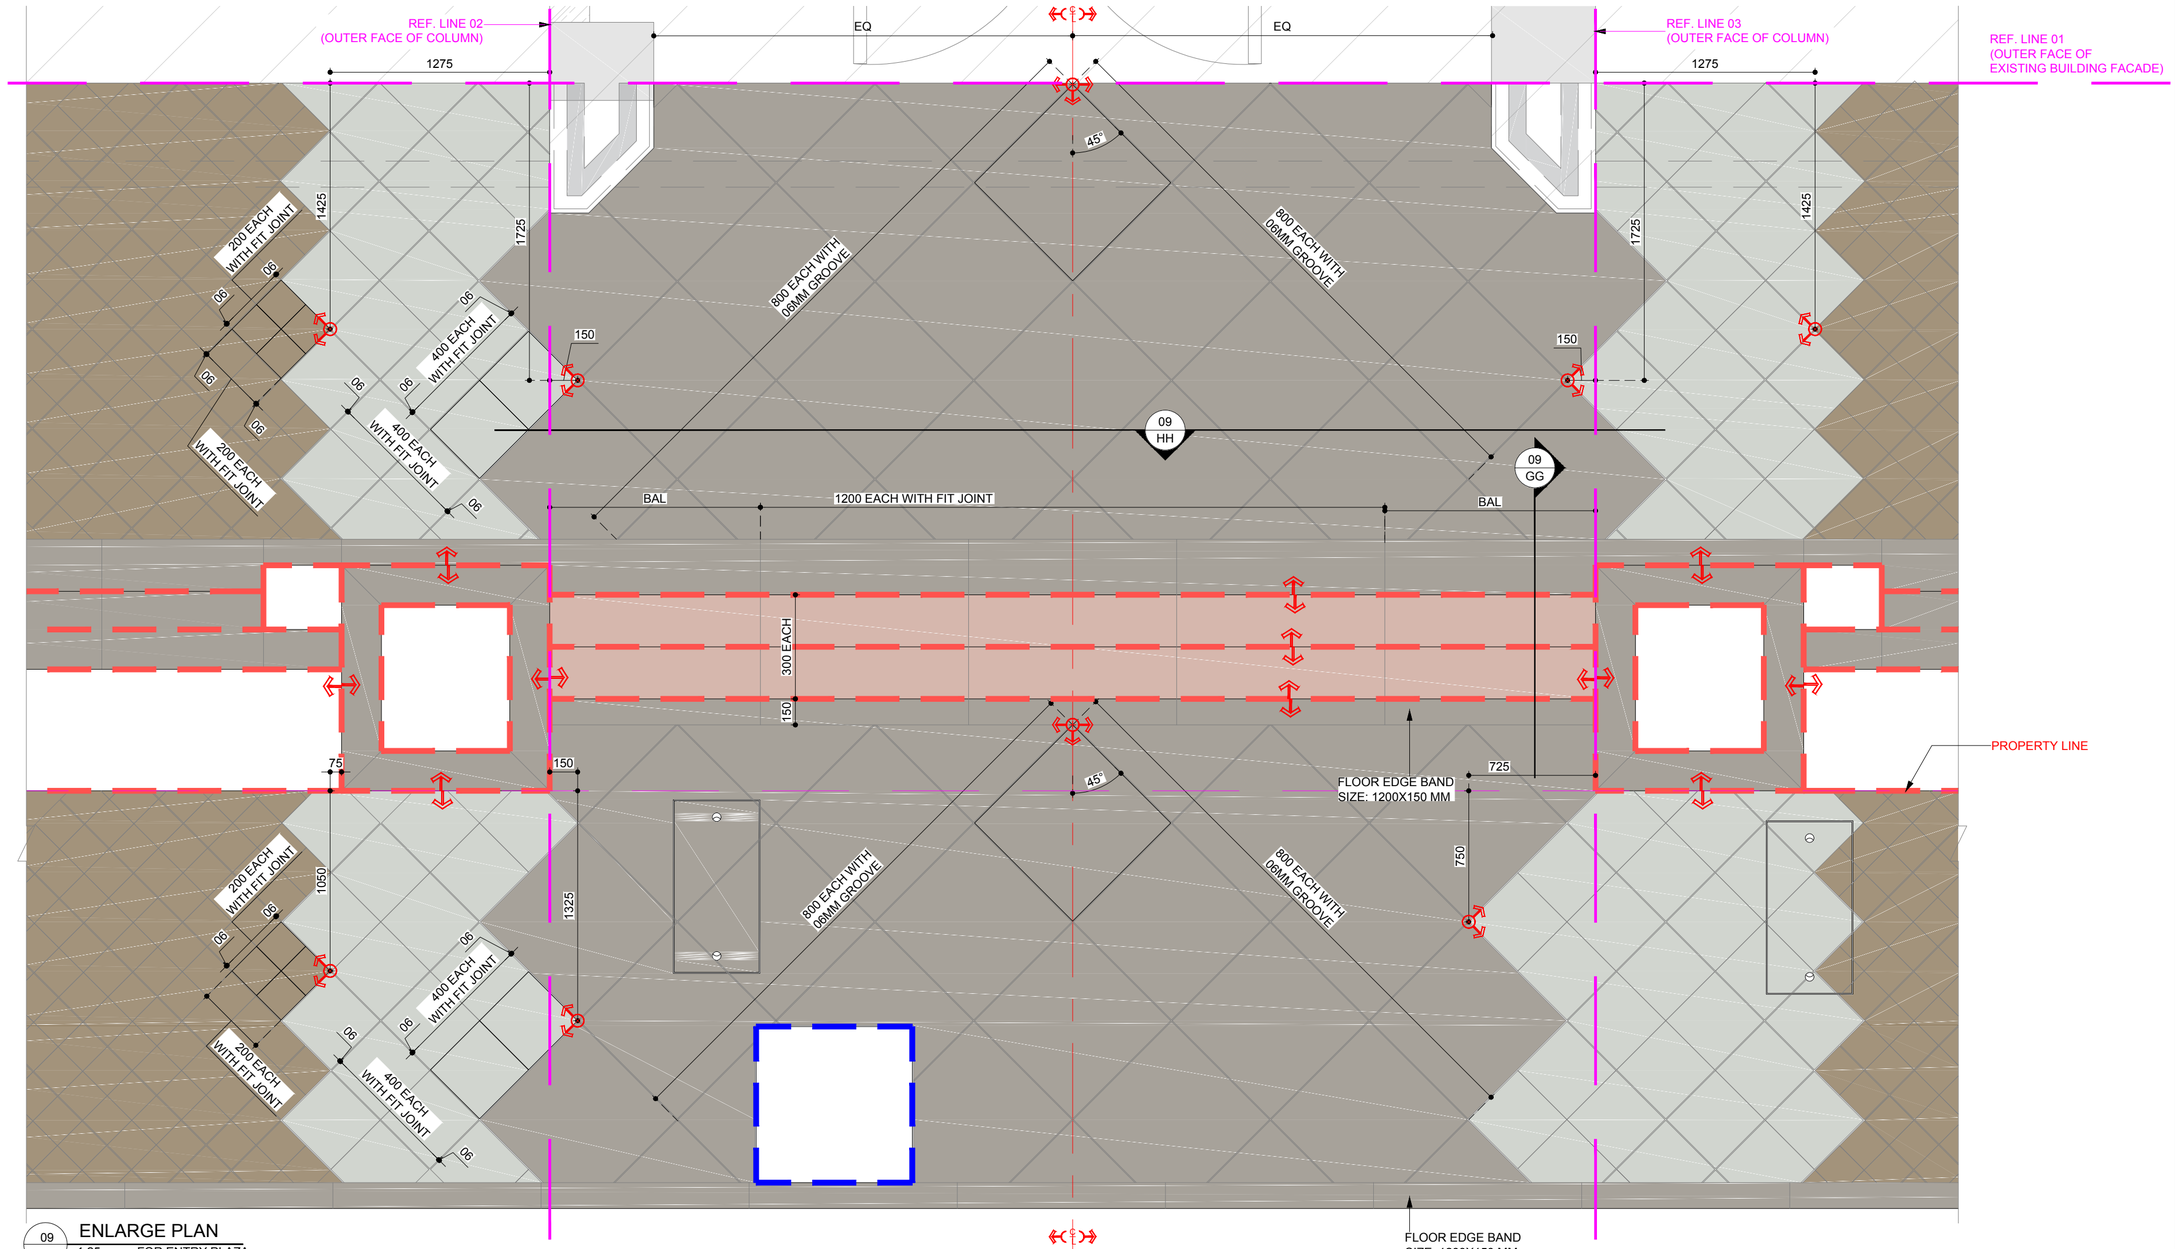

09 AF — ENLARGE PLAN
1:25 FOR ENTRY PLAZA

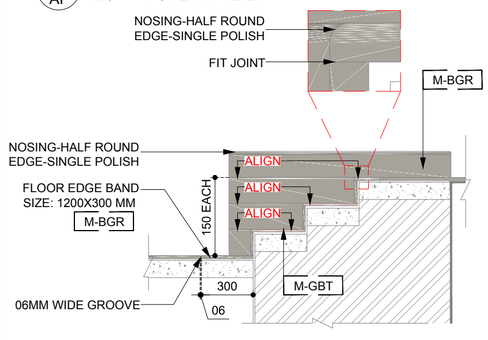

09 GG — TYPICAL SECTION
1:25 THROUGH EXISTING STEPS

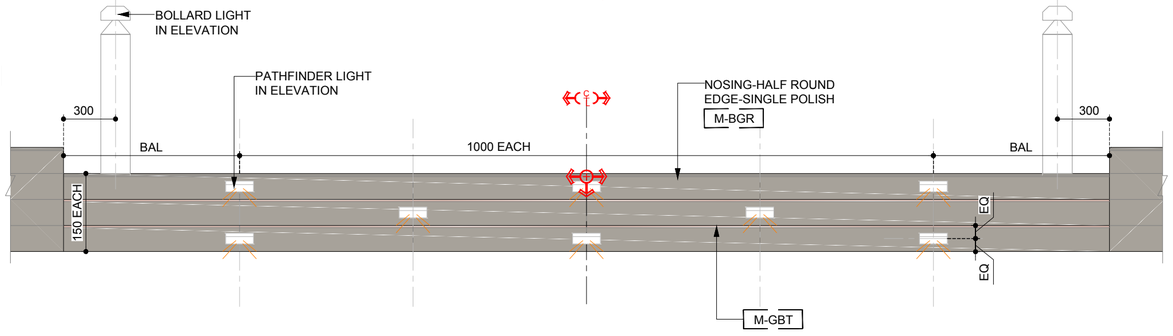

09 HH — TYPICAL ELEVATION
1:25 FOR EXISTING STEPS

LEGEND:


CENTER LINE

START POINT

LEVEL DIFFERENCE

GENERAL NOTES
1. THIS DRAWING IS THE SOLE PROPERTY OF NEWARCH(R) LANDSCAPES LLP AND SHALL NOT BE COPIED OR DUPLICATED WITHOUT THE PERMISSION OF THE ARCHITECT.
2. DRAWING MUST NOT BE SCALED.
3. ANY DISCREPANCIES IN DRAWING SHALL BE BROUGHT TO THE ARCHITECT'S NOTICE BEFORE EXECUTION.
4. ALL DIMENSIONS & LEVELS SHALL BE CHECKED ON SITE PRIOR TO CONSTRUCTION WORK COMMENCING.
5. ALL LANDSCAPE DRAWINGS TO BE READ IN CONJUNCTION WITH ENGINEERS DRAWING AND SPECIFICATION.
6. ALL DRAWINGS TO BE READ IN CONJUNCTION WITH THE LANDSCAPE SPECIFICATION.
7. ANY DISCREPANCY CONCERNING THE DRAWING SHOULD BE REFERRED TO THE CLIENT REPRESENTATIVE AND LANDSCAPE ARCHITECT.
8. ALL DIMENSIONS ARE IN MILLIMETERS UNLESS NOTED OTHERWISE.
9. ALL LEVELS ARE IN METERS UNLESS NOTED OTHERWISE.
10. CONTRACTOR TO ENSURE THAT HE HAS ALL LATEST LEVELS INFORMATION AND TO COMPLETE INTERFACE AS AGREED WITH EMPLOYERS REPRESENTATIVE.

	HARDSCAPE AREA		SOFTSCAPE AREA
	SHRUB PLANTATION		BRICK WALL
	LAWN AREA		SIPOREX FILLING
	WATER		25MM DRAIN BOARD
	R.C.C		COURSE SAND (25MM)
	P.C.C & C.C.COPING		
	BRICK BAT COBA,WATERPROOFING+ SCREEDING TO ACHIEVE SLOPE		
PH	PHASE LINE		FL- FINISH LVL.
ZL	ZONE LINE		SO- SOIL LVL.
	DESIGN CENTER LINE		WL- WATER LVL.
LP	LIGHT LOOPING		BL- BOTTOM LVL.
	GEOTEXTILE CLOTH		TS- TOP OF SLAB
	CHEMICAL WATERPROOFING		LIGHT PEDESTAL

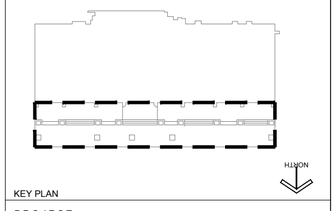

KEY PLAN

PROJECT

ACME OZONE
AT GHODBUNDER ROAD THANE

REFEREED DRAWINGS/DOCUMENTS
1. 2021-07-05_Sales office plaza_Site survey

MATERIAL SCHEDULE

SYMBOL	TAG	TYPE	PRODUCT NAME / CODE / COLOR	GROOVE/ GROUT	GROUT COLOR
	M-LGV	VITRIFIED TILE	LIGHT GREY	6MM	GREY MAKE: EPOXY
	M-GVT		RAFLO GREY	6MM	GREY MAKE: EPOXY
	M-GBT		GLINT BLACK	FIT JOINT	---
	M-BGR	STONE	BLACK GRANITE	6MM	BLACK MAKE: EPOXY
	M-PBG		POLISHED BLACK GRANITE	6MM	BLACK MAKE: EPOXY

NOTE : (01) ALL COLORS SHOWN IN THE DWGS. ARE FOR INDICATION ONLY. KINDLY FOLLOW RESPECTIVE CODES FOR OTHER DETAILS.

NEWARCH LANDSCAPES LLP
WE SHAPE OPEN SPACES
202-203, GOKARN,OPP ADITYA BANQUETS, R.M. BHATTAD MARG, HARIDAS NAGAR, BORIVALI (W), MUMBAI- 400 091. MAHARASHTRA [INDIA]
+ 91 22 2833 7173, + 91 22 2898 2904
admin@newarchllp.com

LAST SAVED	CHECKED BY	LAST MODIFIED BY
13-Aug-21	ASHNI	SUNIL


DRAWING NO
1334-W1-R0


SHEET NO
09

SHEET TITLE
FINISHING DETAILS

FOR EXECUTION 13 Aug 21

PAPER SIZE: A2 (420*594)

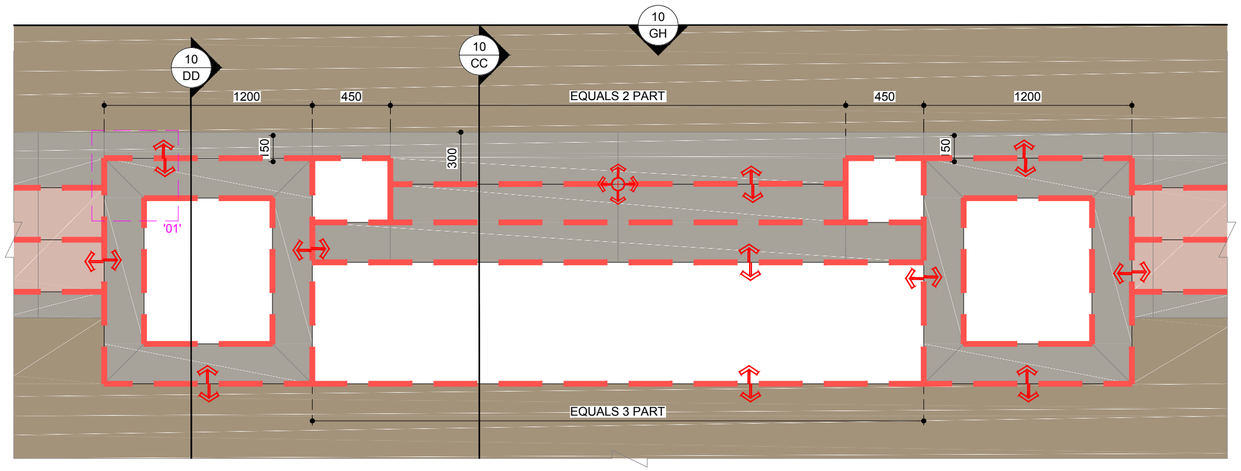

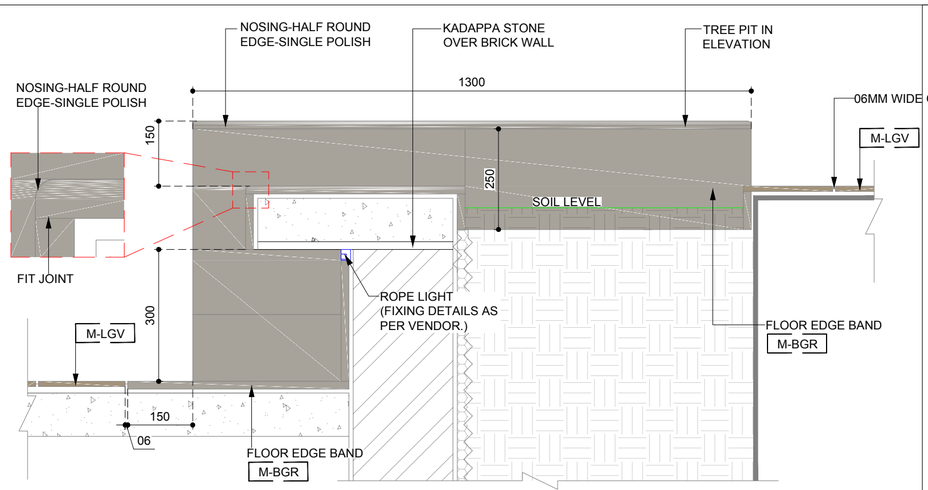


LEGEND:

CENTER LINE


START POINT


LEVEL DIFFERENCE

10 AB ENLARGE PLAN
1:25 FOR BUILT-IN SEATING

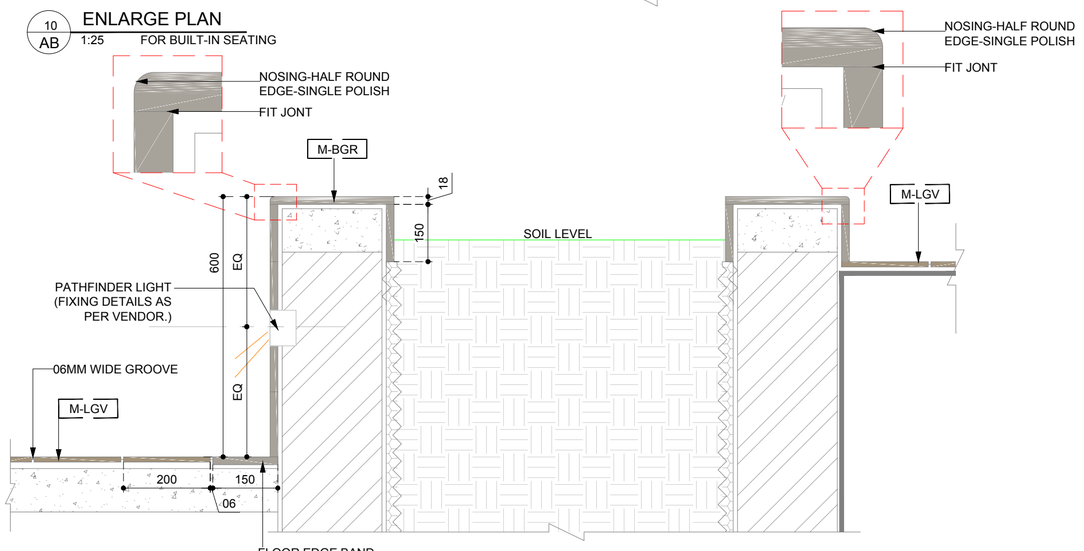

10 CC SECTIONAL ELEVATION
1:10 THROUGH BUILT-IN SEATING

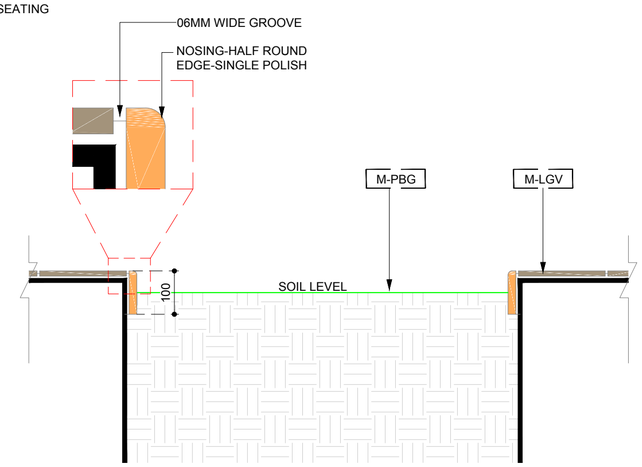


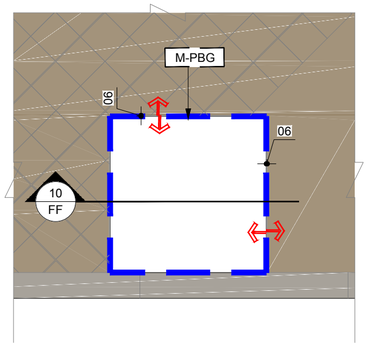


10 DD TYPICAL SECTION
1:10 THROUGH TREE PIT

10 EE TYPICAL ENLARGE PLAN
1:25 FOR EXISTING TREE PIT

10 FF SECTIONAL ELEVATION
1:10 THROUGH EXISTING TREE PIT

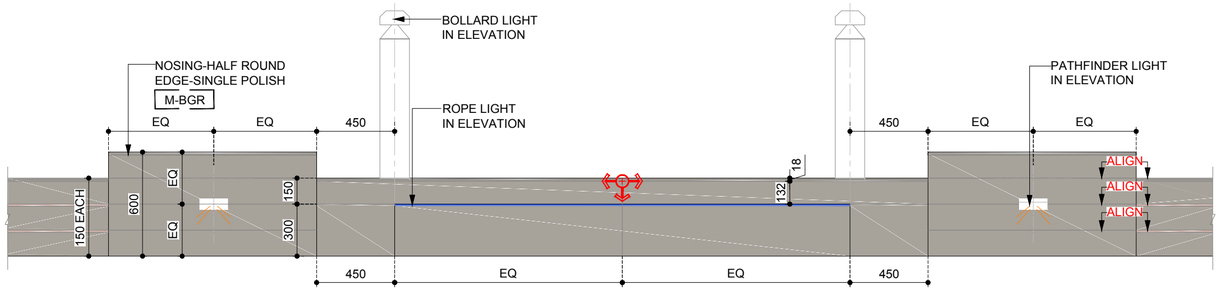

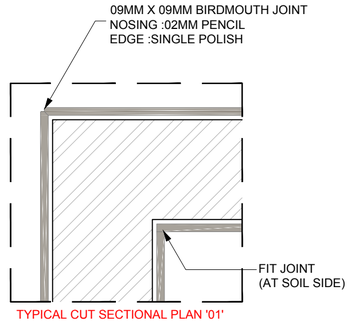

TYPICAL CUT SECTIONAL PLAN '01'

10 GH TYPICAL ELEVATION
1:25 FOR BUILT-IN SEATING & TREE PIT

MATERIAL SCHEDULE


SYMBOL	TAG	TYPE	PRODUCT NAME / CODE / COLOR	GROOVE/ GROUT	GROUT COLOR
	M-LGV	VITRIFIED TILE	LIGHT GREY	6MM	GREY MAKE: EPOXY
	M-GVT		RAFLO GREY	6MM	GREY MAKE: EPOXY
	M-GBT		GLINT BLACK	FIT JOINT	---
	M-BGR	STONE	BLACK GRANITE	6MM	BLACK MAKE: EPOXY
	M-PBG		POLISHED BLACK GRANITE	6MM	BLACK MAKE: EPOXY

NOTE : (01) ALL COLORS SHOWN IN THE DWGS. ARE FOR INDICATION ONLY. KINDLY FOLLOW RESPECTIVE CODES FOR OTHER DETAILS.

GENERAL NOTES

1. THIS DRAWING IS THE SOLE PROPERTY OF NEWARCH(R) LANDSCAPES LLP AND SHALL NOT BE COPIED OR DUPLICATED WITHOUT THE PERMISSION OF THE ARCHITECT.
2. DRAWING MUST NOT BE SCALED.
3. ANY DISCREPANCIES IN DRAWING SHALL BE BROUGHT TO THE ARCHITECT'S NOTICE BEFORE EXECUTION.
4. ALL DIMENSIONS & LEVELS SHALL BE CHECKED ON SITE PRIOR TO CONSTRUCTION WORK COMMENCING.
5. ALL LANDSCAPE DRAWINGS TO BE READ IN CONJUNCTION WITH ENGINEERS DRAWING AND SPECIFICATION.
6. ALL DRAWINGS TO BE READ IN CONJUNCTION WITH THE LANDSCAPE SPECIFICATION.
7. ANY DISCREPANCY CONCERNING THE DRAWING SHOULD BE REFERRED TO THE CLIENT REPRESENTATIVE AND LANDSCAPE ARCHITECT.
8. ALL DIMENSIONS ARE IN MILLIMETERS UNLESS NOTED OTHERWISE.
9. ALL LEVELS ARE IN METERS UNLESS NOTED OTHERWISE.
10. CONTRACTOR TO ENSURE THAT HE HAS ALL LATEST LEVELS INFORMATION AND TO COMPLETE INTERFACE AS AGREED WITH EMPLOYERS REPRESENTATIVE.

	HARDSCAPE AREA		SOFTSCAPE AREA
	SHRUB PLANTATION		BRICK WALL
	LAWN AREA		SIPOREX FILLING
	WATER		25MM DRAIN BOARD
	R.C.C		COURSE SAND (25MM)
	P.C.C & C.C.COPING		
	BRICK BAT COBA,WATERPROOFING+ SCREEDING TO ACHIEVE SLOPE		
PH	PHASE LINE		FL- FINISH LVL.
ZL	ZONE LINE		SO- SOIL LVL.
	DESIGN CENTER LINE		WL- WATER LVL.
LP	LIGHT LOOPING		BL- BOTTOM LVL.
	GEOTEXTILE CLOTH		TS- TOP OF SLAB
	CHEMICAL WATERPROOFING		LIGHT PEDESTAL

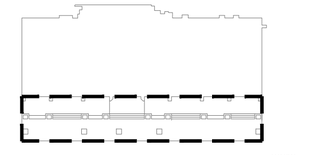

KEY PLAN

PROJECT

ACME OZONE
AT GHODBUNDER ROAD THANE

REFEREED DRAWINGS/DOCUMENTS

1. 2021-07-05_Sales office plaza_Site survey

NEWARCH LANDSCAPES LLP WE SHAPE OPEN SPACES
202-203, GOKARN,OPP ADITYA BANQUETS, R.M. BHATTAD MARG, HARIDAS NAGAR, BORIVALI (W), MUMBAI- 400 091. MAHARASHTRA [INDIA]
+ 91 22 2833 7173, + 91 22 2898 2904
admin@newarchllp.com

LAST SAVED	CHECKED BY	LAST MODIFIED BY
13-Aug-21	ASHNI	SUNIL

DRAWING NO
1334-W1-R0

SHEET NO
10

SHEET TITLE
FINISHING DETAILS

FOR EXECUTION 13 Aug 21

PAPER SIZE A2 (420*594)

13-Aug-21

PLANT SPECIFICATIONS

PROJECT : ACME OZONE

PROJECT NO: 1334-W1-R0

SCOPE OF WORK : SOFTSCAPE (GROUND R.G. SHOPF RONT)

NEWARCH®
LANDSCAPES LLP
we shape open spaces

202/203 Gokarna, R.M Bhattad Marg,
Haridas Nagar , Borivali (W),
Mumbai 400092

13-08-2021

PROJECT NO: 1334-W1-R0

PROJECT NAME: ACME OZONE

PLANT SPECIFICATIONS FOR GROUND RG.

NOTE

Height: Height of plant above ground after planting activity is over in millimeter (mm).

DBH: Diameter at breast height in millimeter (mm)

All units is in in millimeter (mm) unless mentioned.

The specifications show requirement of flowers/fruits, it may change as per availibity due to seasonal variation 20% quantity of flowering shrubs shall have flowers and 20% quantity of fruit bearing trees shall have fruits

SR. NO	PLANT SPECIES	QTY (Nos.)	SPECIFICATION
TREE LIST			
1	PLUMERIA ALBA	6	Height : 3000 Canopy size : 1500 Clear stem ht : 900 m Stem dia : 75 DBH Primary branches : 3 nos Secondary branches : 8 nos Flowering stage
SHRUB LIST			
1	ALPINIA PURPURATA	35	Height : 600 Canopy size : 350 Shoot : 5 nos Flowering stage
2	ALPINIA PURPURATA ROSEA	35	Height : 600 Canopy size : 350 Shoot : 5 nos Flowering stage
3	HYMENOCALLIS SPECIOSA	45	Height : 400 Canopy size : 400 Shoot : 2 nos Flowering stage
4	LIRIOPE MUSCARI	40	Height : 150 Canopy size : 180 Shoot : 7 nos
5	PHILODENDRON XANADU	35	Height : 350 Canopy size : 350 Leaf : 15 nos