



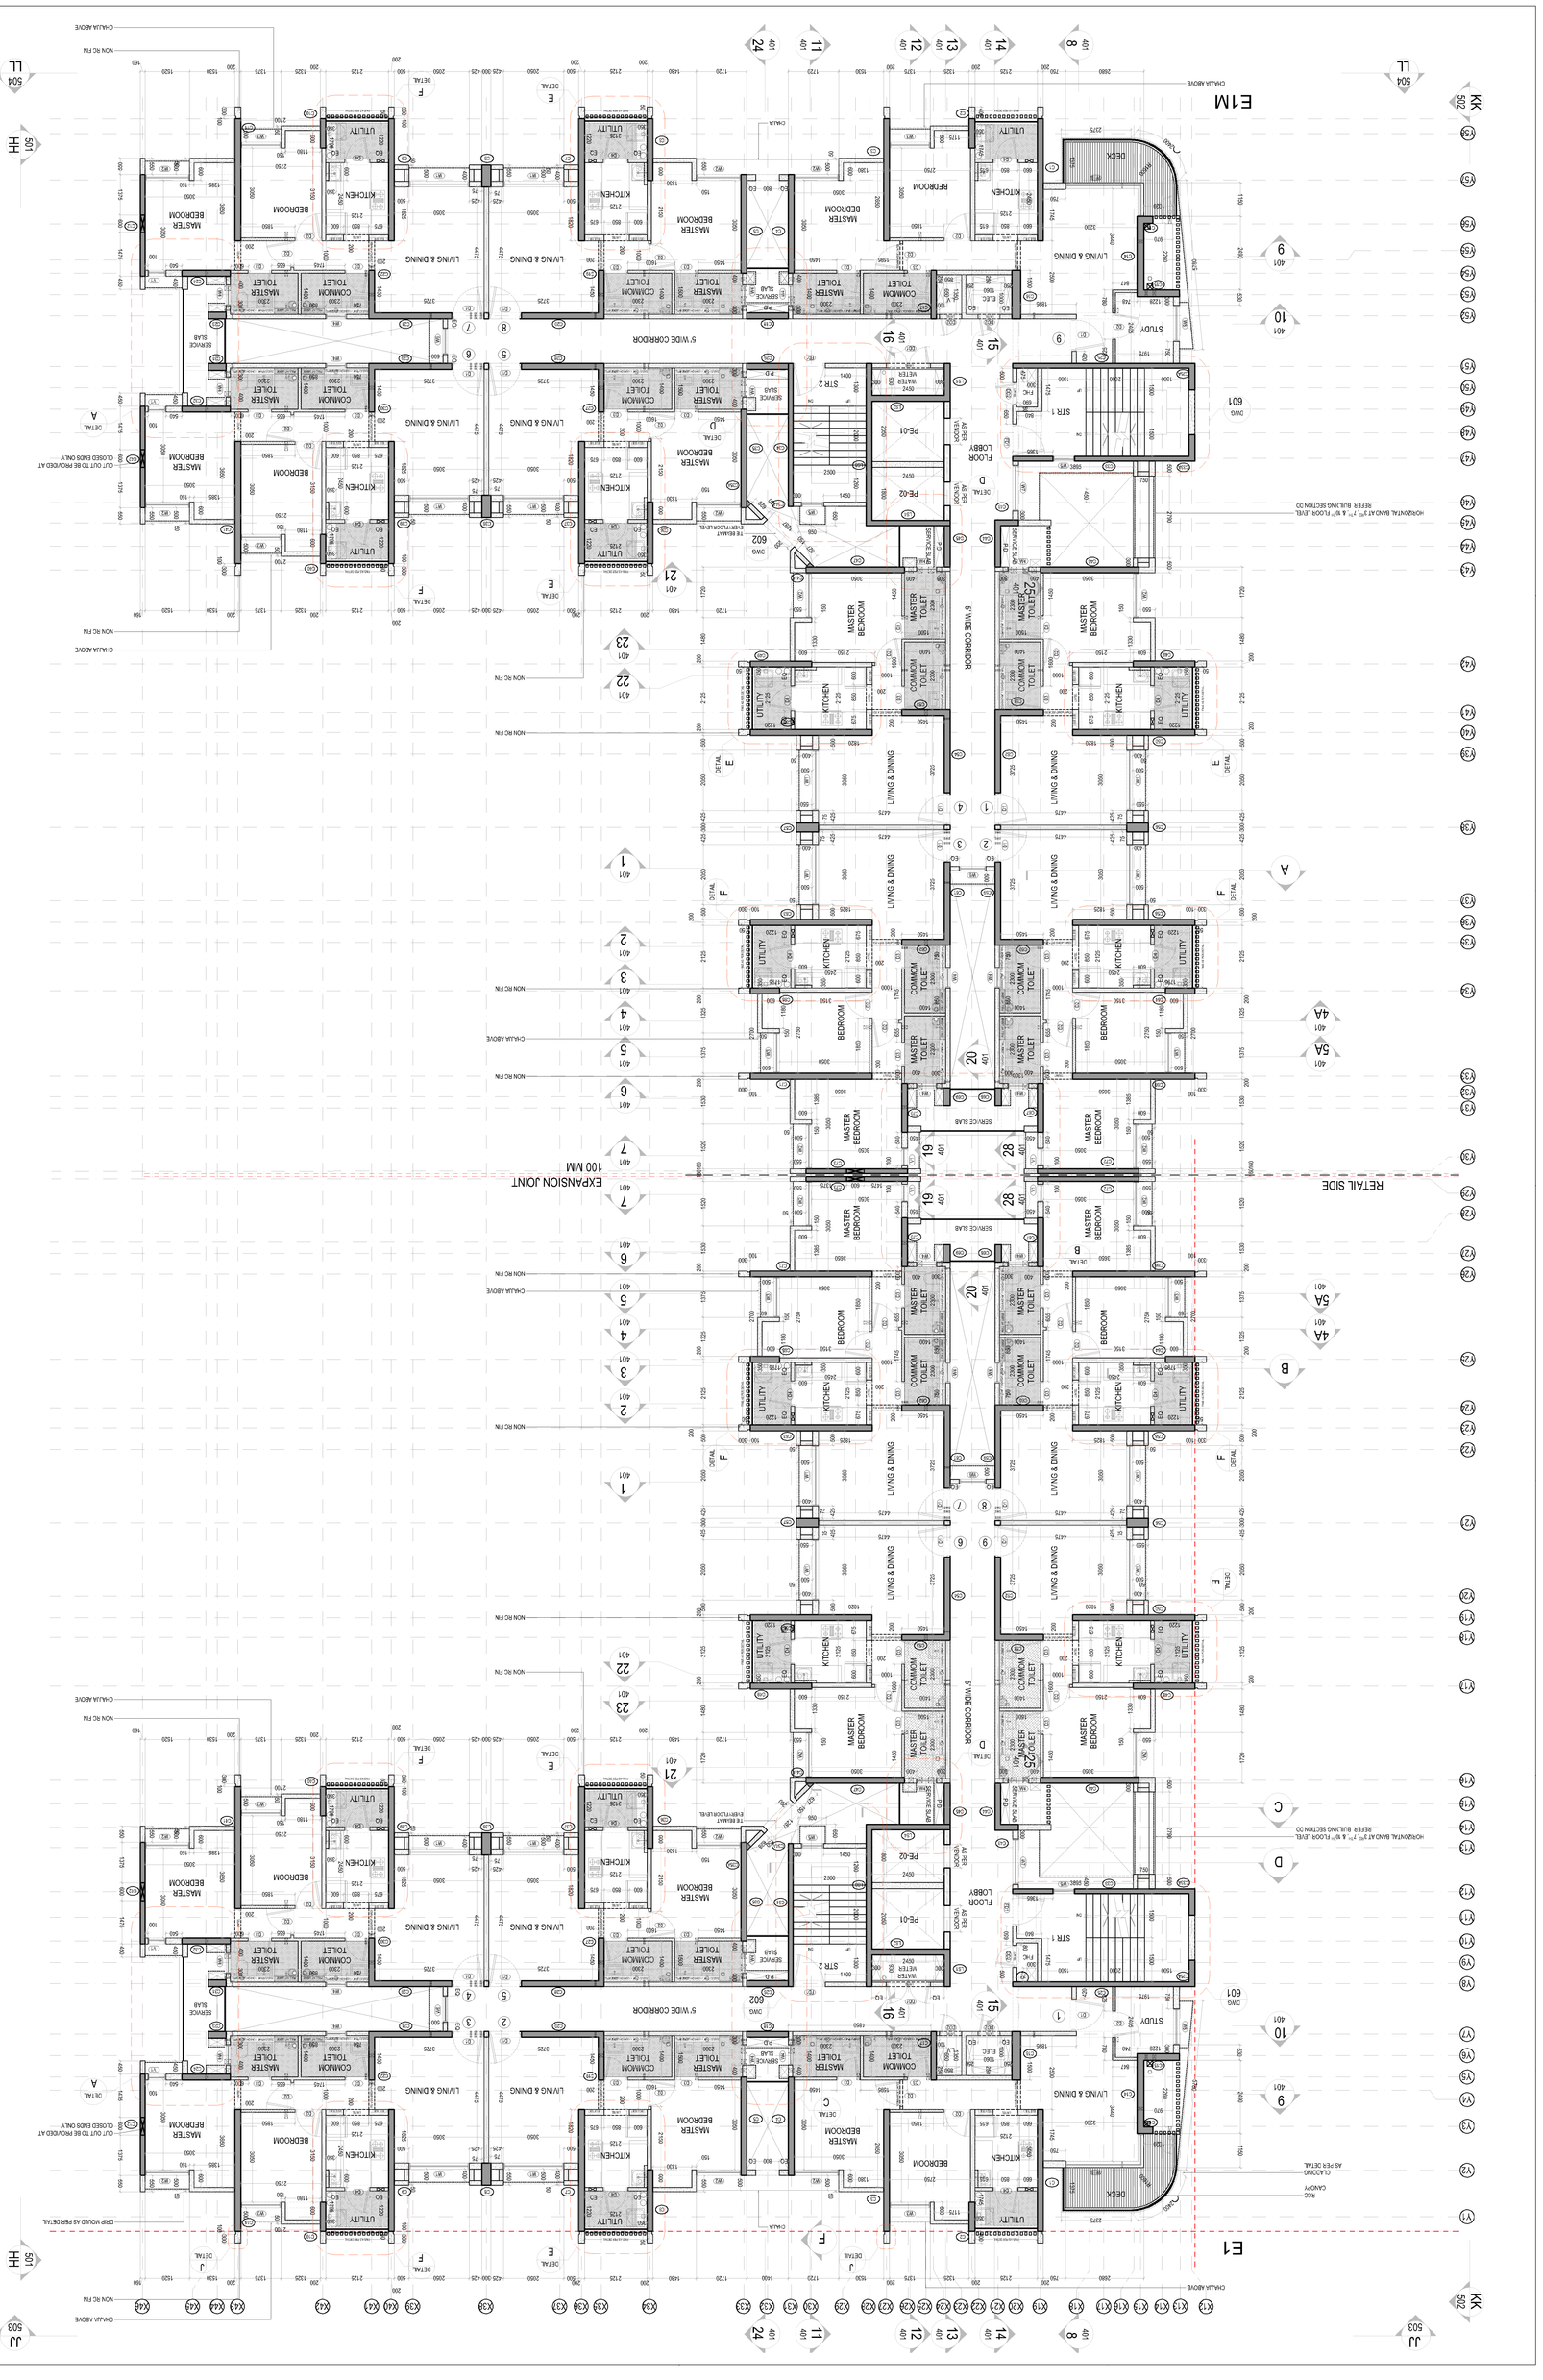


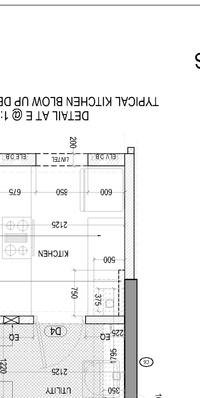

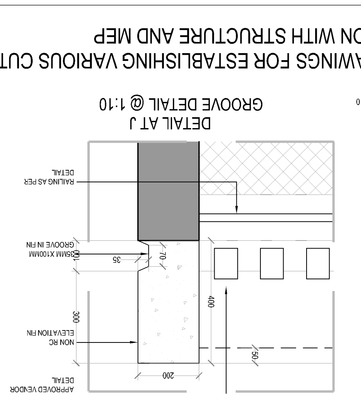

NOTE : REFER MEP BUILDER WORK DRAWINGS FOR ESTABLISHING VARIOUS CUT OUTS DRAWINGS TO BE READ IN CONJUNCTION WITH STRUCTURE AND MEP

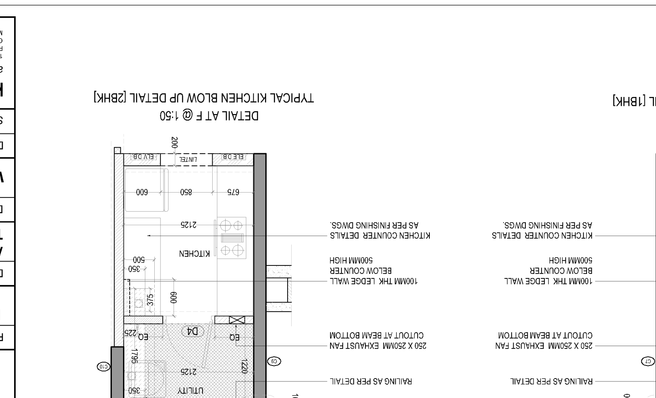

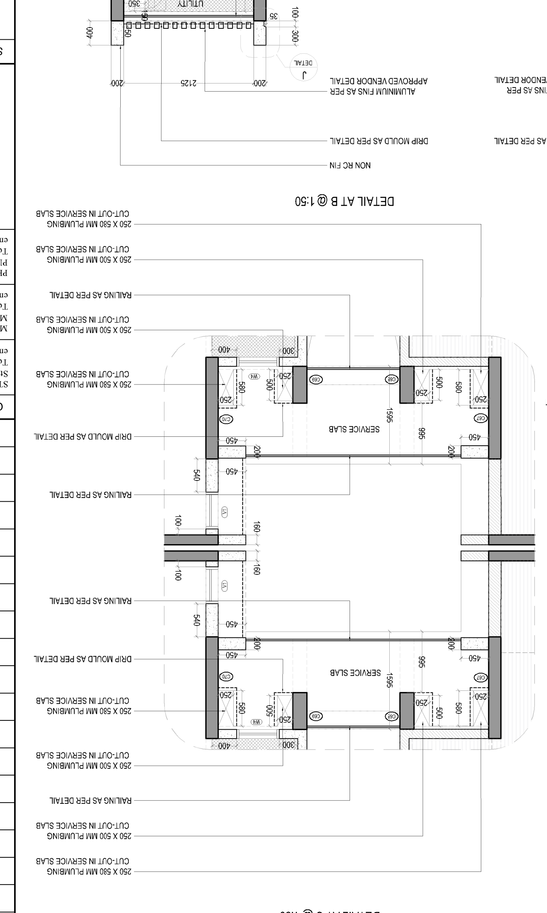

LEGEND			
R.C.C.	125MM HIGH DENSITY BLOCK WORK	FULL HT. LEDGE WALL	450MM SUNK
NON STRUCTURAL CONC. WALL	100MM INTERNAL BLOCK WORK	MEP SLEEVES / CUT-OUT IN WALL	FACADE GROOVE
	200MM INTERNAL BLOCK WORK	10 X 15 MM GROOVE AS DRIP MOULD	600MM SUNK
	150MM INTERNAL BLOCK WORK		250MM SUNK
	125MM LIGHTWEIGHT BLOCK WORK		200MM SUNK

WINDOW SCHEDULE				
NO.	LOCATION	SIZE	CILL	LINTEL
W1	LIVING ROOM	2050 X 2140	110	2250
W2	MASTER BEDROOM	1520 X 2140	110	2250
W3	BEDROOM	1375 X 2140	110	2250
W4	TOILET	700 X 1150	1100	2250
W5	STAIRCASE	750 X 1150	1100	2250
W6	TYPICAL LOBBY	900 X 2140	110	2250
W7	TYPICAL LOBBY	1550 X 2140	110	2250
W8	STUDY ROOM	1225 X 1950	110	2100
W1B	[LIVING ROOM 2 S BHK (DECK)	AS PER DETAIL	-	2250
W1A	MASTER BEDROOM [2BHK]	600 X 750	1500	2250


DOOR SCHEDULE				
NO.	LOCATION	WIDTH	LINTEL	CILL
D1	LIVING ROOM	1100	2250	-
D2	BED ROOM	900	2250	-
D3	TOILET	800	2250	-
D4	UTILITY	850	2250	-
D5	WATER METER	1500	2250	450
D2Z	ELEVATED HC	750	2250	450
FD1	STAIRCASE	1100	2250	-

DESCRIPTION
SINGLE LEAF FIRE RATED METAL DOOR
DOUBLE LEAF METAL DOOR [in wi]
ALUMINUM & GLASS PANEL DOOR
SINGLE LEAF WOODEN FLUSH DOOR
SINGLE LEAF WOODEN FLUSH DOOR
SINGLE LEAF FIRE RATED METAL DOOR
SINGLE LEAF WOODEN FLUSH DOOR

GENERAL NOTES

1. All dimensions are in millimetres and levels in metres unless specified otherwise.
2. Do not scale the drawing. Follow written dimensions.
3. All dimensions are subjected to verification on site before execution of job / procuring materials at site
4. Any discrepancies should be brought to the notice of the Architect prior to execution of job / procuring materials at site
5. This drawing is the property of Kapadia Associates and should not be reproduced, copied, handed over to a third party or used for any purpose other than which it has been issued
6. This drawing is to be read in conjunction with all relevant structural & services drawings.

KEY PLAN

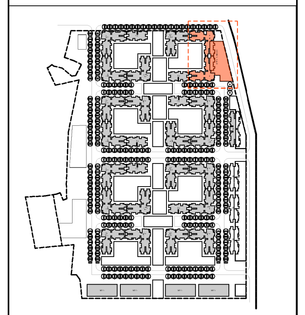

STAMP & SIGN — NORTH

N

PROJECT TITLE	PROJ.NO
PALAVA- LAKEFRONT	L-10518
DRAWING TITLE	DWG.NO
AR-FLOOR A&D. TYPICAL FLOOR PLAN	204
DRAWING STAGE	REV.NO
WORKING DRAWING	R-0
DRAWN: SN — CHECKED: ES — SCALE: 1:100 — DATE: 20-06-2019	

REVISION INDEX

REV.NO.	DATE	DESCRIPTION