

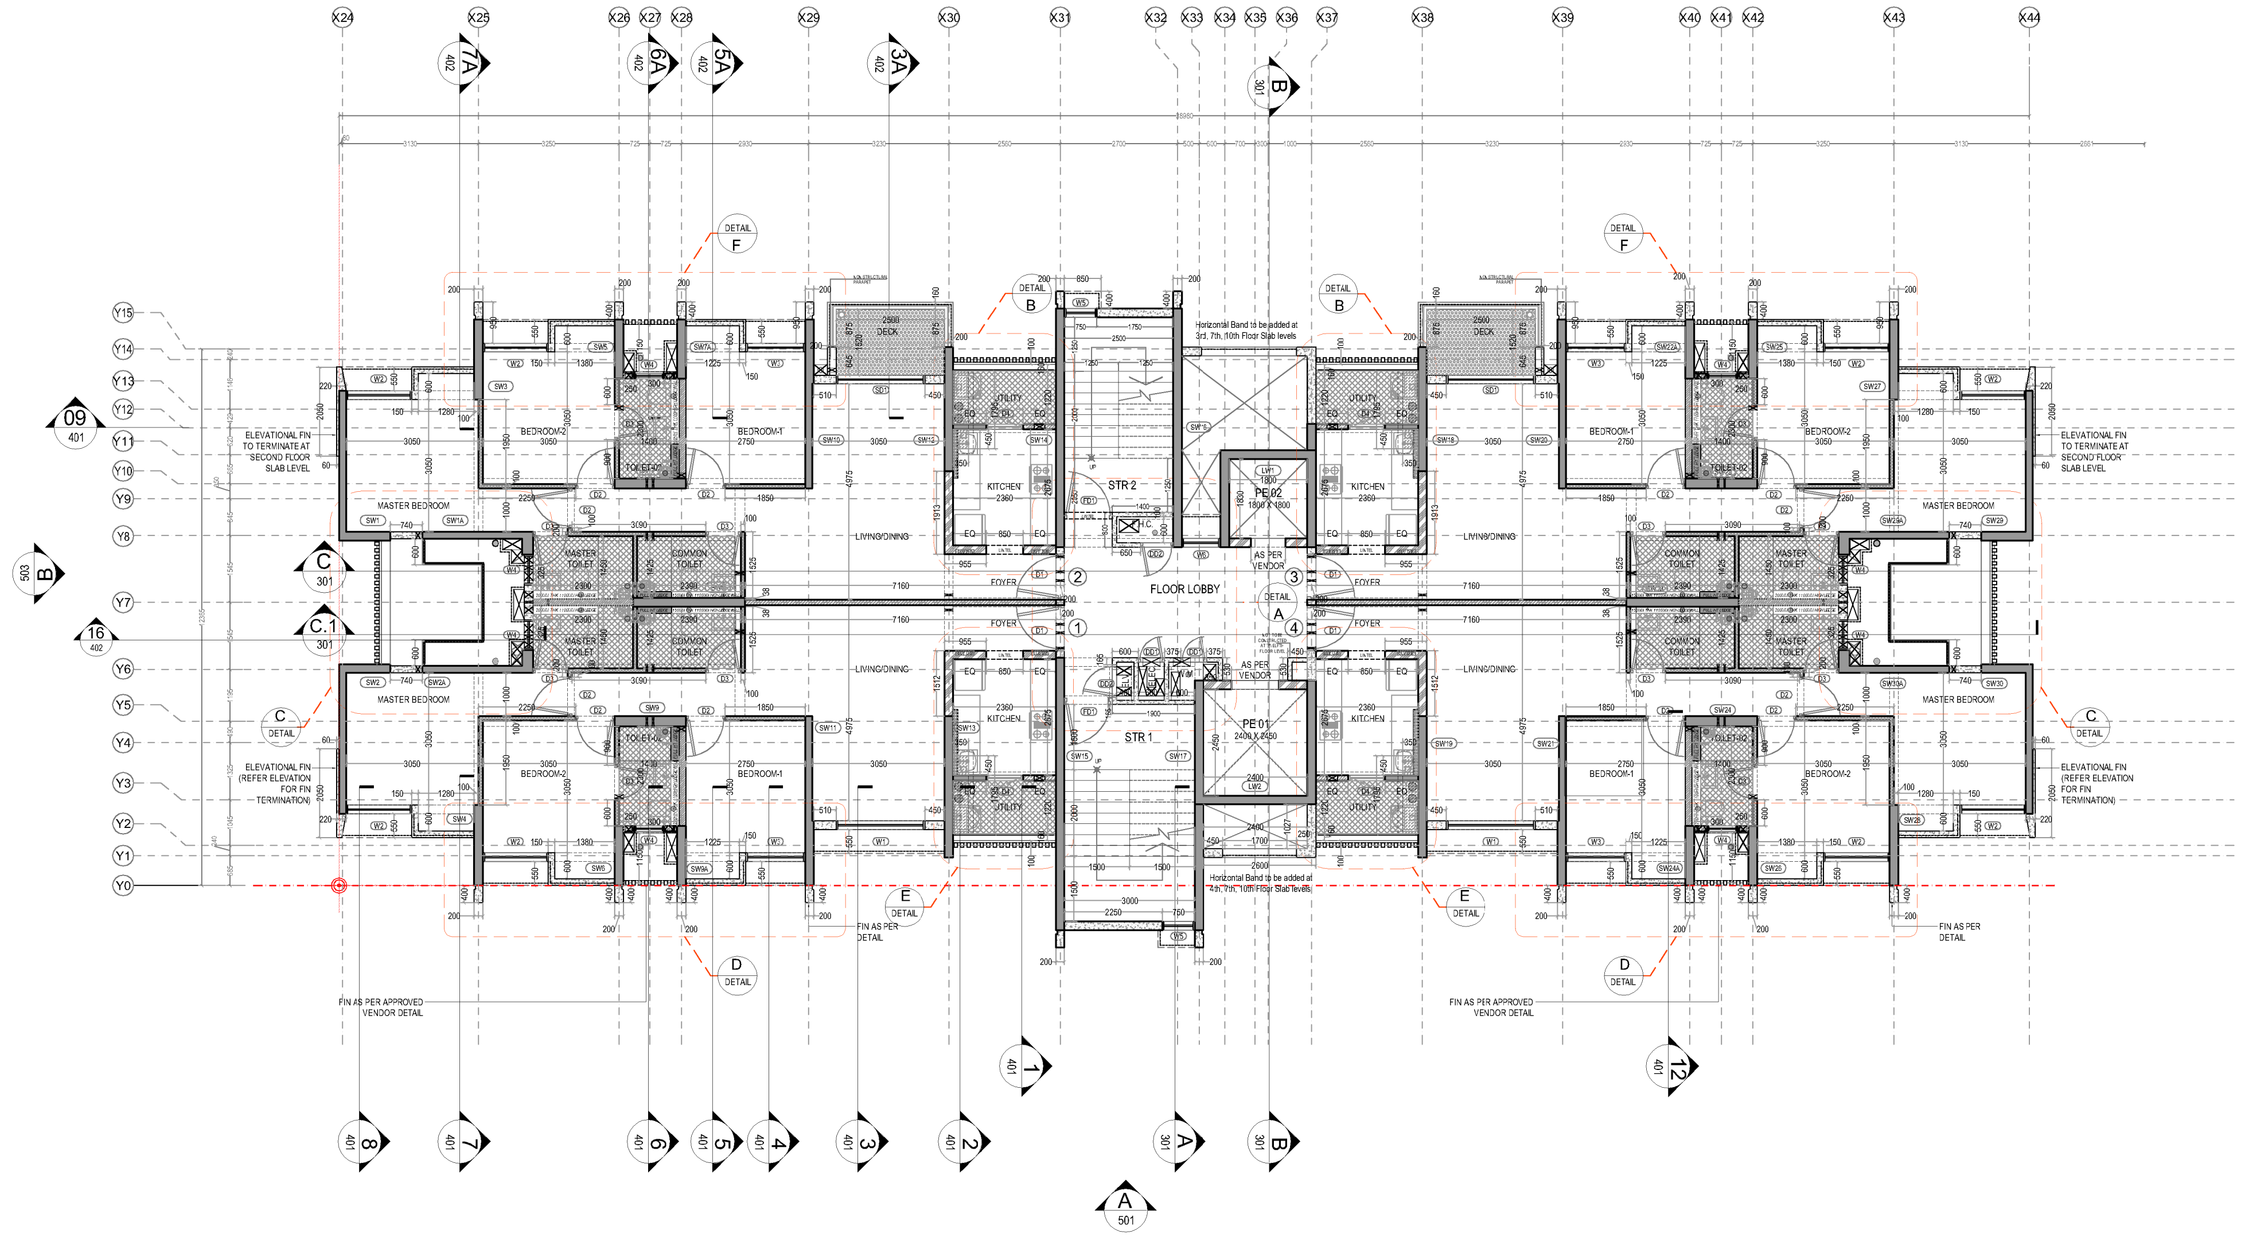


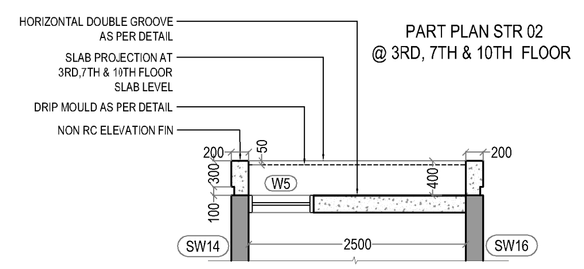

PART PLAN STR 02
@ 3RD, 7TH & 10TH FLOOR

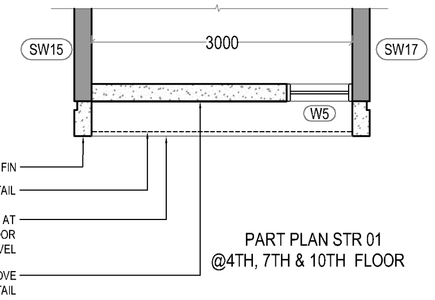

PART PLAN STR 01
@4TH, 7TH & 10TH FLOOR

DOOR SCHEDULE

NO.	WIDTH	LINTEL	CILL	DESCRIPTION
D1	1050	2250	-	SINGLE LEAF WOODEN FLUSH DOOR [ENTRANCE DOOR]
D2	900	2250	-	SINGLE LEAF WOODEN FLUSH DOOR [BEDROOM]
D3	800	2250	-	SINGLE LEAF WOODEN FLUSH DOOR [TOILET]
D4	850	2250	-	ALUMINUM & GLASS PANEL DOOR [KITCHEN UTILITY]
D5	900	2250	-	ALUMINUM & GLASS PANEL DOOR [2nd FLOOR LOBBY]
DD1	600	2250	450	SINGLE LEAF FIRE RATED DOOR [ELEC. & W.M]
DD2	750	2250	450	SINGLE LEAF FIRE RATED DOOR [ELV & F/C]
FD1	1100	2250	-	SINGLE LEAF FIRE RATED DOOR [STAIRCASE]
FD1A	1100	2000	500	SINGLE LEAF FIRE RATED DOOR [TERRACE LEVEL]


WINDOW SCHEDULE

NO.	LOCATION	SIZE	CILL	LINTEL
W1	LIVING ROOM	2050 x 2140	110	2250
SD1	LIVING ROOM [DECK & GARDEN APT.]	2050 x 2250	-	2250
W2	MASTER BEDROOM & BEDROOM-02	1520 x 2140	110	2250
SD2	MASTER BEDROOM [GARDEN APT.]	1520 x 2250	-	2250
W3	BEDROOM 01	1375 x 2140	110	2250
W4	TOILET	700 x 1150	1100	2250
W5	STAIRCASE 01 & 02	750 x 1150	1100	2250
W6	TYPICAL LOBBY	900 x 2140	110	2250

GENERAL NOTES


1 : All dimensions are in millimeters and levels in meters unless specified otherwise.
2 : Do not scale the drawing; follow wrtten dimensions.
3 : All dimensions are unfinished dimensions unless specified otherwise.
4 : Any discrepancies should be brought to the notice of the Architect prior to execution of job / procuring materials at site.
5 : This drawing is the property of Kapadia Associates and should not be reproduced, copied, handed over to a third party or used for any purpose other than for which it has been issued.
6 : This drawing is to be read in conjurction with all relevant structural & services drawings.

KEY PLAN

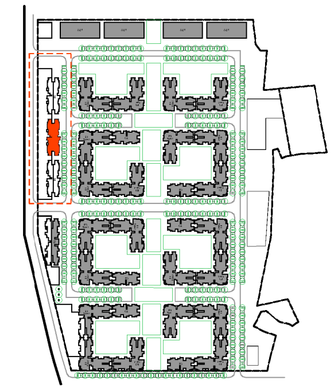


REVISION INDEX


REV.NO.	DATE	DESCRIPTION

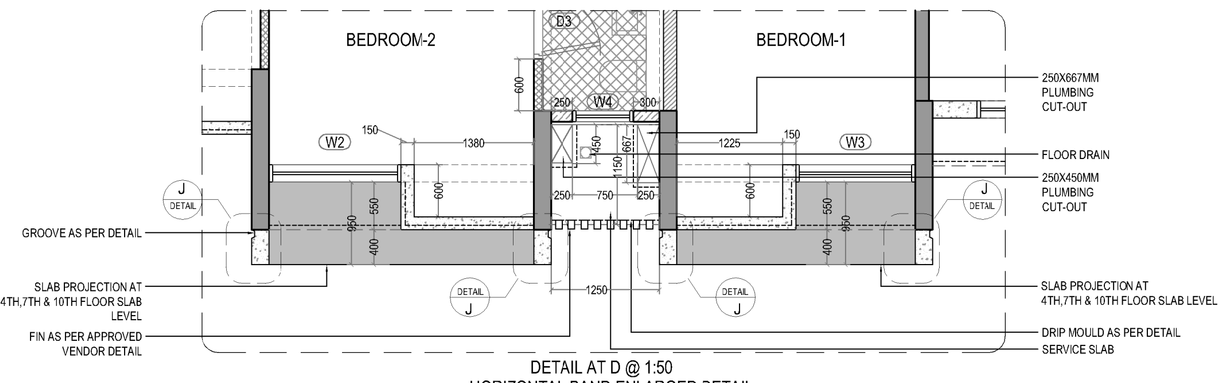


DETAIL AT D @ 1:50
HORIZONTAL BAND ENLARGED DETAIL
[INTERNAL ROAD SIDE]
@4TH ,7TH &10TH LEVEL

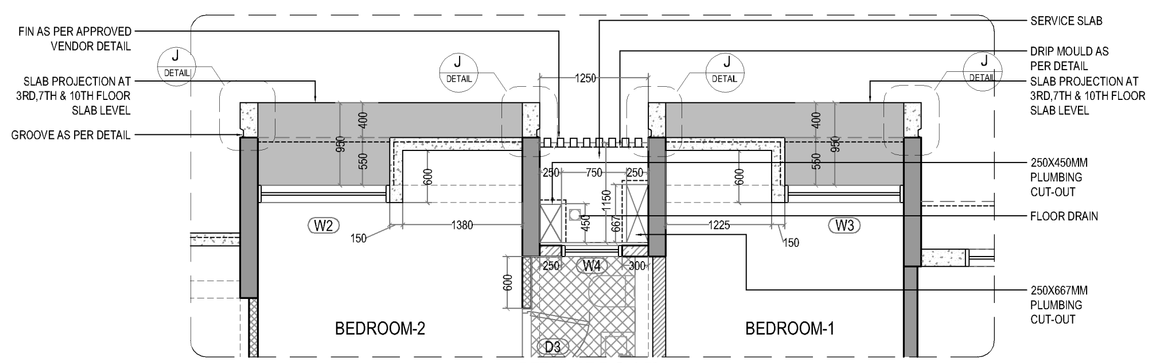


DETAIL AT F @ 1:50
HORIZONTAL BAND ENLARGED DETAIL
[RETAIL SIDE]
@3RD ,7TH &10TH LEVEL

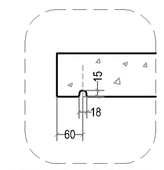


DRIP MOULD DETAIL @ 1:10

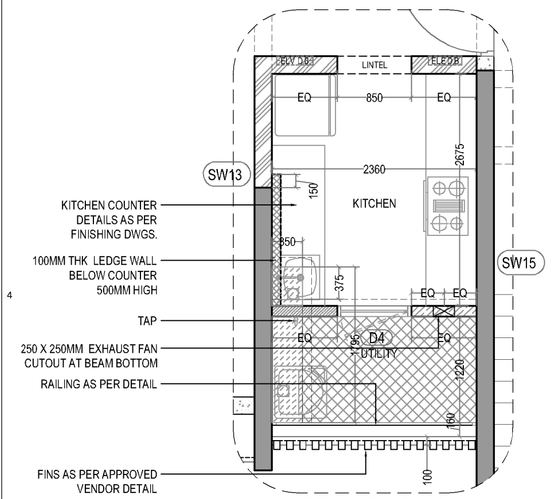


DETAIL AT E @ 1:50
TYPICAL KITCHEN ENLARGED DETAIL
APPLICABLE FOR FLAT NOS. - 1 & 4

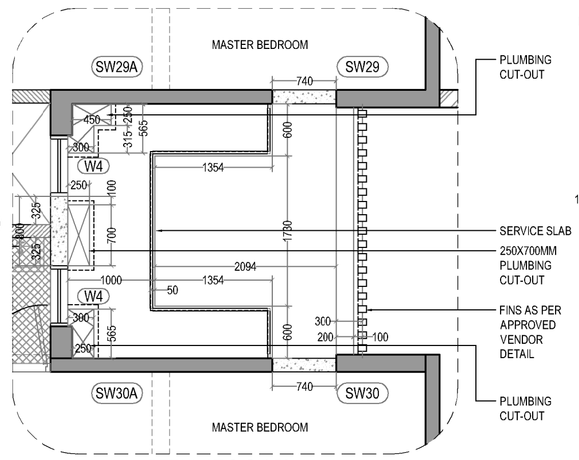


DETAIL AT C @ 1:50
SERVICE SLAB ENLARGED DETAIL

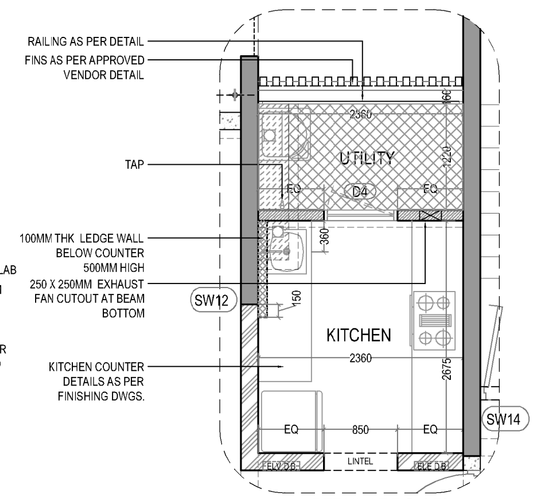


DETAIL AT B@ 1:50
TYPICAL KITCHEN ENLARGED DETAIL
APPLICABLE FOR FLAT NOS. - 2 & 3

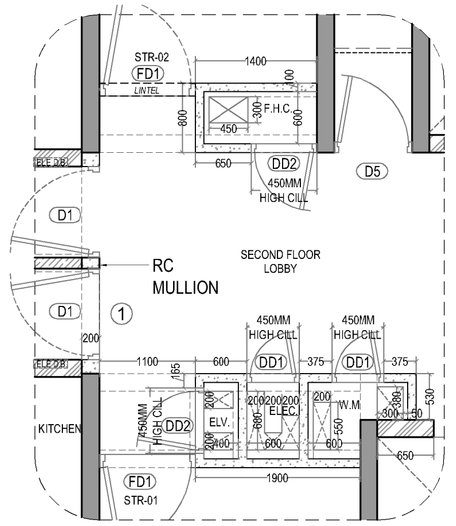

DETAIL AT A @ 1:50
SHAFT ENLARGED DETAIL

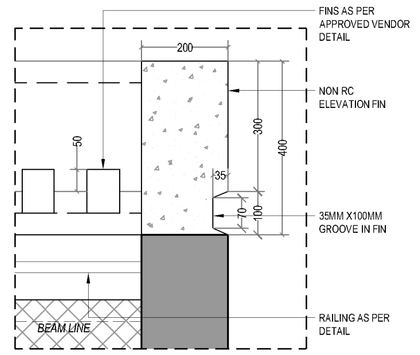

TYPICAL FIN GROOVE DETAIL J @ 1:10

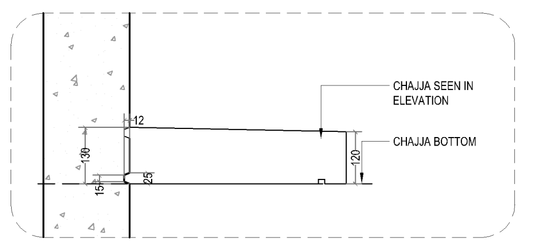

STAIRCASE HORIZONTAL
DOUBLE GROOVE DETAIL @ 1:10

LEGEND

- R.C.C.
- 125MM HIGH DENSITY BLOCK WORK
- NON STRUCTURAL CONC. WALL
- 100MM INTERNAL BLOCK WORK
- 150MM INTERNAL BLOCK WORK
- 250MM SUNK
- 200MM INTERNAL BLOCK WORK
- FULL HT.LEDGE WALL
- 125MM LIGHTWEIGHT BLOCK WORK
- 200MM SUNK
- 60MM SUNK
- MEP SLEEVES / CUT-OUT IN WALL
- 700MM SUNK
- 450MM SUNK
- 600MM SUNK
- 500MM SUNK
- DRIP MOULD
- FACADE GROOVE
- BUILDING PROFILE AT TYPICAL LEVEL
- LOFT EXTENT
- INSERT PLATE PROVISION FOR PERGOLA

CONSULTANTS

STRUCT BOMBAY CONSULTANTS.
Structural Consultants
Tel : 022-24937510,24933986
email : sbcbom@gmail.com

MICRO ENGINEERING
MEP Consultants
Tel : 0120-4558718
email : business@meindia.com

PBB
Planner /Landscape Architect
Tel : 079 6923054
email : landscapeindia@usg.net

STAMP & SIGN	NORTH
	N
PROJECT TITLE	PROJ.NO
PALAVA - LAKEFRONT	**L-10518**
DRAWING TITLE	DWG.NO
AR-CASA OLIVIA (B6) - TYPICAL FLOOR PLAN	**204**
DRAWING STAGE	REV.NO
WORKING DRAWING	**R-00**

DRAWN	CHECKED	SCALE	DATE
AK	ES	1:100	20-06-2019

KAPADIA ASSOCIATES
architecture • urban design
112-114 Peninsula Centre,Dr. S.S. Rao Road, Off Ambedkar Road,Parel East, Mumbai 400012
Tel : 91-22-6660 2838 : 39
Fax : 91-22-6660 2844
E-mail : kapl@kapl.in
Website: www.kapl.in

1:1