


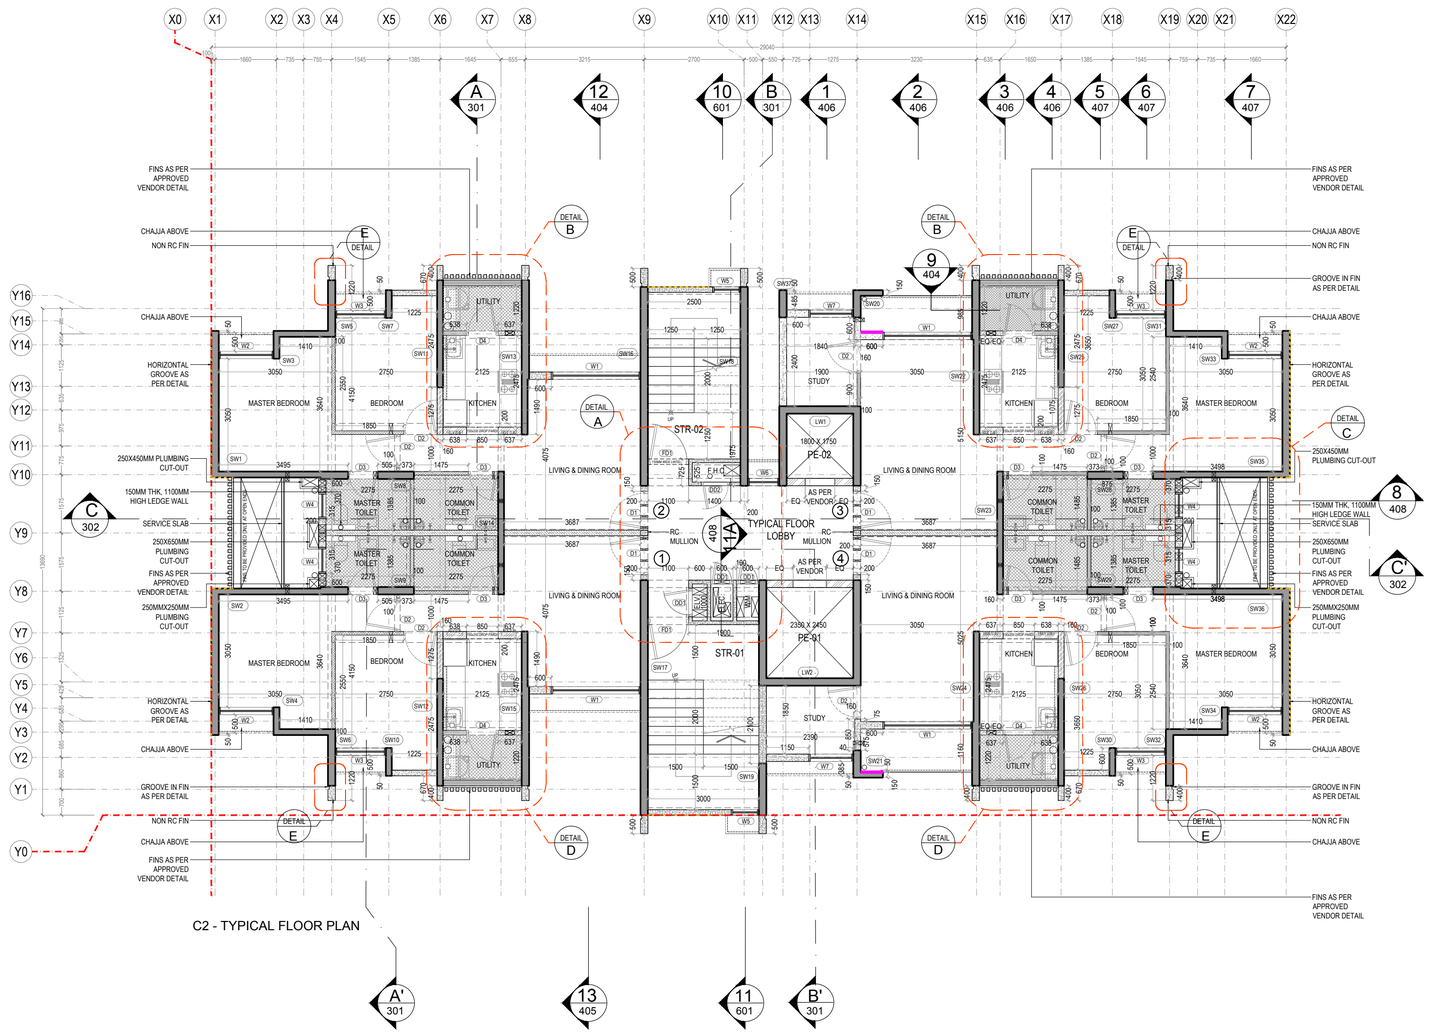


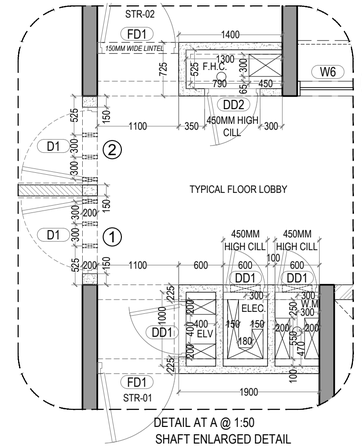


DETAIL AT A @ 1:50
SHAFT ENLARGED DETAIL

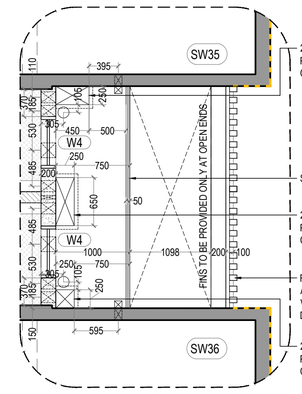


DETAIL AT C @ 1:50
SERVICE SLAB ENLARGED DETAIL

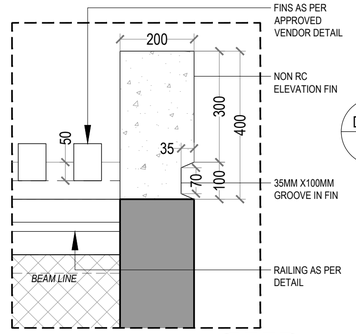


DETAIL @ E
GROOVE DETAIL @ 1:10

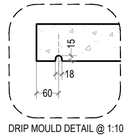


DRIP MOULD DETAIL @ 1:10

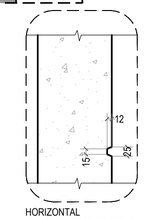


HORIZONTAL GROOVE DETAIL FOR END SHEAR WALL @ 1:10

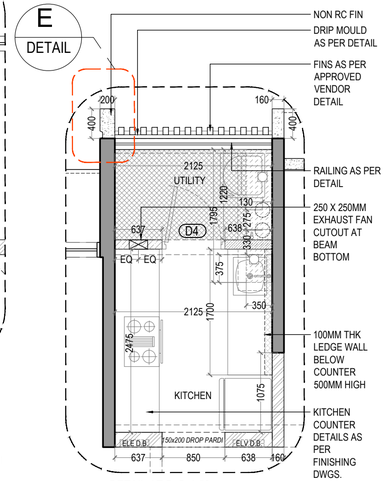


DETAIL AT B @ 1:50
TYPICAL KITCHEN ENLARGED DETAIL

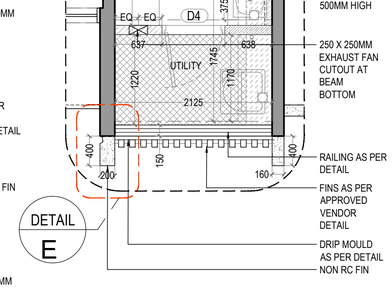


DETAIL AT D @ 1:50
TYPICAL KITCHEN ENLARGED DETAIL

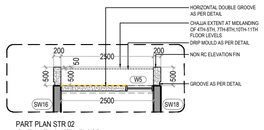


PART PLAN STR 02
@ 4TH, 7TH & 10TH FLOOR

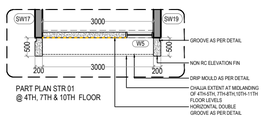

PART PLAN STR 01
@ 4TH, 7TH & 10TH FLOOR

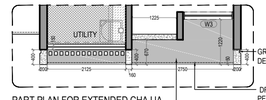

PART PLAN FOR EXTENDED CHAJJA
AT 4TH, 7TH, 10TH FLOOR @ 1:100
APT 1 & 4

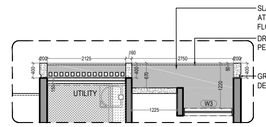

PART PLAN FOR EXTENDED CHAJJA
AT 4TH, 7TH, 10TH FLOOR @ 1:100
APT 2 & 3

TYPICAL FLOOR - DOOR SCHEDULE

NO.	LOCATION	WIDTH (MM)	LINTEL (MM)	CILL (MM)	DESCRIPTION
D1	LIVING ROOM	1050	2250	-	SINGLE LEAF WOODEN FLUSH DOOR
D2	MASTER BEDROOM & BEDROOM	900	2250	-	SINGLE LEAF WOODEN FLUSH DOOR
D3	TOILET	800	2250	-	SINGLE LEAF WOODEN FLUSH DOOR
D4	UTILITY	850	2250	-	ALUMINUM & GLASS PANEL DOOR
FD1	STAIRCASE	1100	2250	-	SINGLE LEAF FIRE RATED DOOR
DD1	ELV, ELEC, WM SHAFT	600	2250	450	SINGLE LEAF FIRE RATED DOOR
DD2	FHC SHAFT	750	2250	450	SINGLE LEAF FIRE RATED DOOR

TYPICAL FLOOR - WINDOW SCHEDULE

NO.	LOCATION	SIZE (MM)	LINTEL (MM)	CILL (MM)
W1	LIVING ROOM	2410 X 2140	2250	110
W2	MASTER BEDROOM	1480 X 2140	2250	110
W3	BEDROOM	1365 X 2140	2250	110
W7	BEDROOM	1200 X 2140	2250	110
W4	TOILET	700 X 1150	2250	1100
W5	STAIRCASE	650 X 1150	2250	1100
W6	FLOOR LOBBY	850 X 2140	2250	110

NOTE:
- FOR DOOR WINDOW HEIGHTS AND LINTEL LEVELS REFER FENESTRATION DETAIL DRAWING.

LEGEND


- R.C.C.
- NON STRUCTURAL CONC. WALL
- 200MM INTERNAL BLOCK WORK
- 160MM EXTERNAL BLOCK WORK
- MEP SLEEVES / CUT-OUT IN WALL
- 150MM SOLID BLOCK WORK
- 100MM INTERNAL BLOCK WORK
- 150MM INTERNAL BLOCK WORK
- 125MM LIGHTWEIGHT BLOCK WORK
- 2 NOS SAFETY HOOK AT 1075 MM LEVEL
- 60MM SUNK
- 250MM SUNK
- STEP IN FILL
- FACADE GROOVE
- DRIP MOULD

NOTE : REFER MEP BUILDER WORK DRAWINGS FOR ESTABLISHING VARIOUS CUT OUTS
DRAWINGS TO BE READ IN CONJUNCTION WITH STRUCTURE AND MEP

GENERAL NOTES

1 : All dimensions are in millimeters and levels in meters unless specified otherwise.
2 : Do not scale the drawing; follow written dimensions.
3 : All dimensions are unfinished dimensions unless specified otherwise.
4 : Any discrepancies should be brought to the notice of the Architect prior to execution of job / procuring materials at site.
5 : This drawing is the property of Kapadia Associates and should not be reproduced, copied, handed over to a third party or used for any purpose other than for which it has been issued.
6 : This drawing is to be read in conjunction with all relevant structural & services drawings.

KEY PLAN

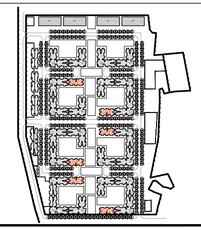

REVISION INDEX

REV.NO.	DATE	DESCRIPTION

CONSULTANTS

STRUCT BOMBAY CONSULTANTS.
Structural Consultants
Tel : 022-24937510,24933986
email : sbcbom@gmail.com

PBB
Planner /Landscape Architect
Tel : 079 6923054
email : landscapeindia@usg.net

MICRO ENGINEERING
MEP Consultants
Tel : 0120-4558718
email : business@meindia.com

STAMP & SIGN

NORTH

PROJECT TITLE: **PALAVA - LAKEFRONT**
PROJ.NO: **L-10518**

DRAWING TITLE: **AR-C2-TYPICAL FLOOR PLAN**
DWG.NO: **203**

DRAWING STAGE: **WORKING DRAWING**
REV.NO: **R-00**

DRAWN	CHECKED	SCALE	DATE
NM	ES	1:100	25-06-2019

KAPADIA ASSOCIATES
architecture • urban design
112-114
Peninsula Centre,Dr, S.S. Rao Road,
Off Ambedkar Road,Parel East,
Mumbai 400012
Tel : 91-22-6660 2838 / 39
Fax : 91-22-6660 2844
E-mail : kapl@kapl.in
Website: www.kapl.in