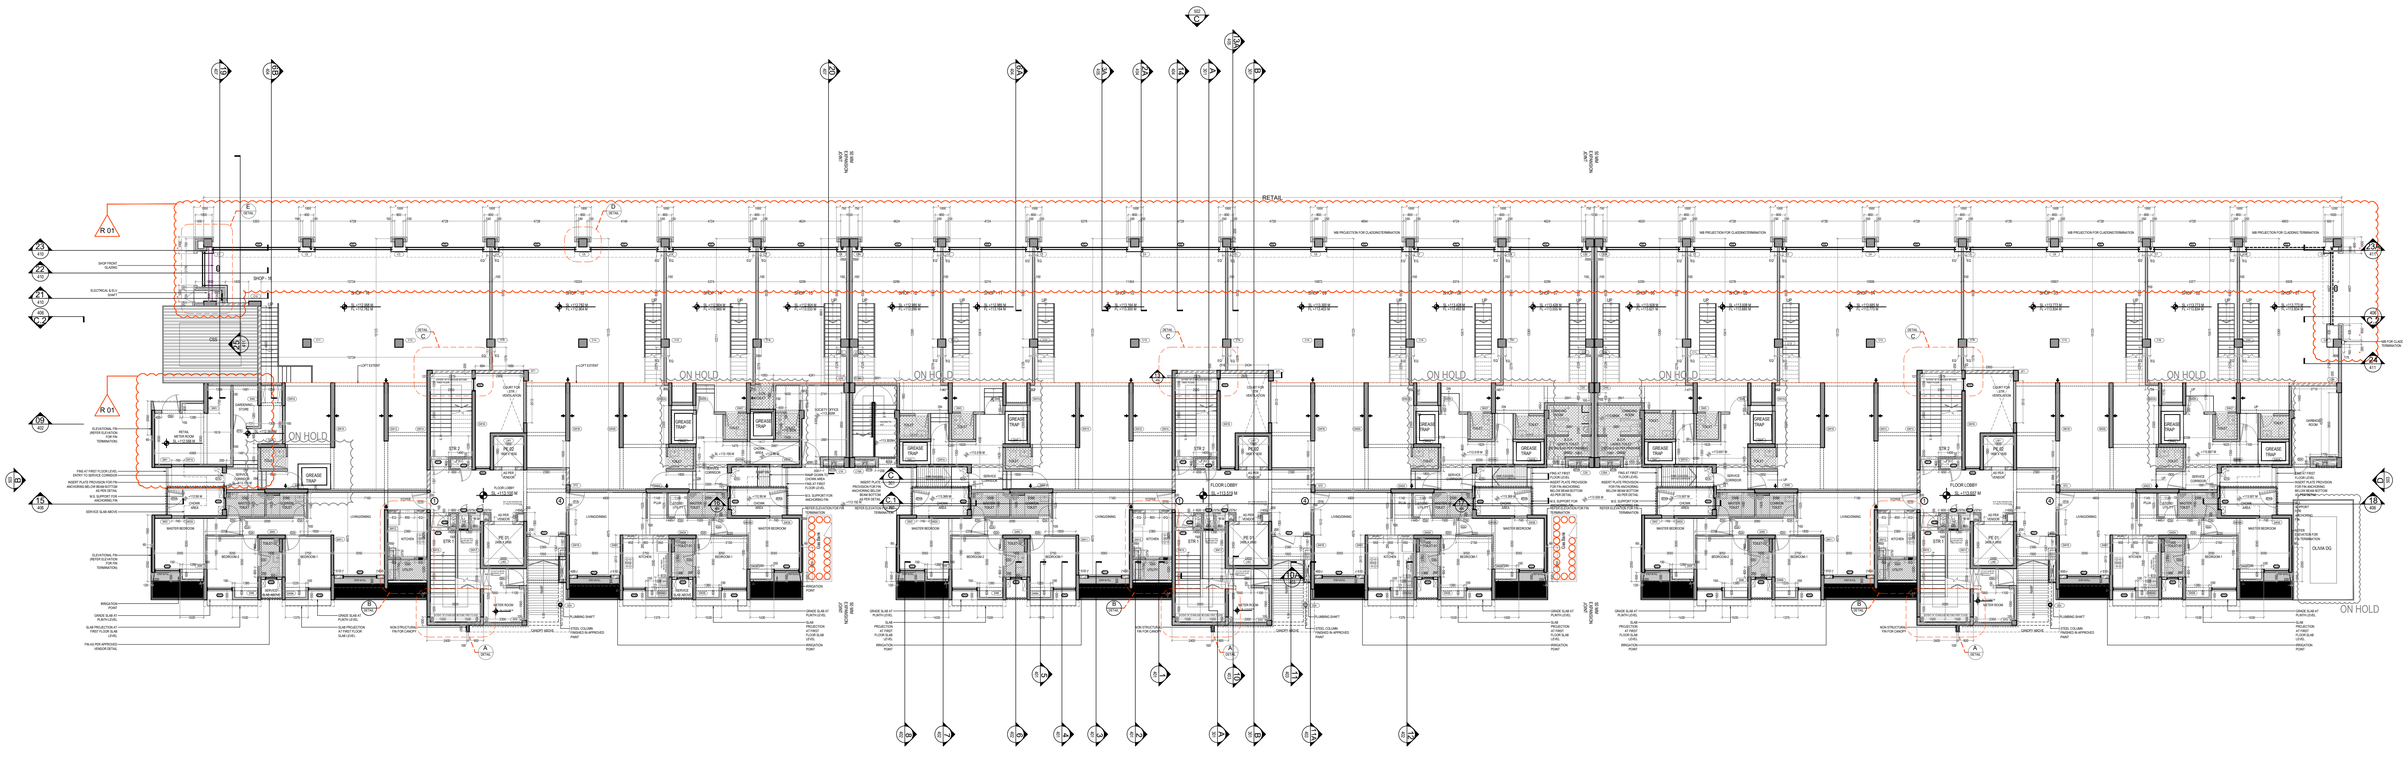



NOTE :
- FOR DOOR WINDOW HEIGHTS AND LINTEL LEVELS REFER FENESTRATION DETAIL DRAWING.
- ALL LINTEL DROP PARED BOTTOM TO BE AT BEAM BOTTOM LEVEL AT 1200MM

DOOR SCHEDULE FOR GROUND FLOOR

| NO. | LOCATION | WIDTH (MM) | LINTEL (MM) | CILL (MM) | DESCRIPTION |
|---|---|---|---|---|---|
| D1A | ENTRANCE DOOR | 1050 | 2290 -2850 | - | SINGLE LEAF WOODEN FLUSH DOOR |
| D2A | BEDROOM | 900 | 2290 -2850 | - | SINGLE LEAF WOODEN FLUSH DOOR |
| D3A | TOILET | 800 | 2290 -2850 | - | SINGLE LEAF WOODEN FLUSH DOOR |
| D4A | KITCHEN UTILITY | 850 | 2290 -2850 | - | ALUMINUM & GLASS PANEL DOOR |
| D6A | BOH-MEDA, SOCIETY OFFICE | 900 | 2290 -2850 | - | SINGLE LEAF WOODEN FLUSH DOOR |
| D7A | FITH ROOM | 800 | 2290 -2850 | - | SINGLE LEAF FIRE RATED DOOR |
| D8A | METER ROOM | 900 | 2290 -2850 | - | SINGLE LEAF FIRE RATED DOOR |
| D9A | RETAIL METER RM | 1100 | 2290 -2850 | - | SINGLE LEAF FIRE RATED DOOR |
| D10A | FITH ROOM | 1200 | 2290 -2850 | - | SINGLE LEAF FIRE RATED DOOR |
| DD1A | ELEC. & WATER METER SHAFT | 600 | 2290 -2850 | 450 | SINGLE LEAF FIRE RATED DOOR |
| DD2A | ELV &FAC SHAFT | 750 | 2290 -2850 | 450 | SINGLE LEAF FIRE RATED DOOR |
| DD3A | PLUMBING SHAFT | 1230 | 2290 -2850 | 150 | AL. FIN DOOR AS PER DETAIL |
| DD4A | CHOWK ENTRY | 750 | 2250 | 150 | AL. FIN DOOR AS PER DETAIL |
| DD5A | 1ST STAIRCASE DOOR | 1100 | 2290 -2850 | 150 | AL. FIN DOOR AS PER DETAIL |
| FD1A | STAIRCASE | 1100 | 2290 -2850 | - | SINGLE LEAF FIRE RATED DOOR |
| ED1 | ENTRANCE LOBBY | 1750 | 2290 -2850 | - | GLASS DOOR WITH AL. FRAMING |

WINDOW SCHEDULE FOR GROUND FLOOR


| NO. | LOCATION | WIDTH (MM) | LINTEL (MM) | CILL (MM) |
|---|---|---|---|---|
| SD1A | LIVING ROOM | 2050 | 2250 -2850 | - |
| SD3A | MASTER BEDROOM | 1520 | 2250 -2850 | - |
| W2A | BEDROOM-02 | 1520 | 2250 -2850 | 110 |
| W3A | BEDROOM-01 | 1375 | 2250 -2850 | 110 |
| W3B | GROUND FLOOR KITCHEN | 1375 | 2250 -2850 | 1100 |
| W4A | TOILET | 750 | 2250 -2850 | 1100 |
| W6C | STAIRCASE 02 | 750 X 1500 | BEAM BOTTOM | REMAINDER |
| W6A | LOBBY | 900 | 2250 -2850 | 110 |

LEGEND


| | | | | |
|---|---|---|---|---|
| R.C.C. | 125MM HIGH DENSITY BLOCK WORK | NON STRUCTURAL CONC WALL | 100MM INTERNAL BLOCK WORK | DRIP MOULD |
| 150MM INTERNAL BLOCK WORK | 250MM SUNK | 200MM INTERNAL BLOCK WORK | FULL HT LEDGE WALL | FACADE GROOVE |
| 125MM LIGHTWEIGHT BLOCK WORK | 200MM SUNK | 60MM SUNK | MEP SLEEVES / CUT-OUT IN WALL | BUILDING PROFILE AT TYPICAL LEVEL |
| | | | | LIFT EXTENT |
| | | | | INSERT PLATE PROVISION FOR FIN ANCHORING |

NOTE :
LOCATION AND LENGTH OF STAIRCASES IN RETAIL AREAS ARE INDICATIVE
REFER MEP BUILDER WORK DRAWINGS FOR ESTABLISHING VARIOUS CUT OUTS
DRAWINGS TO BE READ IN CONJUNCTION WITH STRUCTURE AND MEP


RETAIL SHOP DIVISION BLOCKWORK TO BE DONE AS PER ACTUAL SHOP DIVISION
RETAIL

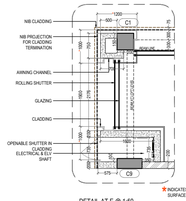



DETAIL AT E @ 1:50
TYPICAL RETAIL FACADE PIER DETAIL

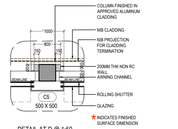



DETAIL AT D 1:50
TYPICAL RETAIL FACADE PIER DETAIL

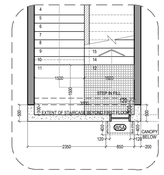


DETAIL AT A @ 1:50
STAIRCASE 01 MID-LANDING

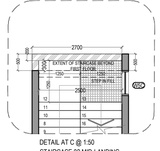


DETAIL AT C @ 1:50
STAIRCASE 02 MID-LANDING
ENLARGED DETAIL

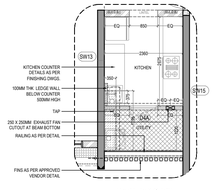



DETAIL AT B @ 1:50
TYPICAL KITCHEN ENLARGED DETAIL

GENERAL NOTES

1. All dimensions are in millimeters and levels in meters unless specified otherwise.
2. Do not scale the drawing; follow written dimensions.
3. All dimensions are unfinished dimensions unless specified otherwise.
4. Any discrepancies should be brought to the notice of the Architect prior to execution of job / procuring materials at site.
5. This drawing is the property of Kapadia Associates and should not be reproduced, copied, handed over to a third party or used for any purpose other than for which it has been issued.
6. This drawing is to be read in conjunction with all relevant structural & services drawings.

KEY PLAN

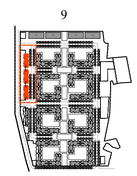


REVISION INDEX

| REV NO. | DATE | DESCRIPTION |
|---|---|---|
| R-00 | 08-04-2019 | |
| R-01 | 09-09-2019 | 1.RETAIL FACADE SCHEME UPDATED 2.ELECTRICAL AND ELV SHAFT ADDED NEAR SHOP NO.16 3.GARBAGE ADDED NEAR SHOP NO.1 4.GARDENING STORE ADDED NEAR SHOP NO.15 5.DOOR LINTEL LEVEL FOR D6A,D7A,D8A,D9A,D10A UPDATED |

CONSULTANTS

STAMP & SIGN

| PROJECT TITLE | | PROJ.NO |
|---|---|---|
| PALAVA - LAKEFRONT | | L-10518 |
| DRAWING TITLE | | DWG.NO |
| AR-CASA OLIVIA (B6) - GROUND FLOOR PLAN | | 201 |
| DRAWING STAGE | | REV.NO |
| WORKING DRAWING | | R-01 |
| DRAWN | CHECKED | SCALE / DATE |
| AK | ES | 1:100 / 08-04-2019 |

KAPADIA ASSOCIATES
architecture + urban design
113-115, Peninsula Centre, Dr. S.S. Rao Road, Off Keshavrao Bhatt Parel East, Mumbai 400012.
Tel : 91-22-4080 2838 / 39
Fax : 91-22-4080 2844
E-mail : kap@vsnl.in
Website : www.kaplin.in