

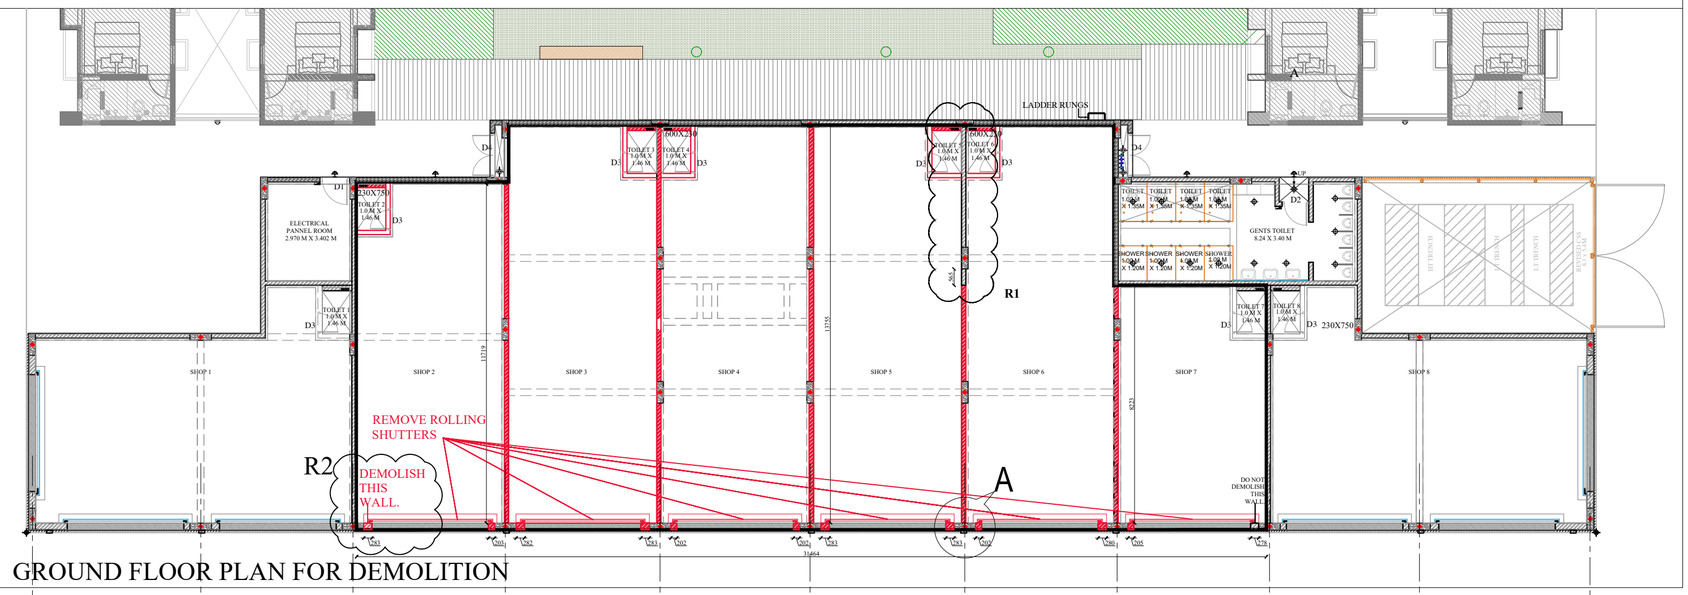



GROUND FLOOR PLAN FOR DEMOLITION

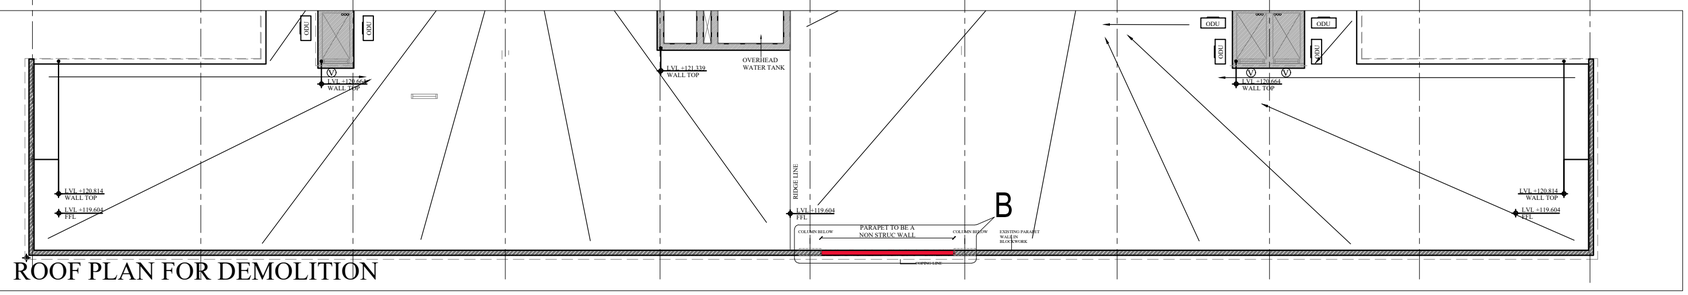



ROOF PLAN FOR DEMOLITION


R2

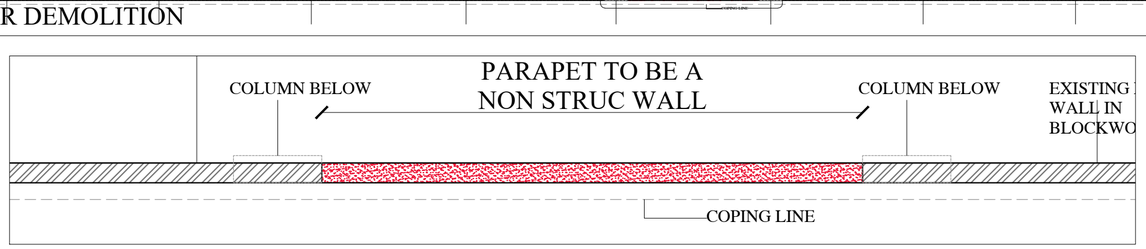



DETAIL AT 'B'
BLOCKWORK TO BE REMOVED & NON STRUCTURAL RCC WALL TO BE DONE

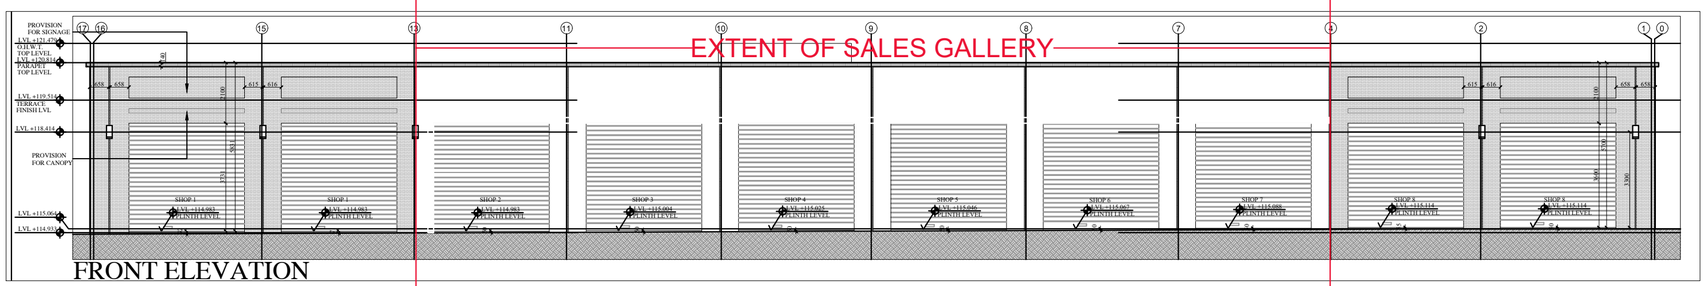



FRONT ELEVATION

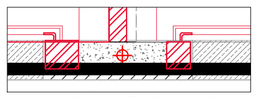

TYPICAL DETAIL AT 'A'
BLOCKWORK TO BE REMOVED

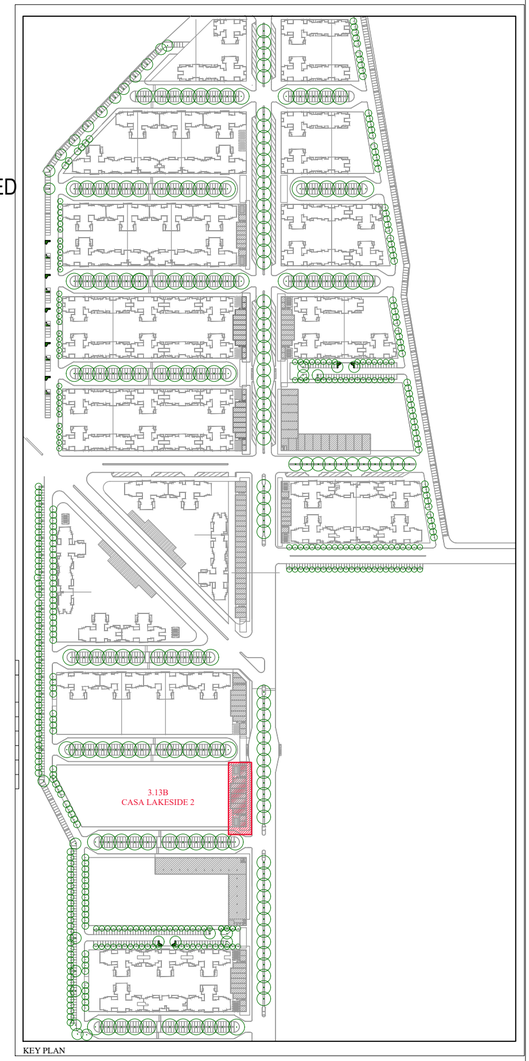


KEY PLAN

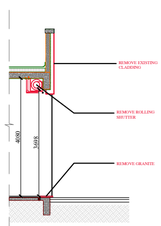


TYPICAL SECTION

LEGEND

| | |
|---|---|
| | TO BE DEMOLISHED |
| | TO BE DEMOLISHED |
| | REMOVE ROLLING SHUTTER |

# PALAVA, ASPI SALES GALLERY

| REV. NO. | DATE | DESCRIPTION |
|---|---|---|
| R0 | 06-11-2020 | |
| R1 | 20-11-2020 | WALL RETAINED BASED ON THE TOILET WALL OF ID PLAN |
| R2 | 15-12-2020 | ROOF PLAN WITH ENTRANCE BAY PARAPET TO BE DEMOLISHED. ALSO THE CORNER BLOCKWORK NEAR SHOP NO 2 TO BE DEMOLISHED. |

## DEMOLITION PLAN
(GROUND FLOOR)

| | | | |
|---|---|---|---|
| DWG. NO.: | LODHA-100 | REVISION NO. | R2 |
| DATE: | 15/12/2020 | DRN BY: | GAURI |
| SCALE | 1:150 | CHK. BY: | |

LODHA
BUILDING A BETTER LIFE
RESIDENCES | OFFICES | RETAIL | IT CAMPUSES | SEZ