

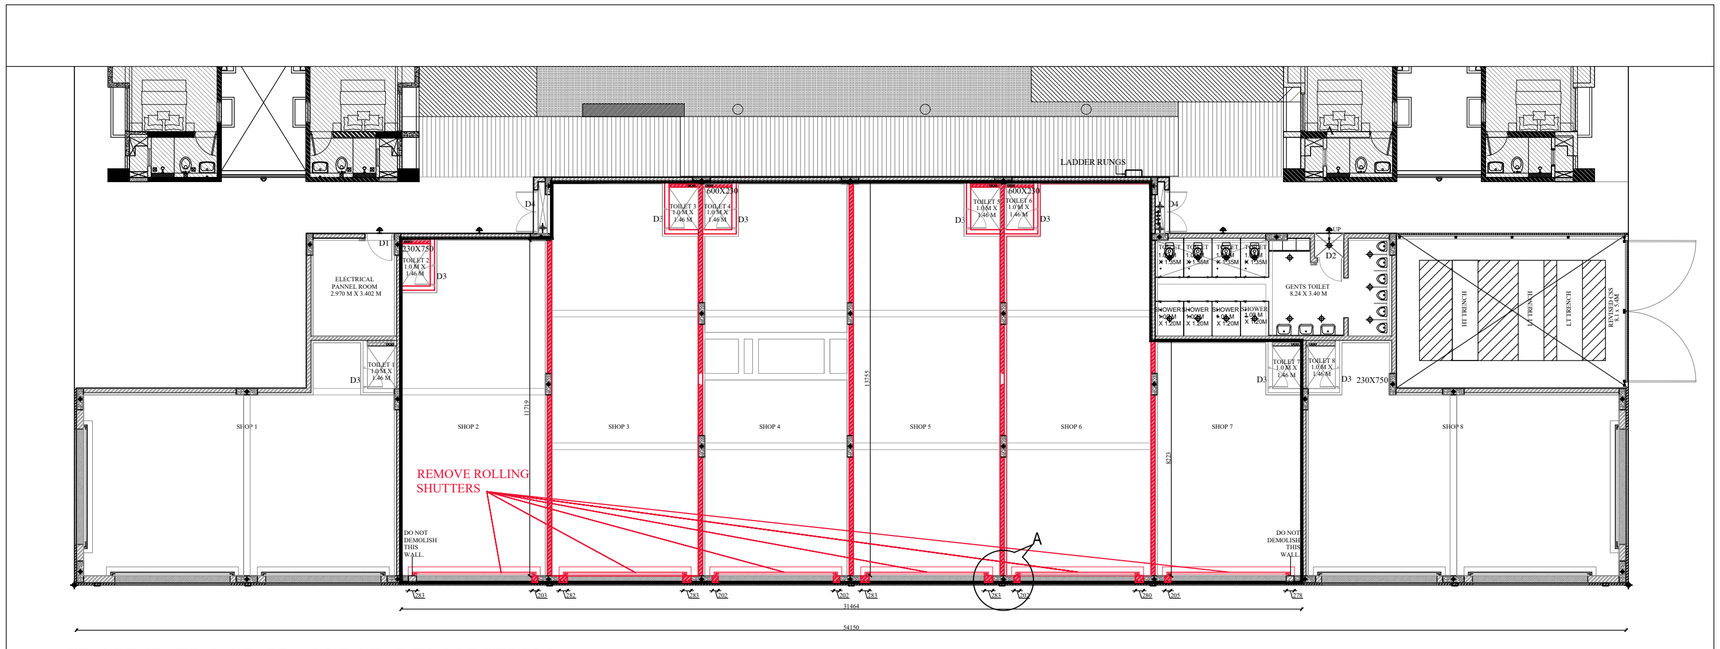


GROUND FLOOR PLAN FOR DEMOLITION

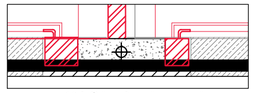


TYPICAL DETAIL AT 'A'
BLOCKWORK TO BE REMOVED

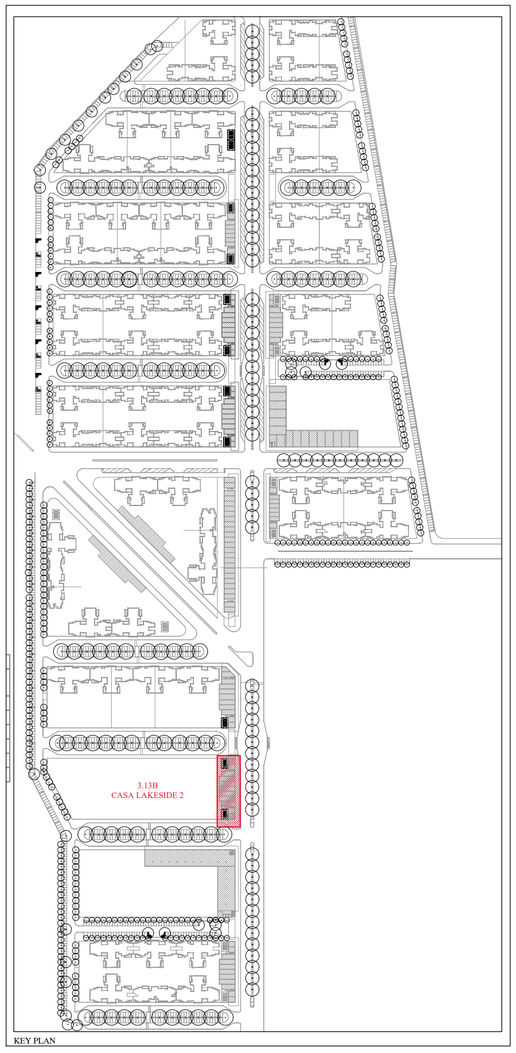


KEY PLAN

EXTENT OF SALES GALLERY

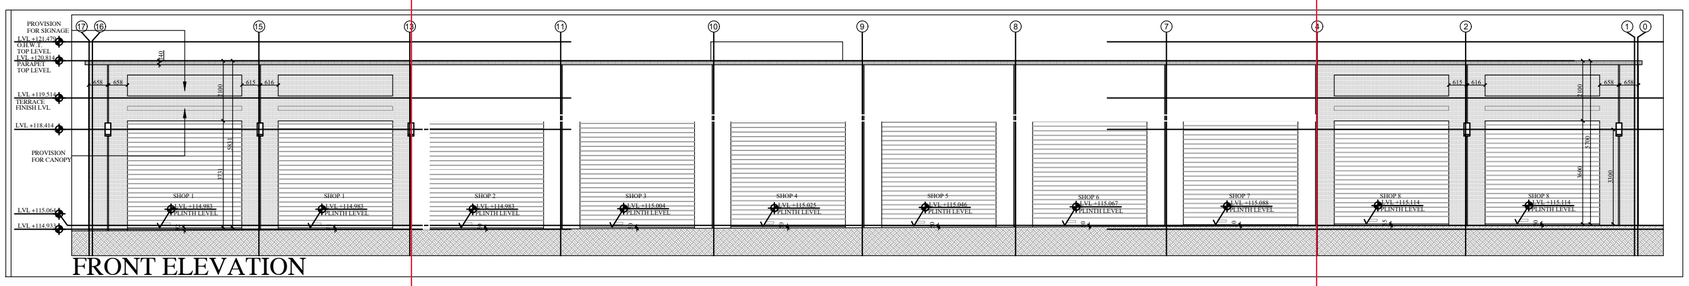

FRONT ELEVATION

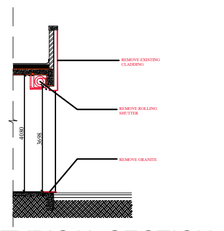

TYPICAL SECTION

LEGEND

	TO BE DEMOLISHED
	TO BE DEMOLISHED
	REMOVE ROLLING SHUTTER

PALAVA, ASPI SALES GALLERY

REV. NO.	DATE	DESCRIPTION
R0	06-11-2020	

DEMOLITION PLAN
(GROUND FLOOR)

DWG. NO.:	LODHA-100	REVISION NO.	R0
DATE:	10/11/2020	DRN BY:	GAURI
SCALE	1:150	CHK. BY:	

LODHA
BUILDING A BETTER LIFE
RESIDENCES | OFFICES | RETAIL | IT CAMPUSES | SEZs