



SECTION UU | SECTION VV | SECTION XX | SECTION YY | SECTION ZZ

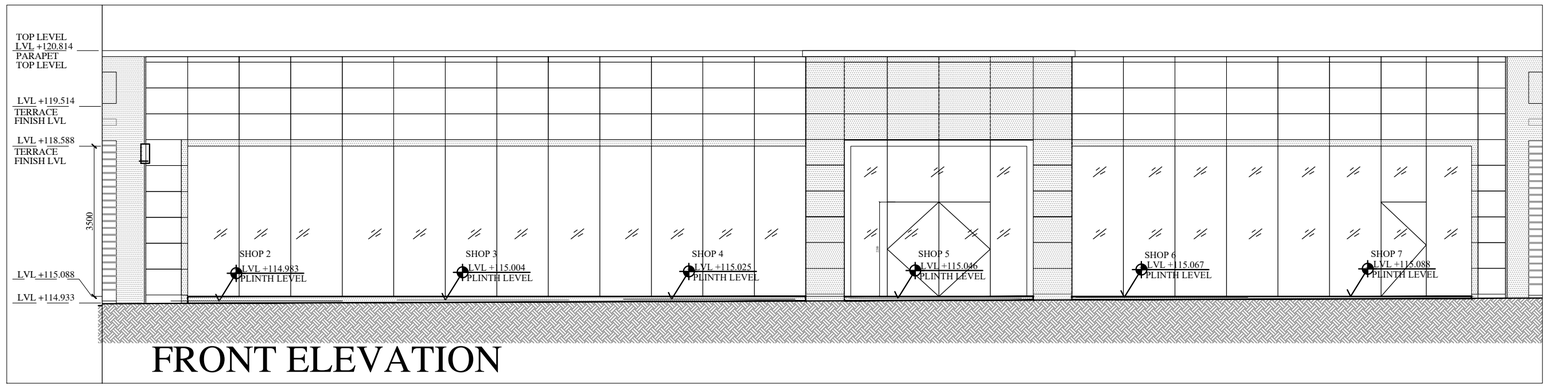

FRONT ELEVATION

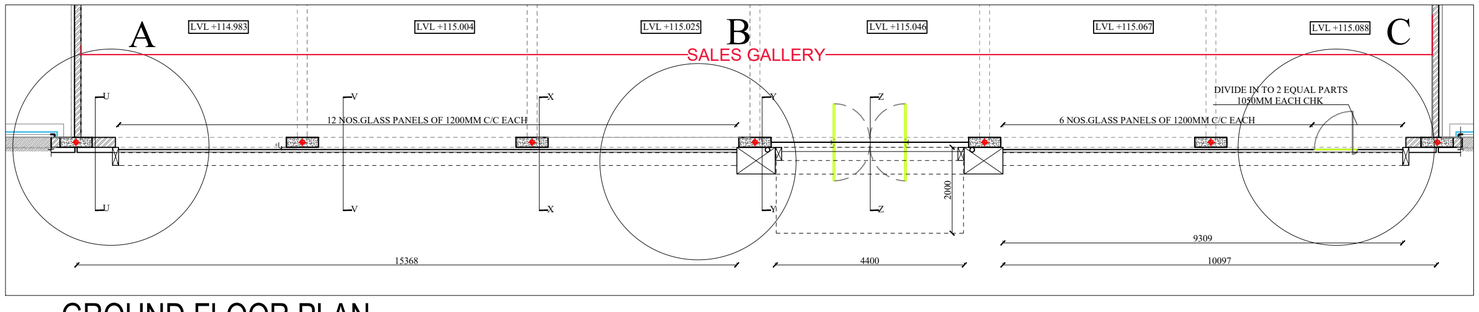

GROUND FLOOR PLAN

PALAVA, ASPI SALES GALLERY

REV. NO.	DATE	DESCRIPTION
R0	11-11-2020	

FOR TENDER
(GROUND FLOOR)

DWG. NO.: LODHA-101B	REVISION NO. R0
DATE: 11/11/2020	DRN BY: GAURI
SCALE 1:150	CHK. BY:

LODHA
BUILDING A BETTER LIFE
RESIDENCES | OFFICES | RETAIL | IT CAMPUSES | SEZs