

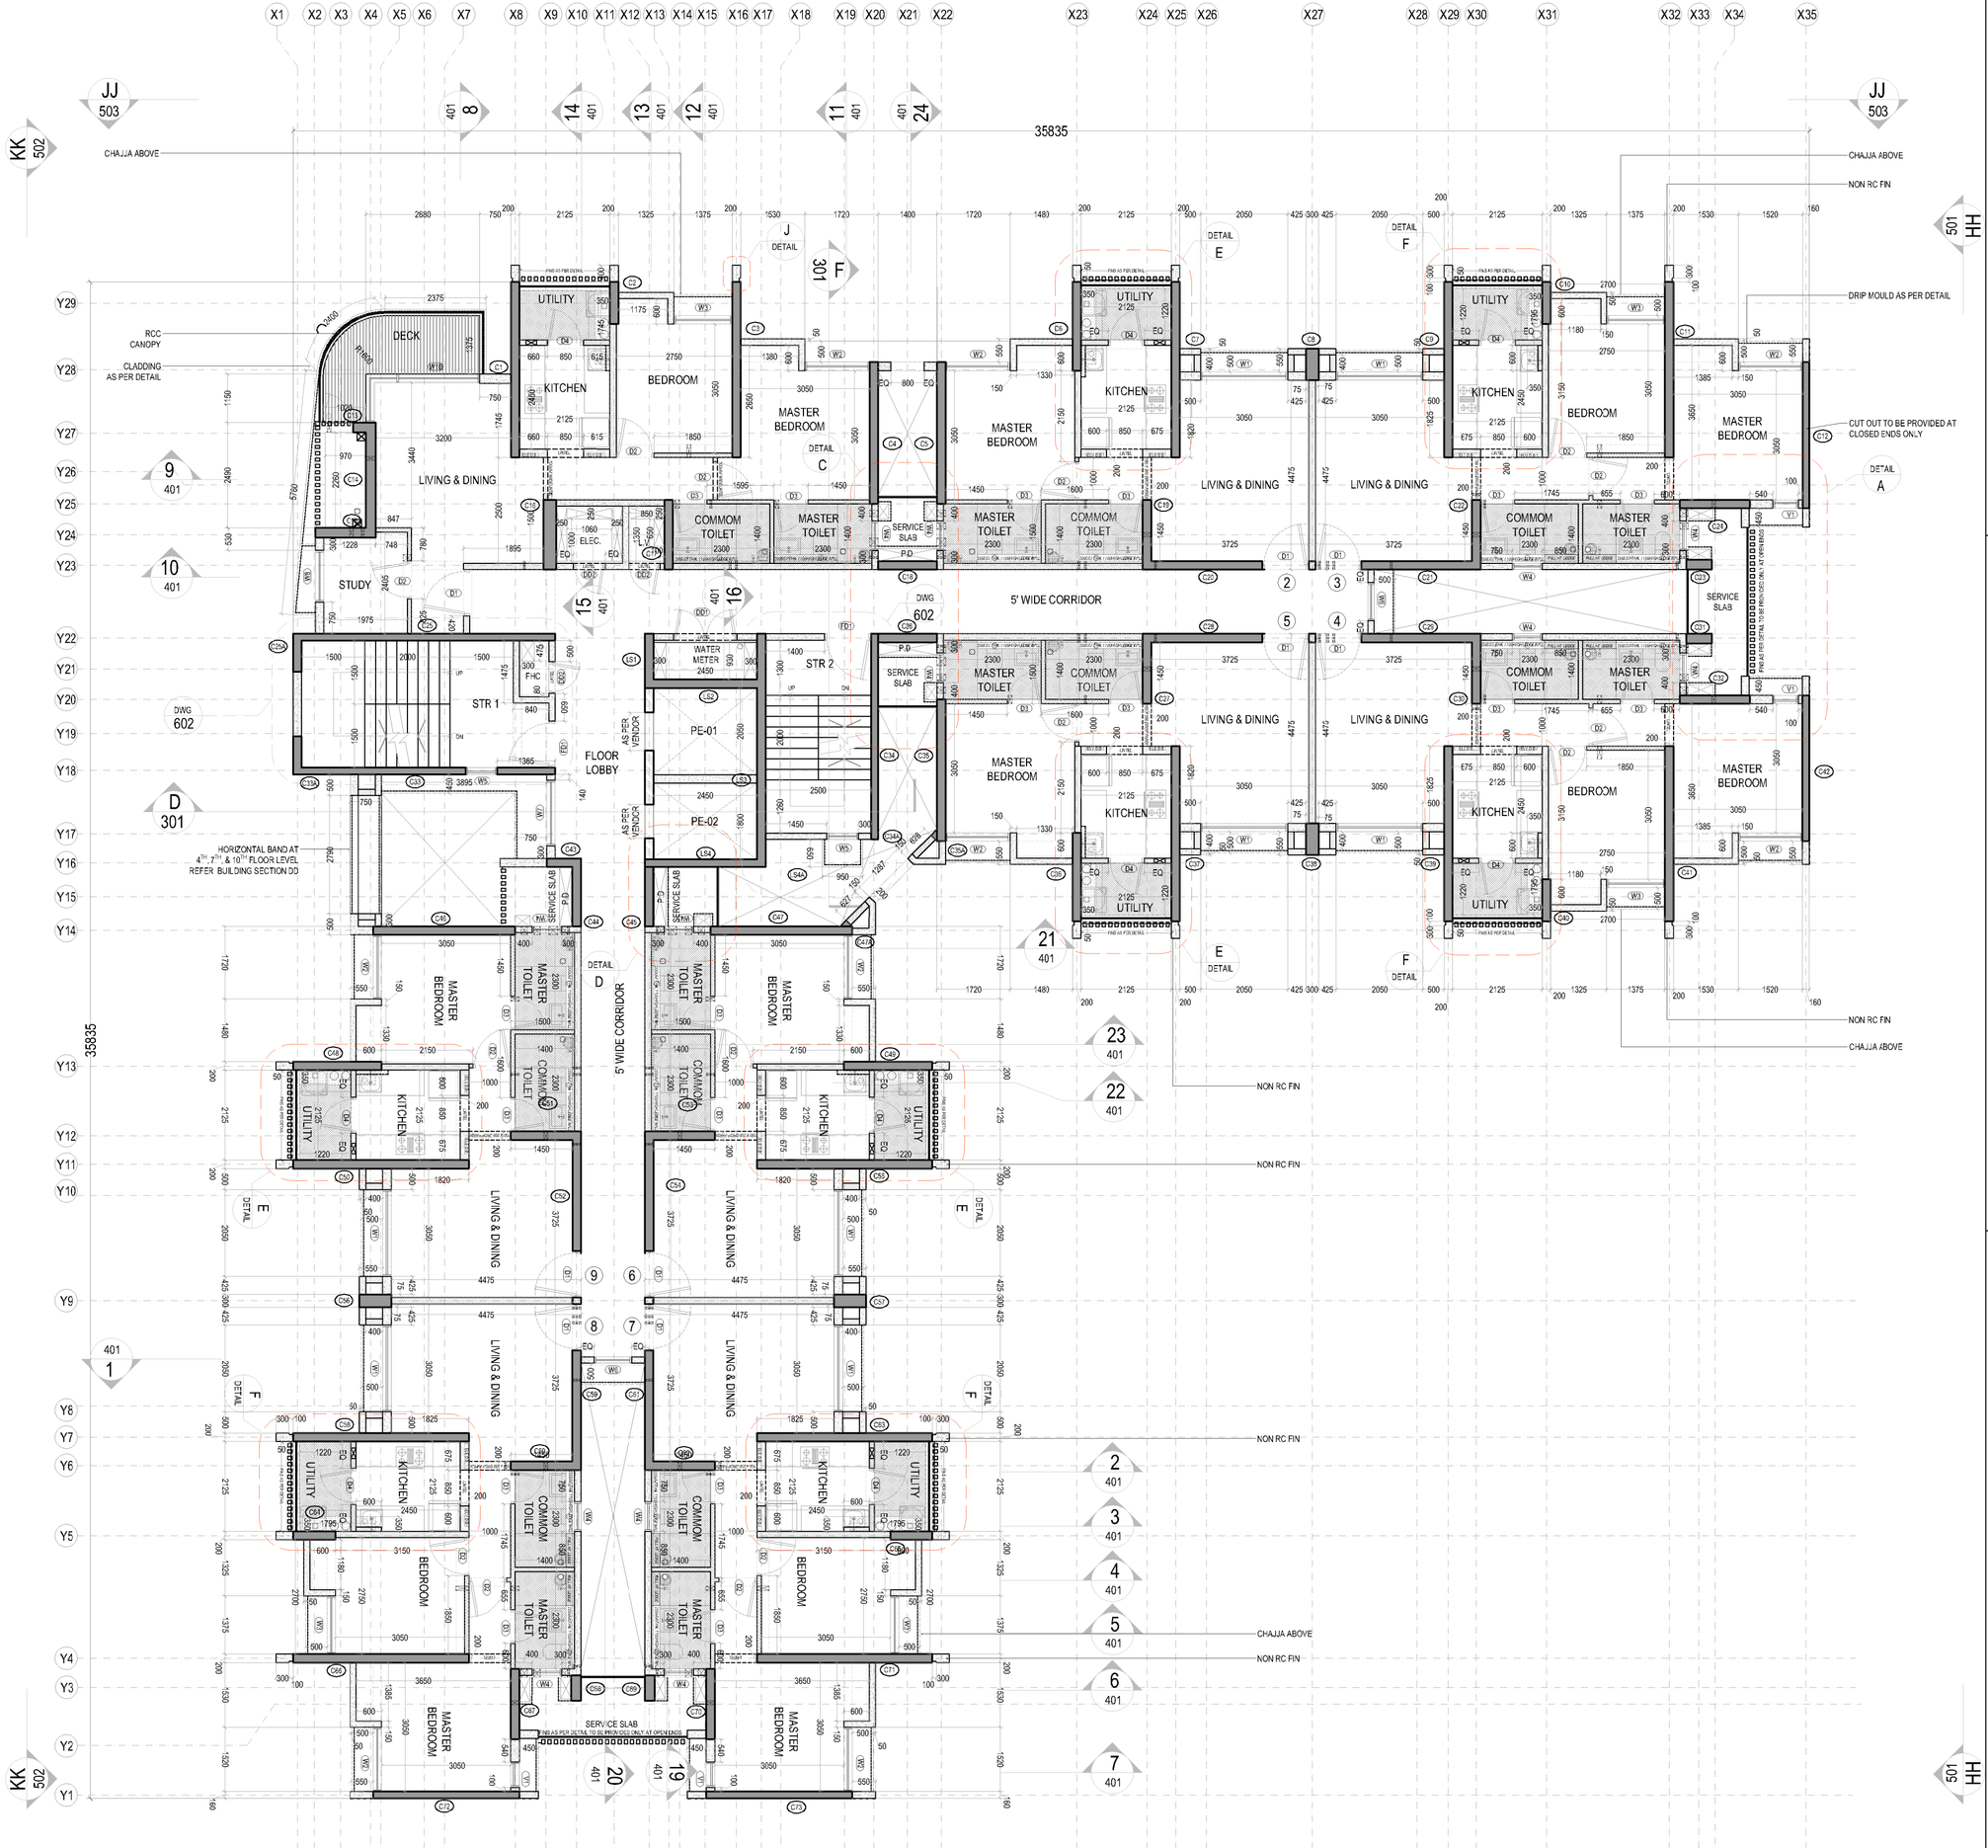


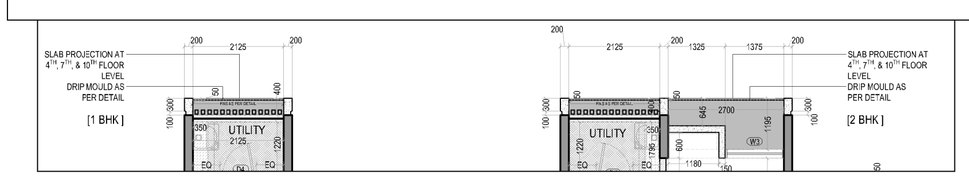

PART PLAN [1BHK]
APPLICABLE FOR FLAT NOS. - 2,6


PART PLAN [2BHK]
APPLICABLE FOR FLAT NOS. - 3,7

PART PLAN [2.5BHK]
APPLICABLE FOR FLAT NO. - 1

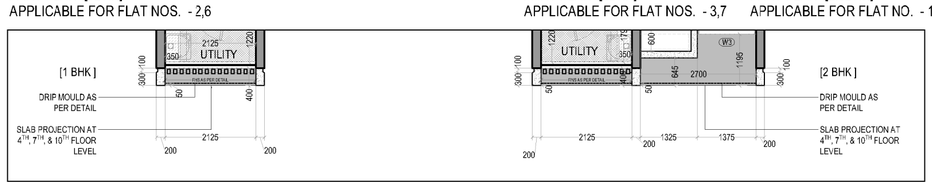

PART PLAN [1BHK]
APPLICABLE FOR FLAT NOS. - 5,9

PART PLAN [2BHK]
APPLICABLE FOR FLAT NOS. - 4,8

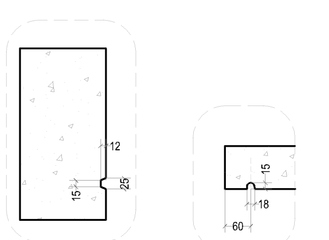

HORIZONTAL GROOVE DETAIL @ 1:10

DRIP MOULD DETAL @ 1:10

LEGEND


R.C.C.	125MM HIGH DENSITY BLOCK WORK
NON STRUCTURAL CONC WALL	100MM INTERNAL BLOCK WORK
200MM INTERNAL BLOCK WORK	60MM SUNK
150MM INTERNAL BLOCK WORK	250MM SUNK
125MM LIGHTWEIGHT BLOCK WORK	200MM SUNK
MEP SLEEVES / CUT-OUT IN WALL	FACADE GROOVE
600MM SUNK	10 x 15 MM GROOVE AS DRIP MOULD
FULL HT. LEDGE WALL	450MM SUNK

WINDOW SCHEDULE


NO.	LOCATION	SIZE	CILL	LINTEL
SD1	LIVING ROOM [WITH DECK]	2050 x 2250	-	2250
W1	LIVING ROOM	2050 x 2140	110	2250
W2	MASTER BEDROOM	1520 x 2140	110	2250
W3	BEDROOM	1375 x 2140	110	2250
W4	TOILET	700 x 1150	1100	2250
W5	STAIRCASE	750 x 1150	1100	2250
W6	TYPICAL LOBBY	900 x 2140	110	2250
W7	TYPICAL LOBBY	1550 x 2140	110	2250
W8	STUDY ROOM	1225 x 1990	110	2100
W1B	LIVING ROOM 2.5 BHK [DECK]	AS PER DETAIL	-	2250
V1	MASTER BEDROOM [2BHK]	600 x 750	1500	2250

DOOR SCHEDULE


NO.	LOCATION	WIDTH	LINTEL	CILL	DESCRIPTION
D1	LIVING ROOM	1100	2250	-	SINGLE LEAF WOODEN FLUSH DOOR
D2	BED ROOM	900	2250	-	SINGLE LEAF WOODEN FLUSH DOOR
D3	TOILET	800	2250	-	SINGLE LEAF WOODEN FLUSH DOOR
D4	UTILITY	850	2250	-	ALUMINUM & GLASS PANEL DOOR
DD1	WATER METER	1500	2250	450	DOUBLE LEAF METAL DOOR [W.M]
DD2	ELV.,ELE&FHC	750	2250	450	SINGLE LEAF FIRE RATED METAL DOOR
FD1	STAIRCASE	1100	2250	-	SINGLE LEAF FIRE RATED METAL DOOR

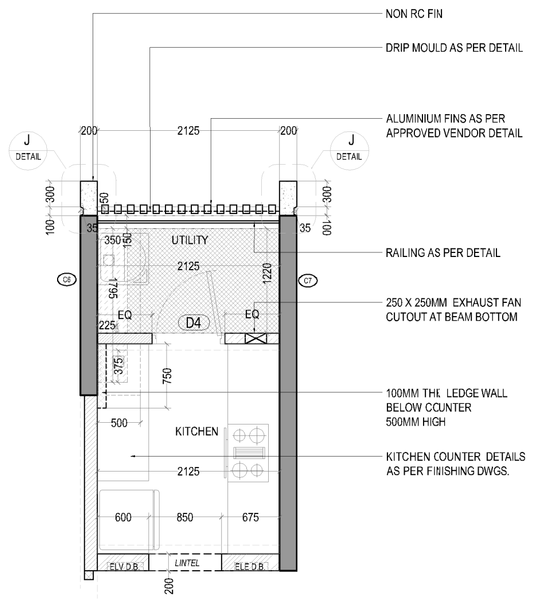


DETAIL AT E @ 1:50
TYPICAL KITCHEN BLOW UP DETAIL [1BHK]

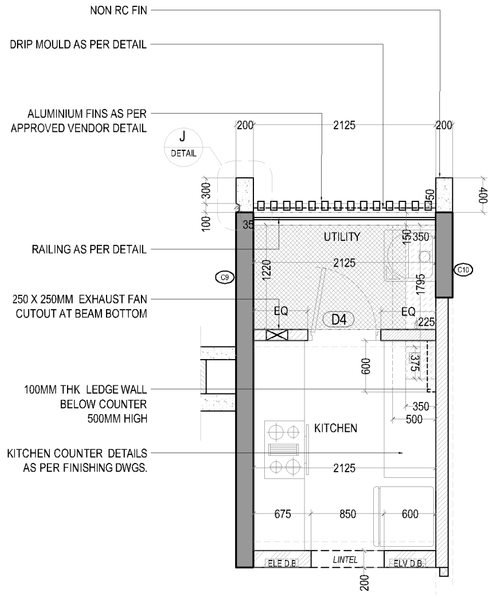


DETAIL AT F @ 1:50
TYPICAL KITCHEN BLOW UP DETAIL [2BHK]

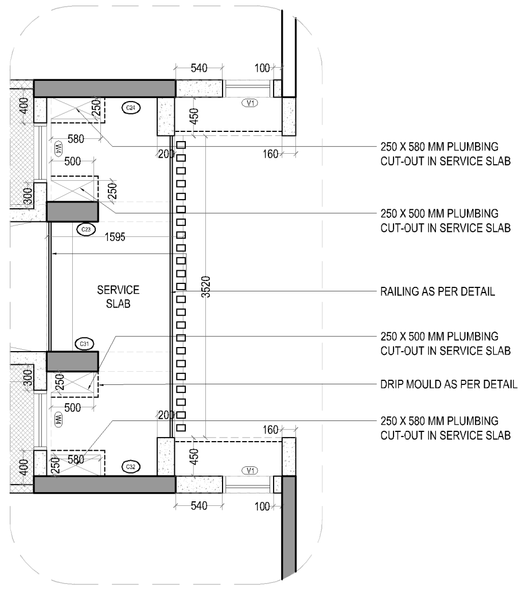


DETAIL AT A @ 1:50

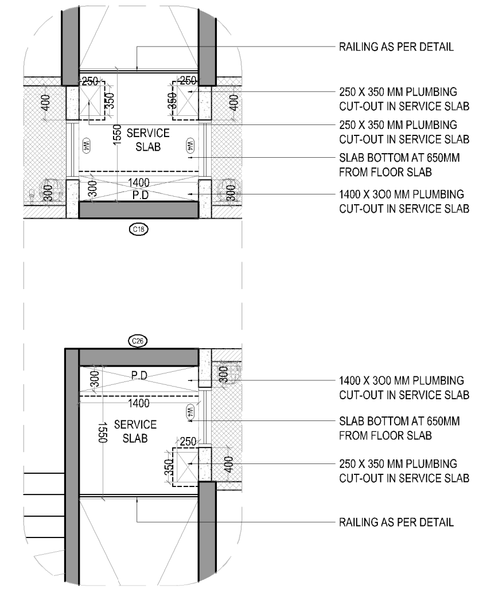

DETAIL AT C @ 1:50

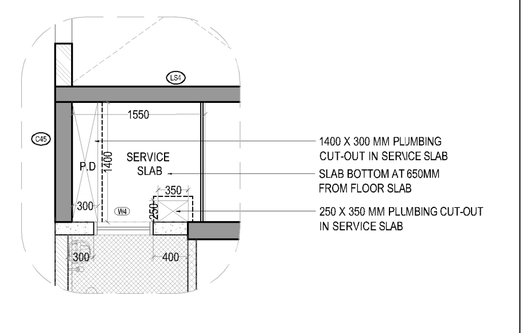

DETAIL AT D @ 1:50

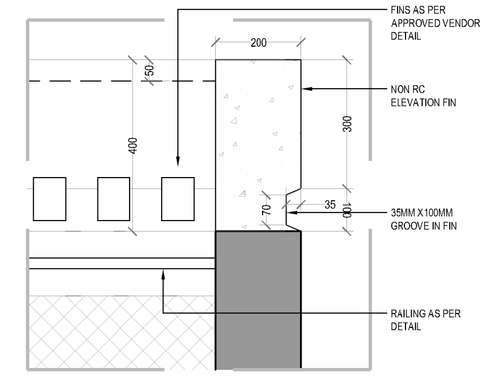

DETAIL AT J

GENERAL NOTES

1 : All dimensions are in millimeters and levels in meters unless specified otherwise.
2 : Do not scale the drawing; follow written dimensions.
3 : All dimensions are unfinished dimensions unless specified otherwise.
4 : Any discrepancies should be brought to the notice of the Architect prior to execution of job / procuring materials at site.
5 : This drawing is the property of Kapadia Associates and should not be reproduced, copied, handed over to a third party or used for any purpose other than for which it has been issued
6 : This drawing is to be read in conjunction with all relevant structural & services drawings.

KEY PLAN

REVISION INDEX

REV.NO.	DATE	DESCRIPTION

CONSULTANTS

GOKANI CONSULTANTS
Structural Consultants
Tel : +9102202888804400
email : info@gokaniconsultants.com

MICRO ENGINEERING
MEP Consultants
Tel : 0120-4558718
email : business@meindia.com

PBB
Planner /Landscape Architect
Tel : 079 6923054
email : landscapeindia@sgg.net

STAMP & SIGN	NORTH
	N

PROJECT TITLE	PROJ.NO
PALAVA- LAKEFRONT	**L-10518**
DRAWING TITLE	DWG.NO
AR-E1-TYPICAL FLOOR PLAN TYPE-01	**203.1**
DRAWING STAGE	REV.NO
WORKING DRAWING	**R-00**

DRAWN	CHECKED	SCALE	DATE
SN	EB	1:100	25-06-2019

KAPADIA ASSOCIATES
architecture • urban design
112-114 Peninsula Centre,Dr. S.S.Rao Road, Off Ambedkar Road,Parel East, Mumbai 400012
Tel : 91-22-6660 2838 / 39
Fax : 91-22-6660 2844
E-mail : kapl@kapl.in
Website: www.kapl.in