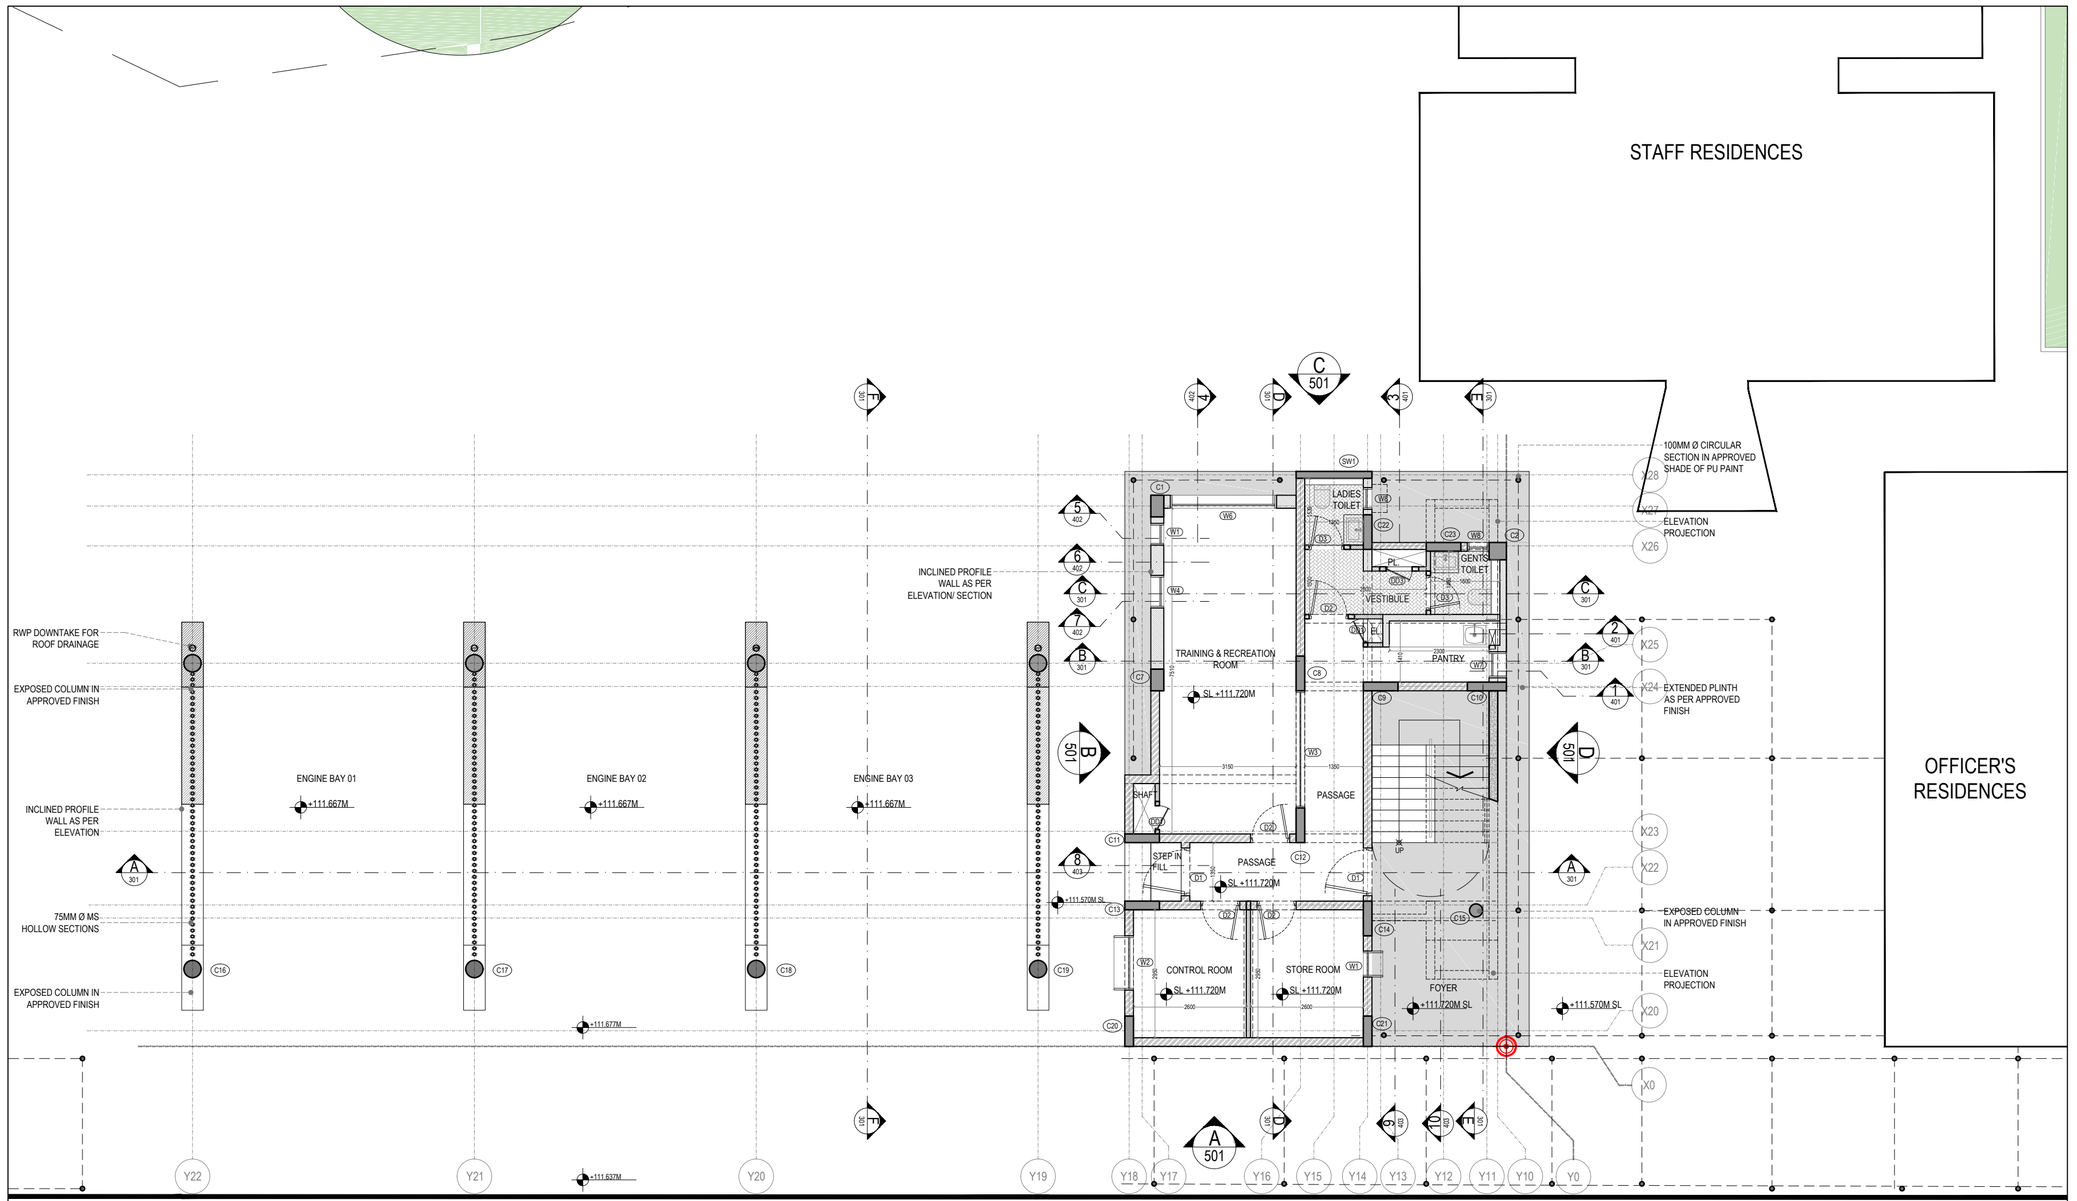


DOOR SCHEDULE

NO.	LOCATION	WIDTH	LINTEL	CILL	DESCRIPTION
D1	PASSAGE	1100	2250	-	SINGLE LEAF WOODEN FLUSH DOOR
D2	CONTROL / STORE / PASSAGE / TRAINING ROOM	900	2250	-	SINGLE LEAF WOODEN FLUSH DOOR
D2A	TERRACE	900	2200	200	SINGLE LEAF WOODEN FLUSH DOOR
D3	TOILET	800	2250	-	SINGLE LEAF WOODEN FLUSH DOOR
D4	ELECTRICAL ROOM	810	2250		SINGLE LEAF WOODEN FLUSH DOOR
DD1	ELECTRICAL SHAFT	550	2250	450	DOUBLE LEAF METAL FIRE RATED DOOR
DD2	PLUMBING SHAFT	500	2250	450	DOUBLE LEAF METAL FIRE RATED DOOR

WINDOW SCHEDULE

NO.	LOCATION	SIZE	CILL	LINTEL	DESCRIPTION
W1	STORE ROOM	600 x 600	1800	2400	CASEMENT WINDOW WITH INTEGRATED ALUMINUM CHAJJA ON FOUR SIDES
W2	CONTROL ROOM	1250 x 1250	1150	2400	
W3	TRAINING ROOM	1940 x 2290	110	2400	FIXED GLASS WINDOW
W4	TRAINING ROOM	750 x 750	1050	1800	TOP HUNG WINDOW
W5	TRAINING ROOM	450 x 450	3100	3550	TOP HUNG WINDOW
W6	TRAINING ROOM	2450 x 3400	110	3510	3-TRACK SLIDING WINDOW WITH UPPER FIXED PANEL
W7	PANTRY	600 x 600	850	1450	TOP HUNG WINDOW
W7A	PANTRY	450 x 450	1950	2400	TOP HUNG WINDOW
W8	TOILET	500 x 750	1500	2250	LOUVERED WINDOW WITH EXHAUST
W9	OFFICER'S ROOM	450 x 450	550	1000	CASEMENT WINDOW WITH INTEGRATED ALUMINUM CHAJJA ON FOUR SIDES
W10	OFFICER'S ROOM	750 x 750	1650	2400	
W11	STATION INCHARGE	900 x 900	1250	2150	
W12	PASSAGE	1100 x 1300	1100	2400	2-TRACK SLIDING WINDOW WITH BOTTOM FIXED PANEL
W13	ELECTRICAL ROOM	450 x 450	1700	2150	TOP HUNG WINDOW

LEGEND

- R.C.C.
- NON STRUCTURAL CONC. WALL
- 200MM INTERNAL BLOCK WORK
- MEP SLEEVES / CUT-OUT IN WALL
- 100MM INTERNAL BLOCK WORK
- 250MM SUNK
- 150MM INTERNAL BLOCK WORK
- DRIP MOULD

GENERAL NOTES

1 : All dimensions are in millimeters and levels in meters unless specified otherwise.
2 : Do not scale the drawing; follow written dimensions.
3 : All dimensions are unfinished dimensions unless specified otherwise.
4 : Any discrepancies should be brought to the notice of the Architect prior to execution of job / procuring materials at site.
5 : This drawing is the property of Kapadia Associates and should not be reproduced, copied, handed over to a third party or used for any purpose other than for which it has been issued.
6 : This drawing is to be read in conjunction with all relevant structural & services drawings.

KEY PLAN

REVISION INDEX

REV.NO.	DATE	DESCRIPTION

CONSULTANTS

STAMP & SIGN

NORTH

PROJECT TITLE: **PALAVA- FIRE STATION**

PROJ.NO: **L-10618**

DRAWING TITLE: **GROUND FLOOR PLAN - FIRE STATION**

DWG.NO: **201**

DRAWING STAGE: **DESIGN DEVELOPMENT**

REV.NO: **R-01**

DRAWN	CHECKED	SCALE	DATE
AK	ES	1:100	06-02-2020

KAPADIA ASSOCIATES
architecture • urban design
112-114
Peninsula Centre,Dr. S.S. Rao Road,
Off Ambedkar Road,Parel East,
Mumbai 400012
Tel : 91-22-6660 2838 / 39
Fax : 91-22-6660 2844
E-mail : kapl@kapl.in
Website: www.kapl.in