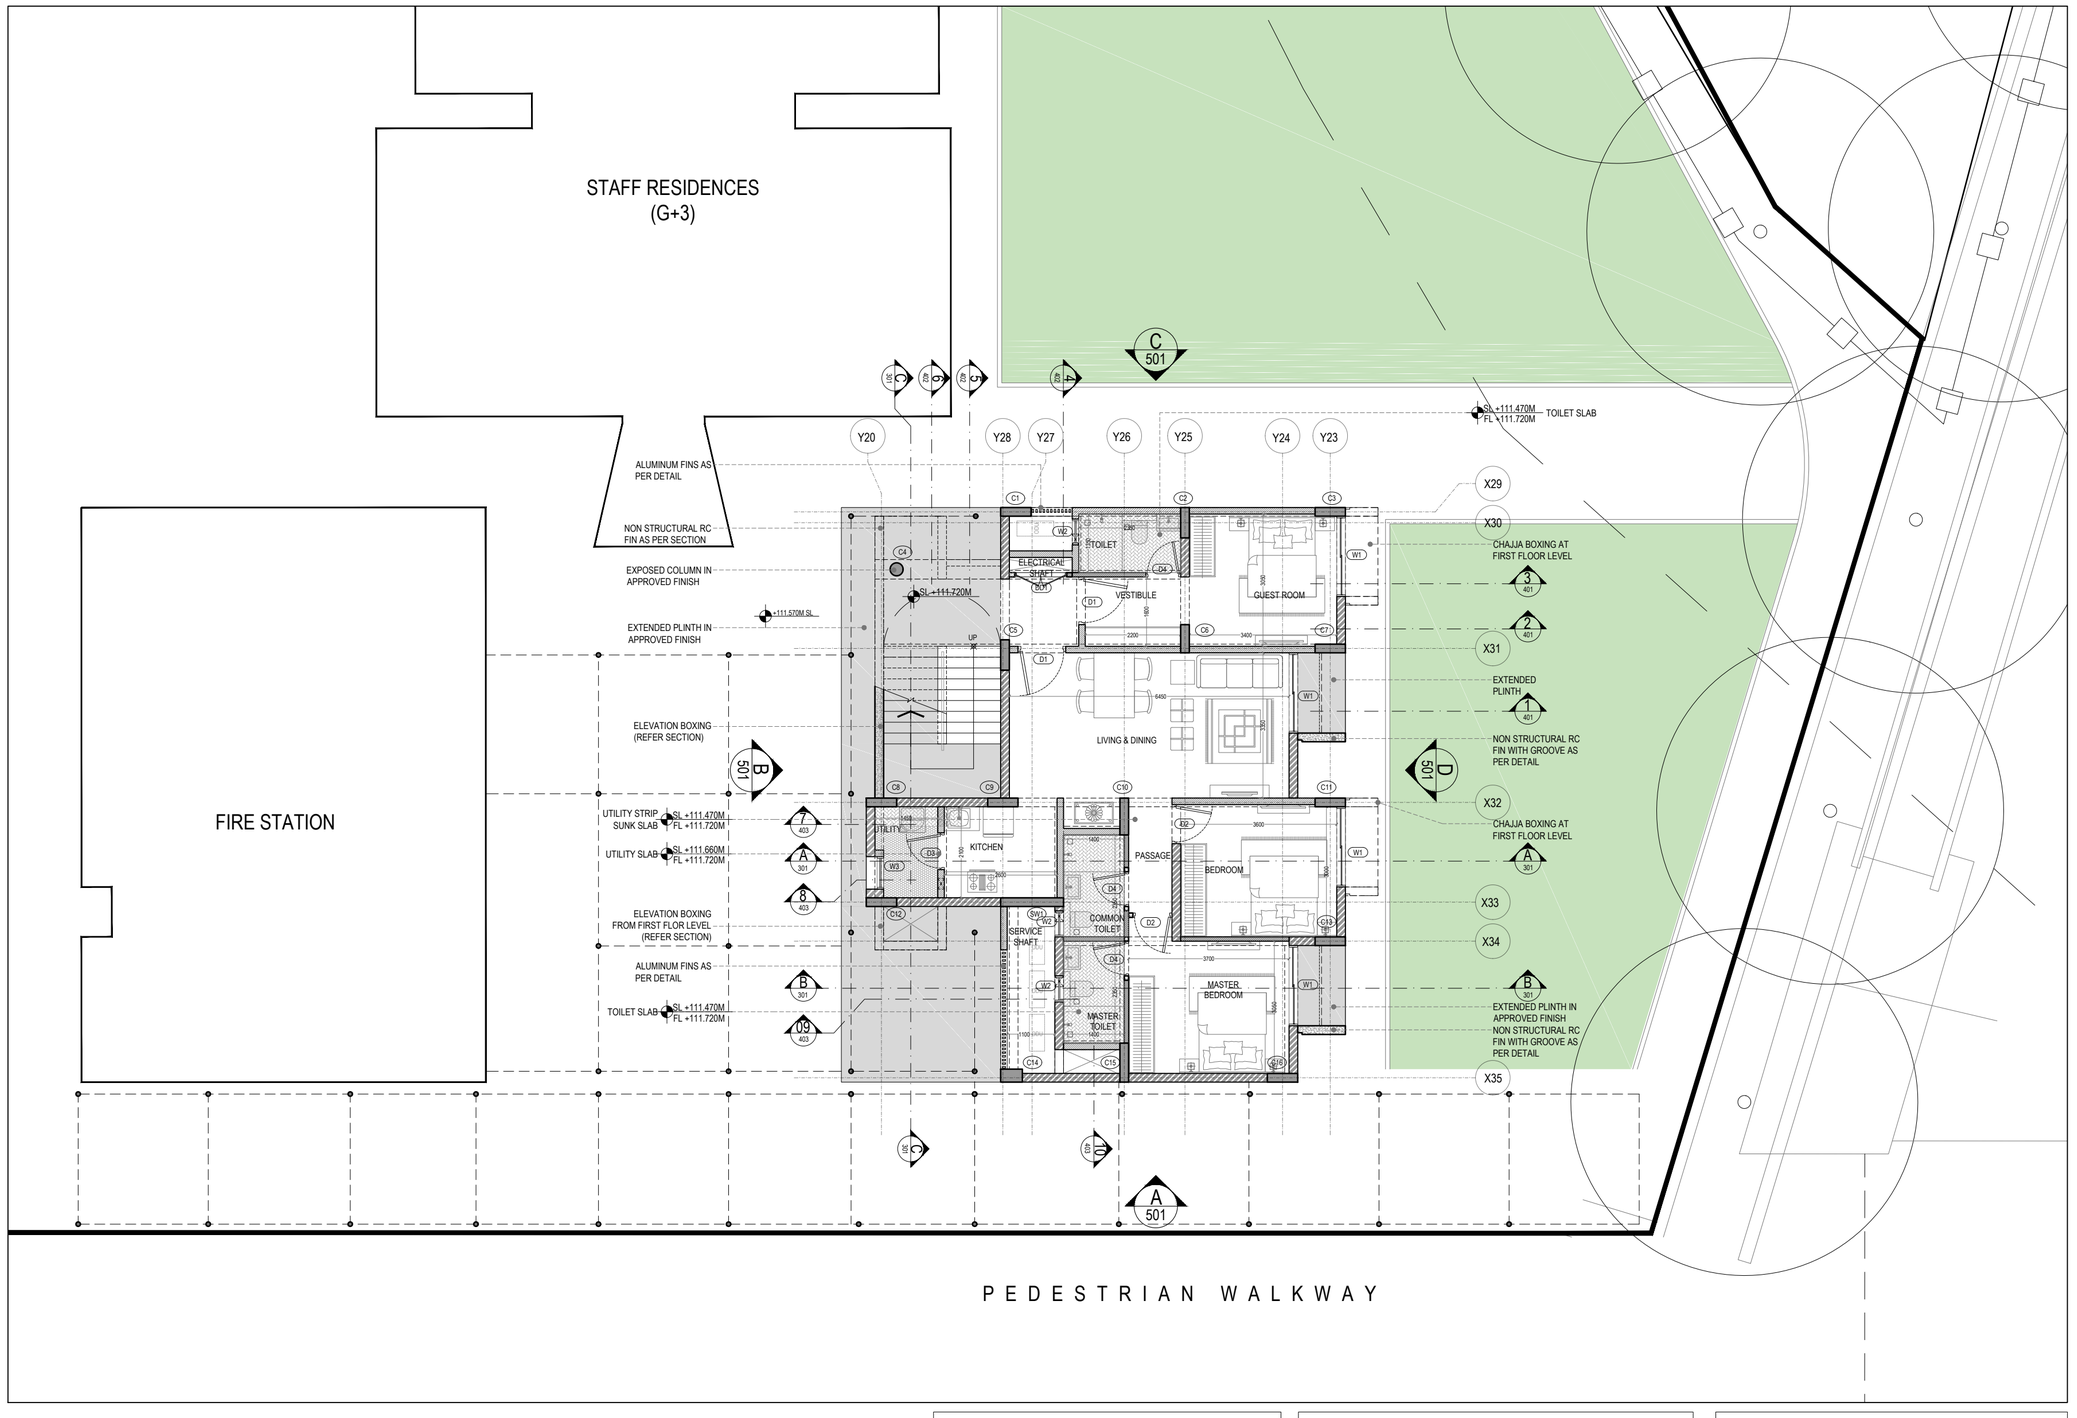


GENERAL NOTES

1 : All dimensions are in millimeters and levels in meters unless specified otherwise.
2 : Do not scale the drawing; follow written dimensions.
3 : All dimensions are unfinished dimensions unless specified otherwise.
4 : Any discrepancies should be brought to the notice of the Architect prior to execution of job / procuring materials at site.
5 : This drawing is the property of Kapadia Associates and should not be reproduced, copied, handed over to a third party or used for any purpose other than for which it has been issued.
6 : This drawing is to be read in conjunction with all relevant structural & services drawings.

KEY PLAN

REVISION INDEX

REV.NO.	DATE	DESCRIPTION

CONSULTANTS

DOOR SCHEDULE

NO.	LOCATION	WIDTH	LINTEL	CILL	DESCRIPTION
D1	LIVING / DINING	1100	2250	-	SINGLE LEAF WOODEN FLUSH DOOR
D2	MASTER BEDROOM & BEDROOM 01	900	2250	-	SINGLE LEAF WOODEN FLUSH DOOR
D3	UTILITY	850	2250	-	ALUMINUM & GLASS PANEL DOOR
D4	TOILET	800	2250	-	SINGLE LEAF WOODEN FLUSH DOOR
DD1	ELEV, ELEC, WM	1200	2250	450	DOUBLE LEAF METAL FIRE RATED DOOR

WINDOW SCHEDULE

NO.	LOCATION	SIZE	CILL	LINTEL	DESCRIPTION
W1	LIVING /BEDROOM	2290 x 2140	110	2250	2-TRACK SLIDING WINDOW WITH BOTTOM FIXED PANEL
W2	TOILET	500 x 750	1500	2250	LOUVERED WINDOW WITH EXHAUST
W3	UTILITY	750 x 750	1400	2150	TOP HUNG WINDOW

LEGEND

- R.C.C.
- NON STRUCTURAL CONC. WALL
- 200MM INTERNAL BLOCK WORK
- MEP SLEEVES / CUT-OUT IN WALL
- 100MM INTERNAL BLOCK WORK
- 250MM SUNK
- 60MM SUNK
- 150MM INTERNAL BLOCK WORK
- DRIP MOULD

STAMP & SIGN

NORTH

N

PROJECT TITLE	PROJ.NO
PALAVA- FIRE STATION	**L-10618**
DRAWING TITLE	DWG.NO
GROUND FLOOR PLAN - OFFICER'S RESIDENCE	**201**
DRAWING STAGE	REV.NO
WORKING DRAWING	**R-01**

DRAWN	CHECKED	SCALE	DATE
AK	ES	1:100	06-02-2020

KAPADIA ASSOCIATES
architecture • urban design
112-114
Peninsula Centre,Dr. S.S. Rao Road,
Off Ambedkar Road,Parel East,
Mumbai 400012
Tel : 91-22-6660 2838 / 39
Fax : 91-22-6660 2844
E-mail : kapl@kapl.in
Website: www.kapl.in