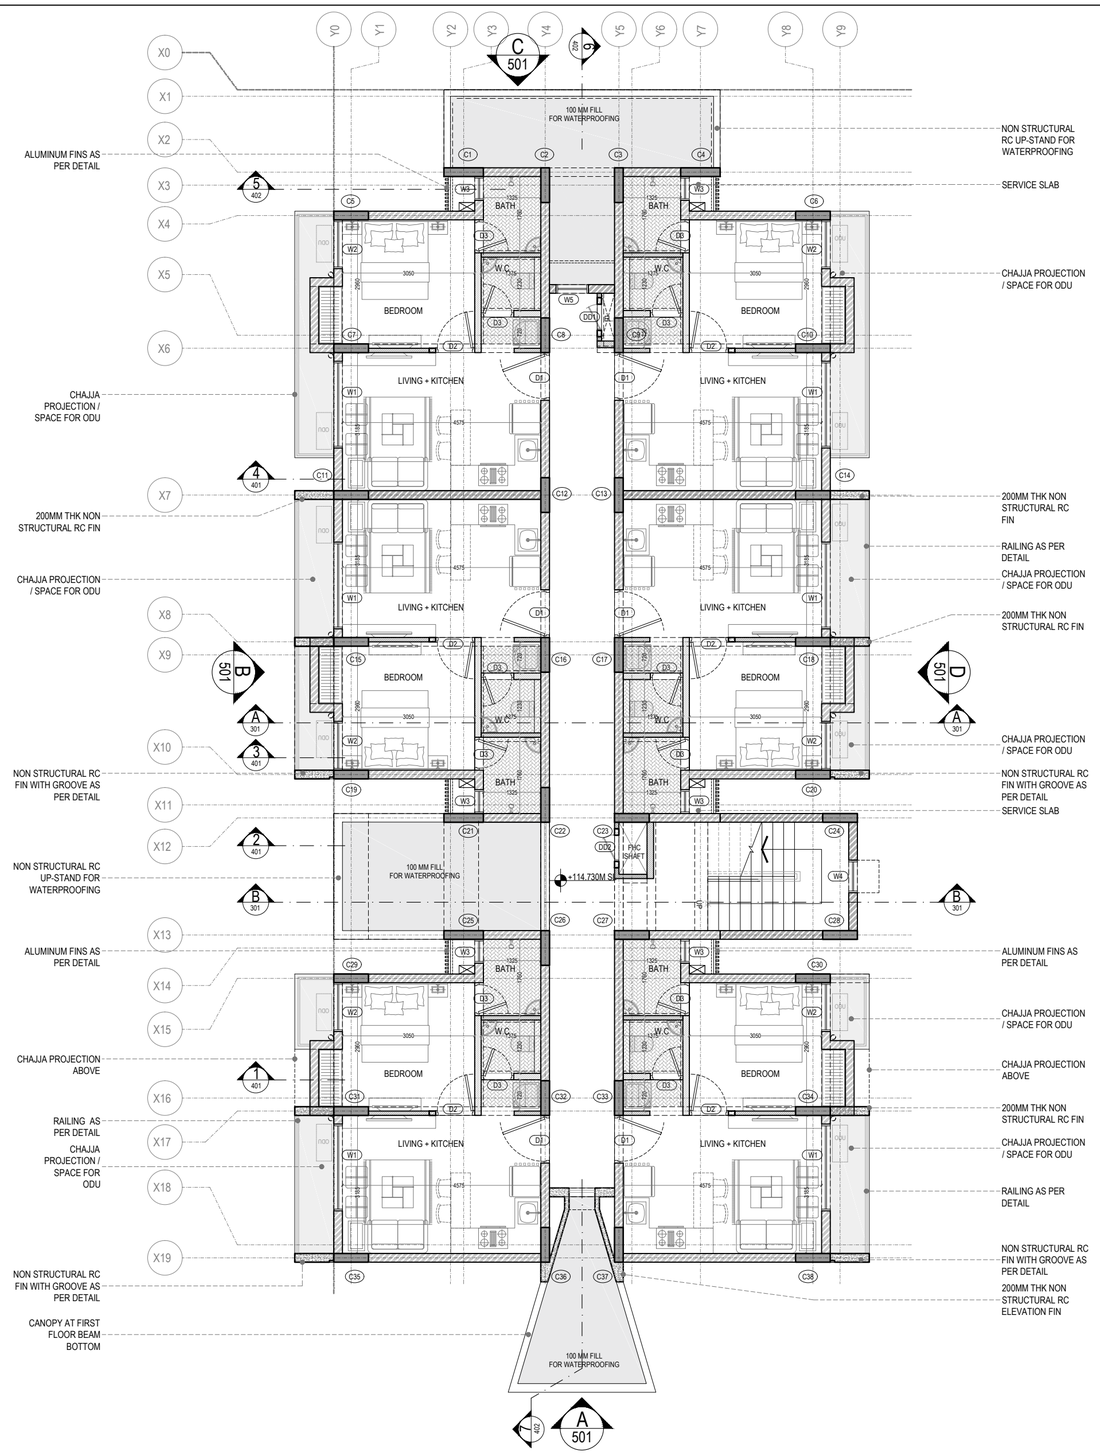



## WINDOW SCHEDULE

| NO. | LOCATION | SIZE | CILL | LINTEL | DESCRIPTION |
|---|---|---|---|---|---|
| W1 | LIVING | 2000 x 1800 | 450 | 2250 | 2-TRACK SLIDING WINDOW |
| W2 | BEDROOM | 1125 x 1800 | 450 | 2250 | 2-TRACK SLIDING WINDOW |
| W3 | TOILET | 600 x 750 | 1150 | 2250 | LOUVERED WINDOW WITH EXHAUST |
| W4 | STAIRCASE | 750 x 750 | 1600 | 2350 | TOP HUNG WINDOW |
| W5 | PASSAGE | 750 x 2140 | 110 | 2250 | 2-TRACK SLIDING WINDOW WITH BOTTOM FIXED PANEL |

## DOOR SCHEDULE

| NO. | LOCATION | WIDTH | LINTEL | CILL | DESCRIPTION |
|---|---|---|---|---|---|
| D1 | LIVING ROOM | 1100 | 2250 | - | SINGLE LEAF WOODEN FLUSH DOOR |
| D2 | BEDROOM | 900 | 2250 | - | SINGLE LEAF WOODEN FLUSH DOOR |
| D3 | TOILET | 750 | 2250 | - | SINGLE LEAF WOODEN FLUSH DOOR |
| D4 | STAIRCASE | 1200 | 2250 | - | SINGLE LEAF WOODEN FLUSH DOOR |
| DD1 | ELECTRICAL | 550 | 2250 | 450 | DOUBLE LEAF METAL FIRE RATED DOOR |
| DD1 | ELECTRICAL | 750 | 2250 | 450 | DOUBLE LEAF METAL FIRE RATED DOOR |

## LEGEND

- R.C.C.
- NON STRUCTURAL CONC. WALL
- 200MM INTERNAL BLOCK WORK
- MEP SLEEVES / CUT-OUT IN WALL
- 100MM INTERNAL BLOCK WORK
- 250MM SUNK
- 150MM INTERNAL BLOCK WORK
- DRIP MOULD

## GENERAL NOTES

1 : All dimensions are in millimeters and levels in meters unless specified otherwise.
2 : Do not scale the drawing; follow written dimensions.
3 : All dimensions are unfinished dimensions unless specified otherwise.
4 : Any discrepancies should be brought to the notice of the Architect prior to execution of job / procuring materials at site.
5 : This drawing is the property of Kapadia Associates and should not be reproduced, copied, handed over to a third party or used for any purpose other than for which it has been issued.
6 : This drawing is to be read in conjunction with all relevant structural & services drawings.

## KEY PLAN

## REVISION INDEX

| REV.NO. | DATE | DESCRIPTION |
|---|---|---|
| | | |
| | | |
| | | |
| | | |
| | | |
| | | |
| | | |
| | | |

## CONSULTANTS

STAMP & SIGN

NORTH

N

PROJECT TITLE

**PALAVA- FIRE STATION**

PROJ.NO

**L-10618**

DRAWING TITLE

**FIRST FLOOR PLAN - STAFF RESIDENCE**

DWG.NO

**202**

DRAWING STAGE

**DESIGN DEVELOPMENT**

REV.NO

**R-01**

| DRAWN | CHECKED | SCALE | DATE |
|---|---|---|---|
| AK | ES | 1:100 | 06-02-2020 |


**KAPADIA ASSOCIATES**
architecture • urban design
112-114
Peninsula Centre,Dr. S.S. Rao Road,
Off Ambedkar Road,Parel East,
Mumbai 400012
Tel : 91-22-6660 2838 / 39
Fax : 91-22-6660 2844
E-mail : kapl@kapl.in
Website: www.kapl.in