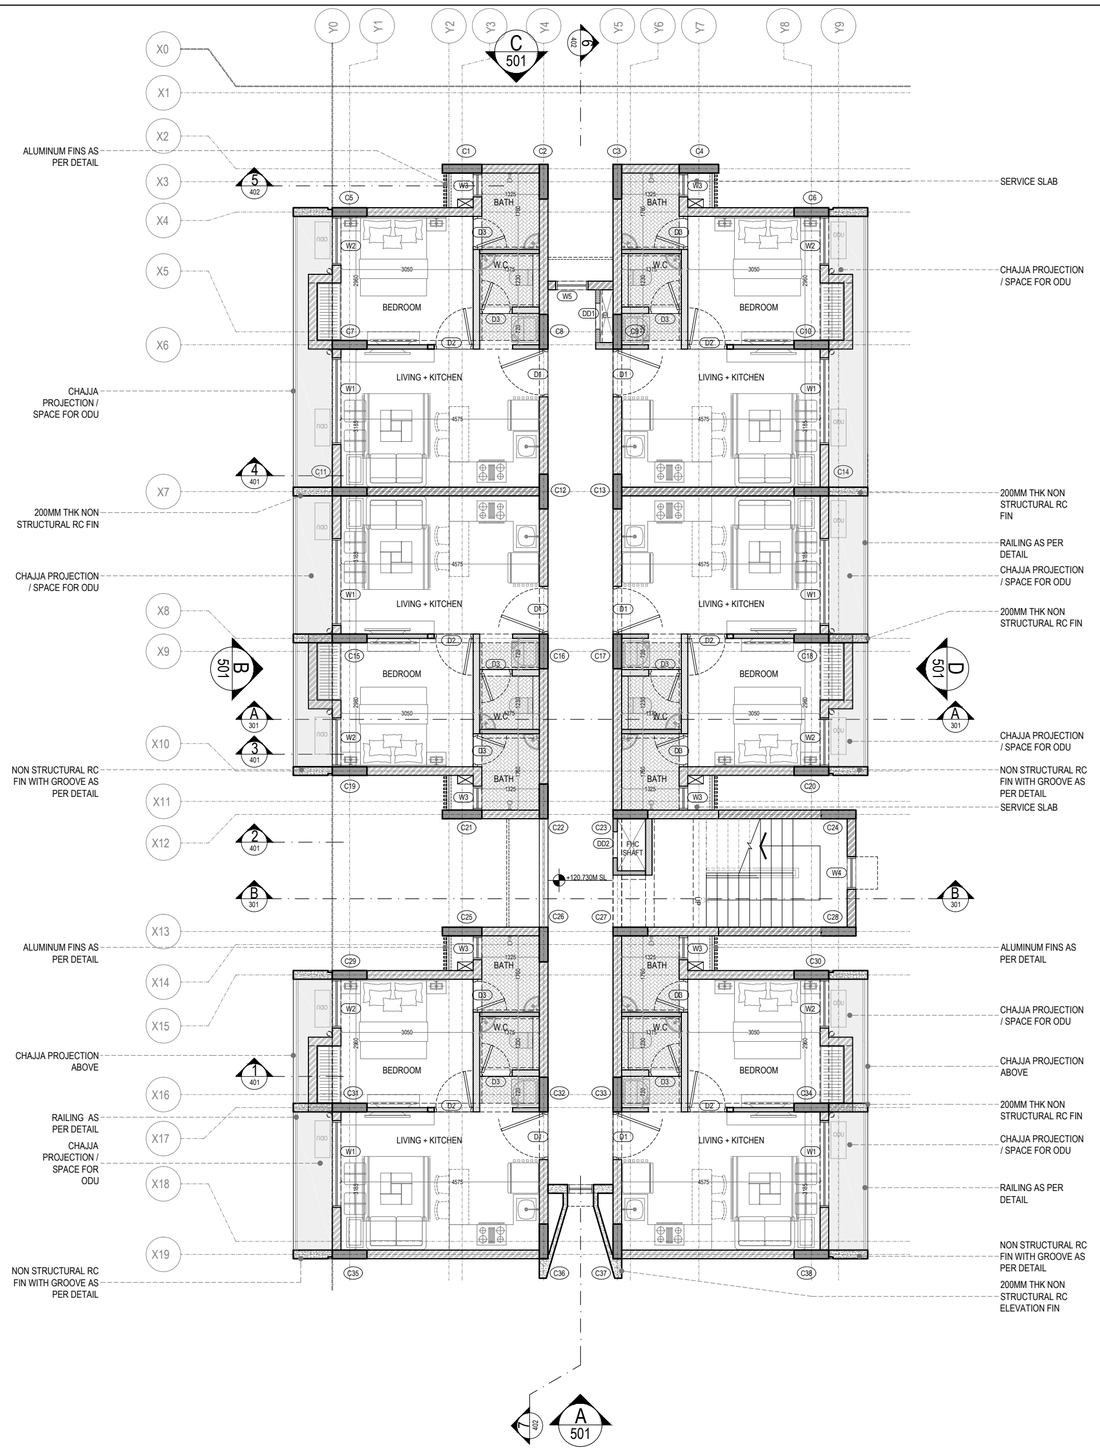


GENERAL NOTES

1 : All dimensions are in millimeters and levels in meters unless specified otherwise.
2 : Do not scale the drawing; follow written dimensions.
3 : All dimensions are unfinished dimensions unless specified otherwise.
4 : Any discrepancies should be brought to the notice of the Architect prior to execution of job / procuring materials at site.
5 : This drawing is the property of Kapadia Associates and should not be reproduced, copied, handed over to a third party or used for any purpose other than for which it has been issued.
6 : This drawing is to be read in conjunction with all relevant structural & services drawings.

KEY PLAN

REVISION INDEX

REV.NO.	DATE	DESCRIPTION

CONSULTANTS

WINDOW SCHEDULE

NO.	LOCATION	SIZE	CILL	LINTEL	DESCRIPTION
W1	LIVING	2000 x 1800	450	2250	2-TRACK SLIDING WINDOW
W2	BEDROOM	1125 x 1800	450	2250	2-TRACK SLIDING WINDOW
W3	TOILET	600 x 750	1150	2250	LOUVERED WINDOW WITH EXHAUST
W4	STAIRCASE	750 x 750	1600	2350	TOP HUNG WINDOW
W5	PASSAGE	750 x 2140	110	2250	2-TRACK SLIDING WINDOW WITH BOTTOM FIXED PANEL

DOOR SCHEDULE

NO.	LOCATION	WIDTH	LINTEL	CILL	DESCRIPTION
D1	LIVING ROOM	1100	2250	-	SINGLE LEAF WOODEN FLUSH DOOR
D2	BEDROOM	900	2250	-	SINGLE LEAF WOODEN FLUSH DOOR
D3	TOILET	750	2250	-	SINGLE LEAF WOODEN FLUSH DOOR
D4	STAIRCASE	1200	2250	-	SINGLE LEAF WOODEN FLUSH DOOR
DD1	ELECTRICAL	550	2250	450	DOUBLE LEAF METAL FIRE RATED DOOR
DD1	ELECTRICAL	750	2250	450	DOUBLE LEAF METAL FIRE RATED DOOR

LEGEND

- R.C.C.
- NON STRUCTURAL CONC. WALL
- 200MM INTERNAL BLOCK WORK
- MEP SLEEVES / CUT-OUT IN WALL
- 100MM INTERNAL BLOCK WORK
- 250MM SUNK
- 150MM INTERNAL BLOCK WORK
- DRIP MOULD

STAMP & SIGN

NORTH

N

PROJECT TITLE

PALAVA- FIRE STATION

PROJ.NO

L-10618

DRAWING TITLE

THIRD FLOOR PLAN - STAFF RESIDENCE

DWG.NO

204

DRAWING STAGE

DESIGN DEVELOPMENT

REV.NO

R-01

DRAWN	CHECKED	SCALE	DATE
AK	ES	1:100	06-02-2020

KAPADIA ASSOCIATES
architecture • urban design
112-114
Peninsula Centre,Dr. S.S. Rao Road,
Off Ambedkar Road,Parel East,
Mumbai 400012
Tel : 91-22-6660 2838 / 39
Fax : 91-22-6660 2844
E-mail : kapl@kapl.in
Website: www.kapl.in