

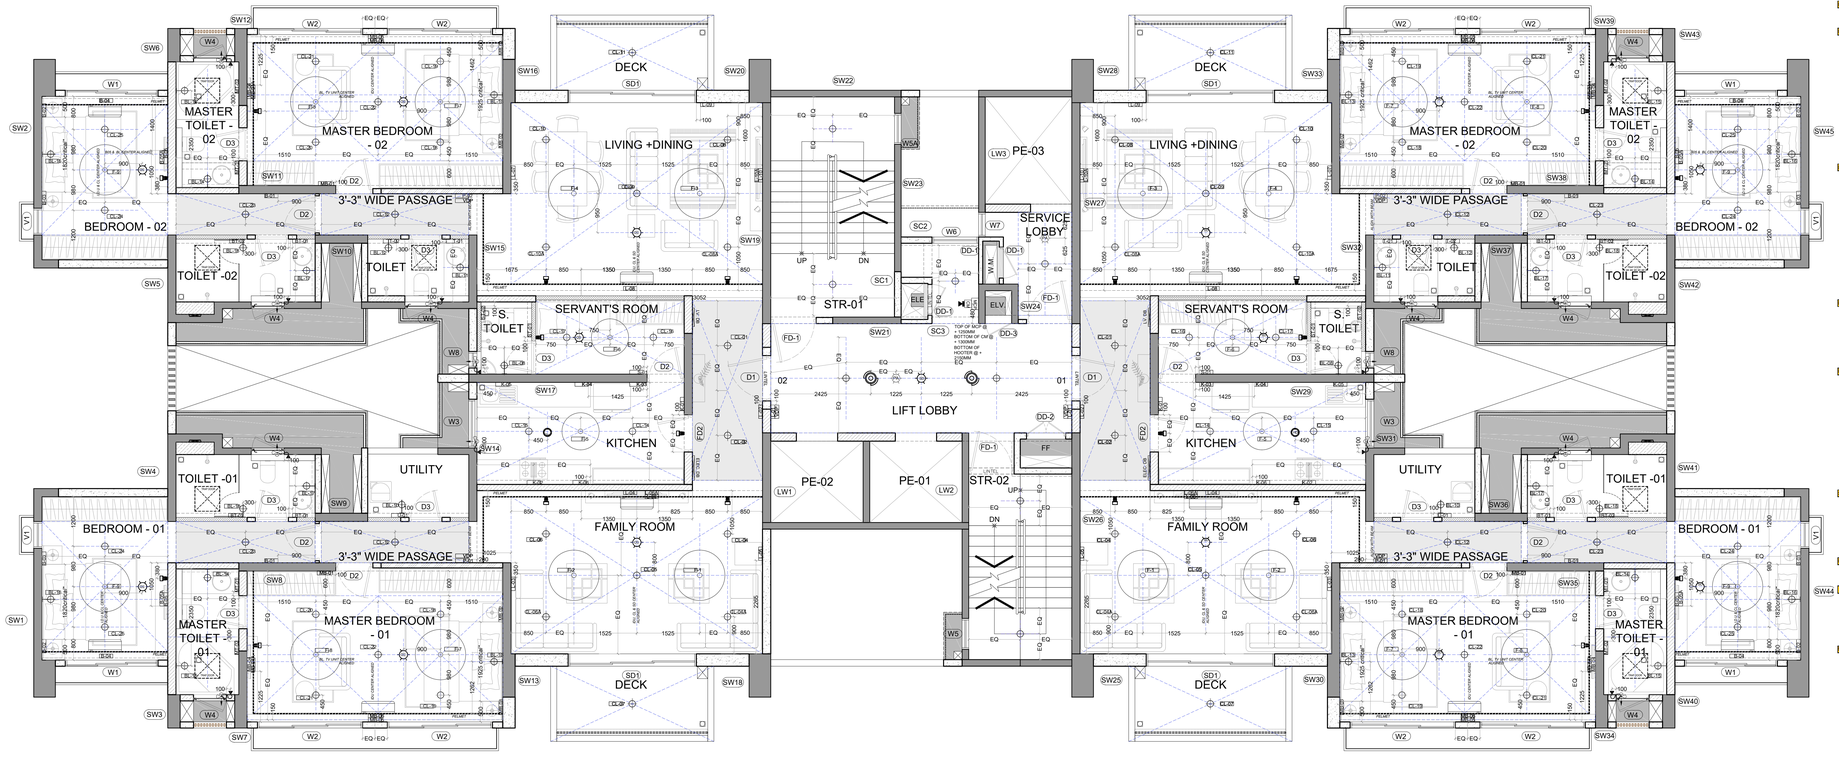


LEGEND


	CEILING FAN		EXHAUST FAN
	CEILING LIGHT		FIRE ALARM SOUNDER/HOOTER
	WALL BRACKET		MANUAL CALLPOINT
	AIR CONDITIONER		ACCESS PYJOINT
	WALL BRACKET(CORRIDOR)		DOME CAMERA
	CONCEALED CEILING ROSE		GARDEN FOOT LIGHT
	FIRE PANEL		6 AMP SWITCH & SOCKET
	FALSE CEILING		INSTANT GEYSER

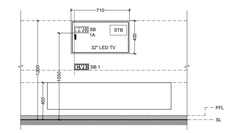


TELEVISION SWITCH BOARD DETAILS
SCALE - 1:25

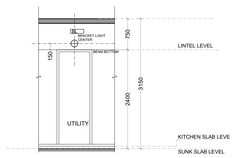


KEY ELEVATION FOR BRACKET LIGHTS IN UTILITY AREA
SCALE - 1:50

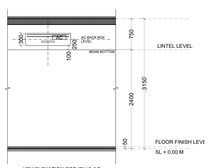

KEY ELEVATION FOR IDU & AC BACK BOX
SCALE - 1:50

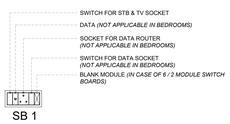

SB 1

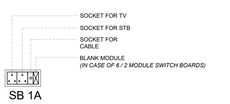

SB 1A

PALAVA LAKEFRONT - SERENITY ASR WING D

15TH-21ST FLOOR – PENT HOUSE UNIT

SR.NO	SR.NO	POINT CONTROL	MODULES	HT. OF SB (BTM OF SB FROM SL)	REMARKS
ENTRANCE					
L-01	1	VDP BOX	1	1400MM	
POWER & ELV DB				1950MM (TOP OF DB)	
FOYER					
L-02	1	CL-02 (2 WAY @-F01)	1	1250MM	
	2	CL-01 (2 WAY @-F02)	1		
FAMILY ROOM					
L-03	1	CL-06, CL-6A	1		
	2	6-A SOCKET WITH SWITCH	3	1250MM	
	3	F-2 (REGULATOR)	2		
	4	A/C (SWITCH)	1		
L-04	1	20A A/C BACK BOX	2	+ 250MM FROM BEAM BOTTOM	
L-05	1	CL-05	1		TO BE PLACED IN 2
	2	F-1 (REGULATOR)	2		MODULE BOARD
	3	CL-07 (BALCONY)	1	600MM	MODULE BOARDS INSTEAD OF ONE
	4	CL-04, CL-04A	1		LARGE 10-12 MODULE
	5	6A SOCKET WITH SWITCH	3		SQUARE BOX
	6	6A SOCKET WITH SWITCH	3		
	7	TELEPHONE POINT	1		
L-06	1	TV	1		
	2	DATA	1	600MM	STB+ TV ON SINGLE
	3	6A 3 SOCKETS WITH 1 SWITCH	7	850MM	SWITCH [REFER
L-06A	1	6A TV SOCKET	1		KEY ELEVATION]
LIVING + DINING					
L-07	1	CL-10, CL-10A	1		
	2	6-A SOCKET WITH SWITCH	3	1250MM	
	3	F-4 (REGULATOR)	2		
	5	A/C (SWITCH)	1		
L-08	1	20A A/C BACK BOX	2	+ 250MM FROM BEAM BOTTOM	
L-09	1	CL-09	1		TO BE PLACED IN 2
	2	F-3 (REGULATOR)	2		MODULE BOARD
	4	CL-11 (BALCONY)	1	600MM	MODULE BOARDS INSTEAD OF ONE
	5	CL-08, CL-08A	1		LARGE 10-12 MODULE
	6	6A SOCKET WITH SWITCH	3		SQUARE BOX
	8	TELEPHONE POINT	1		
L-10	1	TV	1		
	2	DATA	1	600MM	STB+ TV ON SINGLE
	3	6A 3 SOCKETS WITH 1 SWITCH	7	850MM	SWITCH [REFER
L-10A	1	6A TV SOCKET	1		KEY ELEVATION]
PASSAGE 1 & 2					
P-01	1	CL-12	1		
	2	BL-10	1	1250MM	
	3	CL-02 (2 WAY @ L-02)	1		
VDP	1	VDP BOX	2	1500MM	
P-02	1	CL-13	1	1250MM	
	2	CL-01, CL-03 (2 WAY @ L-02)	2		
VDP	1	VDP BOX	2	1500MM	
KITCHEN					
K-01	1	CL-14	1		
	2	CL-15	1		
	3	F-5 (REGULATOR) (900MM DIA FAN)	2	1250MM	
	4	HOB CHIMNEY SWITCH	1		
	5	EXHAUST FAN	1		
K-02	1	6-A SOCKET FOR HOB CHIMNEY	2	1600MM	
K-03	1	16-A SOCKET WITH SWITCH FOR REFRIGERATOR	3	1300MM	
K-04	1	6-A SOCKET & SWITCH (GENERAL)	3	1250MM	
K-05	1	6-A SOCKET WITH SWITCH FOR WATER PURIFIER	3	1600MM	
K-06	1	16-A SOCKET & SWITCH FOR MICROWAVE	3	1250MM	
SERVANT'S ROOM & TOILET					
SR-01	1	CL-16	1		
	2	CL-17	1	1250MM	
	3	F-6 (REGULATOR) (900MM DIA FAN)	2		
	4	6-A SOCKET WITH SWITCH	3		
ST-01	1	BL-08, EXHAUST FAN	1	1250MM	
	2	GEYSER (SWITCH)	1		
ST-02	1	16-A SOCKET FOR GEYSER	2	2600MM	
UTILITY					
U-01	1	16-A SOCKET WITH SWITCH FOR WASHING MACHINE	3	1250MM	
COMMON TOILET					
T-01	1	BL-11	1		
	2	BL-12, EXHAUST FAN	1	1250MM	
	3	GEYSER (SWITCH)	1		
	5	6-A SOCKET WITH SWITCH	3		
T-02	1	16-A SOCKET FOR GEYSER	2	2600MM	
MASTER BEDROOM 1 & 2					
MB-01	1	CL-18	1	1250MM	
	2	CL-20	1		
MB-02	1	F-7 (ONLY REGULATOR)	2		
	2	BL-13	1	600MM	
	3	6-A SOCKET WITH SWITCH	3		
MB-03	1	CL-19	1		
	1	AC (SWITCH)	1	600MM	
	1	6-A SOCKET WITH SWITCH	3		
MB-04	1	TV POINT	1	600MM	
	2	6-A - 2 SOCKETS WITH 1 SWITCH	5		STB+ TV ON SINGLE
MB-04A	1	6A TV SOCKET	1	850MM	SWITCH [REFER KEY ELEVATION]
MB-05	1	20A-A C BACK BOX	2	+ 250MM FROM BEAM BOTTOM	
MB-06	1	CL-21	1		
	2	CL-22	1	600MM	
	3	F-8 (ONLY REGULATOR)	2		
MASTER TOILET 1 & 2					
MT-01	1	BL-14	1		
	2	BL-15, EXHAUST FAN	1	1250MM	
	3	GEYSER (SWITCH)	1		
	5	6-A SOCKET WITH SWITCH	3		
MT-02	1	16-A SOCKET FOR GEYSER	2	2600MM	
BEDROOM 1 & 2					
B-01	1	CL-23 (2 WAY)	1	1250MM	
B-02	1	CL-25	1		
	2	AC (SWITCH)	1	600MM	
	3	6-A SOCKET WITH SWITCH	3		
B-03	1	CL-24	1		
	2	F-9 (ONLY REGULATOR)	2		
	3	6-A SOCKET WITH SWITCH	3	600MM	
	5	BL-16	1		
	6	CL-23 (2 WAY)	1		
B-04	1	20A-A C BACK BOX	2	+ 250MM FROM BEAM BOTTOM	
B-05	1	TV POINT	1	1250MM	
	2	6A - 2 SOCKETS + 1 SWITCH	5		STB+ TV ON SINGLE
B-05A	1	6A TV SOCKET	1	850MM	SWITCH [REFER KEY ELEVATION]
TOILET 1 & 2					
BT-01	1	BL-17	1		
	2	BL-18, EXHAUST FAN	1	1250MM	
	3	GEYSER (SWITCH)	1		
	5	6-A SOCKET & SWITCH	3		
BT-02	1	16-A SOCKET FOR GEYSER	2	2600MM	


GENERAL NOTE :-

1. ALL BRACKET LIGHTS IN TOILET @ 2000 MM FROM SLAB.
2. ALL BRACKET LIGHTS @2000MM FROM SLAB EXCEPT UTILITY AREA.
3. ALL BRACKET LIGHTS IN UTILITY AREA TO BE 150MM ABOVE BEAM BOTTOM (REFER ELEVATION).
4. ALL EXHAUST FANS TO BE FIXED @ 2900 MM FROM SLAB.
5. ALL HEIGHTS FROM SLAB.
6. ALL GARDEN WALL BRACKETS TO BE AT 900 FROM PLINTH LEVEL.
7. ALL SET-OUT DIMENSIONS FOR SS ARE FOR FINISHED SS FACE.
8. FOR ID,s ON PELMET, AC BACK BOX LOCATION TO BE ESTABLISHED ON PELMET OUTER SURFACE AND CONCEALED FROM VIEW.
9. SAME TO BE DONE FOR LIGHT POINTS IN PASSAGE AREA. THEIR LOCATION TO BE ESTABLISHED ON FALSE CEILING USING BLANK PLATES.

GENERAL NOTES

1. All dimensions are in millimeters and levels in meters unless specified otherwise.
2. Do not scale the drawing; follow written dimensions.
3. All dimensions are unfinished dimensions unless specified otherwise.
4. Any discrepancies should be brought to the notice of the Architect prior to execution of job / procuring materials at site.
5. This drawing is the property of Kapadia Associates and should not be reproduced, copied, handed over to a third party or used for any purpose other than for which it has been issued.
6. This drawing is to be read in conjunction with all relevant structural & services drawings.

KEY PLAN

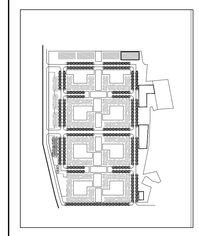

REVISION INDEX

REV.NO.	DATE	DESCRIPTION

CONSULTANTS

STRUCT BOMBAY CONSULTANTS.
Structural Consultants.
Tel : 022-24937510,24933986
email : sbcbom@gmail.com

MICRO ENGINEERING
MEP Consultants
Tel : 0120-4558718
email : businessa@miendia.com

PBB
Planner /Landscape Architect
Tel : 079 6923054
email : landscapeindia@usq.net

STAMP & SIGN	NORTH
	N

PROJECT TITLE	PROJ.NO
PALAVA-LAKEFRONT SECTOR- 4	**L-10518**
DRAWING TITLE	DWG.NO
SERENITY ELECTRICAL LAYOUT (PENT HOUSE FLOOR LEVEL)	**805**
DRAWING STAGE	REV.NO
WORKING DRAWING	**R-00**

DRAWN	CHECKED	SCALE	DATE
BB	ES	1:50	06-04-2020

KAPADIA ASSOCIATES
architecture urban design
113-114
Peninsula Centre,Dr. S.S. Rao Road,
Off Ambedkar Road,Parel East,
Mumbai 400012
Tel : 91-22-6660 3838 / 39
Fax : 91-22-6660 2844
E-mail : kad@vsnl.in
Website : www.kadi.in