
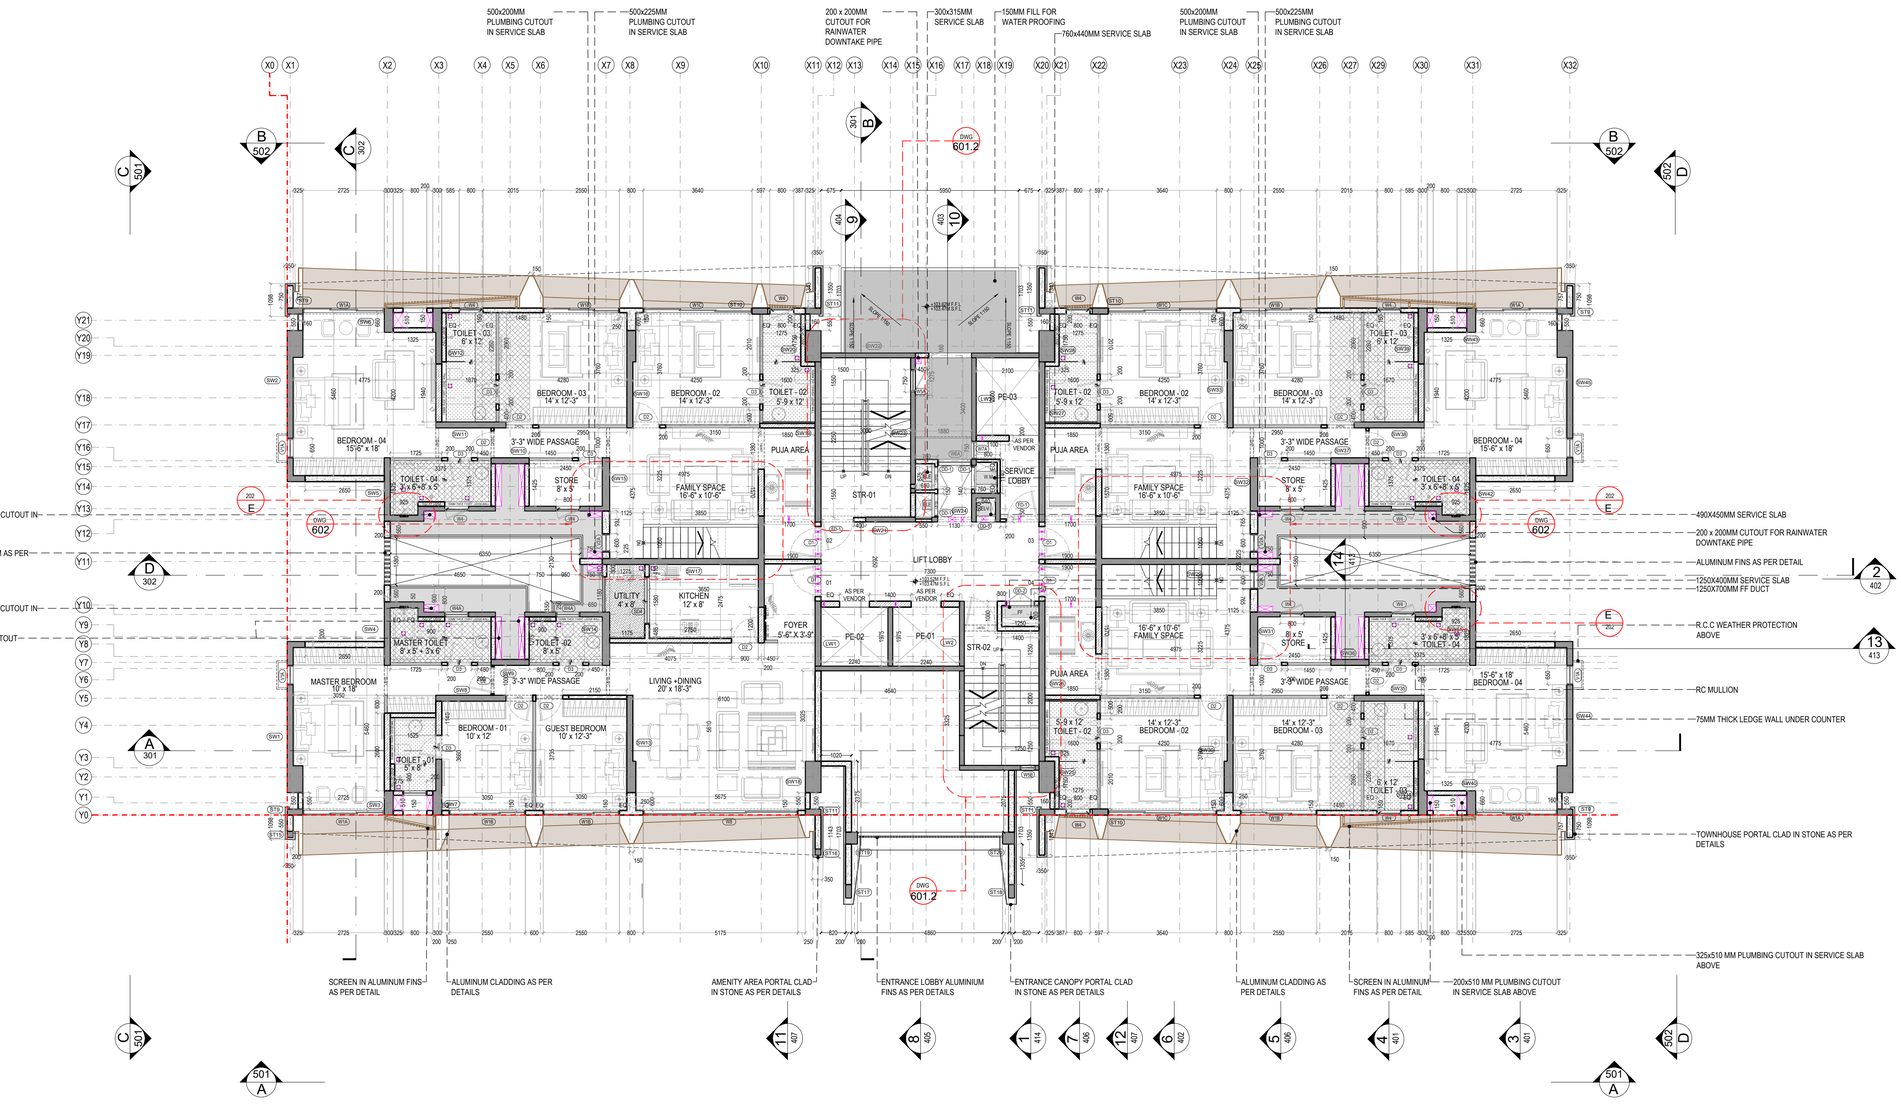


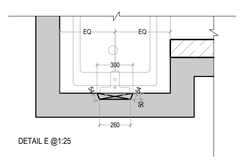

DETAIL E @1:25

WINDOW SCHEDULE

NO.	LOCATION	SIZE	SILL	LINTEL	DESCRIPTION
W1A	BEDROOM - 04	2725 x 2290	110	2400	3 TRACK ALUMINIUM SLIDING WINDOW WITH BOTTOM FIXED GLASS
W1B	BEDROOM - 03	2550 x 2290	110	2400	3 TRACK ALUMINIUM SLIDING WINDOW WITH BOTTOM FIXED GLASS
W1C	BEDROOM - 02	3610 x 2290	110	2400	4 TRACK ALUMINIUM SLIDING WINDOW WITH BOTTOM FIXED GLASS
W4	TOILET	800 x 1250	1150	2400	SIDE HUNG OPENABLE WINDOW WITH FIXED GLASS
W5A	STAIRCASE - 01	750 x 1300	1250	2550	SIDE HUNG OPENABLE WINDOW WITH FIXED GLASS
W5B	STAIRCASE - 02	750 x 1545	1100	2645	SIDE HUNG OPENABLE WINDOW WITH FIXED GLASS
W6A	TYPICAL LOBBY	1130 x 1250	1150	2400	2 TRACK ALUMINIUM SLIDING WINDOW
W7A	TYPICAL LOBBY	600 x 1250	1150	2400	SIDE HUNG OPENABLE WINDOW WITH FIXED GLASS
W8	LIVING ROOM (RM NO.1)	5175 x 2290	110	2400	4 TRACK ALUMINIUM SLIDING WINDOW WITH BOTTOM FIXED GLASS
V1A	BEDROOM - 04	650 x 2290	110	2400	ALUMINUM WINDOW WITH OPENABLE SHUTTER AND BOTTOM PANEL WITH FIXED GLASS.
V2A	FAMILY AREA	600 x 2290	110	2400	ALUMINUM WINDOW WITH OPENABLE SHUTTER AND BOTTOM PANEL WITH FIXED GLASS.

DOOR SCHEDULE

NO.	LOCATION	WIDTH	LINTEL	SILL	DESCRIPTION
D1	LIVING ROOM	1100	2400	-	SINGLE LEAF WOODEN FLUSH DOOR
D2	BED ROOM	900	2400	-	SINGLE LEAF WOODEN FLUSH DOOR
D3	TOILET	800	2400	-	SINGLE LEAF WOODEN FLUSH DOOR
D2	KITCHEN	900	2400	-	SINGLE LEAF WOODEN FLUSH DOOR
SD4	KITCHEN (ROOM NO.1)	1580	2400	-	TWO TRACK ALUMINIUM SLIDING DOOR
DD1	WATER METER,ELE	750	2400	450	SINGLE LEAF METAL DOOR
DD2	F.F	950	2400	450	DOUBLE LEAF FIRE RATED METAL DOOR
DD3	ELV	640	2400	450	SINGLE LEAF FIRE RATED METAL DOOR
FD1	STAIRCASE 1 & 2	1100	2400	-	SINGLE LEAF FIRE RATED METAL DOOR

LEGENDS - FIRST FLOOR

- 200MM SUNK
- 60MM SUNK
- 300MM SUNK
- 250MM KITCHEN STRIP SUNK
- 175MM SUNK
- 75MM UTILITY SUNK
- 150MM FILL

LEGENDS - FIRST FLOOR

- HARDSCAPE
- SOFTSCAPE
- 150MM BLOCK WORK
- 200MM BLOCK WORK
- 100MM BLOCK WORK
- LEDGE WALL
- NON STRUCTURAL WALL
- MEP CUTOUTS

NOTE :- LEDGE WALLS TO BE CONSTRUCTED AS PER FINISHING DRAWING DETAILS.

GENERAL NOTES

1 : All dimensions are in millimeters and levels in meters unless specified otherwise.
2 : Do not scale the drawing; follow written dimensions.
3 : All dimensions are unfinished dimensions unless specified otherwise.
4 : Any discrepancies should be brought to the notice of the Architect prior to execution of job / procuring materials at site.
5 : This drawing is the property of Kapadia Associates and should not be reproduced, copied, handed over to a third party or used for any purpose other than for which it has been issued.
6 : This drawing is to be read in conjunction with all relevant structural & services drawings.

KEY PLAN



REVISION INDEX

REV.NO.	DATE	DESCRIPTION
R- 00	19-08-2019	
R- 01	11-12-2019	

CONSULTANTS

STRUCT BOMBAY CONSULTANTS.
Structural Consultants
Tel : 022-24937510,24933986
email : sbcbom@gmail.com

MICRO ENGINEERING
MEP Consultants
Tel : 0120-4558718
email : business@meindia.com

PBB
Planner /Landscape Architect
Tel : 079 6923054
email : landscapeindia@usg.net

STAMP & SIGN

NORTH

PROJECT TITLE: **PALAVA - LAKEFRONT SECTOR- 4**

PROJ.NO: **L-10518**

DRAWING TITLE: **AR-SERENITY WING D - FIRST FLOOR PLAN**

DWG.NO: **203**

DRAWING STAGE: **WORKING DRAWING**

REV.NO: **R-01**

DRAWN	CHECKED	SCALE	DATE
BB	ES	1:100	11-12-2019

KAPADIA ASSOCIATES
architecture • urban design
112-114
Peninsula Centre,Dr. S.S. Rao Road,
Off Ambedkar Road,Parel East,
Mumbai 400012
Tel : 91-22-6660 2838 / 39
Fax : 91-22-6660 2844
E-mail : kapt@kapt.in
Website: www.kapt.in