




SECTION-BB

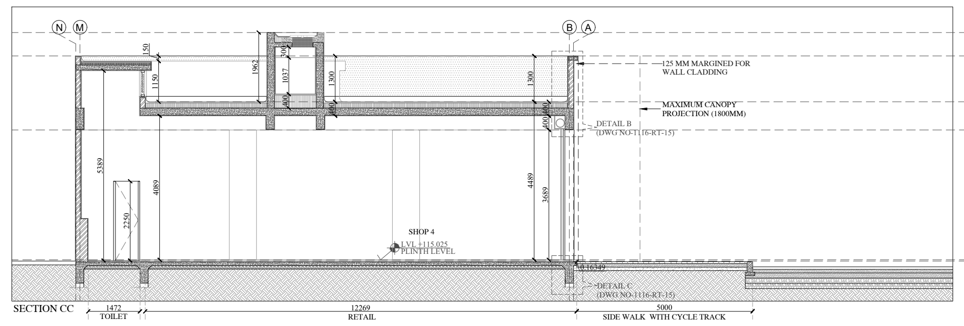


SECTION CC

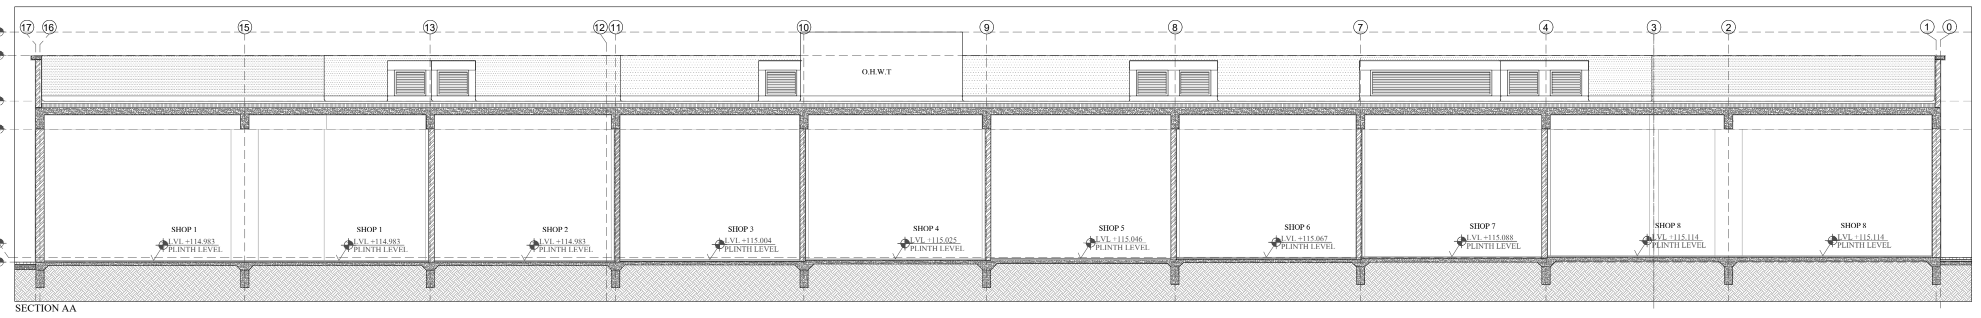


SECTION AA

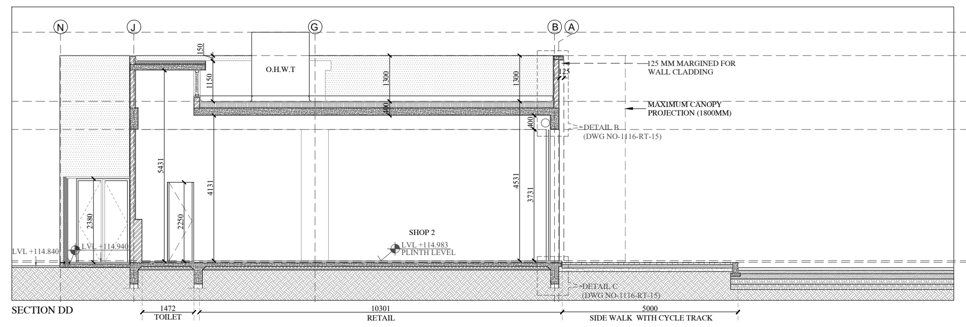


SECTION DD

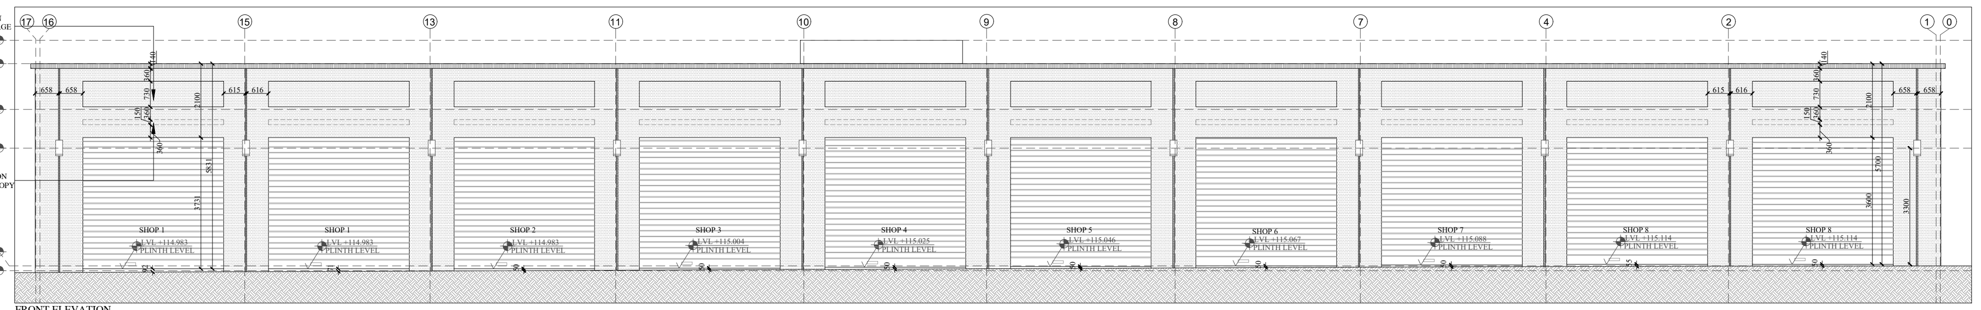


FRONT ELEVATION

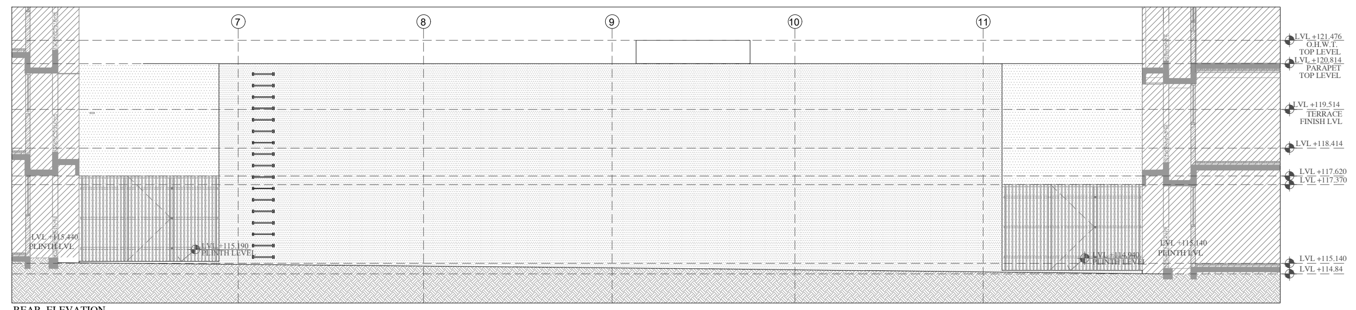


REAR ELEVATION

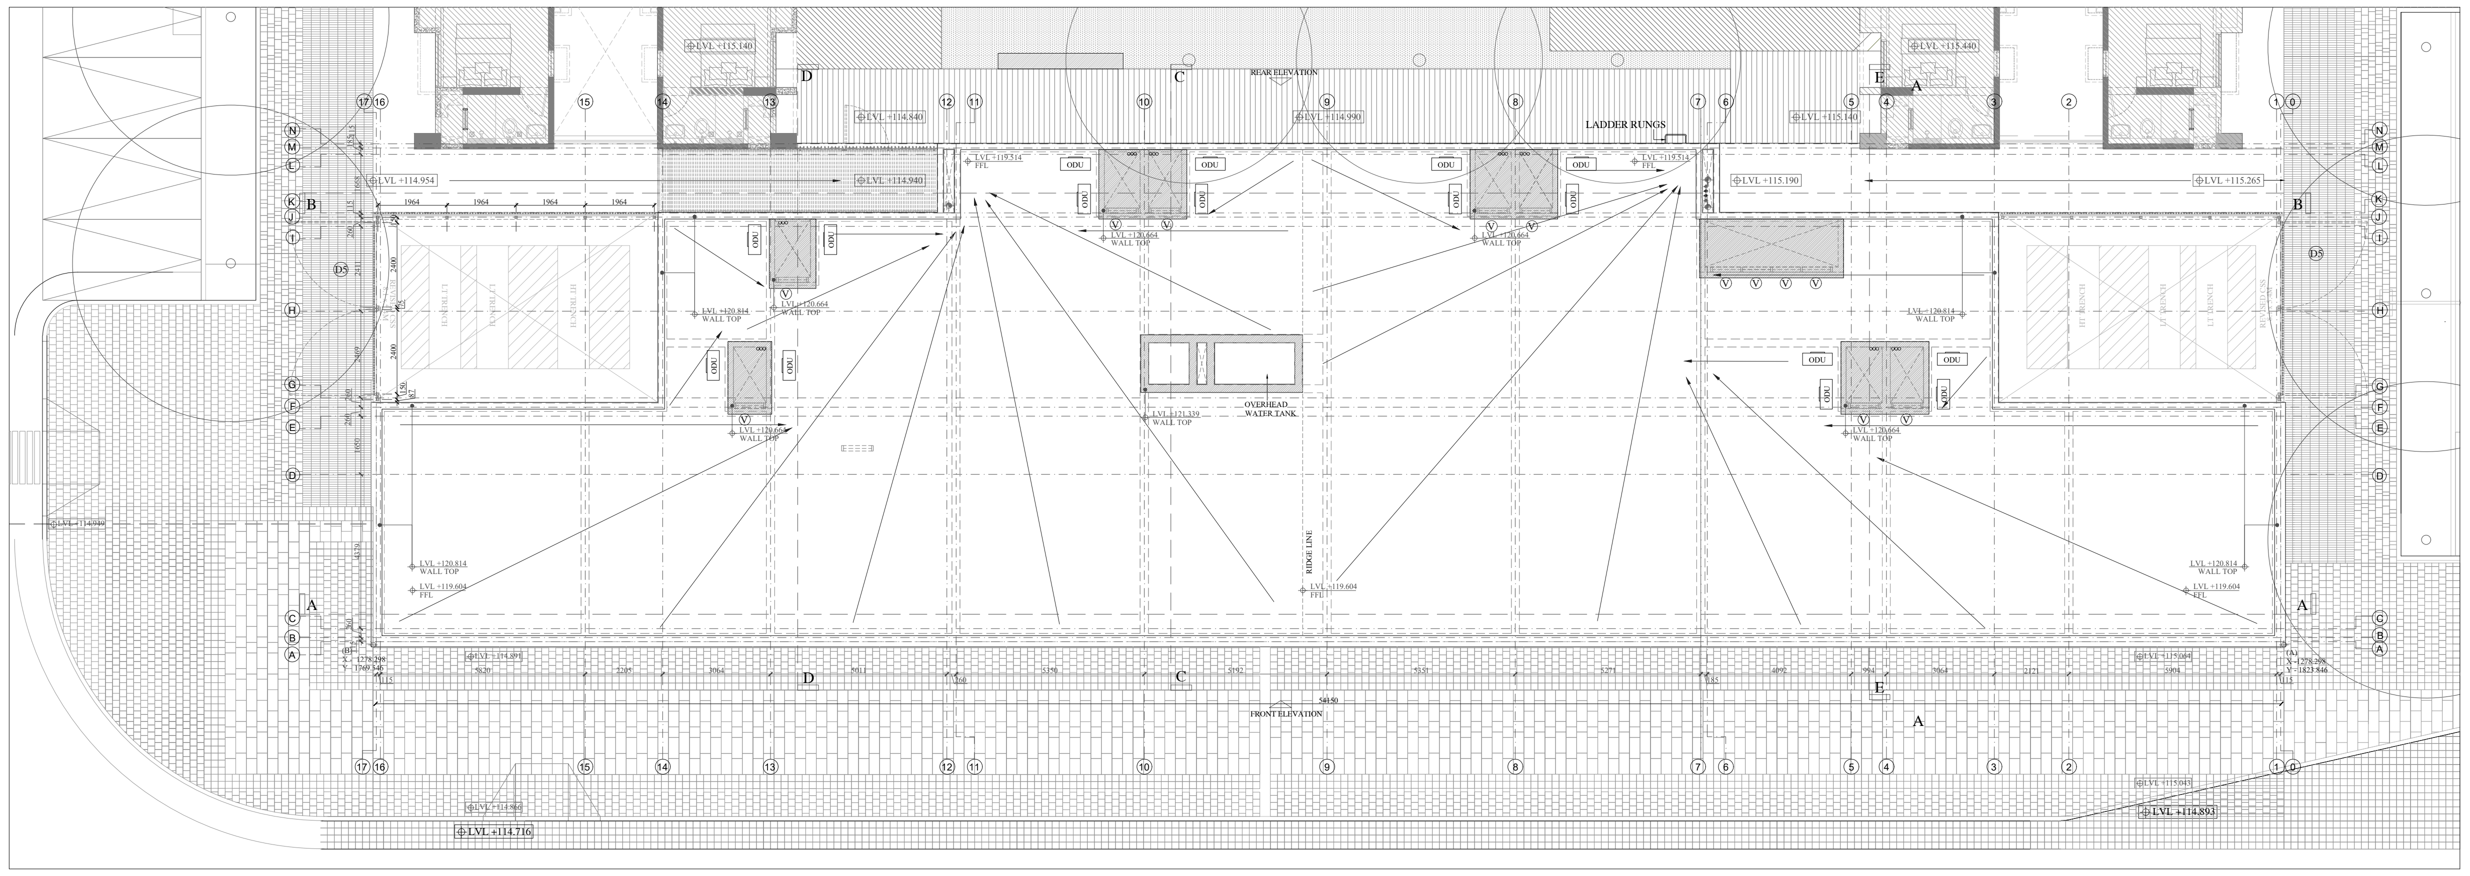

TERRACE PLAN

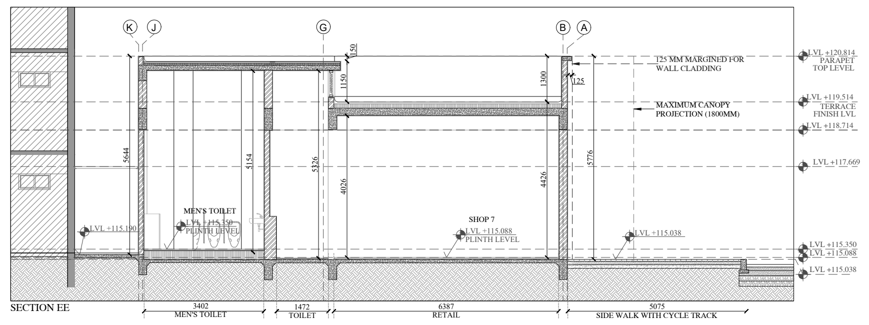

SECTION EE

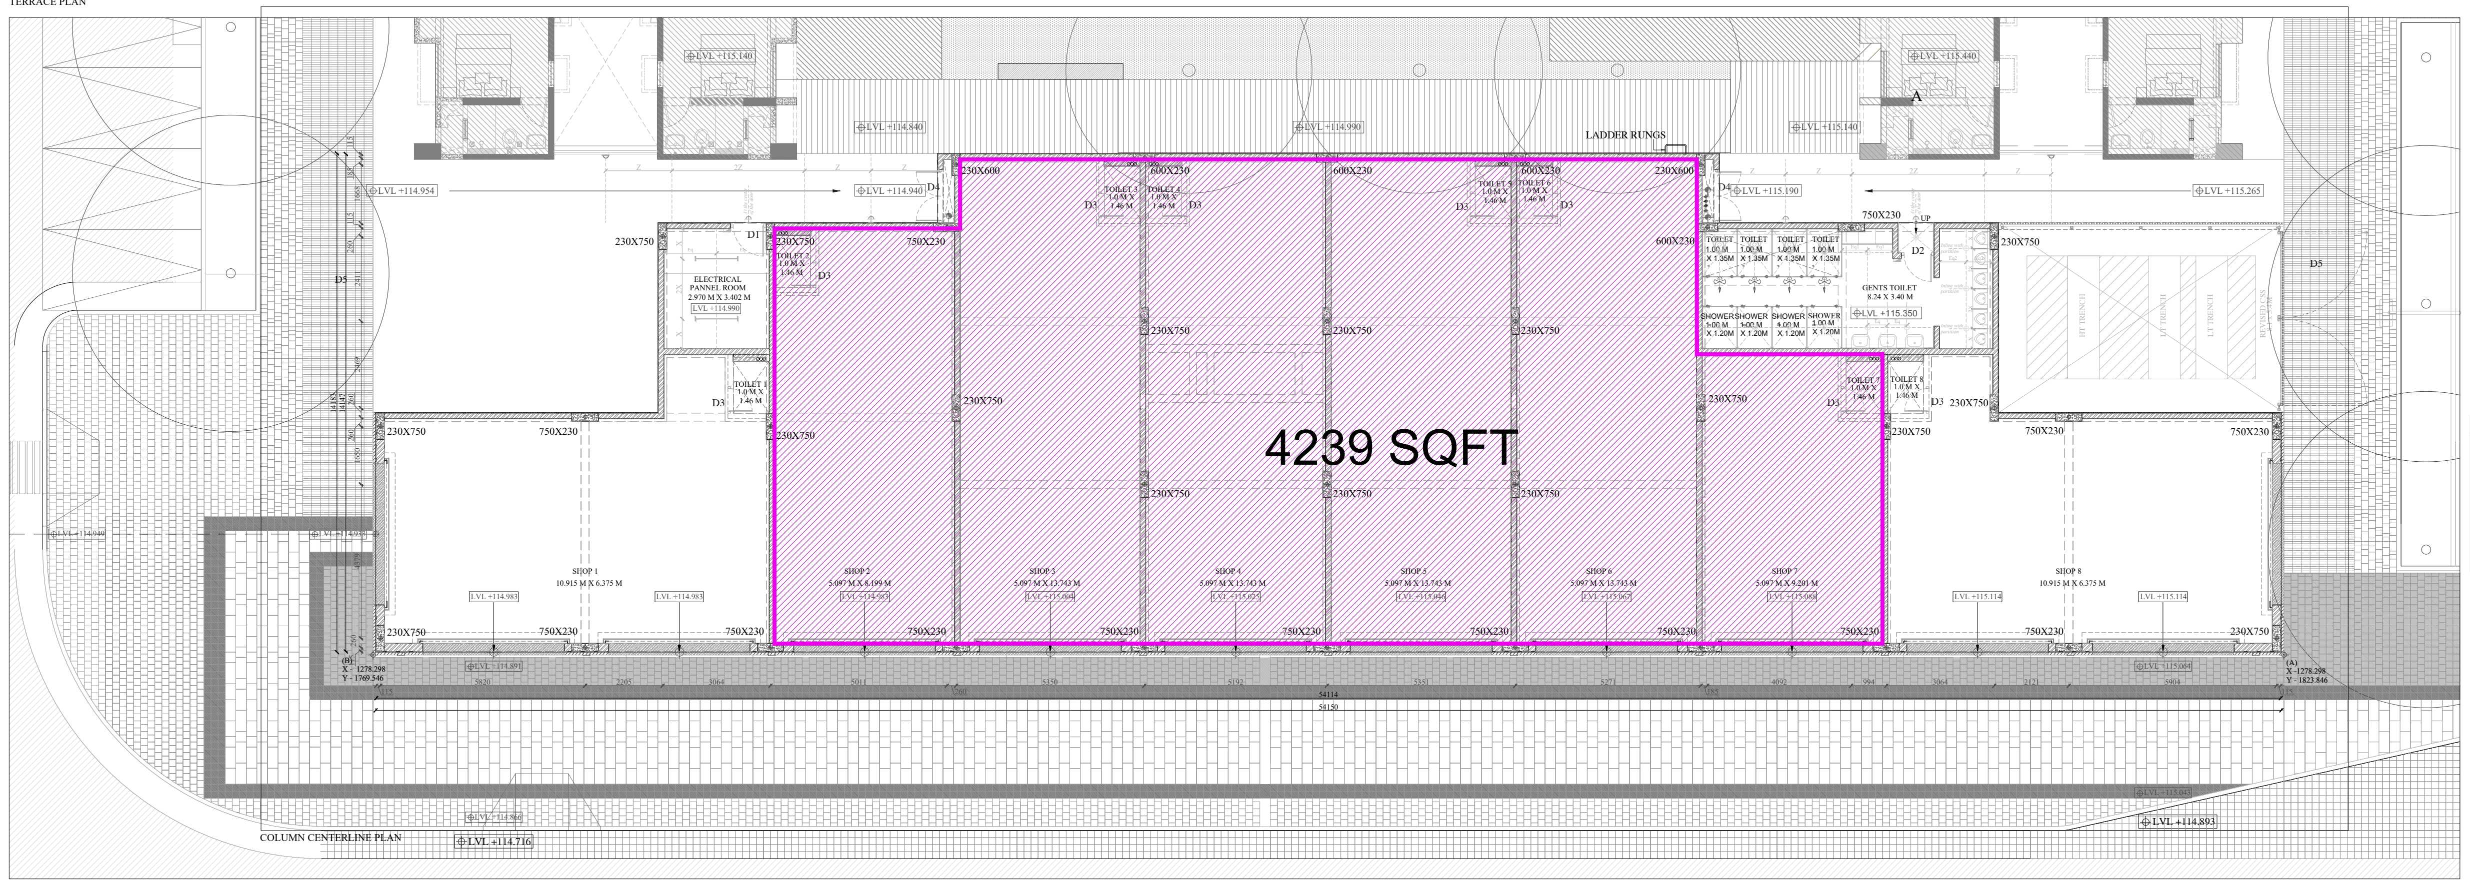

GROUND FLOOR PLAN

DOORS SCHEDULE

GROUND FLOOR

TYPE	NO.	SIZE	SILL LEVEL	LINTEL LEVEL	REMARKS
D1	1	0.95 M X 2.25 M	0.00 M	2.25 M	
D2	2	0.90 M X 2.25 M	0.00 M	2.25 M	
D3	8	0.75 M X 2.25 M	0.00 M	2.25 M	
D4	2	1.50 M X 2.25 M	0.00 M	2.25 M	
D5	2	4.90 M X 3.65 M	0.00 M	2.25 M	CSS SCREENING (METAL DOOR)

ROLLING SHUTTER SCHEDULE

R1	12	4.00 M WIDE	HEIGHTS WILL VARY ACCORDING TO THE PLINTH LEVEL OF THE SHOPS

WINDOWS SCHEDULE

TERRACE FLOOR

TYPE	NO.	SIZE	SILL LEVEL	LINTEL LEVEL	REMARKS
V1	8	0.90 M X 0.73 M	0.15 M	0.88 M	LEVELS ARE MEASURED FROM TERRACE FINISHED FLOOR LEVEL
V2	1				


LEGEND : -

▭	WALL MOUNTED LIGHT - 01 (FACADE LIGHTS IN STREET-LIGHTING LOOP)
	WALL MOUNTED LIGHT - 02
	WALL MOUNTED LIGHT - 03
	CEILING LIGHT
	TUBE LIGHT
	EXHAUST FAN
	SWITCH BOARD

NOTE:
PAVEMENT FLOORING TO BE REFEREED FROM NORTH SPINE FLOORING PLAN DRAWING NO. -

TOILETS AND OFFICES FLOORING TO BE REFER FROM DETAIL FLOORING DRAWING NO. 1116-RT-15

TYPICAL DETAILS TO BE REFERRED FROM TYPICAL DETAILS DRAWING NO. 1116-RT-11

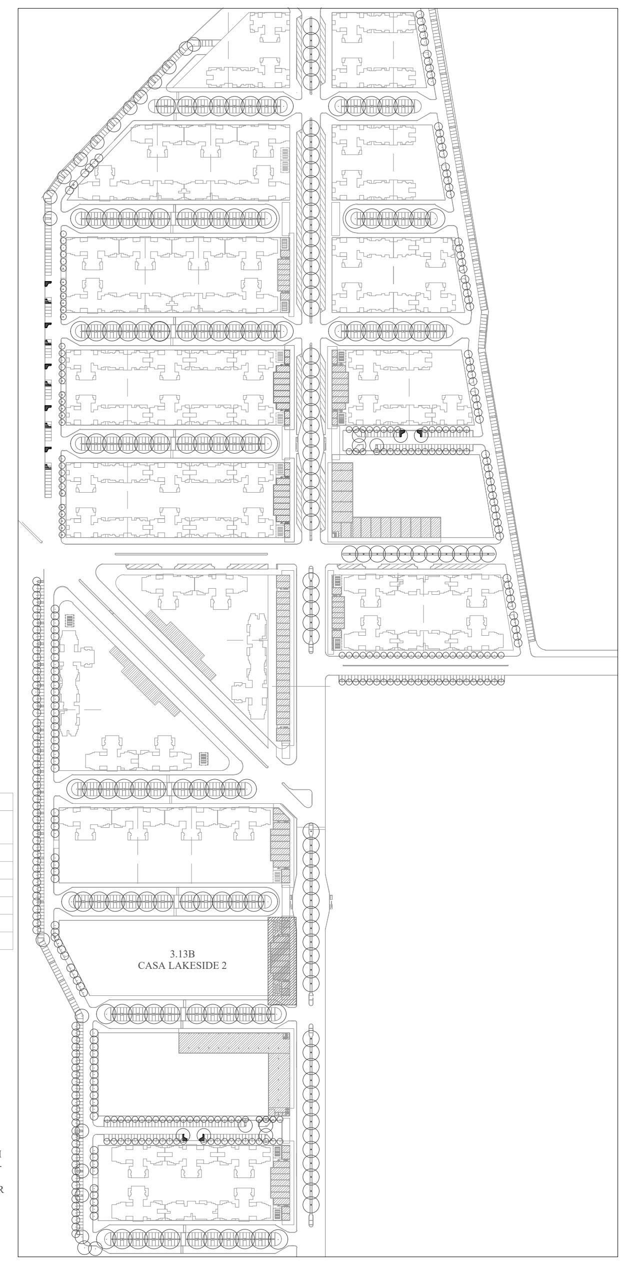

KEY PLAN

NOTES
--- IN EVENT OF ANY AMBIGUITY INFORM US BEFORE COMMENCING WORK.
--- ALL DIMENSIONS ARE TO BE READ AND NOT TO BE SCALED.
--- ALL LEVELS ARE FINISHED LEVELS.
--- ALL LEVELS AND DIMENSIONS TO BE VERIFIED FOR SITE SUITABILITY BEFORE COMMENCING WORK.
--- ALL DIMENSIONS ARE IN METERS .

--- CONTENTS OF THIS DRAWING CONSTITUTE THE ORIGINAL AND UNPUBLISHED WORK OF M/S PRABHAKAR B. BHAGWAT AND NO PART OF THE DRAWING SHALL BE DISCLOSED/MODIFIED/USED IN ANY MANNER WITHOUT THEIR PRIOR CONSENT.

LODHA PALAVA
MUMBAI

REV-A DATED-12-08-2015 DRAWING MODIFIED AND UPDATED AS PER THE COMMENTS RECEIVED FOR TYPE A.
REV-B DATED-09-04-2016 DRAWING MODIFIED.
REV-C DATED-26-10-2016 DRAWING MODIFIED.
REV-D DATED-28-03-2017 DRAWING MODIFIED.

SCALE- 1:100

TITLE
RETAIL CLUSTER 3.13B
CASA LAKESIDE II

PROJ. NO.1116-RT 08
FOR DISCUSSION
DATE: 24-02-2015
CHECKED BY: ANKIT

PRABHAKAR BHAGWAT
M/S Prabhakar B Bhagwat, Landscape Architects ■ Architects ■ Environmental Planners.
901 Panchtirth, Opp. Aristroville, Satellite Road, Ahmedabad 380 015.
Telefax : 91-079- 2692 3054, 2692 0554, 4006 1192 E-mail: landscapeindia@usa.net
Website: www.landscapeindia.net