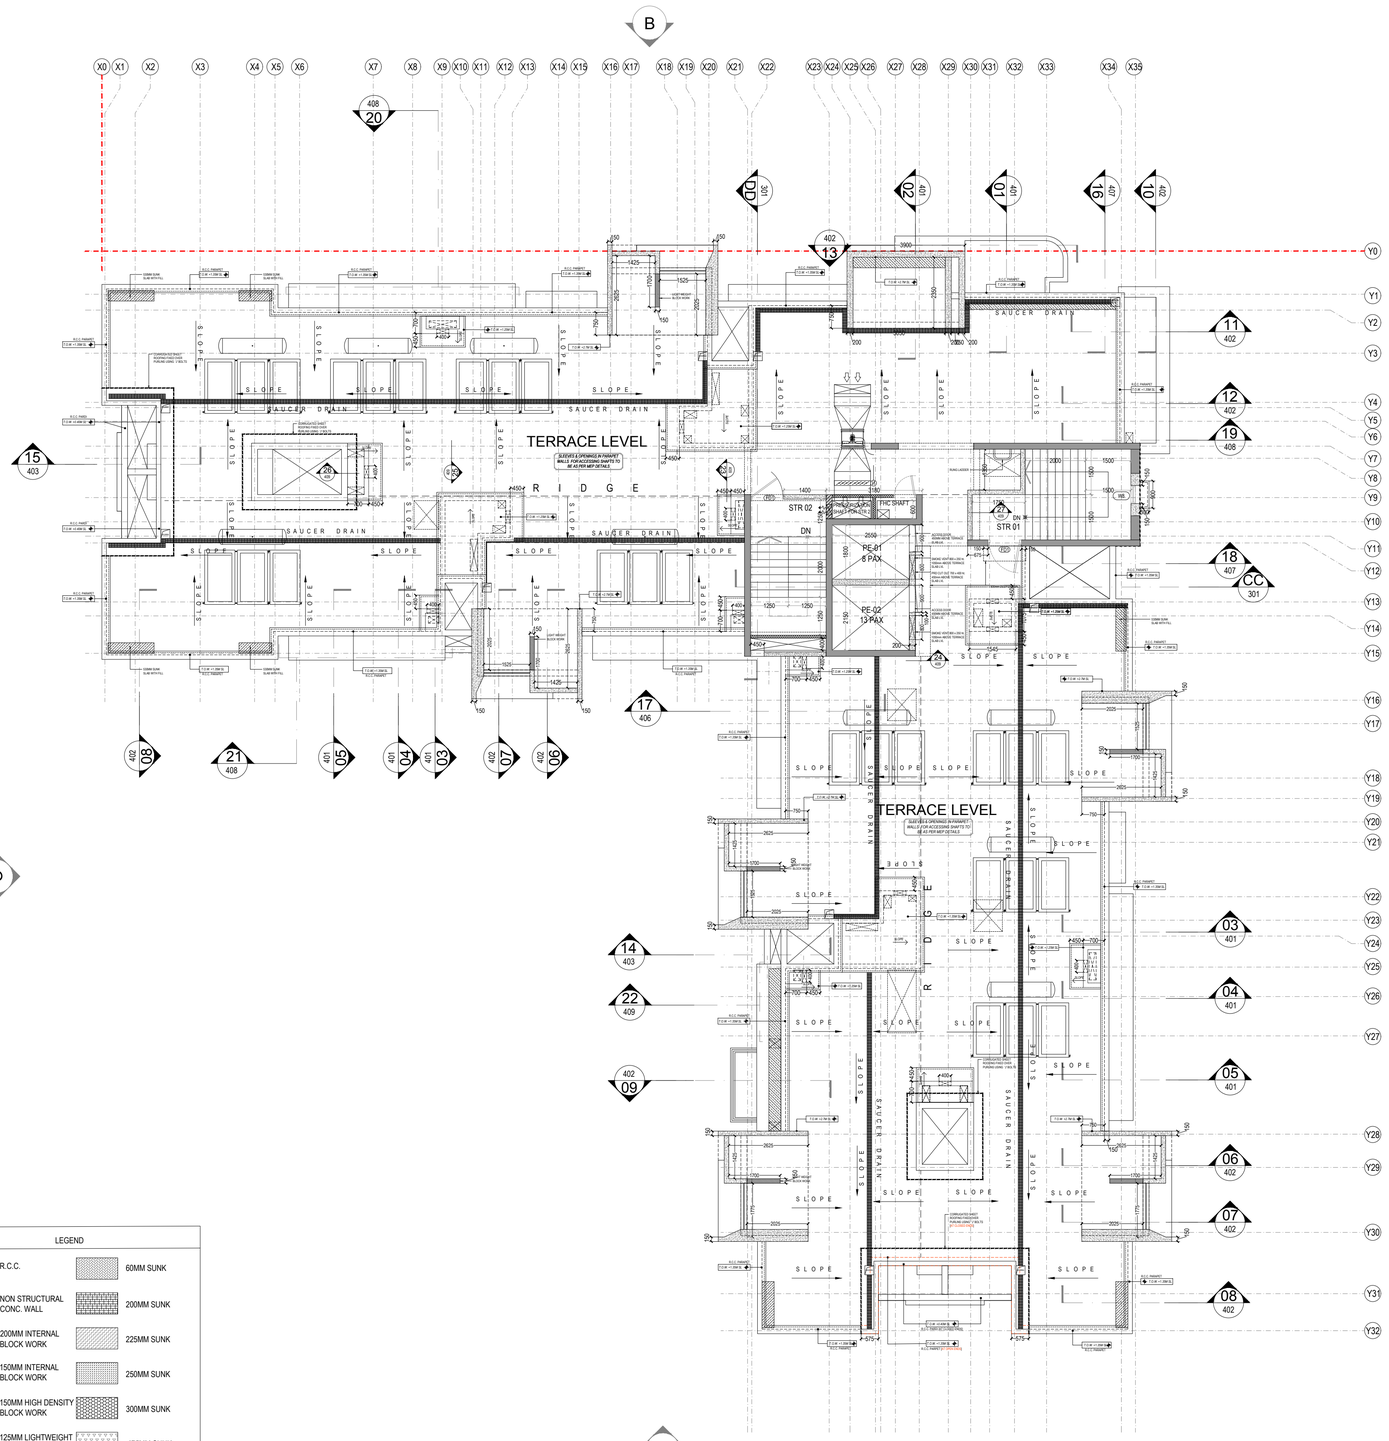


LEGEND

- R.C.C.
- NON STRUCTURAL CONC. WALL
- 200MM INTERNAL BLOCK WORK
- 150MM INTERNAL BLOCK WORK
- 150MM HIGH DENSITY BLOCK WORK
- 125MM LIGHTWEIGHT BLOCK WORK
- 125MM HIGH DENSITY BLOCK WORK
- 100MM INTERNAL BLOCK WORK
- FACADE GROOVE
- 60MM SUNK
- 200MM SUNK
- 225MM SUNK
- 250MM SUNK
- 300MM SUNK
- 475MM SUNK
- 530MM SUNK
- 10 x 15 MM GROOVE AS DRIP MOULD
- MEP SLEEVES / CUT-OUT IN WALL

DOOR SCHEDULE						WINDOW SCHEDULE				
NO.	LOCATION	WIDTH	LINTEL	CILL	DESCRIPTION	NO.	LOCATION	SIZE	CILL	LINTEL
D1	LIVING ROOM	1100	2250	-	SINGLE LEAF WOODEN FLUSH DOOR	SD1	LIVING ROOM WITH DECK	2050 x 2250	-	2250
D2	BED ROOM / STUDY	900	2250	-	SINGLE LEAF WOODEN FLUSH DOOR	W1	LIVING ROOM	2050 x 2140	110	2250
D3	TOILET	800	2250	-	SINGLE LEAF WOODEN FLUSH DOOR	W2	M. BEDROOM & BEDROOM	1525 x 2140	110	2250
D4	UTILITY	850	2250	-	ALUMINUM & GLASS PANEL DOOR	W3	STUDY ROOM [2.5 BHK]	925 x 2140	110	2250
DD1	ELECTRICAL SHAFT	1200	2250	450	DOUBLE LEAF FIRE RATED METAL DOOR	W4	STUDY ROOM [1.5 BHK] - E4 TYPE	1090 x 2140	110	2250
DD2	FHC	750	2250	450	SINGLE LEAF FIRE RATE METAL DOOR	W5	TOILET	700 x 1150	1100	2250
DD3	WATER METER	750	2250	450	SINGLE LEAF METAL DOOR	W6	TOILET [1BHK WC]	400 x 1150	1100	2250
DD4	ELV	750	2250	450	SINGLE LEAF FIRE RATED METAL DOOR	W7	BEDROOM [2.5 BHK]	1525 x 1990	110	2100
FD1	STAIRCASE & LIFT LOBBY	1100	2250	-	SINGLE LEAF FIRE RATED METAL DOOR	W8	STAIRCASE	600 x 1000	1250	2250
						W9	TYPICAL LOBBY	750 x 1150	1100	2250
						W10	TYPICAL LOBBY	925 x 1150	1100	2250
						W11	TOILET [1.5 & 2BHK CORNER APTS.]	575 x 1150	1100	2250

GENERAL NOTES

1 : All dimensions are in millimeters and levels in meters unless specified otherwise.
2 : Do not scale the drawing; follow written dimensions.
3 : All dimensions are unfinished dimensions unless specified otherwise.
4 : Any discrepancies should be brought to the notice of the Architect prior to execution of job / procuring materials at site.
5 : This drawing is the property of Kapadia Associates and should not be reproduced, copied, handed over to a third party or used for any purpose other than for which it has been issued.
6 : This drawing is to be read in conjunction with all relevant structural & services drawings.

KEY PLAN



REVISION INDEX

REV.NO.	DATE	DESCRIPTION

CONSULTANTS

GOKANI CONSULTANTS
Structural Consultants
Tel : +91(22)28880400
email : info@gokaniconsultants.com

MICRO ENGINEERING
MEP Consultants
Tel : 0120-4558718
email : business@meindia.com

PBB
Planner /Landscape Architect
Tel : 079 6923054
email : landscapeindia@usg.net

STAMP & SIGN

NORTH

PROJECT TITLE: **PALAVA- LAKEFRONT SECTOR - 4**
PROJ.NO: **L-10518**

DRAWING TITLE: **AR-E4M-TERRACE FLOOR PLAN**
DWG.NO: **205**

DRAWING STAGE: **WORKING DRAWING**
REV.NO: **R-00**

DRAWN	CHECKED	SCALE	DATE
SN	EB	1:100	25-06-2020

KAPADIA ASSOCIATES
architecture • urban design
112-114
Peninsula Centre,Dr. S.S. Rao Road,
Off Ambedkar Road,Parel East,
Mumbai 400012
Tel : 91-22-6660 2838 / 39
Fax : 91-22-6660 2844
E-mail : kapt@kapt.in
Website: www.kapt.in