
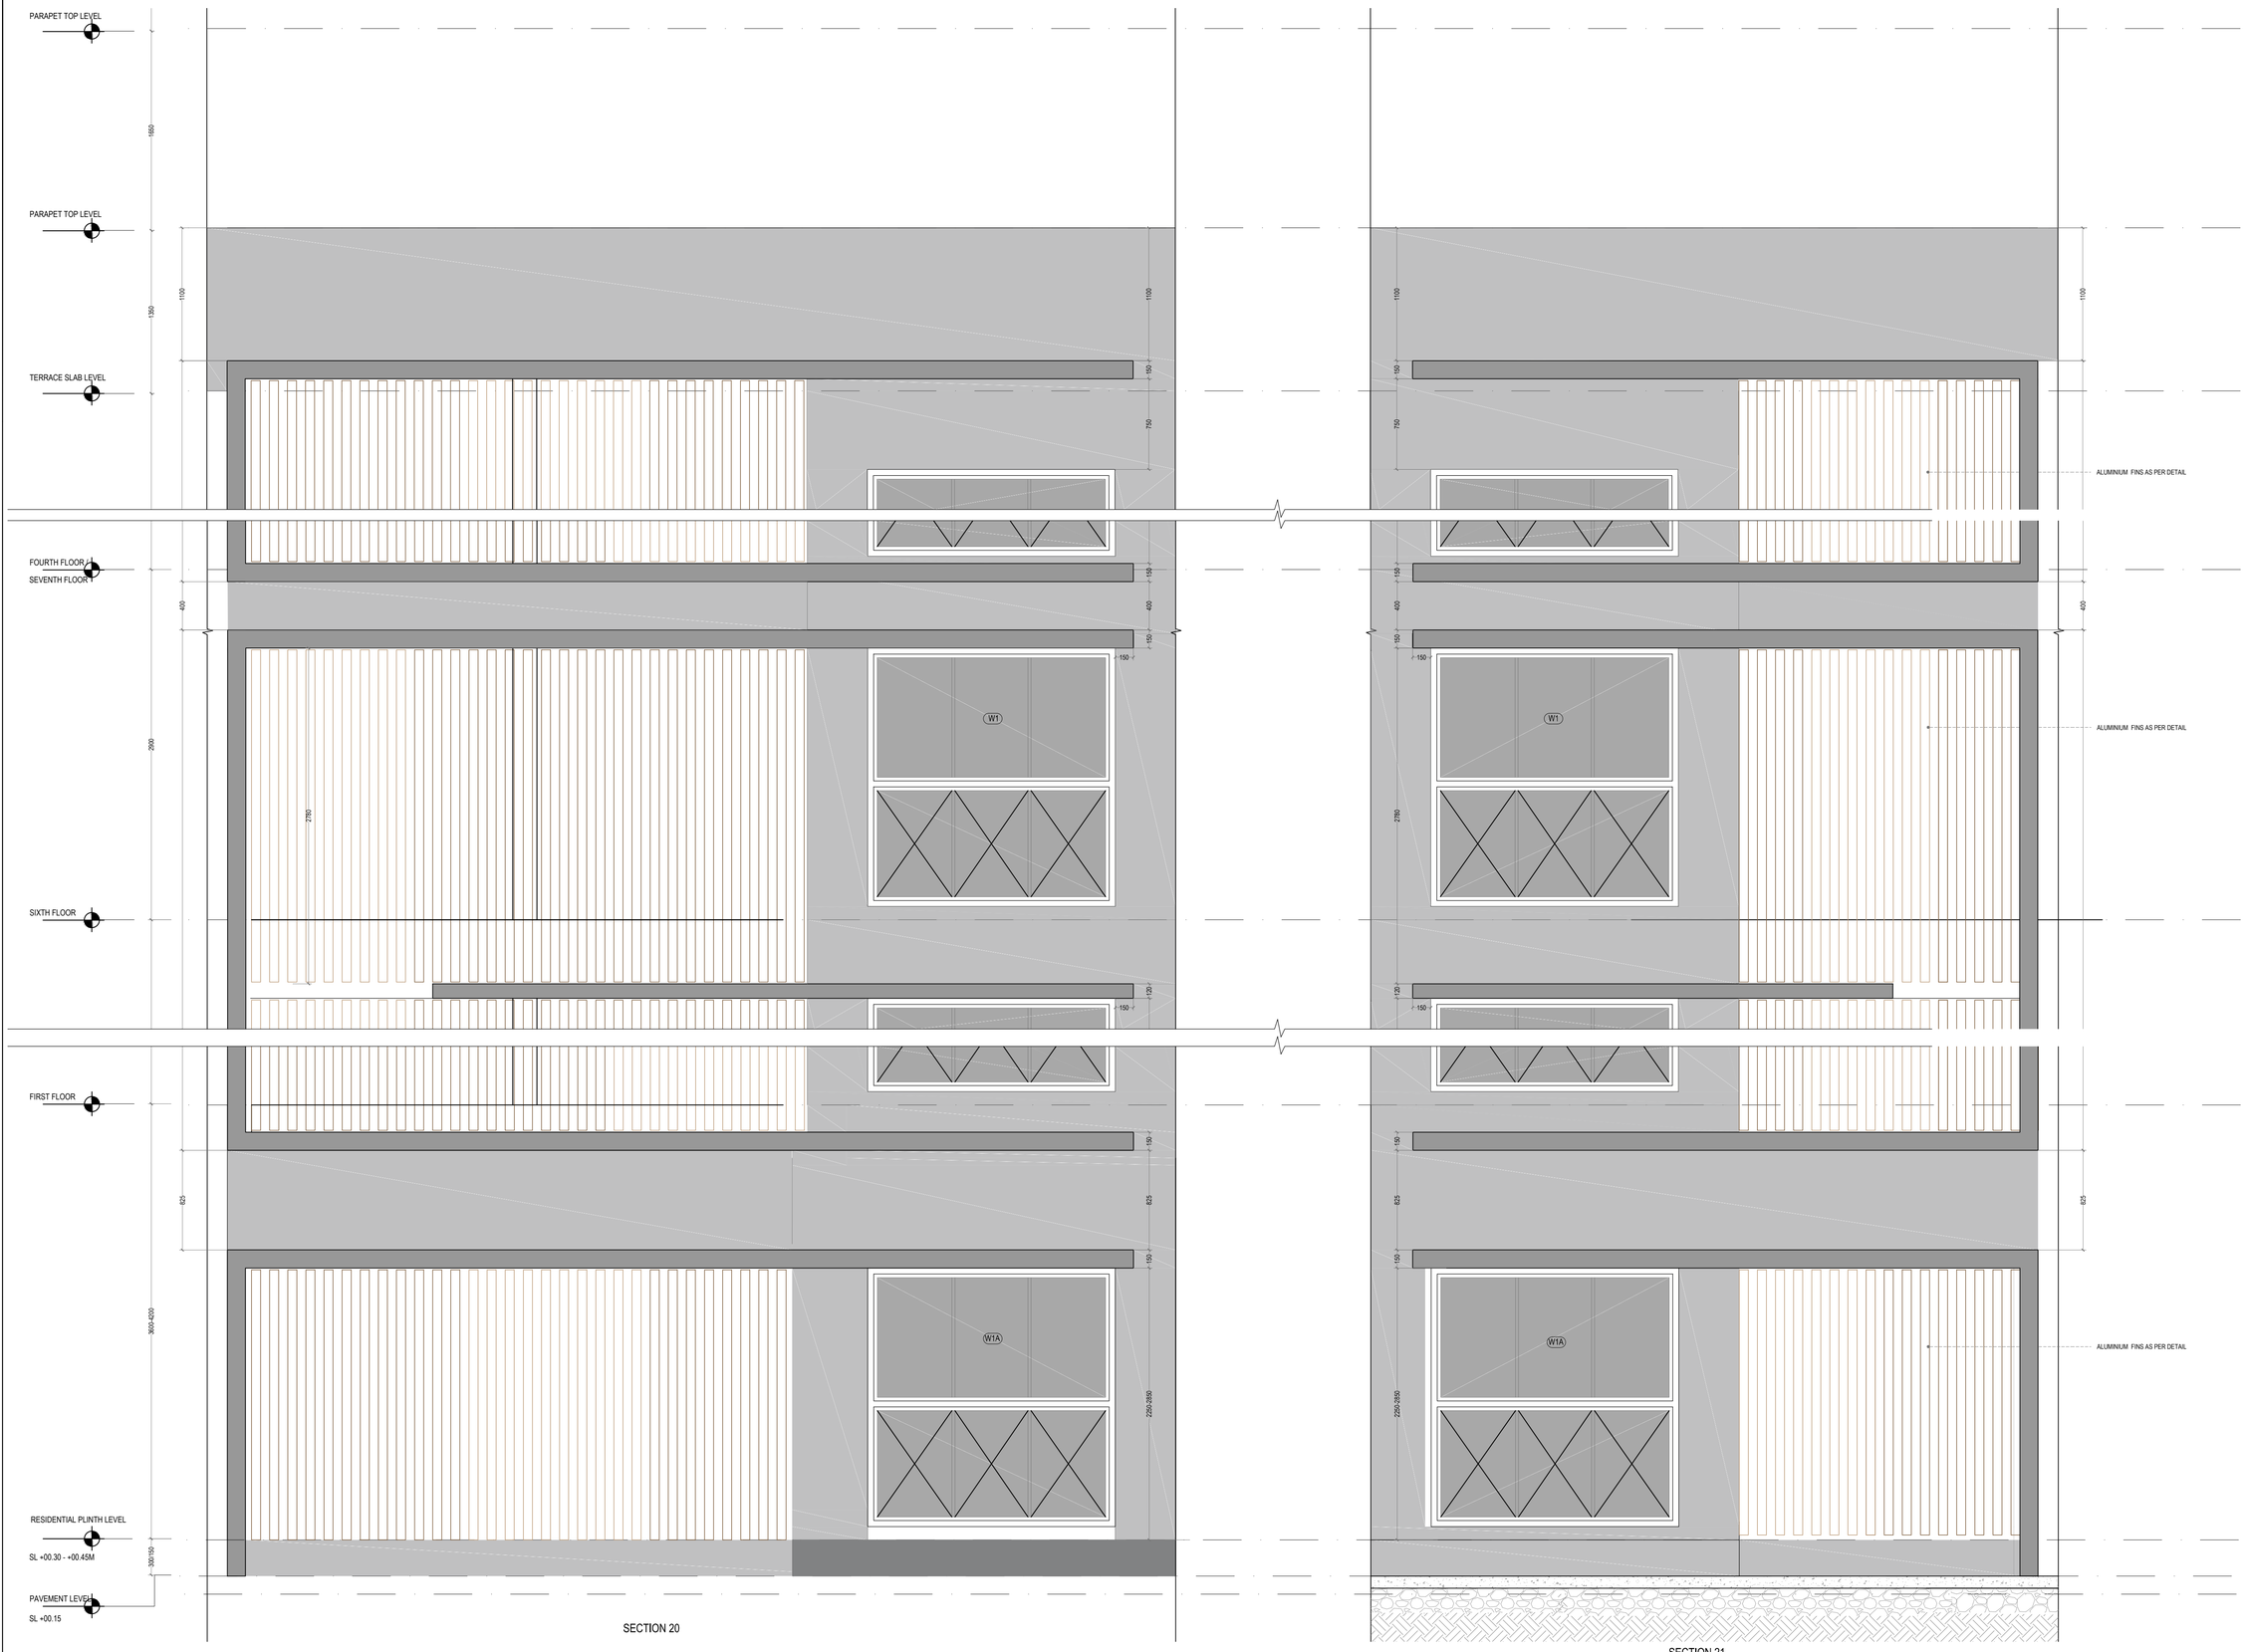



## GENERAL NOTES

1 : All dimensions are in millimeters and levels in meters unless specified otherwise.
2 : Do not scale the drawing; follow written dimensions.
3 : All dimensions are unfinished dimensions unless specified otherwise.
4 : Any discrepancies should be brought to the notice of the Architect prior to execution of job / procuring materials at site.
5 : This drawing is the property of Kapadia Associates and should not be reproduced, copied, handed over to a third party or used for any purpose other than for which it has been issued.
6 : This drawing is to be read in conjunction with all relevant structural & services drawings.

## KEY PLAN

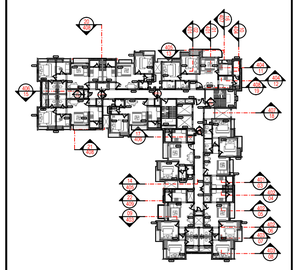

## REVISION INDEX

| REV.NO. | DATE | DESCRIPTION |
|---|---|---|
| R-01 | 28.04.2020 | GROUND FLOOR HEIGHT ANNOTATION |
| R -02 | 01.09.2020 | TERRACE LEVEL |

## CONSULTANTS

GOKANI CONSULTANTS
Structural Consultants
Tel : +91022028880440
email : info@gokaniconsultants.com

MICRO ENGINEERING
MEP Consultants
Tel : 0120-4558718
email : business@meindia.com

PBB
Planner /Landscape Architect
Tel : 079 6923054
email : landscapeindia@usg.net

STAMP & SIGN

NORTH

N

PROJECT TITLE
**PALAVA- LAKEFRONT**
**SECTOR 4**

PROJ.NO
**L-10518**

DRAWING TITLE
**AR-E4M-WALL SECTIONS**

DWG.NO
**408**

DRAWING STAGE
**WORKING DRAWING**

REV.NO
**R-02**

| DRAWN | CHECKED | SCALE | DATE |
|---|---|---|---|
| SN | EB | 1:25 | 03-03-2020 |


**KAPADIA ASSOCIATES**
architecture • urban design
112-114
Peninsula Centre,Dr. S.S. Rao Road,
Off Ambedkar Road,Parel East,
Mumbai 400012
Tel : 91-22-6660 2838 / 39
Fax : 91-22-6660 2844
E-mail : kapl@kapl.in
Website: www.kapl.in