

T1 TYPICAL FLOOR (1ST TO 7TH, 9TH TO 12TH FLOOR PLAN) (SCALE - 1:100)

CLUSTER 4.03(A) WING B, CLUSTER 4.03(B) WING D, CLUSTER 4.04 WING A & C, CLUSTER 4.05 WING A & C, CLUSTER 4.07 WING A & C, CLUSTER 4.09 WING A & C, CLUSTER 4.06(B) WING B & D

CLUSTER 6.04 WING A, CLUSTER 6.06 WING C, CLUSTER 6.10 WING A & C, CLUSTER 6.11 WING A, CLUSTER 6.12 WING A, CLUSTER 3.06 WING A, CLUSTER 3.07 WING A, CLUSTER 3.08 WING A

CLUSTER 7.01 WING C, CLUSTER 7.06 WING A & C, CLUSTER 7.10 WING A, CLUSTER 7.12 WING B, CLUSTER 7.14 WING A

TYPICAL -T1	CARPET AREA STATEMENT FOR TYPICAL FLOOR (1ST TO 7TH, 9TH TO 12TH FLOOR) FLAT NO - 1							
LIVING	3.05	X	5.32	X	1	=	16.23	SQMT.
	2.50	X	0.50	X	1	=	1.25	SQMT.
PASSAGE	2.75	X	1.00	X	1	=	2.75	SQMT.
BED ROOM	3.05	X	2.45	X	1	=	7.47	SQMT.
	1.52	X	0.60	X	1	=	0.91	SQMT.
C.B.	1.38	X	0.50	X	1	=	0.69	SQMT.
MASTER BED	3.05	X	2.45	X	1	=	7.47	SQMT.
	1.52	X	0.60	X	1	=	0.91	SQMT.
C.B.	1.38	X	0.50	X	1	=	0.69	SQMT.
M.TOILET	2.23	X	1.40	X	1	=	3.12	SQMT.
TOILET	2.23	X	1.40	X	1	=	3.12	SQMT.
KITCHEN	2.45	X	2.15	X	1	=	5.27	SQMT.
STUDY	1.97	X	2.27	X	1	=	4.47	SQMT.
TOTAL AREA							54.36	SQMT.


TYPICAL -T1	CARPET AREA STATEMENT FOR TYPICAL FLOOR (1ST TO 7TH, 9TH TO 12TH FLOOR) FLAT NO - 2, 5, 6							
LIVING	3.05	X	3.68	X	1	=	11.22	SQMT.
	0.68	X	1.45	X	1	=	0.99	SQMT.
PASSAGE	1.67	X	1.00	X	1	=	1.67	SQMT.
BED ROOM	3.05	X	3.05	X	1	=	9.30	SQMT.
C.B.	1.38	X	0.50	X	1	=	0.69	SQMT.
W.C	1.48	X	1.18	X	1	=	1.75	SQMT.
	0.55	X	0.15	X	1	=	0.08	SQMT.
BATH	1.45	X	1.08	X	1	=	1.57	SQMT.
	0.80	X	0.32	X	1	=	0.26	SQMT.
KITCHEN	2.13	X	2.45	X	1	=	5.22	SQMT.
TOTAL AREA							32.74	SQMT.

TYPICAL -T1	CARPET AREA STATEMENT FOR TYPICAL FLOOR (1ST TO 7TH, 9TH TO 12TH FLOOR) FLAT NO - 3, 4							
LIVING	3.05	X	3.67	X	1	=	11.19	SQMT.
	0.68	X	1.45	X	1	=	0.99	SQMT.
PASSAGE	2.47	X	1.00	X	1	=	2.47	SQMT.
BED ROOM	3.05	X	3.05	X	1	=	9.30	SQMT.
C.B.	1.33	X	0.50	X	1	=	0.67	SQMT.
TOILET	2.23	X	1.40	X	2	=	6.24	SQMT.
STUDY ROOM	2.28	X	1.95	X	1	=	4.45	SQMT.
C.B.	1.00	X	0.50	X	1	=	0.50	SQMT.
KITCHEN	2.13	X	2.45	X	1	=	5.22	SQMT.
TOTAL AREA							41.03	SQMT.

TYPICAL -T1	CARPET AREA STATEMENT FOR TYPICAL FLOOR (1ST TO 7TH, 9TH TO 12TH FLOOR) FLAT NO - 7							
LIVING	4.28	X	3.05	X	1	=	13.05	SQMT.
	1.45	X	1.10	X	1	=	1.60	SQMT.
PASSAGE	2.25	X	1.00	X	1	=	2.25	SQMT.
BED ROOM	3.05	X	3.05	X	1	=	9.30	SQMT.
C.B.	1.38	X	0.50	X	1	=	0.69	SQMT.
BED ROOM	3.05	X	3.05	X	1	=	9.30	SQMT.
	1.00	X	1.10	X	1	=	1.10	SQMT.
C.B.	1.38	X	0.50	X	1	=	0.69	SQMT.
TOILET	2.23	X	1.40	X	2	=	6.24	SQMT.
KITCHEN	2.45	X	2.13	X	1	=	5.22	SQMT.
TOTAL AREA							49.45	SQMT.

TYPICAL -T1	CARPET AREA STATEMENT FOR TYPICAL FLOOR (1ST TO 7TH, 9TH TO 12TH FLOOR) FLAT NO - 8							
LIVING	3.68	X	3.05	X	1	=	11.22	SQMT.
	1.45	X	1.10	X	1	=	1.60	SQMT.
PASSAGE	2.25	X	1.00	X	1	=	2.25	SQMT.
BED ROOM	3.05	X	3.05	X	1	=	9.30	SQMT.
C.B.	1.38	X	0.50	X	1	=	0.69	SQMT.
BED ROOM	3.05	X	3.05	X	1	=	9.30	SQMT.
	1.00	X	1.10	X	1	=	1.10	SQMT.
C.B.	1.38	X	0.50	X	1	=	0.69	SQMT.
TOILET	2.23	X	1.40	X	2	=	6.24	SQMT.
KITCHEN	2.45	X	2.13	X	1	=	5.22	SQMT.
TOTAL AREA							47.62	SQMT.


TYPICAL -T1	CARPET AREA STATEMENT FOR TYPICAL FLOOR (1ST TO 7TH, 9TH TO 12TH FLOOR) FLAT NO - 9							
LIVING	4.28	X	3.05	X	1	=	13.05	SQMT.
	1.45	X	0.68	X	1	=	0.99	SQMT.
PASSAGE	1.92	X	1.00	X	1	=	1.92	SQMT.
BED ROOM	3.05	X	3.05	X	1	=	9.30	SQMT.
C.B.	1.38	X	0.50	X	1	=	0.69	SQMT.
BED ROOM	3.05	X	3.05	X	1	=	9.30	SQMT.
	1.00	X	1.43	X	1	=	1.43	SQMT.
C.B.	1.38	X	0.50	X	1	=	0.69	SQMT.
TOILET	1.40	X	2.30	X	2	=	6.44	SQMT.
KITCHEN	2.45	X	2.13	X	1	=	5.22	SQMT.
TOTAL AREA							49.03	SQMT.

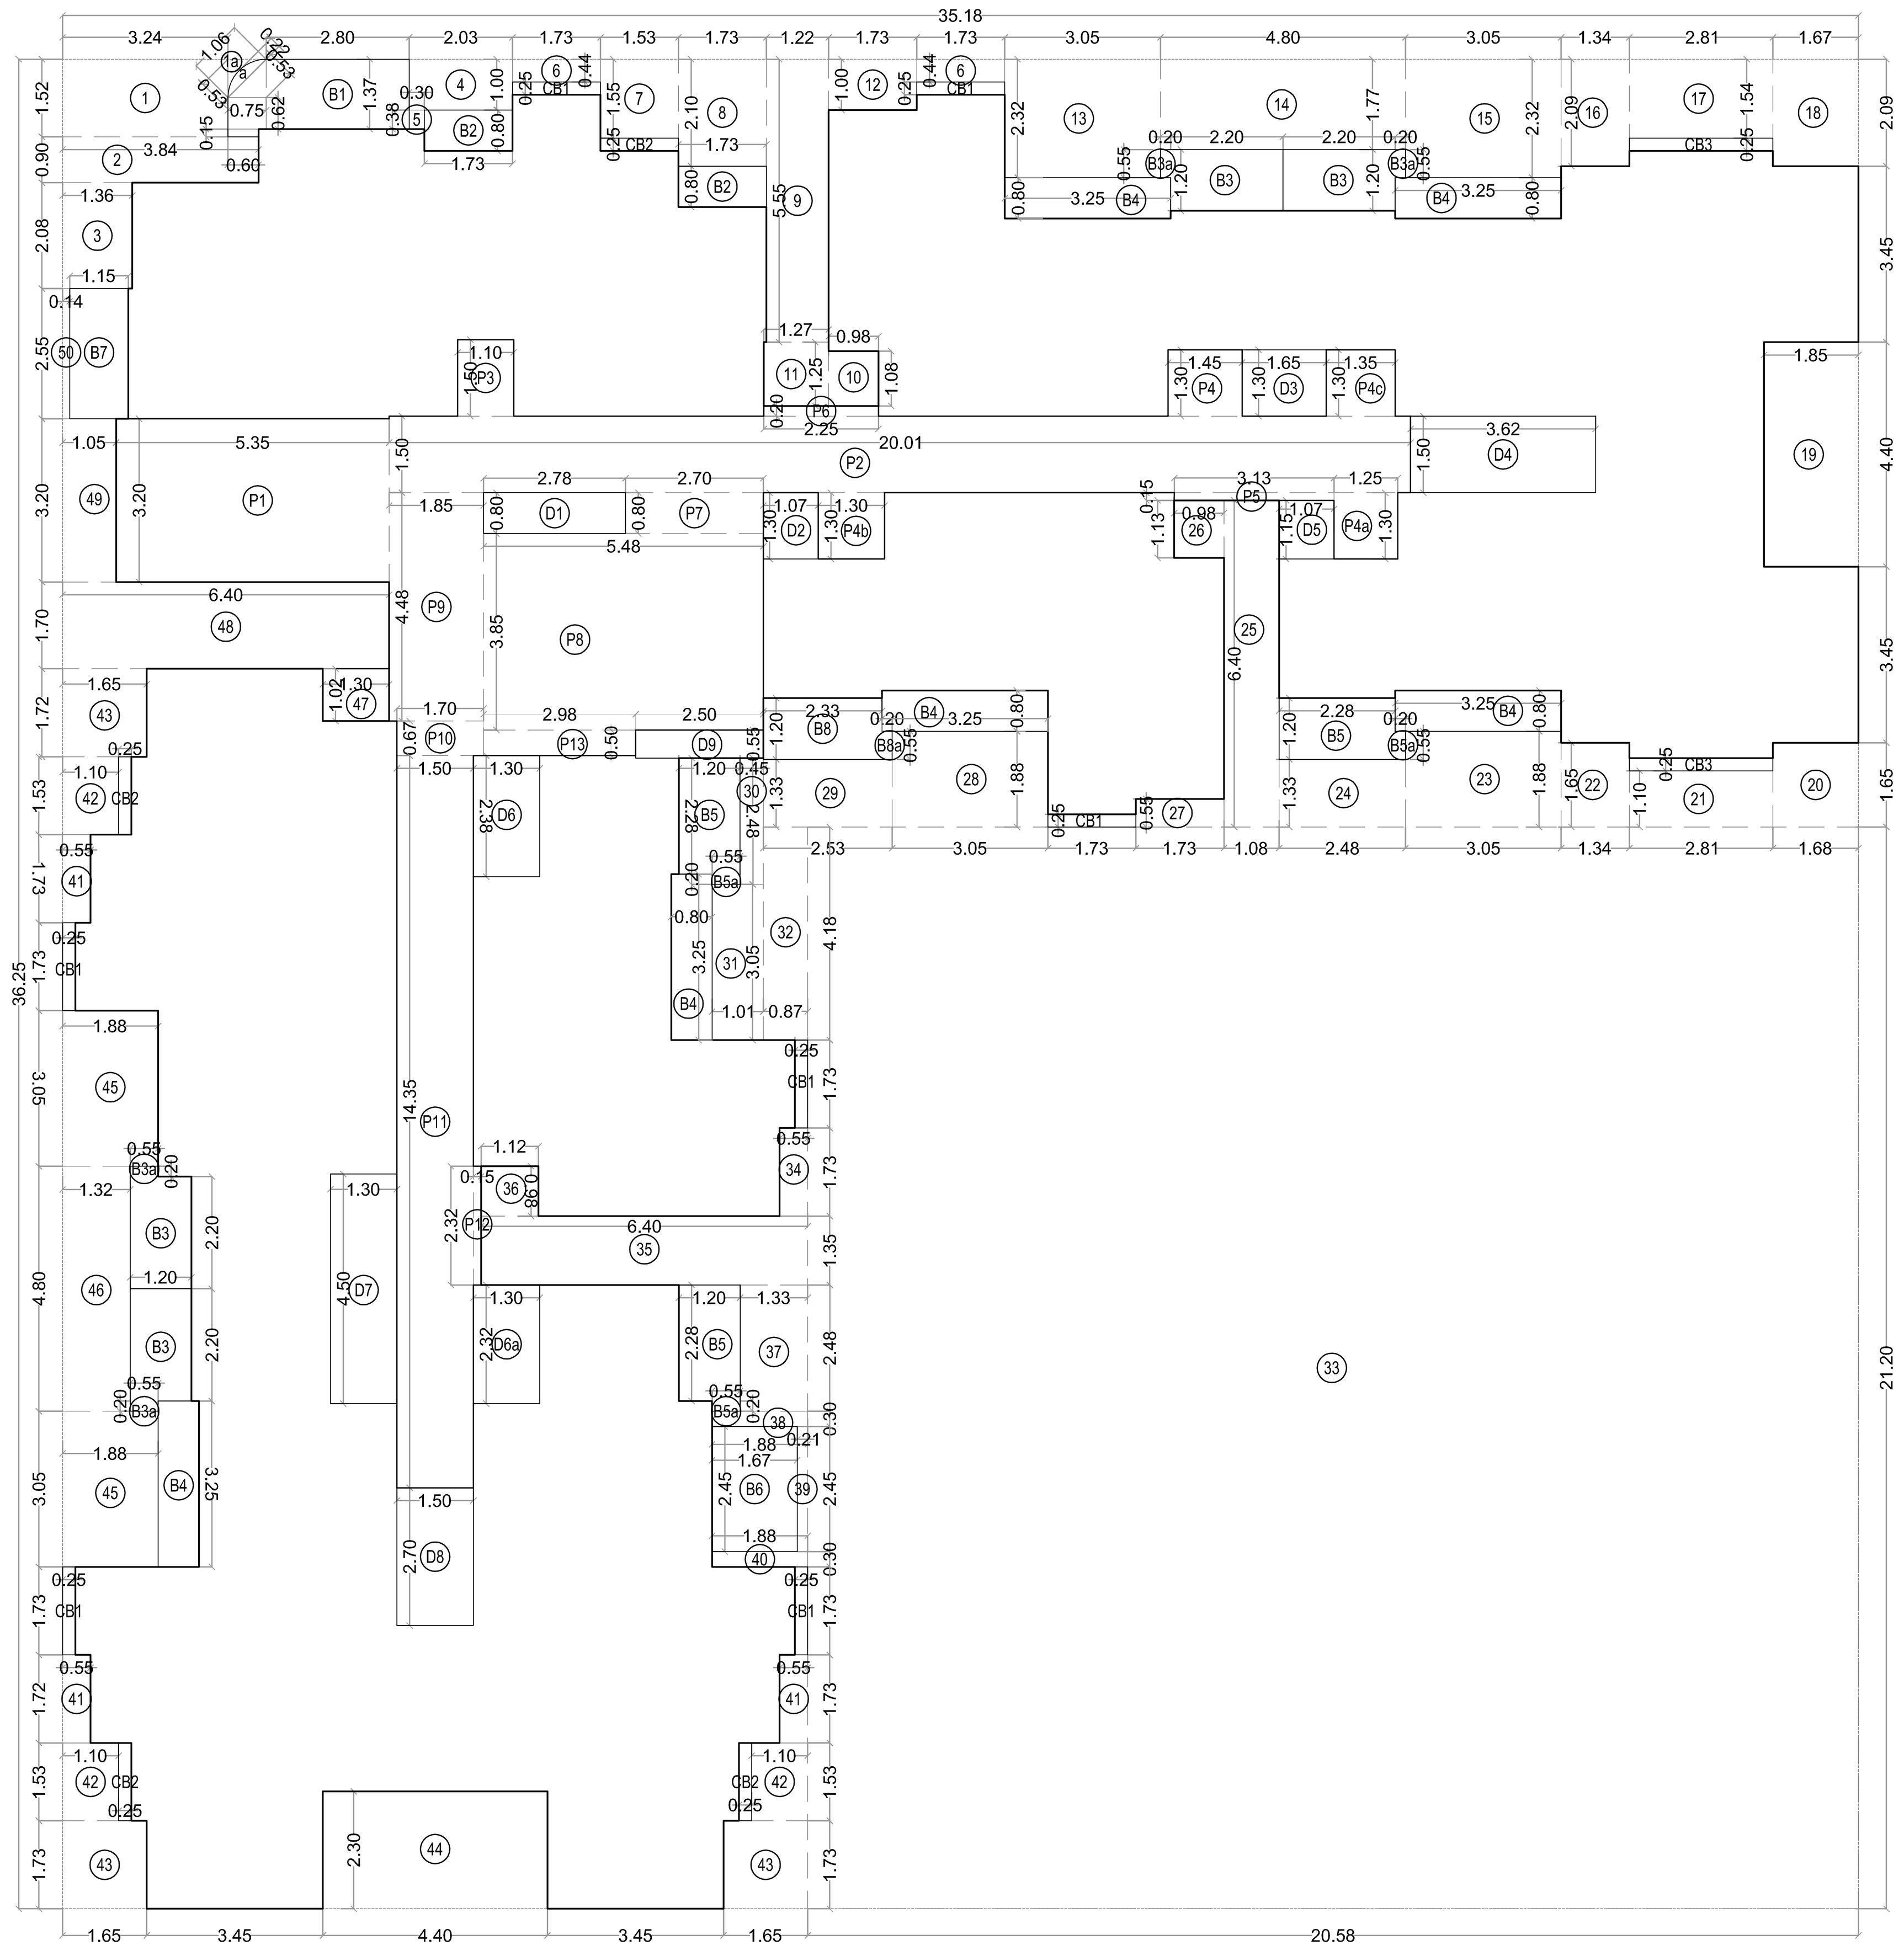

AREA DIAGRAM FOR TYPICAL FLOOR PLAN (1ST TO 7TH , 9TH TO 12TH)

SCALE 1:100

T1	BUILT UP AREA CALCULATION FOR TYPICAL FLOOR										
AREA OF BLOCK											
	35.18	X	36.25	X	1	X	1	=	1275.28	SQMT.	
	1.06	X	0.22	X	0.67	X	1	=	0.16	SQMT.	
TOTAL AREA								=	1275.44	SQMT.	A
STANDARD DEDUCTIONS											
1	3.24	X	1.52	X	1	X	1	=	4.92	SQMT.	
1a	1.06	X	0.53	X	0.5	X	1	=	0.28	SQMT.	
2	3.84	X	0.90	X	1	X	1	=	3.46	SQMT.	
3	1.36	X	2.08	X	1	X	1	=	2.83	SQMT.	
4	2.03	X	1.00	X	1	X	1	=	2.03	SQMT.	
5	0.30	X	0.38	X	1	X	1	=	0.11	SQMT.	
6	1.73	X	0.44	X	1	X	2	=	1.52	SQMT.	
7	1.53	X	1.55	X	1	X	1	=	2.37	SQMT.	
8	1.73	X	2.10	X	1	X	1	=	3.63	SQMT.	
9	1.22	X	5.55	X	1	X	1	=	6.77	SQMT.	
10	0.98	X	1.08	X	1	X	1	=	1.06	SQMT.	
11	1.27	X	1.25	X	1	X	1	=	1.59	SQMT.	
12	1.73	X	1.00	X	1	X	1	=	1.73	SQMT.	
13	3.05	X	2.32	X	1	X	1	=	7.08	SQMT.	
14	4.80	X	1.77	X	1	X	1	=	8.50	SQMT.	
15	3.05	X	2.32	X	1	X	1	=	7.08	SQMT.	
16	1.34	X	2.09	X	1	X	1	=	2.80	SQMT.	
17	2.81	X	1.54	X	1	X	1	=	4.33	SQMT.	
18	1.67	X	2.09	X	1	X	1	=	3.49	SQMT.	
19	1.85	X	4.40	X	1	X	1	=	8.14	SQMT.	
20	1.68	X	1.65	X	1	X	1	=	2.77	SQMT.	
21	2.81	X	1.10	X	1	X	1	=	3.09	SQMT.	
22	1.34	X	1.65	X	1	X	1	=	2.21	SQMT.	
23	3.05	X	1.88	X	1	X	1	=	5.73	SQMT.	
24	2.48	X	1.33	X	1	X	1	=	3.30	SQMT.	
25	1.08	X	6.40	X	1	X	1	=	6.91	SQMT.	
26	0.98	X	1.13	X	1	X	1	=	1.11	SQMT.	
27	1.73	X	0.55	X	1	X	1	=	0.95	SQMT.	
28	3.05	X	1.88	X	1	X	1	=	5.73	SQMT.	
29	2.53	X	1.33	X	1	X	1	=	3.36	SQMT.	
30	0.45	X	2.48	X	1	X	1	=	1.12	SQMT.	
31	1.01	X	3.05	X	1	X	1	=	3.08	SQMT.	
32	0.87	X	4.18	X	1	X	1	=	3.64	SQMT.	
33	20.58	X	21.20	X	1	X	1	=	436.30	SQMT.	
34	0.55	X	1.73	X	1	X	1	=	0.94	SQMT.	
35	6.40	X	1.35	X	1	X	1	=	8.64	SQMT.	
36	1.12	X	0.98	X	1	X	1	=	1.10	SQMT.	
37	1.33	X	2.48	X	1	X	1	=	3.30	SQMT.	
38	1.88	X	0.30	X	1	X	1	=	0.56	SQMT.	
39	0.21	X	2.45	X	1	X	1	=	0.51	SQMT.	
40	1.88	X	0.30	X	1	X	1	=	0.56	SQMT.	
41	0.55	X	1.73	X	1	X	3	=	2.85	SQMT.	
42	1.10	X	1.53	X	1	X	3	=	5.05	SQMT.	
43	1.65	X	1.73	X	1	X	3	=	8.56	SQMT.	
44	4.40	X	2.30	X	1	X	1	=	10.12	SQMT.	
45	1.88	X	3.05	X	1	X	2	=	11.47	SQMT.	
46	1.32	X	4.80	X	1	X	1	=	6.34	SQMT.	
47	1.30	X	1.02	X	1	X	1	=	1.33	SQMT.	
48	6.40	X	1.70	X	1	X	1	=	10.88	SQMT.	
49	1.05	X	3.20	X	1	X	1	=	3.36	SQMT.	
50	0.14	X	2.55	X	1	X	1	=	0.36	SQMT.	
D1	2.78	X	0.80	X	1	X	1	=	2.22	SQMT.	
D2	1.07	X	1.30	X	1	X	1	=	1.39	SQMT.	
D3	1.65	X	1.30	X	1	X	1	=	2.15	SQMT.	
D4	3.62	X	1.50	X	1	X	1	=	5.43	SQMT.	
D5	1.07	X	1.15	X	1	X	1	=	1.23	SQMT.	
D6	1.30	X	2.38	X	1	X	1	=	3.09	SQMT.	
D6a	1.30	X	2.32	X	1	X	1	=	3.02	SQMT.	
D7	1.30	X	4.50	X	1	X	1	=	5.85	SQMT.	
D8	1.50	X	2.70	X	1	X	1	=	4.05	SQMT.	
D9	2.50	X	0.55	X	1	X	1	=	1.38	SQMT.	
TOTAL AREA								=	658.76	SQMT.	B
GROSS AREA (A - B)								=	616.68	SQMT.	C
FREE OF F.S.I. AREA											
STAIRCASE, LIFT, LOBBY & PASSAGE AREA											
P1	5.35	X	3.20	X	1	X	1	=	17.12	SQMT.	
P2	20.01	X	1.50	X	1	X	1	=	30.02	SQMT.	
P3	1.10	X	1.50	X	1	X	1	=	1.65	SQMT.	
P4	1.45	X	1.30	X	1	X	1	=	1.89	SQMT.	
P4a	1.25	X	1.30	X	1	X	1	=	1.63	SQMT.	
P4b	1.30	X	1.30	X	1	X	1	=	1.69	SQMT.	
P4c	1.35	X	1.30	X	1	X	1	=	1.76	SQMT.	
P5	3.13	X	0.15	X	1	X	1	=	0.47	SQMT.	
P6	2.25	X	0.20	X	1	X	1	=	0.45	SQMT.	
P7	2.70	X	0.80	X	1	X	1	=	2.16	SQMT.	
P8	5.48	X	3.85	X	1	X	1	=	21.10	SQMT.	
P9	1.85	X	4.48	X	1	X	1	=	8.29	SQMT.	
P10	1.70	X	0.67	X	1	X	1	=	1.14	SQMT.	
P11	1.50	X	14.35	X	1	X	1	=	21.53	SQMT.	
P12	0.15	X	2.32	X	1	X	1	=	0.35	SQMT.	
P13	2.98	X	0.50	X	1	X	1	=	1.49	SQMT.	
TOTAL AREA								=	112.74	SQMT.	D
CUBOARD AREA											
CB1	1.73	X	0.25	X	1	X	7	=	3.03	SQMT.	
CB2	1.53	X	0.25	X	1	X	4	=	1.53	SQMT.	
CB3	2.81	X	0.25	X	1	X	2	=	1.41	SQMT.	
TOTAL AREA								=	5.97	SQMT.	E
OPEN BALCONY AREA											
B1	2.80	X	1.37	X	1	X	1	=	3.84	SQMT.	
"	0.75	X	0.62	X	1	X	1	=	0.47	SQMT.	
"	0.60	X	0.15	X	1	X	1	=	0.09	SQMT.	
"	0.53	X	0.53	X	1	X	1	=	0.28	SQMT.	
"	1.06	X	0.22	X	0.67	X	1	=	0.16	SQMT.	
B3	2.20	X	1.20	X	1	X	4	=	10.56	SQMT.	
B3a	0.20	X	0.55	X	1	X	4	=	0.44	SQMT.	
B5	2.28	X	1.20	X	1	X	3	=	8.21	SQMT.	
B5a	0.55	X	0.20	X	1	X	3	=	0.33	SQMT.	
B6	1.67	X	2.45	X	1	X	1	=	4.09	SQMT.	
B7	1.15	X	2.55	X	1	X	1	=	2.93	SQMT.	
B8	2.33	X	1.20	X	1	X	1	=	2.80	SQMT.	
B8a	0.55	X	0.20	X	1	X	1	=	0.11	SQMT.	
TOTAL AREA								=	34.31	SQMT.	F1
ENCLOSE BALCONY AREA											
B2	1.73	X	0.80	X	1	X	2	=	2.77	SQMT.	
B4	3.25	X	0.80	X	1	X	6	=	15.60	SQMT.	
TOTAL AREA								=	18.37	SQMT.	F2
TOTAL BALCONY AREA (F1+F2)								=	52.68	SQMT.	F
TOTAL FREE OF F.S.I. AREA (D + E + F)								=	171.39	SQMT.	G
NET BUILT-UP AREA (C - G)								=	445.29	SQMT.	H
PERMISSIBLE BALCONY @10%OF H								=	44.53	SQMT.	I
EXCESS BALCONY (F - I)								=	8.15	SQMT.	J
TOTAL BUILT-UP AREA (H + J)								=	453.44	SQMT.	K

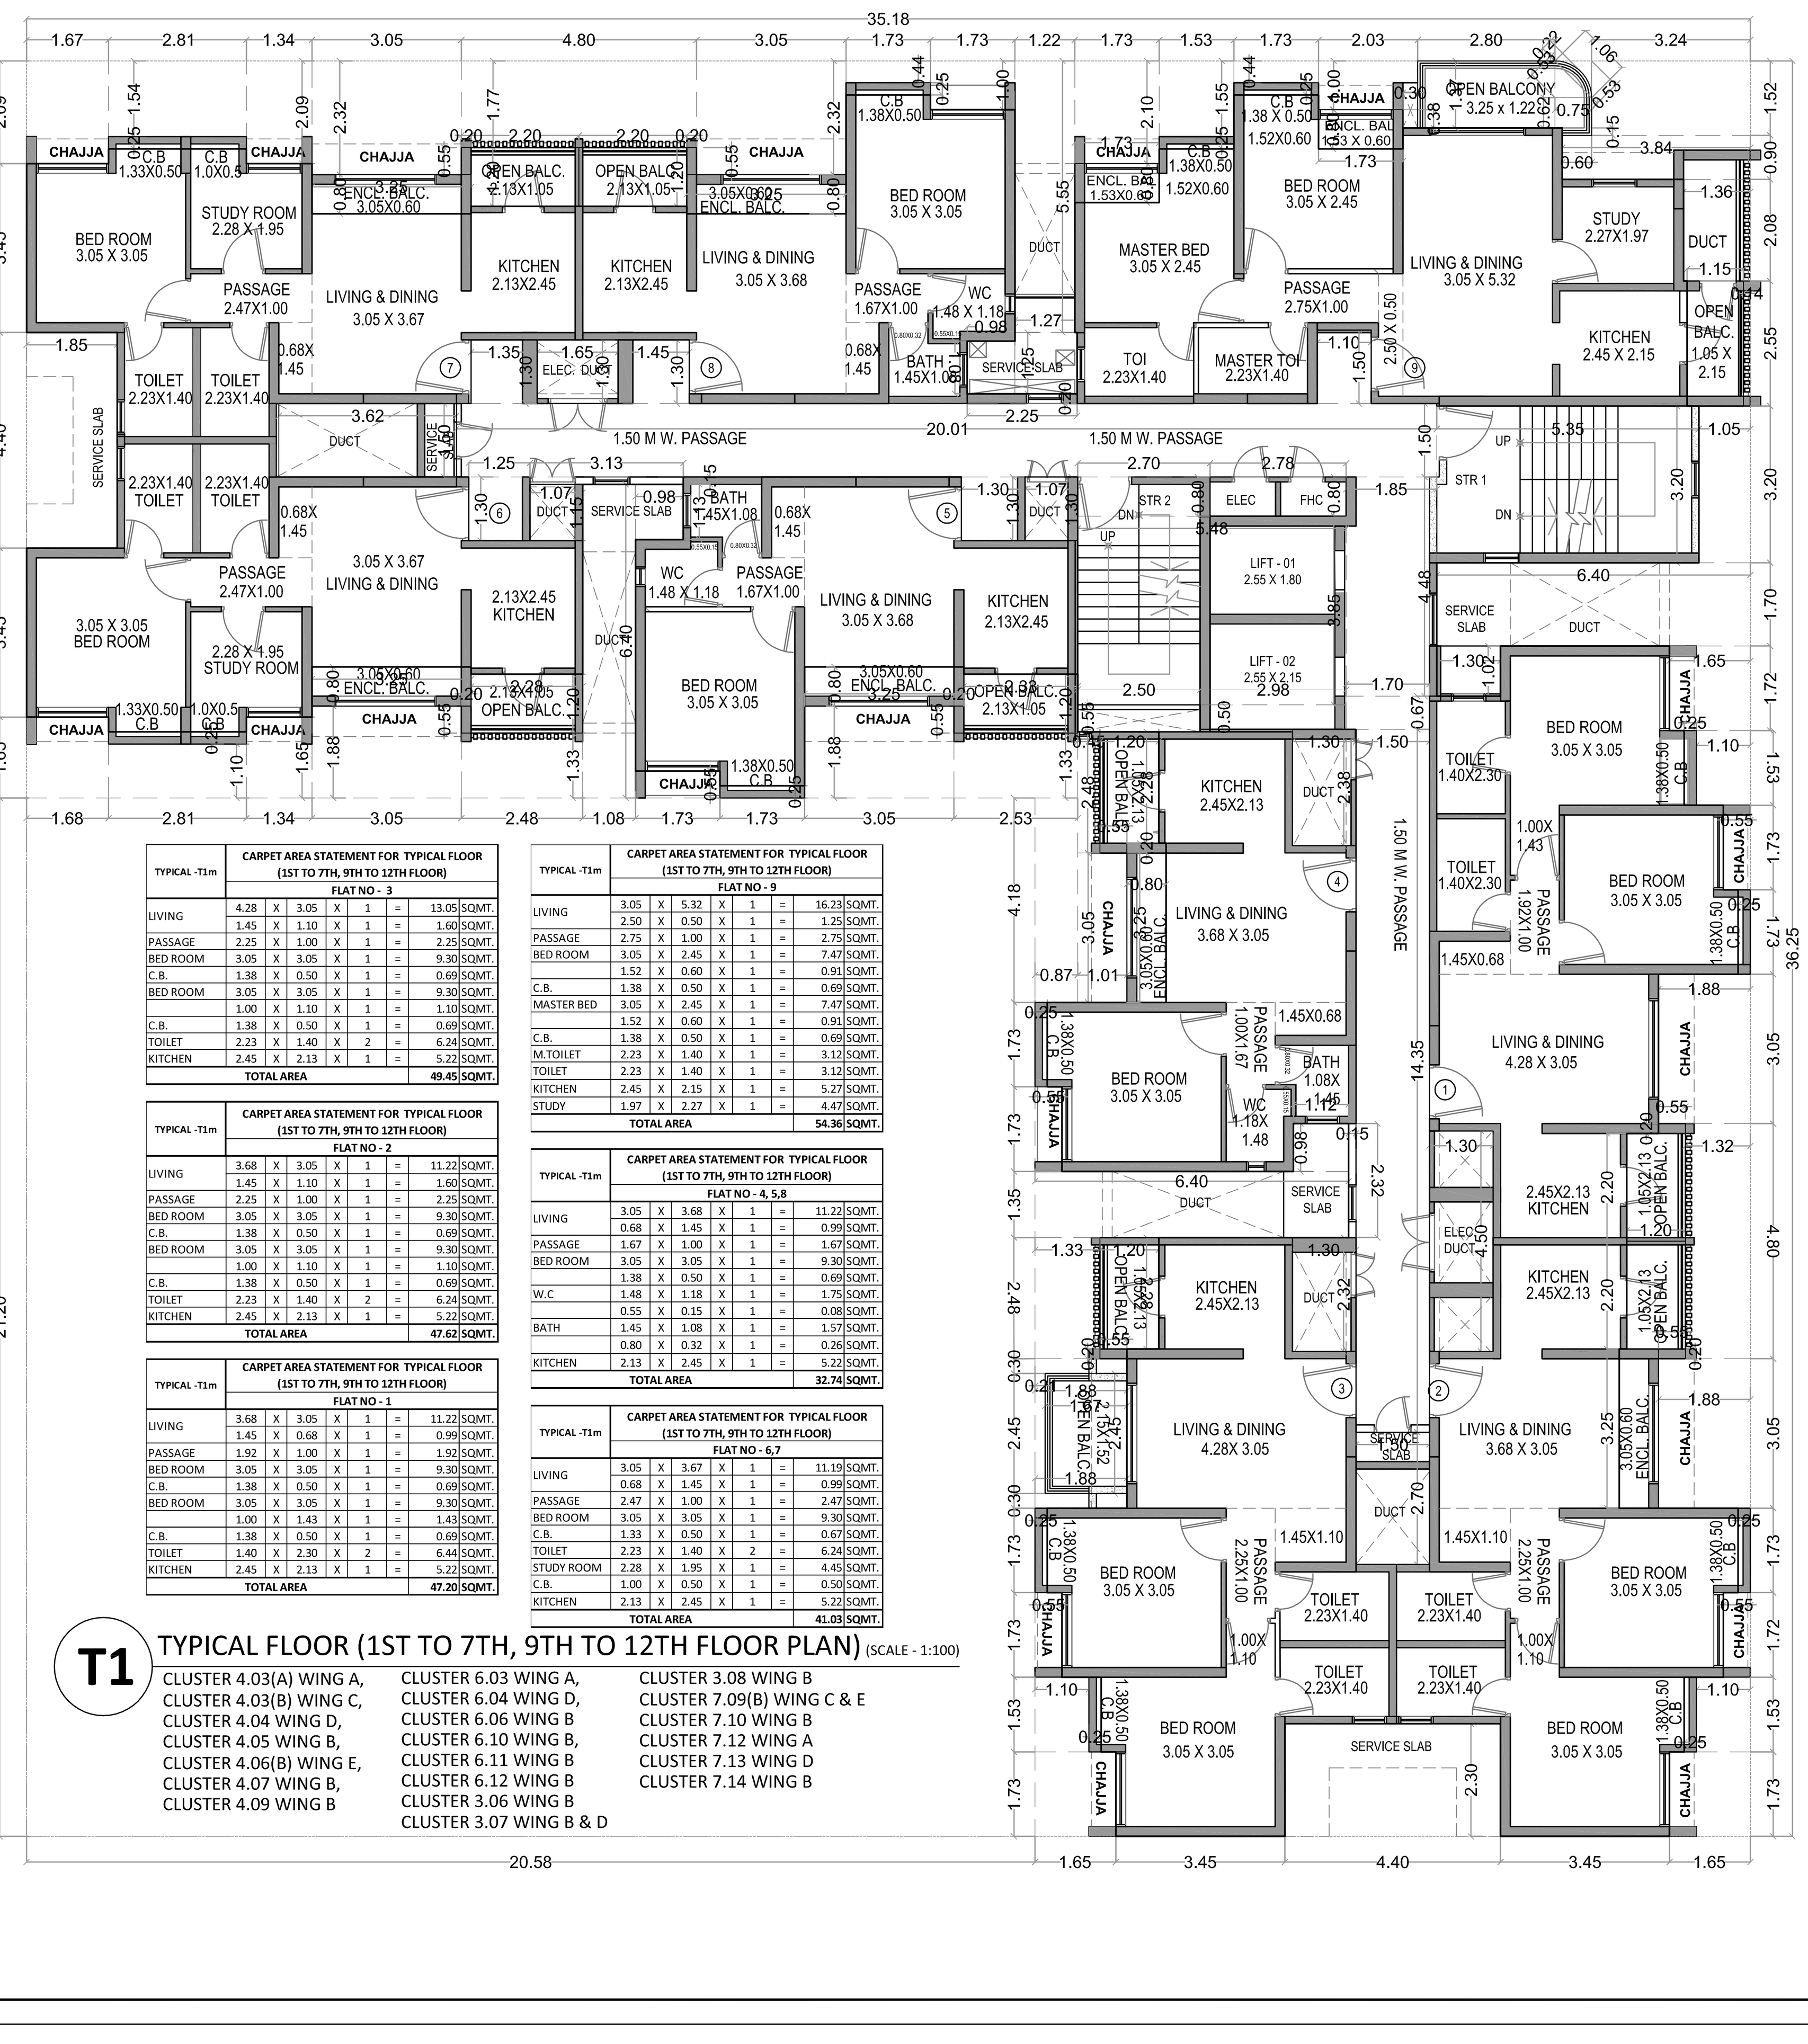

T1 TYPICAL FLOOR (1ST TO 7TH, 9TH TO 12TH FLOOR PLAN) (SCALE - 1:100)

CLUSTER 4.03(A) WING A, CLUSTER 4.03(B) WING C, CLUSTER 4.04 WING D, CLUSTER 4.05 WING B, CLUSTER 4.06(B) WING E, CLUSTER 4.07 WING B, CLUSTER 4.09 WING B

CLUSTER 6.03 WING A, CLUSTER 6.04 WING D, CLUSTER 6.06 WING B, CLUSTER 6.10 WING B, CLUSTER 6.11 WING B, CLUSTER 6.12 WING B, CLUSTER 3.06 WING B, CLUSTER 3.07 WING B & D

CLUSTER 3.08 WING B, CLUSTER 7.09(B) WING C & E, CLUSTER 7.10 WING B, CLUSTER 7.12 WING A, CLUSTER 7.13 WING D, CLUSTER 7.14 WING B

TYPICAL -T1m	CARPET AREA STATEMENT FOR TYPICAL FLOOR (1ST TO 7TH, 9TH TO 12TH FLOOR) FLAT NO - 3							
LIVING	4.28	X	3.05	X	1	=	13.05	SQMT.
	1.45	X	1.10	X	1	=	1.60	SQMT.
PASSAGE	2.25	X	1.00	X	1	=	2.25	SQMT.
BED ROOM	3.05	X	3.05	X	1	=	9.30	SQMT.
C.B.	1.38	X	0.50	X	1	=	0.69	SQMT.
BED ROOM	3.05	X	3.05	X	1	=	9.30	SQMT.
	1.00	X	1.10	X	1	=	1.10	SQMT.
C.B.	1.38	X	0.50	X	1	=	0.69	SQMT.
TOILET	2.23	X	1.40	X	2	=	6.24	SQMT.
KITCHEN	2.45	X	2.13	X	1	=	5.22	SQMT.
TOTAL AREA							49.45	SQMT.

TYPICAL -T1m	CARPET AREA STATEMENT FOR TYPICAL FLOOR (1ST TO 7TH, 9TH TO 12TH FLOOR) FLAT NO - 2							
LIVING	3.68	X	3.05	X	1	=	11.22	SQMT.
	1.45	X	1.10	X	1	=	1.60	SQMT.
PASSAGE	2.25	X	1.00	X	1	=	2.25	SQMT.
BED ROOM	3.05	X	3.05	X	1	=	9.30	SQMT.
C.B.	1.38	X	0.50	X	1	=	0.69	SQMT.
BED ROOM	3.05	X	3.05	X	1	=	9.30	SQMT.
	1.00	X	1.10	X	1	=	1.10	SQMT.
C.B.	1.38	X	0.50	X	1	=	0.69	SQMT.
TOILET	2.23	X	1.40	X	2	=	6.24	SQMT.
KITCHEN	2.45	X	2.13	X	1	=	5.22	SQMT.
TOTAL AREA							47.62	SQMT.

TYPICAL -T1m	CARPET AREA STATEMENT FOR TYPICAL FLOOR (1ST TO 7TH, 9TH TO 12TH FLOOR) FLAT NO - 1							
LIVING	3.68	X	3.05	X	1	=	11.22	SQMT.
	1.45	X	0.68	X	1	=	0.99	SQMT.
PASSAGE	1.92	X	1.00	X	1	=	1.92	SQMT.
BED ROOM	3.05	X	3.05	X	1	=	9.30	SQMT.
C.B.	1.38	X	0.50	X	1	=	0.69	SQMT.
BED ROOM	3.05	X	3.05	X	1	=	9.30	SQMT.
	1.00	X	1.43	X	1	=	1.43	SQMT.
C.B.	1.38	X	0.50	X	1	=	0.69	SQMT.
TOILET	1.40	X	2.30	X	2	=	6.44	SQMT.
KITCHEN	2.45	X	2.13	X	1	=	5.22	SQMT.
TOTAL AREA							47.20	SQMT.

TYPICAL -T1m	CARPET AREA STATEMENT FOR TYPICAL FLOOR (1ST TO 7TH, 9TH TO 12TH FLOOR) FLAT NO - 9							
LIVING	3.05	X	5.32	X	1	=	16.23	SQMT.
	2.50	X	0.50	X	1	=	1.25	SQMT.
PASSAGE	2.75	X	1.00	X	1	=	2.75	SQMT.
BED ROOM	3.05	X	2.45	X	1	=	7.47	SQMT.
	1.52	X	0.60	X	1	=	0.91	SQMT.
C.B.	1.38	X	0.50	X	1	=	0.69	SQMT.
MASTER BED	3.05	X	2.45	X	1	=	7.47	SQMT.
	1.52	X	0.60	X	1	=	0.91	SQMT.
C.B.	1.38	X	0.50	X	1	=	0.69	SQMT.
M.TOILET	2.23	X	1.40	X	1	=	3.12	SQMT.
TOILET	2.23	X	1.40	X	1	=	3.12	SQMT.
KITCHEN	2.45	X	2.15	X	1	=	5.27	SQMT.
STUDY	1.97	X	2.27	X	1	=	4.47	SQMT.
TOTAL AREA							54.36	SQMT.

TYPICAL -T1m	CARPET AREA STATEMENT FOR TYPICAL FLOOR (1ST TO 7TH, 9TH TO 12TH FLOOR) FLAT NO - 4, 5,8							
LIVING	3.05	X	3.68	X	1	=	11.22	SQMT.
	0.68	X	1.45	X	1	=	0.99	SQMT.
PASSAGE	1.67	X	1.00	X	1	=	1.67	SQMT.
BED ROOM	3.05	X	3.05	X	1	=	9.30	SQMT.
	1.38	X	0.50	X	1	=	0.69	SQMT.
W.C	1.48	X	1.18	X	1	=	1.75	SQMT.
	0.55	X	0.15	X	1	=	0.08	SQMT.
BATH	1.45	X	1.08	X	1	=	1.57	SQMT.
	0.80	X	0.32	X	1	=	0.26	SQMT.
KITCHEN	2.13	X	2.45	X	1	=	5.22	SQMT.
TOTAL AREA							32.74	SQMT.

TYPICAL -T1m	CARPET AREA STATEMENT FOR TYPICAL FLOOR (1ST TO 7TH, 9TH TO 12TH FLOOR) FLAT NO - 6,7							
LIVING	3.05	X	3.67	X	1	=	11.19	SQMT.
	0.68	X	1.45	X	1	=	0.99	SQMT.
PASSAGE	2.47	X	1.00	X	1	=	2.47	SQMT.
BED ROOM	3.05	X	3.05	X	1	=	9.30	SQMT.
C.B.	1.33	X	0.50	X	1	=	0.67	SQMT.
TOILET	2.23	X	1.40	X	2	=	6.24	SQMT.
STUDY ROOM	2.28	X	1.95	X	1	=	4.45	SQMT.
C.B.	1.00	X	0.50	X	1	=	0.50	SQMT.
KITCHEN	2.13	X	2.45	X	1	=	5.22	SQMT.
TOTAL AREA							41.03	SQMT.

BUILT UP AREA SUMMARY FOR CLUSTER 6.04, 6.10 & 6.12 - WING A, CLUSTER 7.01 WING C AND CLUSTER 7.06 & 7.10 - WING A

FLOOR	GROSS AREA	STAIRCASE, LIFT, LOBBY, PASSAGE AREA	METER RM / CUP-BOARD	SOCIETY OFFICE	OPEN BALCONY	ENCLOSED BALCONY	TOTAL PROPOSED BALCONY	PROPOSED REFUGE AREA	NET BUILT-UP AREA	10% PERM. BALCONY	EXCESS BALCONY	TOTAL BUILT-UP AREA
	a	b	c	d	e	f	g = (e + f)	h	i = (a-b-c-d-g)	j = (10% x i)	k = (g - j)	l = (i + k)
GROUND FLOOR	603.05	152.32	16.59	0.00	0.00	0.00	0.00		434.14	0.00	0.00	434.14
1st FLOOR	616.68	112.74	5.97		34.31	18.37	52.68		445.29	44.53	8.15	453.44
2nd FLOOR	616.68	112.74	5.97		34.31	18.37	52.68		445.29	44.53	8.15	453.44
3rd FLOOR	616.68	112.74	5.97		34.31	18.37	52.68		445.29	44.53	8.15	453.44
4th FLOOR	616.68	112.74	5.97		34.31	18.37	52.68		445.29	44.53	8.15	453.44
5th FLOOR	616.68	112.74	5.97		34.31	18.37	52.68		445.29	44.53	8.15	453.44
6th FLOOR	616.68	112.74	5.97		34.31	18.37	52.68		445.29	44.53	8.15	453.44
7th FLOOR	616.68	112.74	5.97		34.31	18.37	52.68		445.29	44.53	8.15	453.44
8th FLOOR (REFUGE)	616.68	112.74	5.16		31.65	15.77	47.42	60.88	390.48	39.05	8.37	459.73
9th FLOOR	616.68	112.74	5.97		34.31	18.37	52.68		445.29	44.53	8.15	453.44
10th FLOOR	616.68	112.74	5.97		34.31	18.37	52.68		445.29	44.53	8.15	453.44
11th FLOOR	616.68	112.74	5.97		34.31	18.37	52.68		445.29	44.53	8.15	453.44
12th FLOOR	616.68	112.74	5.97		34.31	18.37	52.68		445.29	44.53	8.15	453.44
TOTAL	8003.21	1505.20	87.42	0.00	409.06	217.84	626.90	60.88	5722.81	528.88	98.02	5881.71
TOTAL FREE OF F.S.I. AREA	1653.50											

BUILT UP AREA SUMMARY FOR CLUSTER 6.03 WING B, CLUSTER 6.06 & 6.10 - WING C, CLUSTER 6.11 WING A, CLUSTER 3.06, 3.07& 3.08 WING A, CLUSTER 7.06 WING C, CLUSTER 7.12 WING B, CLUSTER 7.13 WING C AND CLUSTER 7.14 WING A

FLOOR	GROSS AREA	STAIRCASE, LIFT, LOBBY, PASSAGE AREA	METER RM / CUP-BOARD	SOCIETY OFFICE	OPEN BALCONY	ENCLOSED BALCONY	TOTAL PROPOSED BALCONY	PROPOSED REFUGE AREA	NET BUILT-UP AREA	10% PERM. BALCONY	EXCESS BALCONY	TOTAL BUILT-UP AREA
	a	b	c	d	e	f	g = (e + f)	h	i = (a-b-c-d-g)	j = (10% x i)	k = (g - j)	l = (i + k)
GROUND FLOOR	597.20	132.92	26.85	12.55	0.00	0.00	0.00		424.88	0.00	0.00	424.88
1st FLOOR	616.68	112.74	5.97		34.31	18.37	52.68		445.29	44.53	8.15	453.44
2nd FLOOR	616.68	112.74	5.97		34.31	18.37	52.68		445.29	44.53	8.15	453.44
3rd FLOOR	616.68	112.74	5.97		34.31	18.37	52.68		445.29	44.53	8.15	453.44
4th FLOOR	616.68	112.74	5.97		34.31	18.37	52.68		445.29	44.53	8.15	453.44
5th FLOOR	616.68	112.74	5.97		34.31	18.37	52.68		445.29	44.53	8.15	453.44
6th FLOOR	616.68	112.74	5.97		34.31	18.37	52.68		445.29	44.53	8.15	453.44
7th FLOOR	616.68	112.74	5.97		34.31	18.37	52.68		445.29	44.53	8.15	453.44
8th FLOOR (REFUGE)	616.68	112.74	5.16		31.65	15.77	47.42	60.88	390.48	39.05	8.37	459.73
9th FLOOR	616.68	112.74	5.97		34.31	18.37	52.68		445.29	44.53	8.15	453.44
10th FLOOR	616.68	112.74	5.97		34.31	18.37	52.68		445.29	44.53	8.15	453.44
11th FLOOR	616.68	112.74	5.97		34.31	18.37	52.68		445.29	44.53	8.15	453.44
12th FLOOR	616.68	112.74	5.97		34.31	18.37	52.68		445.29	44.53	8.15	453.44
TOTAL	7997.36	1485.80	97.68	12.55	409.06	217.84	626.90	60.88	5713.55	528.88	98.02	5872.45
TOTAL FREE OF F.S.I. AREA	1656.91											

BUILT UP AREA SUMMARY FOR CLUSTER 4.03 (A) WING A, CLUSTER 4.03 (B) WING C, CLUSTER 6.12 - WING B, CLUSTER 7.09 (B) - WING C AND CLUSTER 7.10 - WING B

FLOOR	GROSS AREA	STAIRCASE, LIFT, LOBBY, PASSAGE AREA	METER RM / CUP-BOARD	SOCIETY OFFICE	OPEN BALCONY	ENCLOSED BALCONY	TOTAL PROPOSED BALCONY	PROPOSED REFUGE AREA	NET BUILT-UP AREA	10% PERM. BALCONY	EXCESS BALCONY	TOTAL BUILT-UP AREA
	a	b	c	d	e	f	g = (e + f)	h	i = (a-b-c-d-g)	j = (10% x i)	k = (g - j)	l = (i + k)
GROUND FLOOR	603.05	152.32	16.59	0.00	0.00	0.00	0.00		434.14	0.00	0.00	434.14
1st FLOOR	616.68	112.74	5.97		34.31	18.37	52.68		445.29	44.53	8.15	453.44
2nd FLOOR	616.68	112.74	5.97		34.31	18.37	52.68		445.29	44.53	8.15	453.44
3rd FLOOR	616.68	112.74	5.97		34.31	18.37	52.68		445.29	44.53	8.15	453.44
4th FLOOR	616.68	112.74	5.97		34.31	18.37	52.68		445.29	44.53	8.15	453.44
5th FLOOR	616.68	112.74	5.97		34.31	18.37	52.68		445.29	44.53	8.15	453.44
6th FLOOR	616.68	112.74	5.97		34.31	18.37	52.68		445.29	44.53	8.15	453.44
7th FLOOR	616.68	112.74	5.97		34.31	18.37	52.68		445.29	44.53	8.15	453.44
8th FLOOR (REFUGE)	616.68	112.74	5.16		31.65	15.77	47.42	60.88	390.48	39.05	8.37	459.73
9th FLOOR	616.68	112.74	5.97		34.31	18.37	52.68		445.29	44.53	8.15	453.44
10th FLOOR	616.68	112.74	5.97		34.31	18.37	52.68		445.29	44.53	8.15	453.44
11th FLOOR	616.68	112.74	5.97		34.31	18.37	52.68		445.29	44.53	8.15	453.44
12th FLOOR	616.68	112.74	5.97		34.31	18.37	52.68		445.29	44.53	8.15	453.44
TOTAL	8003.21	1505.20	87.42	0.00	409.06	217.84	626.90	60.88	5722.81	528.88	98.02	5881.71
TOTAL FREE OF F.S.I. AREA	1653.50											

BUILT UP AREA SUMMARY FOR CLUSTER 6.03 WING A, CLUSTER 6.04 WING D, CLUSTER 6.06 WING B & D, CLUSTER 6.10, 6.11, 3.06 & 3.08 - WING B, CLUSTER 3.07 WING B & D, CLUSTER 7.09 (B) WING E, CLUSTER 7.11 WING B, CLUSTER 7.12 WING A, CLUSTER 7.13 WING D AND CLUSTER 7.14 WING B

FLOOR	GROSS AREA	STAIRCASE, LIFT, LOBBY, PASSAGE AREA	METER RM / CUP-BOARD	SOCIETY OFFICE	OPEN BALCONY	ENCLOSED BALCONY	TOTAL PROPOSED BALCONY	PROPOSED REFUGE AREA	NET BUILT-UP AREA	10% PERM. BALCONY	EXCESS BALCONY	TOTAL BUILT-UP AREA
	a	b	c	d	e	f	g = (e + f)	h	i = (a-b-c-d-g)	j = (10% x i)	k = (g - j)	l = (i + k)
GROUND FLOOR	597.20	132.92	26.85	12.55	0.00	0.00	0.00		424.88	0.00	0.00	424.88
1st FLOOR	616.68	112.74	5.97		34.31	18.37	52.68		445.29	44.53	8.15	453.44
2nd FLOOR	616.68	112.74	5.97		34.31	18.37	52.68		445.29	44.53	8.15	453.44
3rd FLOOR	616.68	112.74	5.97		34.31	18.37	52.68		445.29	44.53	8.15	453.44
4th FLOOR	616.68	112.74	5.97		34.31	18.37	52.68		445.29	44.53	8.15	453.44
5th FLOOR	616.68	112.74	5.97		34.31	18.37	52.68		445.29	44.53	8.15	453.44
6th FLOOR	616.68	112.74	5.97		34.31	18.37	52.68		445.29	44.53	8.15	453.44
7th FLOOR	616.68	112.74	5.97		34.31	18.37	52.68		445.29	44.53	8.15	453.44
8th FLOOR (REFUGE)	616.68	112.74	5.16		31.65	15.77	47.42	60.88	390.48	39.05	8.37	459.73
9th FLOOR	616.68	112.74	5.97		34.31	18.37	52.68		445.29	44.53	8.15	453.44
10th FLOOR	616.68	112.74	5.97		34.31	18.37	52.68		445.29	44.53	8.15	453.44
11th FLOOR	616.68	112.74	5.97		34.31	18.37	52.68		445.29	44.53	8.15	453.44
12th FLOOR	616.68	112.74	5.97		34.31	18.37	52.68		445.29	44.53	8.15	453.44
TOTAL	7997.36	1485.80	97.68	12.55	409.06	217.84	626.90	60.88	5713.55	528.88	98.02	5872.45
TOTAL FREE OF F.S.I. AREA	1656.91											

BUILT UP AREA SUMMARY FOR CLUSTER 4.03 (A) WING B, CLUSTER 4.03 (B) WING D, CLUSTER 4.04 & 4.05 - WING A & C, CLUSTER 4.06 (B) WING B & D AND CLUSTER 4.07 & 4.09 - WING A & C

FLOOR	GROSS AREA	STAIRCASE, LIFT, LOBBY, PASSAGE AREA	METER RM / CUP-BOARD	SOCIETY OFFICE	OPEN BALCONY	ENCLOSED BALCONY	TOTAL PROPOSED BALCONY	PROPOSED REFUGE AREA	NET BUILT-UP AREA	10% PERM. BALCONY	EXCESS BALCONY	TOTAL BUILT-UP AREA
	a	b	c	d	e	f	g = (e + f)	h	i = (a-b-c-d-g)	j = (10% x i)	k = (g - j)	l = (i + k)
GROUND FLOOR	588.07	152.32	16.59	0.00	0.00	0.00	0.00		419.16	0.00	0.00	419.16
1st FLOOR	616.68	112.74	5.97		34.31	18.37	52.68		445.29	44.53	8.15	453.44
2nd FLOOR	616.68	112.74	5.97		34.31	18.37	52.68		445.29	44.53	8.15	453.44
3rd FLOOR	616.68	112.74	5.97		34.31	18.37	52.68		445.29	44.53	8.15	453.44
4th FLOOR	616.68	112.74	5.97		34.31	18.37	52.68		445.29	44.53	8.15	453.44
5th FLOOR	616.68	112.74	5.97		34.31	18.37	52.68		445.29	44.53	8.15	453.44
6th FLOOR	616.68	112.74	5.97		34.31	18.37	52.68		445.29	44.53	8.15	453.44
7th FLOOR	616.68	112.74	5.97		34.31	18.37	52.68		445.29	44.53	8.15	453.44
8th FLOOR (REFUGE)	616.68	112.74	5.16		31.65	15.77	47.42	60.88	390.48	39.05	8.37	459.73
9th FLOOR	616.68	112.74	5.97		34.31	18.37	52.68		445.29	44.53	8.15	453.44
10th FLOOR	616.68	112.74	5.97		34.31	18.37	52.68		445.29	44.53	8.15	453.44
11th FLOOR	616.68	112.74	5.97		34.31	18.37	52.68		445.29	44.53	8.15	453.44
12th FLOOR	616.68	112.74	5.97		34.31	18.37	52.68		445.29	44.53	8.15	453.44
TOTAL	7988.23	1505.20	87.42	0.00	409.06	217.84	626.90	60.88	5707.83	528.88	98.02	5866.73
TOTAL FREE OF F.S.I. AREA	1653.50											

BUILT UP AREA SUMMARY FOR CLUSTER 4.04 WING D, CLUSTER 4.05 WING B, CLUSTER 4.06 (B) WING E AND CLUSTER 4.07 & 4.09 - WING B

FLOOR	GROSS AREA	STAIRCASE, LIFT, LOBBY, PASSAGE AREA	METER RM / CUP-BOARD	SOCIETY OFFICE	OPEN BALCONY	ENCLOSED BALCONY	TOTAL PROPOSED BALCONY	PROPOSED REFUGE AREA	NET BUILT-UP AREA	10% PERM. BALCONY	EXCESS BALCONY	TOTAL BUILT-UP AREA
	a	b	c	d	e	f	g = (e + f)	h	i = (a-b-c-d-g)	j = (10% x i)	k = (g - j)	l = (i + k)
GROUND FLOOR	587.64	152.32	16.59	0.00	0.00	0.00	0.00		418.73	0.00	0.00	418.73
1st FLOOR	616.68	112.74	5.97		34.31	18.37	52.68		445.29	44.53	8.15	453.44
2nd FLOOR	616.68	112.74	5.97		34.31	18.37	52.68		445.29	44.53	8.15	453.44
3rd FLOOR	616.68	112.74	5.97		34.31	18.37	52.68		445.29	44.53	8.15	453.44
4th FLOOR	616.68	112.74	5.97		34.31	18.37	52.68		445.29	44.53	8.15	453.44
5th FLOOR	616.68	112.74	5.97		34.31	18.37	52.68		445.29	44.53	8.15	453.44
6th FLOOR	616.68	112.74	5.97		34.31	18.37	52.68		445.29	44.53	8.15	453.44
7th FLOOR	616.68	112.74	5.97		34.31	18.37	52.68		445.29	44.53	8.15	453.44
8th FLOOR (REFUGE)	616.68	112.74	5.16		31.65	15.77	47.42	60.88	390.48	39.05	8.37	459.73
9th FLOOR	616.68	112.74	5.97		34.31	18.37	52.68		445.29	44.53	8.15	453.44
10th FLOOR	616.68	112.74	5.97		34.31	18.37	52.68		445.29	44.53	8.15	453.44
11th FLOOR	616.68	112.74	5.97		34.31	18.37	52.68		445.29	44.53	8.15	453.44
12th FLOOR	616.68	112.74	5.97		34.31	18.37	52.68		445.29	44.53	8.15	453.44
TOTAL	7987.80	1505.20	87.42	0.00	409.06	217.84	626.90	60.88	5707.40	528.88	98.02	5866.30
TOTAL FREE OF F.S.I. AREA	1653.50											

PROFORMA -B

4

DESCRIPTION OF SHEET

BUILDING TYPE : E4 TYPE
NO. OF FLOORS : G + 12 FLOORS
CLUSTER NO.S :

CLUSTER 3.06 WING A & B, CLUSTER 3.07 WING A,B & D, CLUSTER 3.08 WING A & B, CLUSTER 4.03(A) WING A, B, CLUSTER 4.03(B) WING C, D, CLUSTER 4.04 WING A C & D, CLUSTER 4.05 WING A, B & C, CLUSTER 4.06(B) WING B,D & E, CLUSTER 4.07 WING A, B & C, CLUSTER 4.09 WING A, B & C,

CLUSTER 6.03 WING A & B, CLUSTER 6.04 WING A & D, CLUSTER 6.06 WING B, C & D, CLUSTER 6.10 WING A & C, CLUSTER 6.11 WING A & B, CLUSTER 6.12 WING A & B, CLUSTER 7.01 WING C, CLUSTER 7.06 WING A & C, CLUSTER 7.09(B) WING C & E, CLUSTER 7.10 WING A & B, CLUSTER 7.11 WING B, CLUSTER 7.12 WING A & B, CLUSTER 7.13 WING C & D, CLUSTER 7.14 WING A & B,

1ST TO 7TH, 9TH TO 12TH FLOOR PLAN, LINE AREA DIAGRAM & BUA CALCULATION, BUA SUMMARY, PARKING STATEMENT, DOOR WINDOW SCHEDULE

STAMP AND DATE OF APPROVAL OF PLAN

NOTE : ALL DIMENSIONS ARE IN METRE

DESCRIPTION OF PROPOSAL & PROPERTY

PROPOSED INTEGRATED TOWNSHIP PROJECT AT VILLAGE ANTARLI, KHONI, HEDUTANE, TALUKA KALYAN & VILLAGE UMBROLI, TALUKA AMBERNATH, DIST THANE.

JOB NO.	REVISION NO.	DRAWN BY	CHECKED BY
PALAVA II	R0	--	--
SHEET NO.	SHEET SIZE	DATE	SCALE
	800 X 1000	--	1:100

NAME & ADDRESS OF OWNER — **SIGNATURE**

PALAVA DWELLERS PVT.LTD.
412, 4TH FLOOR, 17G, VARDHAMAN CHAMBER, CAWASJI PATEL ROAD, HORNIMON CIRCLE, FORT, MUMBAI-400 001.

(AUTHORISED SIGNATORY)

NAME & ADDRESS OF ARCHITECT — **SIGNATURE**

PRADEEP KAMBLE & ASSOCIATES
B-101,1st FL., JAKH BUTERA COMPLEX, PANDIT MALVIYA PATH, RAMNAGAR, DOMBIVALI (W) - 421 201, TEL - 2862642

PRADEEP KAMBLE
CA/87/10471