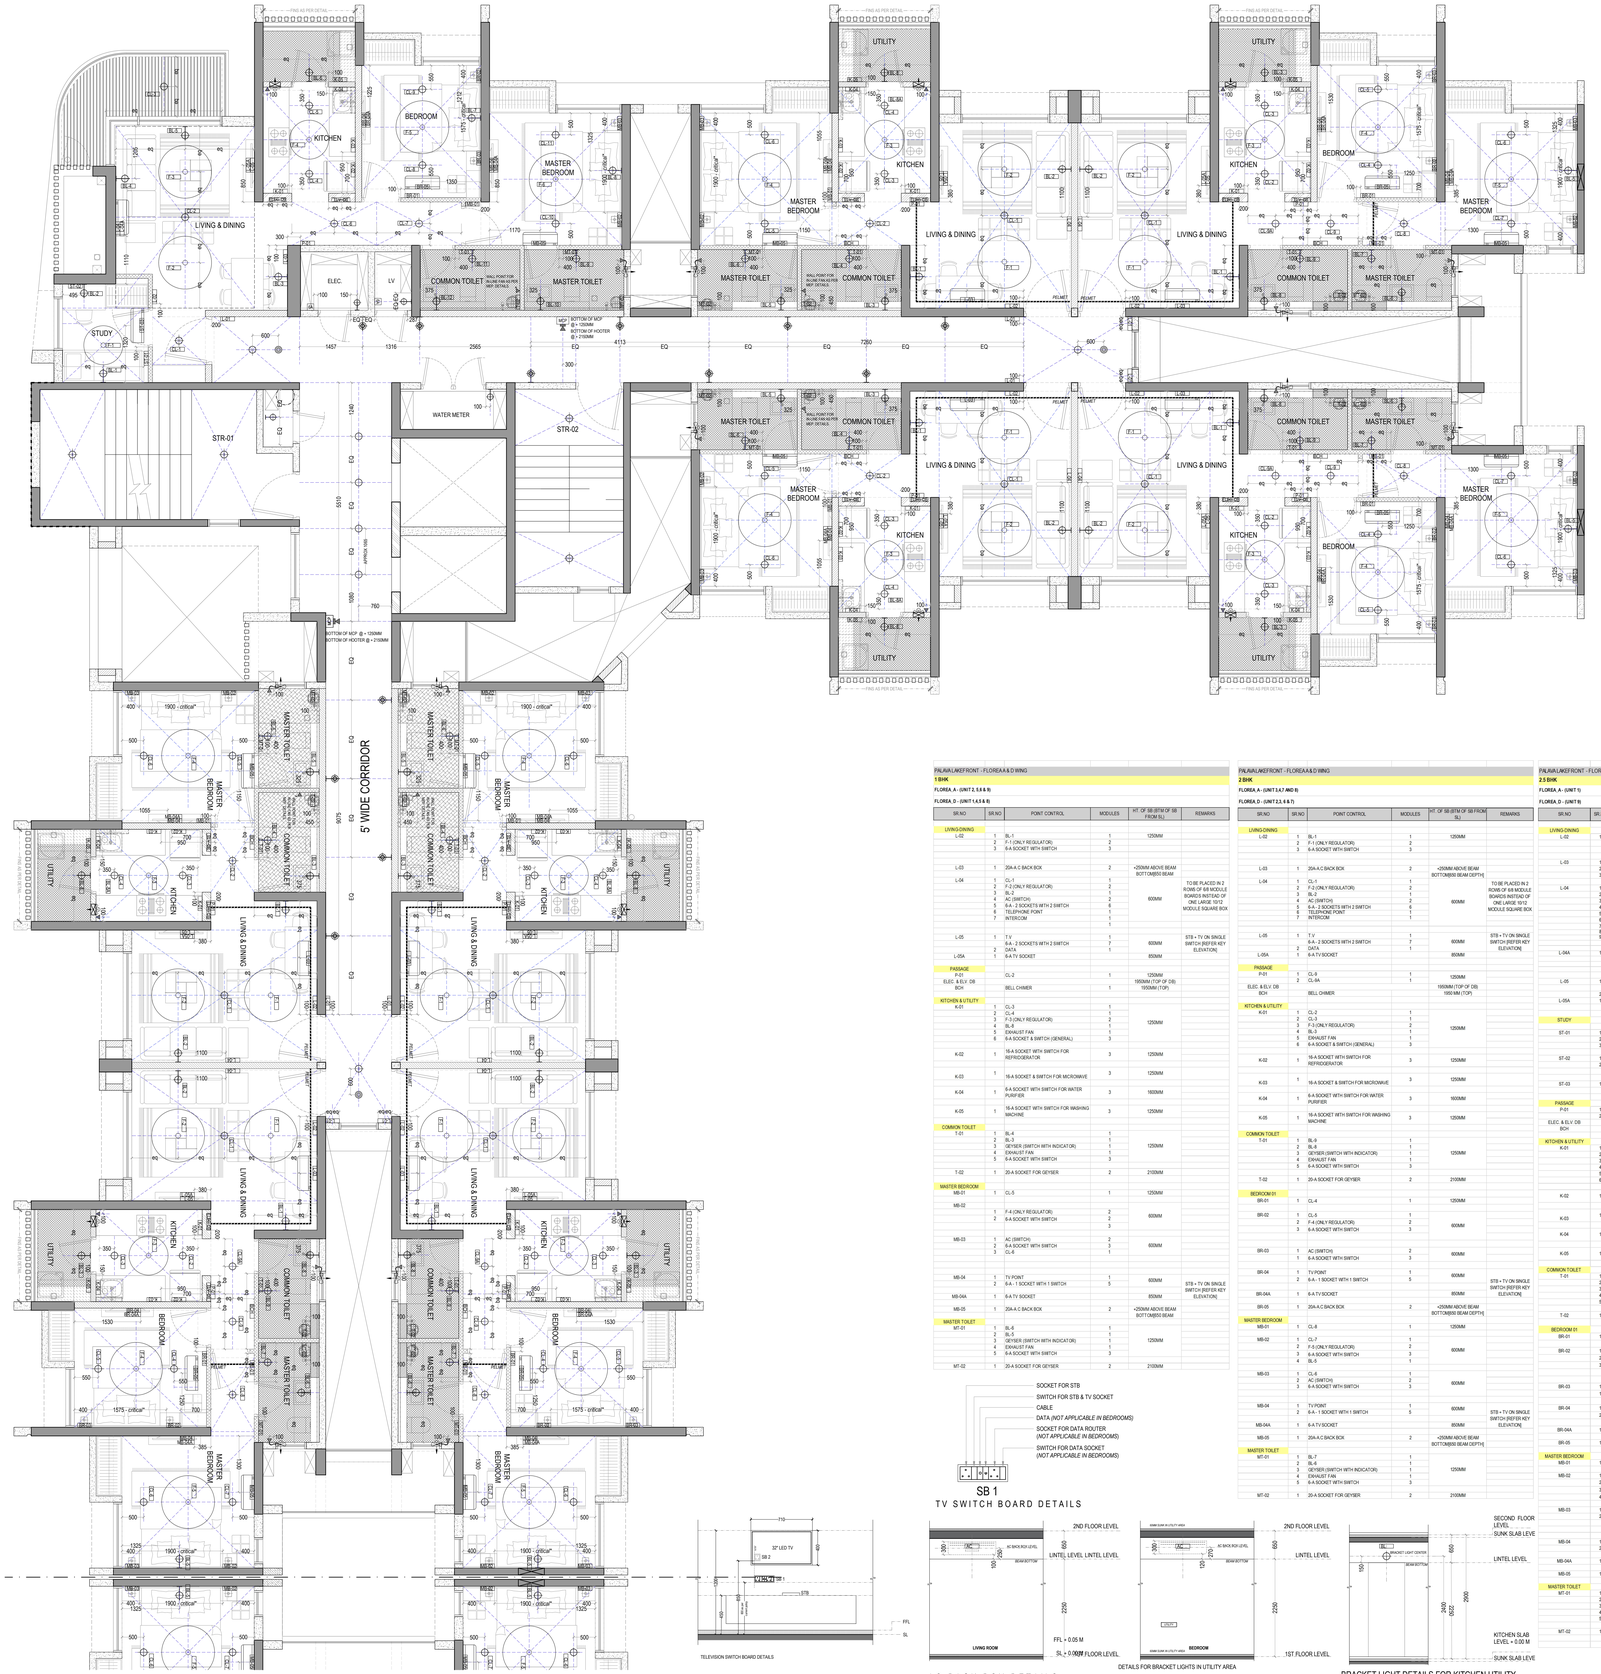


SB 1
TV SWITCH BOARD DETAILS

TELEVISION SWITCH BOARD DETAILS

AC BACK BOX DETAILS

DETAILS FOR BRACKET LIGHTS IN UTILITY AREA

BRACKET LIGHT DETAILS FOR KITCHEN UTILITY

LEGEND			
	CEILING FAN		EXHAUST FAN
	CEILING LIGHT		FIRE ALARM SOUNDER-HOOTER
	WALL BRACKET		MANUAL CALLPOINT
	AIR CONDITIONER		ACCESS POINT
	WALL BRACKET-(CORRIDOR)		DOME CAMERA
	CONCEALED CEILING ROSE		GARDEN WALL BRACKET
	FIRE PANEL		6 AMP SWITCH + SOCKET
	PUBLIC ANNOUNCEMENT SPEAKER		

GENERAL NOTE :-

1. ALL BRACKET LIGHTS IN TOILET @ 2100 MM FROM SLAB.
2. ALL BRACKET LIGHTS @2150MM FROM SLAB EXCEPT UTILITY AREA.
3. ALL BRACKET LIGHTS IN UTILITY AREA TO BE 150MM ABOVE BEAM BOTTOM (REFER ELEVATION)
4. ALL CEILING/WALL ROSE @ 2100 MM FROM SLAB.
5. ALL HEIGHTS FROM SLAB.
6. ALL SET-OUT DIMENSIONS FOR SB ARE FOR FINISHED SB PLATE.
7. ***FOR IDIA ON PELMET, AC BACK BOX LOCATION TO BE ESTABLISHED ON PELMET OUTER SURFACE AND COVERED WITH BLANK PLATE.***
8. ***SAME TO BE DONE FOR LIGHT POINTS IN PASSAGE AREA. THEIR LOCATION TO BE ESTABLISHED ON FALSE CEILING USING BLANK PLATES.***

PALAVA,LAKEFRONT - FLOREA A & D WING
1 BHK
FLOREA_A - (UNIT 2, 5 & 8 I)
FLOREA_D - (UNIT 1,4,5 & 8)

SR.NO	SR.NO	POINT CONTROL	MODULES	WT. OF SB (BTM OF SB FROM SL)	REMARKS
LIVING-DINING					
L-02	1	BL-1	1	1250MM	
	2	F-1 (ONLY REGULATOR)	2		
	3	6-A SOCKET WITH SWITCH	3		
L-03	1	20A-A.C BACK BOX	2	+250MM ABOVE BEAM BOTTOM(850 BEAM	
L-04	1	CL-1	1		TO BE PLACED IN 2 ROWS OF 6/8 MODULE BOARDS INSTEAD OF ONE LARGE 10*12 MODULE SQUARE BOX
	2	F-2 (ONLY REGULATOR)	2		
	3	BL-2	1		
	4	AC (SWITCH)	2	600MM	
	5	6-A , 2 SOCKETS WITH 2 SWITCH	6		
	6	TELEPHONE POINT	1		
	7	INTERCOM	1		
L-05	1	T.V	1		STB + TV ON SINGLE SWITCH (REFER KEY ELEVATION)
	2	6-A , 2 SOCKETS WITH 2 SWITCH	7	600MM	
	3	DATA	1		
L-05A	1	6-A TV SOCKET		850MM	
PASSAGE					
P-01		CL-2	1	1250MM	
ELEC. & ELV. DB BOX		BELL CHIMER	1	1950MM (TOP OF DB) 1950 MM (TOP)	
KITCHEN & UTILITY					
K-01	1	CL-3	1		
	2	CL-4	1		
	3	F-3 (ONLY REGULATOR)	2	1250MM	
	4	BL-8	1		
	5	EXHAUST FAN	1		
	6	6-A SOCKET & SWITCH (GENERAL)	3		
K-02	1	16-A SOCKET WITH SWITCH FOR REFRIDGERATOR	3	1250MM	
K-03	1	16-A SOCKET & SWITCH FOR MICROWAVE	3	1250MM	
K-04	1	6-A SOCKET WITH SWITCH FOR WATER PURIFIER	3	1600MM	
K-05	1	16-A SOCKET WITH SWITCH FOR WASHING MACHINE	3	1250MM	
COMMON TOILET					
T-01	1	BL-9	1		
	2	BL-6	1		
	3	GEYSER (SWITCH WITH INDICATOR)	1	1250MM	
	4	EXHAUST FAN	1		
	5	6-A SOCKET WITH SWITCH	3		
T-02	1	20-A SOCKET FOR GEYSER	2	2100MM	
MASTER BEDROOM					
MB-01	1	CL-5	1	1250MM	
MB-02	1	F-4 (ONLY REGULATOR)	2	600MM	
	2	6-A SOCKET WITH SWITCH	2		
			3		
MB-03	1	AC (SWITCH)	2	600MM	
	2	6-A SOCKET WITH SWITCH	3		
	3	CL-6	1		
MB-04	1	TV POINT	1	600MM	STB + TV ON SINGLE SWITCH (REFER KEY ELEVATION)
	2	6-A , 1 SOCKET WITH 1 SWITCH	5		
MB-04A	1	6-A TV SOCKET		850MM	
MB-05	1	20A-A.C BACK BOX	2	+250MM ABOVE BEAM BOTTOM(850 BEAM	
MASTER TOILET					
MT-01	1	BL-6	1		
	2	BL-5	1		
	3	GEYSER (SWITCH WITH INDICATOR)	1	1250MM	
	4	EXHAUST FAN	1		
	5	6-A SOCKET WITH SWITCH	3		
MT-02	1	20-A SOCKET FOR GEYSER	2	2100MM	

PALAVA,LAKEFRONT - FLOREA A & D WING
2 BHK
FLOREA_A - (UNIT 3,4,7 AND 8)
FLOREA_D - (UNIT 2,3, 6 & 7)

SR.NO	SR.NO	POINT CONTROL	MODULES	WT. OF SB (BTM OF SB FROM SL)	REMARKS
LIVING-DINING					
L-02	1	BL-1	1	1250MM	
	2	F-1 (ONLY REGULATOR)	2		
	3	6-A SOCKET WITH SWITCH	3		
L-03	1	20A-A.C BACK BOX	2	+250MM ABOVE BEAM BOTTOM(850 BEAM DEPTH)	
L-04	1	CL-1	1		TO BE PLACED IN 2 ROWS OF 6/8 MODULE BOARDS INSTEAD OF ONE LARGE 10*12 MODULE SQUARE BOX
	2	F-2 (ONLY REGULATOR)	2		
	3	BL-2	1		
	4	AC (SWITCH)	2	600MM	
	5	6-A , 2 SOCKETS WITH 2 SWITCH	6		
	6	TELEPHONE POINT	1		
	7	INTERCOM	1		
L-05	1	T.V	1		STB + TV ON SINGLE SWITCH (REFER KEY ELEVATION)
	2	6-A , 2 SOCKETS WITH 2 SWITCH	7	600MM	
	3	DATA	1		
L-05A	1	6-A TV SOCKET		850MM	
PASSAGE					
P-01		CL-6	1	1250MM	
ELEC. & ELV. DB BOX		BELL CHIMER	1	1950MM (TOP OF DB) 1950 MM (TOP)	
KITCHEN & UTILITY					
K-01	1	CL-2	1		
	2	CL-3	1		
	3	F-3 (ONLY REGULATOR)	2	1250MM	
	4	BL-8	1		
	5	EXHAUST FAN	1		
	6	6-A SOCKET & SWITCH (GENERAL)	3		
K-02	1	16-A SOCKET WITH SWITCH FOR REFRIDGERATOR	3	1250MM	
K-03	1	16-A SOCKET & SWITCH FOR MICROWAVE	3	1250MM	
K-04	1	6-A SOCKET WITH SWITCH FOR WATER PURIFIER	3	1600MM	
K-05	1	16-A SOCKET WITH SWITCH FOR WASHING MACHINE	3	1250MM	
COMMON TOILET					
T-01	1	BL-9	1		
	2	BL-6	1		
	3	GEYSER (SWITCH WITH INDICATOR)	1	1250MM	
	4	EXHAUST FAN	1		
	5	6-A SOCKET WITH SWITCH	3		
T-02	1	20-A SOCKET FOR GEYSER	2	2100MM	
BEDROOM 01					
BR-01	1	CL-4	1	1250MM	
BR-02	1	CL-5	1		
	2	F-4 (ONLY REGULATOR)	2	600MM	
	3	6-A SOCKET WITH SWITCH	3		
BR-03	1	AC (SWITCH)	2	600MM	
	1	6-A SOCKET WITH SWITCH	3		
BR-04	1	TV POINT	1	600MM	STB + TV ON SINGLE SWITCH (REFER KEY ELEVATION)
	2	6-A , 1 SOCKET WITH 1 SWITCH	5		
BR-04A	1	6-A TV SOCKET		850MM	
BR-05	1	20A-A.C BACK BOX	2	+250MM ABOVE BEAM BOTTOM(850 BEAM DEPTH)	
MASTER BEDROOM					
MB-01	1	CL-8	1	1250MM	
MB-02	1	CL-7	1		
	2	F-5 (ONLY REGULATOR)	2	600MM	
	3	6-A SOCKET WITH SWITCH	3		
	4	BL-5	1		
MB-03	1	CL-6	1		
	2	AC (SWITCH)	2	600MM	
	3	6-A SOCKET WITH SWITCH	3		
MB-04	1	TV POINT	1	600MM	STB + TV ON SINGLE SWITCH (REFER KEY ELEVATION)
	2	6-A , 1 SOCKET WITH 1 SWITCH	5		
MB-04A	1	6-A TV SOCKET		850MM	
MB-05	1	20A-A.C BACK BOX	2	+250MM ABOVE BEAM BOTTOM(850 BEAM DEPTH)	
MASTER TOILET					
MT-01	1	BL-7	1		
	2	BL-6	1		
	3	GEYSER (SWITCH WITH INDICATOR)	1	1250MM	
	4	EXHAUST FAN	1		
	5	6-A SOCKET WITH SWITCH	3		
MT-02	1	20-A SOCKET FOR GEYSER	2	2100MM	


PALAVA,LAKEFRONT - FLOREA A & D WING
2.5 BHK
FLOREA_A - (UNIT 1)
FLOREA_D - (UNIT 9)

SR.NO	SR.NO	POINT CONTROL	MODULES	WT. OF SB (BTM OF SB FROM SL)	REMARKS
LIVING-DINING					
L-02	1	CL-1	1	1250MM	
L-03	1	BL-3	1	600MM	
	2	F-2 (ONLY REGULATOR)	2		
	3	6-A SOCKET WITH SWITCH	3		
L-04	1	CL-2	1		
	2	CL-3 (DECK)	1		
	3	CL-10	1		TO BE PLACED IN 2 ROWS OF 6/8 MODULE BOARDS INSTEAD OF ONE LARGE 10*12 MODULE SQUARE BOX
	4	BL-8	1		
	5	F-3 (ONLY REGULATOR)	2	600MM	
	6	AC (SWITCH)	2		
	7	6-A , 2 SOCKETS WITH 2 SWITCH	6		
	8	TELEPHONE POINT	1		
	9	INTERCOM	1		
L-04A	1	20A-A.C BACK BOX	2	+250MM ABOVE BEAM BOTTOM(850 BEAM DEPTH)	
L-05	1	T.V	1		STB + TV ON SINGLE SWITCH (REFER KEY ELEVATION)
	2	6-A , 2 SOCKETS WITH 2 SWITCH	7	600MM	
	3	DATA	1		
L-05A	1	6-A TV SOCKET		850MM	
STUDY					
ST-01	1	BL-1	1	1250MM	
	2	F-1 (ONLY REGULATOR)	2		
	3	6-A SOCKET WITH SWITCH	3		
ST-02	1	BL-2	1	1250MM	
	2	6-A SOCKET WITH SWITCH	3		
ST-03	1	20A-A.C BACK BOX	2	+250MM ABOVE BEAM BOTTOM(850 BEAM DEPTH)	
PASSAGE					
P-01	1	CL-6	1	1250MM	
	2	CL-7	1		
ELEC. & ELV. DB BOX		BELL CHIMER		1950MM (TOP OF DB) 1950 MM (TOP)	
KITCHEN & UTILITY					
K-01	1	CL-4	1		
	2	CL-5	1		
	3	F-4 (ONLY REGULATOR)	2	1250MM	
	4	BL-9	1		
	5	EXHAUST FAN	1		
	6	6-A SOCKET & SWITCH (GENERAL)	3		
K-02	1	16-A SOCKET WITH SWITCH FOR REFRIDGERATOR	3	1250MM	
K-03	1	16-A SOCKET & SWITCH FOR MICROWAVE	3	1250MM	
K-04	1	6-A SOCKET WITH SWITCH FOR WATER PURIFIER	3	1600MM	
K-05	1	16-A SOCKET WITH SWITCH FOR WASHING MACHINE	3	1250MM	
COMMON TOILET					
T-01	1	BL-11	1		
	2	BL-10	1		
	3	GEYSER (SWITCH WITH INDICATOR)	1	1250MM	
	4	EXHAUST FAN	1		
	5	6-A SOCKET WITH SWITCH	3		
T-02	1	20-A SOCKET FOR GEYSER	2	2100MM	
BEDROOM 01					
BR-01	1	CL-8	1	1250MM	
BR-02	1	CL-9	1		
	2	F-5 (ONLY REGULATOR)	2	600MM	
	3	6-A SOCKET WITH SWITCH	3		
BR-03	1	AC (SWITCH)	2	600MM	
	1	6-A SOCKET WITH SWITCH	3		
BR-04	1	TV POINT	1	600MM	STB + TV ON SINGLE SWITCH (REFER KEY ELEVATION)
	2	6-A , 1 SOCKET WITH 1 SWITCH	5		
BR-04A	1	6-A TV SOCKET		850MM	
BR-05	1	20A-A.C BACK BOX	2	+250MM ABOVE BEAM BOTTOM(850 BEAM DEPTH)	
MASTER BEDROOM					
MB-01	1	CL-10	1	1250MM	
MB-02	1	CL-11	1		
	2	F-6 (ONLY REGULATOR)	2	600MM	
	3	6-A SOCKET WITH SWITCH	3		
	4	BL-8	1		
MB-03	1	AC (SWITCH)	2	600MM	
	2	6-A SOCKET WITH SWITCH	3		
MB-04	1	TV POINT	1	600MM	STB + TV ON SINGLE SWITCH (REFER KEY ELEVATION)
	2	6-A , 1 SOCKET WITH 1 SWITCH	5		
MB-04A	1	6-A TV SOCKET		850MM	
MB-05	1	20A-A.C BACK BOX	2	+250MM ABOVE BEAM BOTTOM(850 BEAM DEPTH)	
MASTER TOILET					
MT-01	1	BL-7	1		
	2	BL-6	1		
	3	GEYSER (SWITCH WITH INDICATOR)	1	1250MM	
	4	EXHAUST FAN	1		
	5	6-A SOCKET WITH SWITCH	3		
MT-02	1	20-A SOCKET FOR GEYSER	2	2100MM	

GENERAL NOTES

1 : All dimensions are in millimeters and levels in meters unless specified otherwise.
2 : Do not scale the drawing; follow written dimensions.
3 : All dimensions are unfinished dimensions unless specified otherwise.
4 : Any discrepancies should be brought to the notice of the Architect prior to execution of job / procuring materials at site.
5 : This drawing is the property of Kapadia Associates and should not be reproduced, copied, handed over to a third party or used for any purpose other than for which it has been issued.
6 : This drawing is to be read in conjunction with all relevant structural & services drawings.

KEY PLAN

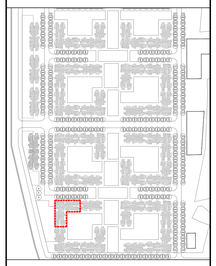

REVISION INDEX

REV.NO.	DATE	DESCRIPTION

CONSULTANTS

GOKANI CONSULTANTS
Structural Consultants
Tel : +9102203888004400
email : info@gokaniconsultants.com

MICRO ENGINEERING
MEP Consultants
Tel : 0120-4558718
email : business@meindia.com

PIBB
Planner /Landscape Architect
Tel : 079 69236354
email : landscapeindia@usng.net

STAMP & SIGN

PROJECT TITLE	PROJ.NO
PALAVA- LAKEFRONT	**L-10518**
DRAWING TITLE	DWG.NO
AR-FLOREA A & D_TYPICAL FLOOR ELECTRICAL PLAN	**804.1**
DRAWING STAGE	REV.NO
WORKING DRAWING	**R-00**

DRAWN	CHECKED	SCALE	DATE
AD	ES	1:50	18-07-2019

KAPADIA ASSOCIATES
architecture urban design
112-114, Peninsula Centre,Dr. S.S. Rao Road, Off Ambedkar Road,Parel East, Mumbai 400012
Tel : 91-22-6660 2838 / 39
Fax : 91-22-6660 2844
E-mail : kaa@kapt.in
Website: www.kapt.in

FLOREA WING A

1:1