


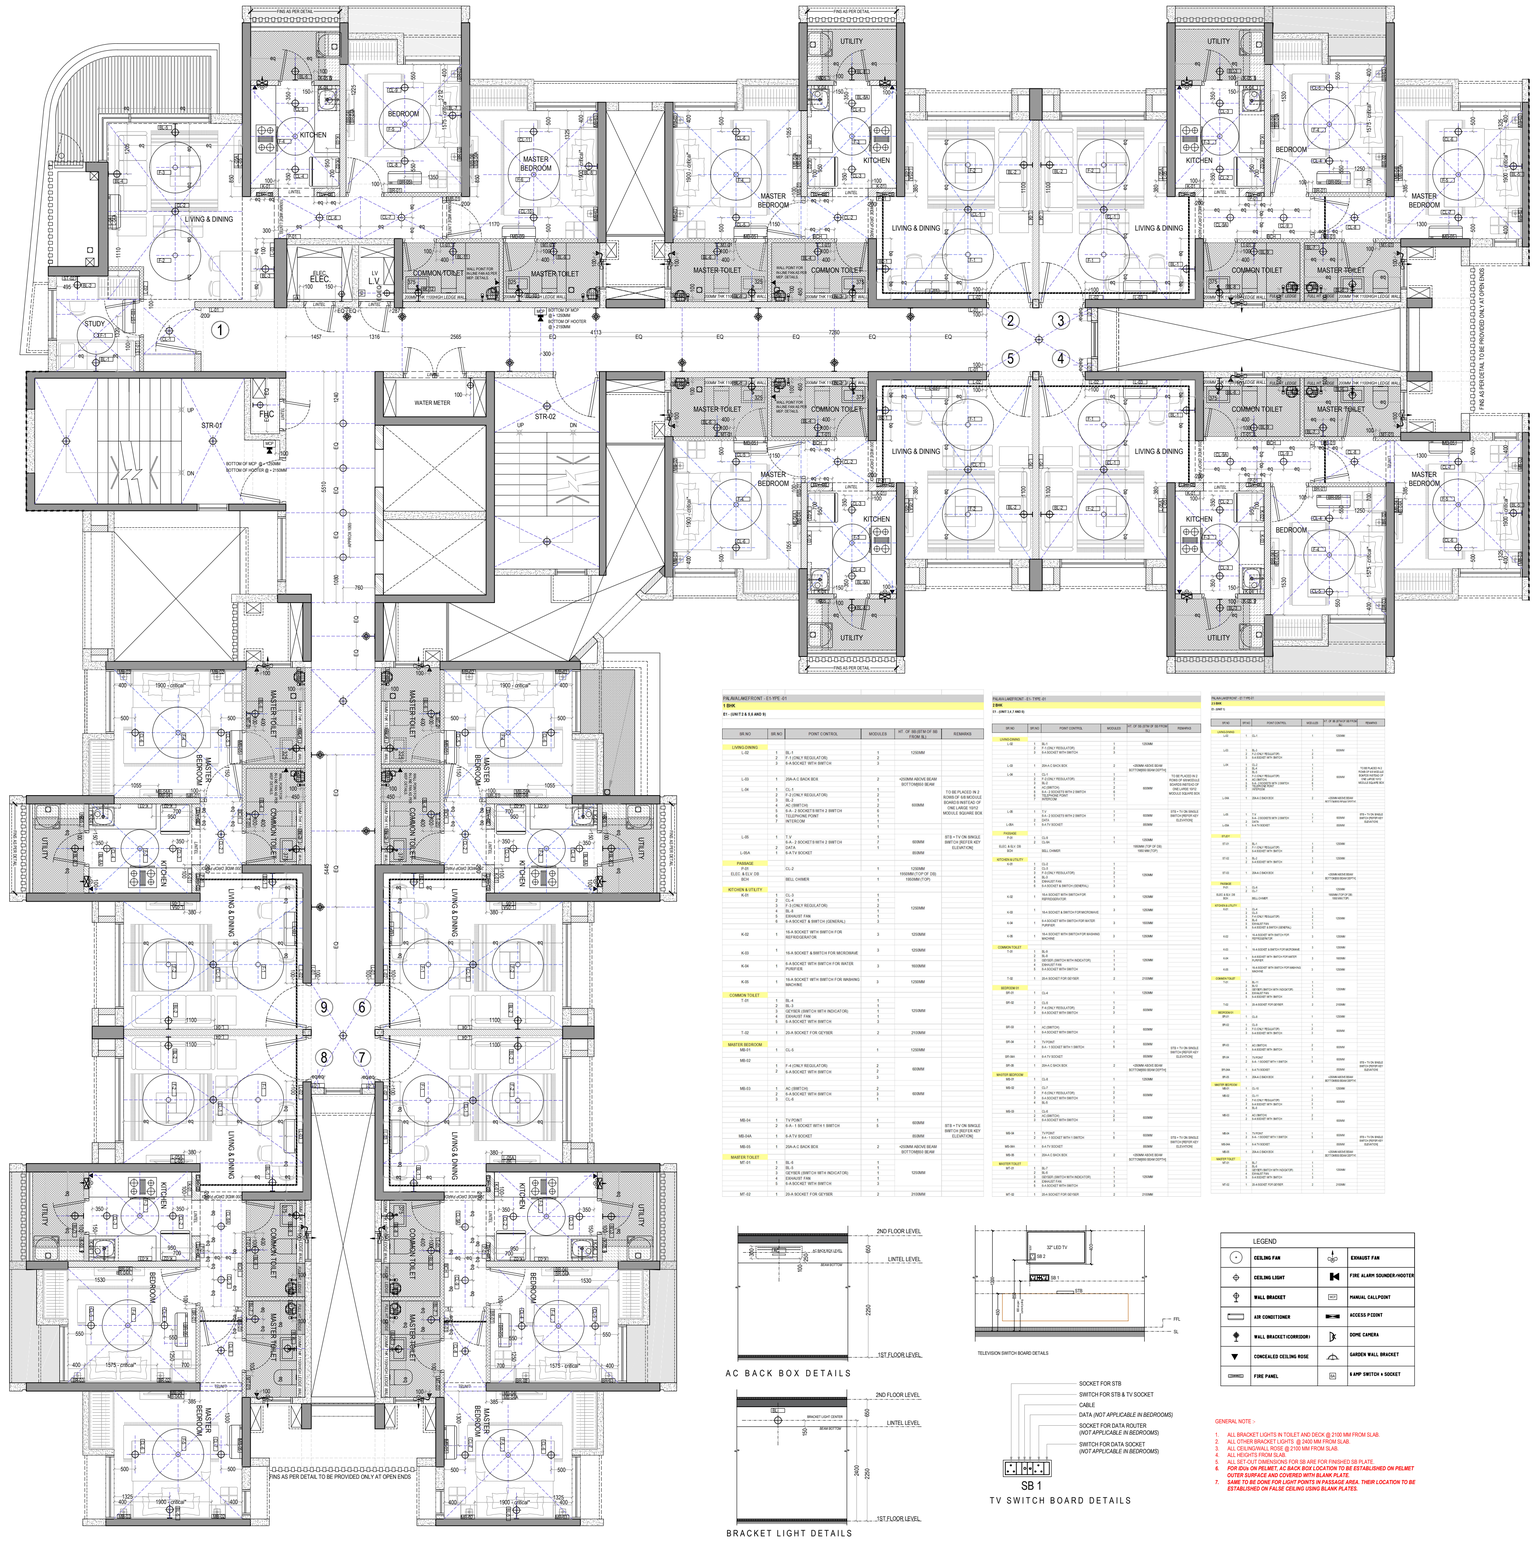






AC BACK BOX DETAILS




TELEVISION SWITCH BOARD DETAILS




BRACKET LIGHT DETAILS




TV SWITCH BOARD DETAILS

| LEGEND | | | |
|---|---|---|---|
| CEILING FAN | | EXHAUST FAN | |
| CEILING LIGHT | | FIRE ALARM SOUNDER/HOOTER | |
| WALL BRACKET | | MANUAL CALLPOINT | |
| AIR CONDITIONER | | ACCESS POINT | |
| WALL BRACKET(CORRIDOR) | | DOME CAMERA | |
| CONCEALED CEILING ROSE | | GARDEN WALL BRACKET | |
| FIRE PANEL | | 6 AMP SWITCH + SOCKET | |


GENERAL NOTE :-

1. ALL BRACKET LIGHTS IN TOILET AND DECK @ 2100 MM FROM SLAB.
2. ALL OTHER BRACKET LIGHTS @ 1800 MM FROM SLAB.
3. ALL CEILING/WALL ROSE @ 2100 MM FROM SLAB.
4. ALL HEIGHTS FROM SLAB.
5. ALL SET-OUT DIMENSIONS FOR SB ARE FOR FINISHED SB PLATE.
6. ***FOR DOs ON PELMET, AC BACK BOX LOCATION TO BE ESTABLISHED ON PELMET OUTER SURFACE AND COVERED WITH BLANK PLATE.***
7. ***SAME TO BE DONE FOR LIGHT POINTS IN PASSAGE AREA. THEIR LOCATION TO BE ESTABLISHED ON FALSE CEILING USING BLANK PLATES.***

## GENERAL NOTES

1 : All dimensions are in millimeters and levels in meters unless specified otherwise.
2 : Do not scale the drawing; follow written dimensions.
3 : All dimensions are unfinished dimensions unless specified otherwise.
4 : Any discrepancies should be brought to the notice of the Architect prior to execution of job / procuring materials at site.
5 : This drawing is the property of Kapadia Associates and should not be reproduced, copied, handed over to a third party or used for any purpose other than for which it has been issued.
6 : This drawing is to be read in conjunction with all relevant structural & services drawings.

## KEY PLAN

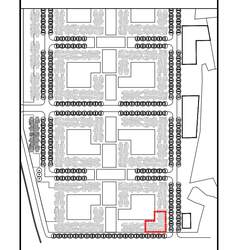

## REVISION INDEX

| REV.NO. | DATE | DESCRIPTION |
|---|---|---|
| | | |

## CONSULTANTS

GOKANI CONSULTANTS
Structural Consultants
Tel : +9122/25888/4400
email : info@gokaniconsultants.com

MICRO ENGINEERING
MEP Consultants
Tel : 01230-6558718
email : business@meindia.com

PBB
Planner /Landscape Architect
Tel : 079 6923054
email : landscapeindia@usg.net

STAMP & SIGN

| PROJECT TITLE | PROJ.NO |
|---|---|
| **PALAVA- LAKEFRONT** | **L-10518** |
| DRAWING TITLE | DWG.NO |
| E1_FIRST FLOOR ELECTRICAL PLAN | **802.1** |
| DRAWING STAGE | REV.NO |
| **WORKING DRAWING** | **R-00** |

| DRAWN | CHECKED | SCALE | DATE |
|---|---|---|---|
| AD | ES | 1:50 | 22-04-2019 |


**KAPADIA ASSOCIATES**
architecture • urban design
112-114
Peninsula Centre,Dr. S.S. Rao Road,
Off Ambedkar Road,Parel East,
Mumbai 400012
Tel : 91-22-6660 2838 / 39
Fax : 91-22-6660 2844
E-mail : kap@kapLin
Website : www.kapLin