
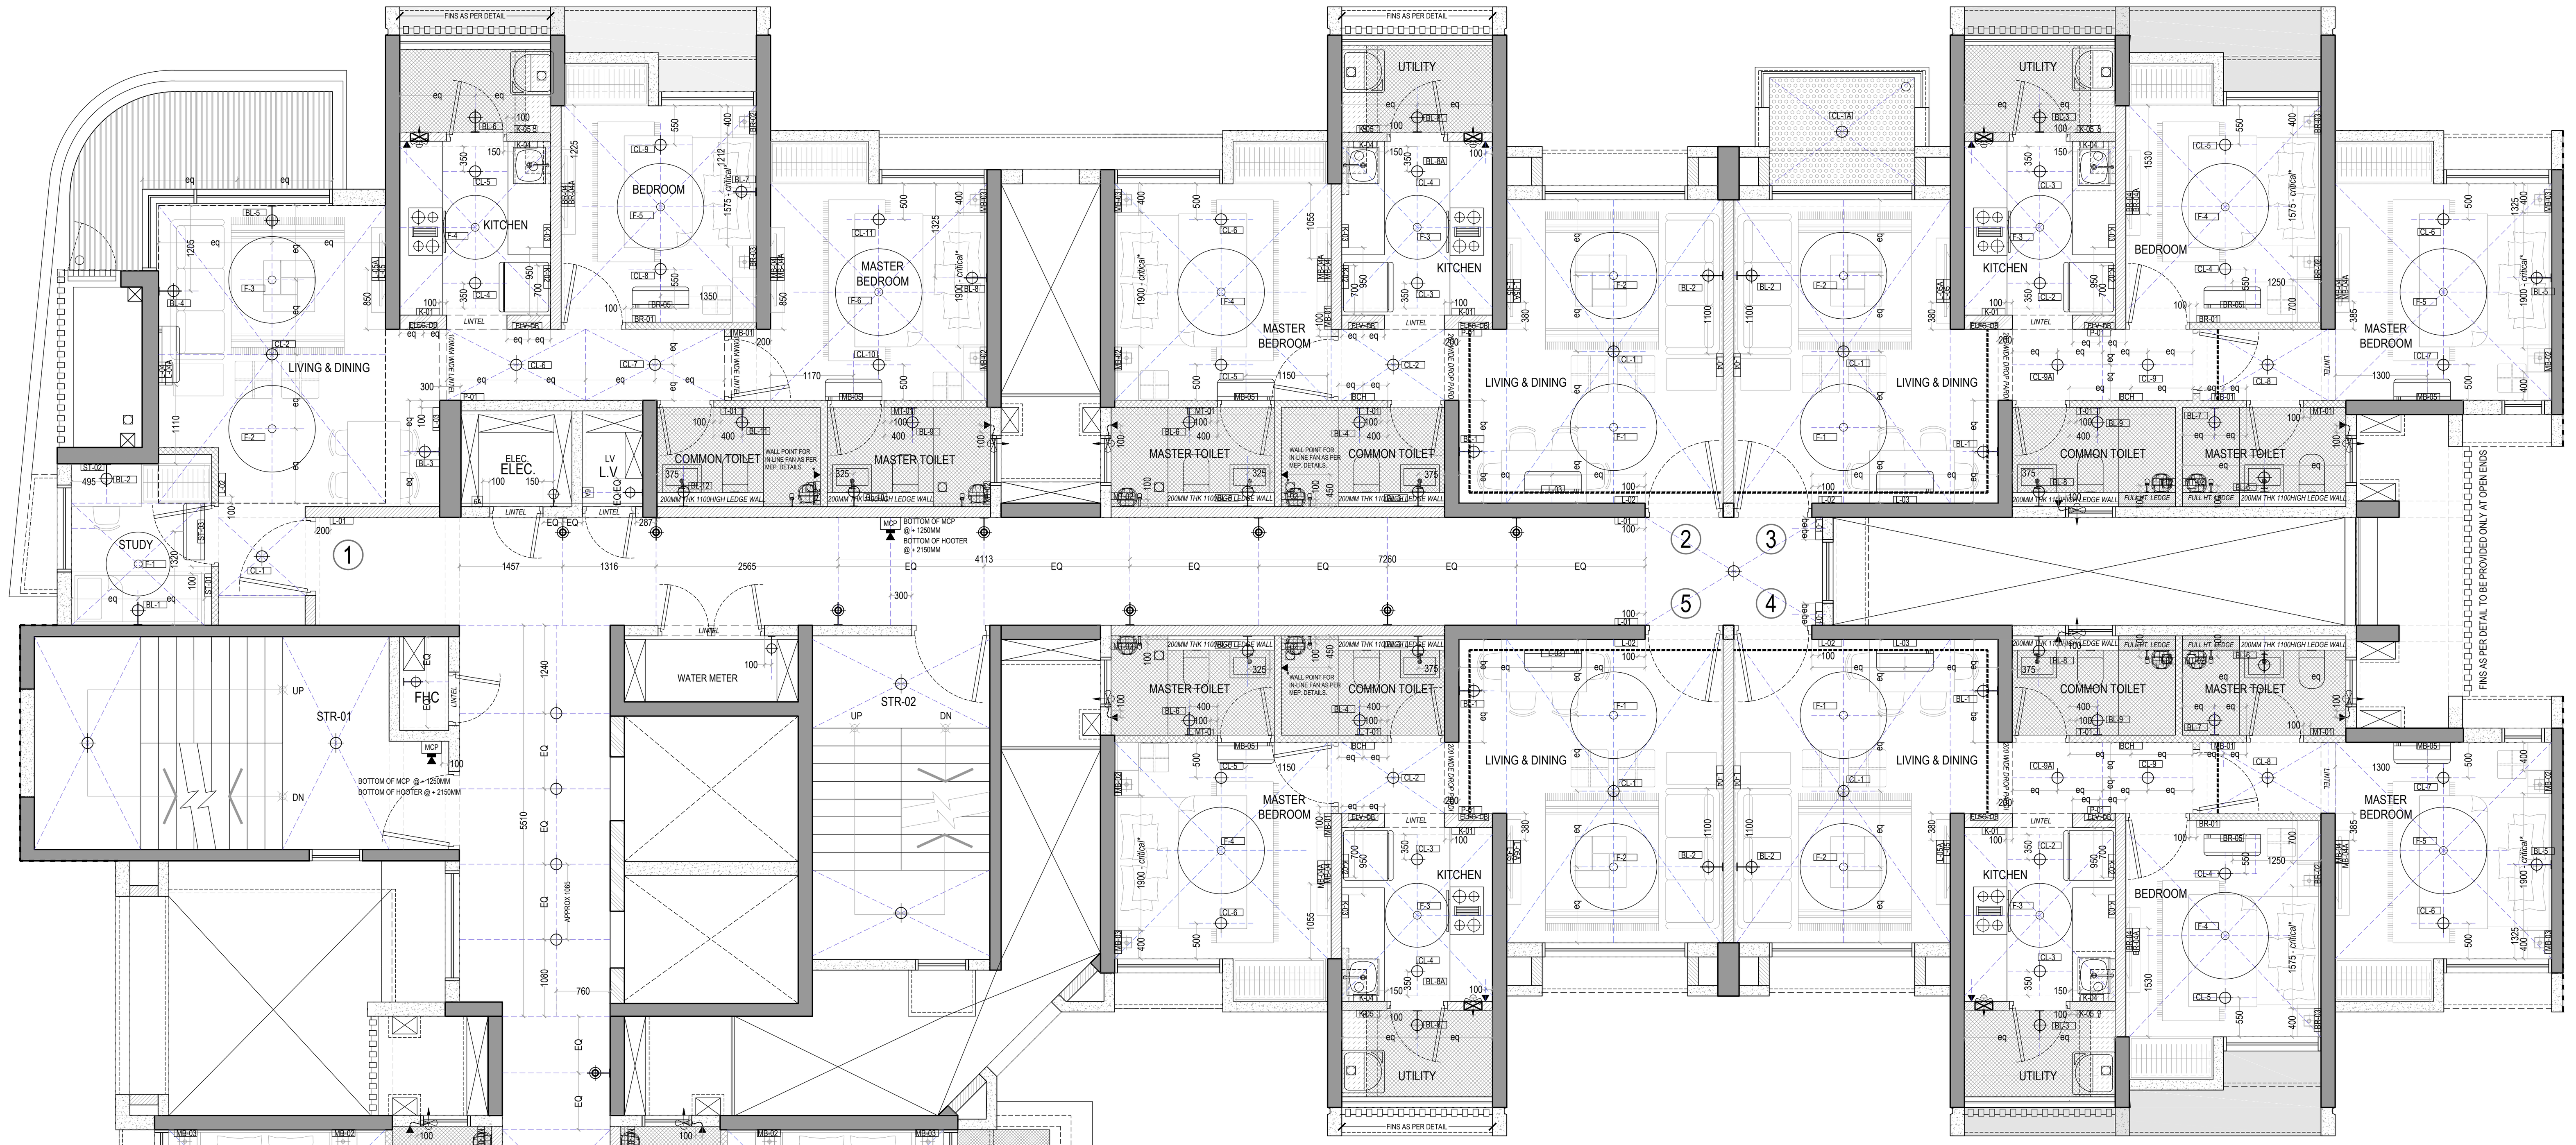


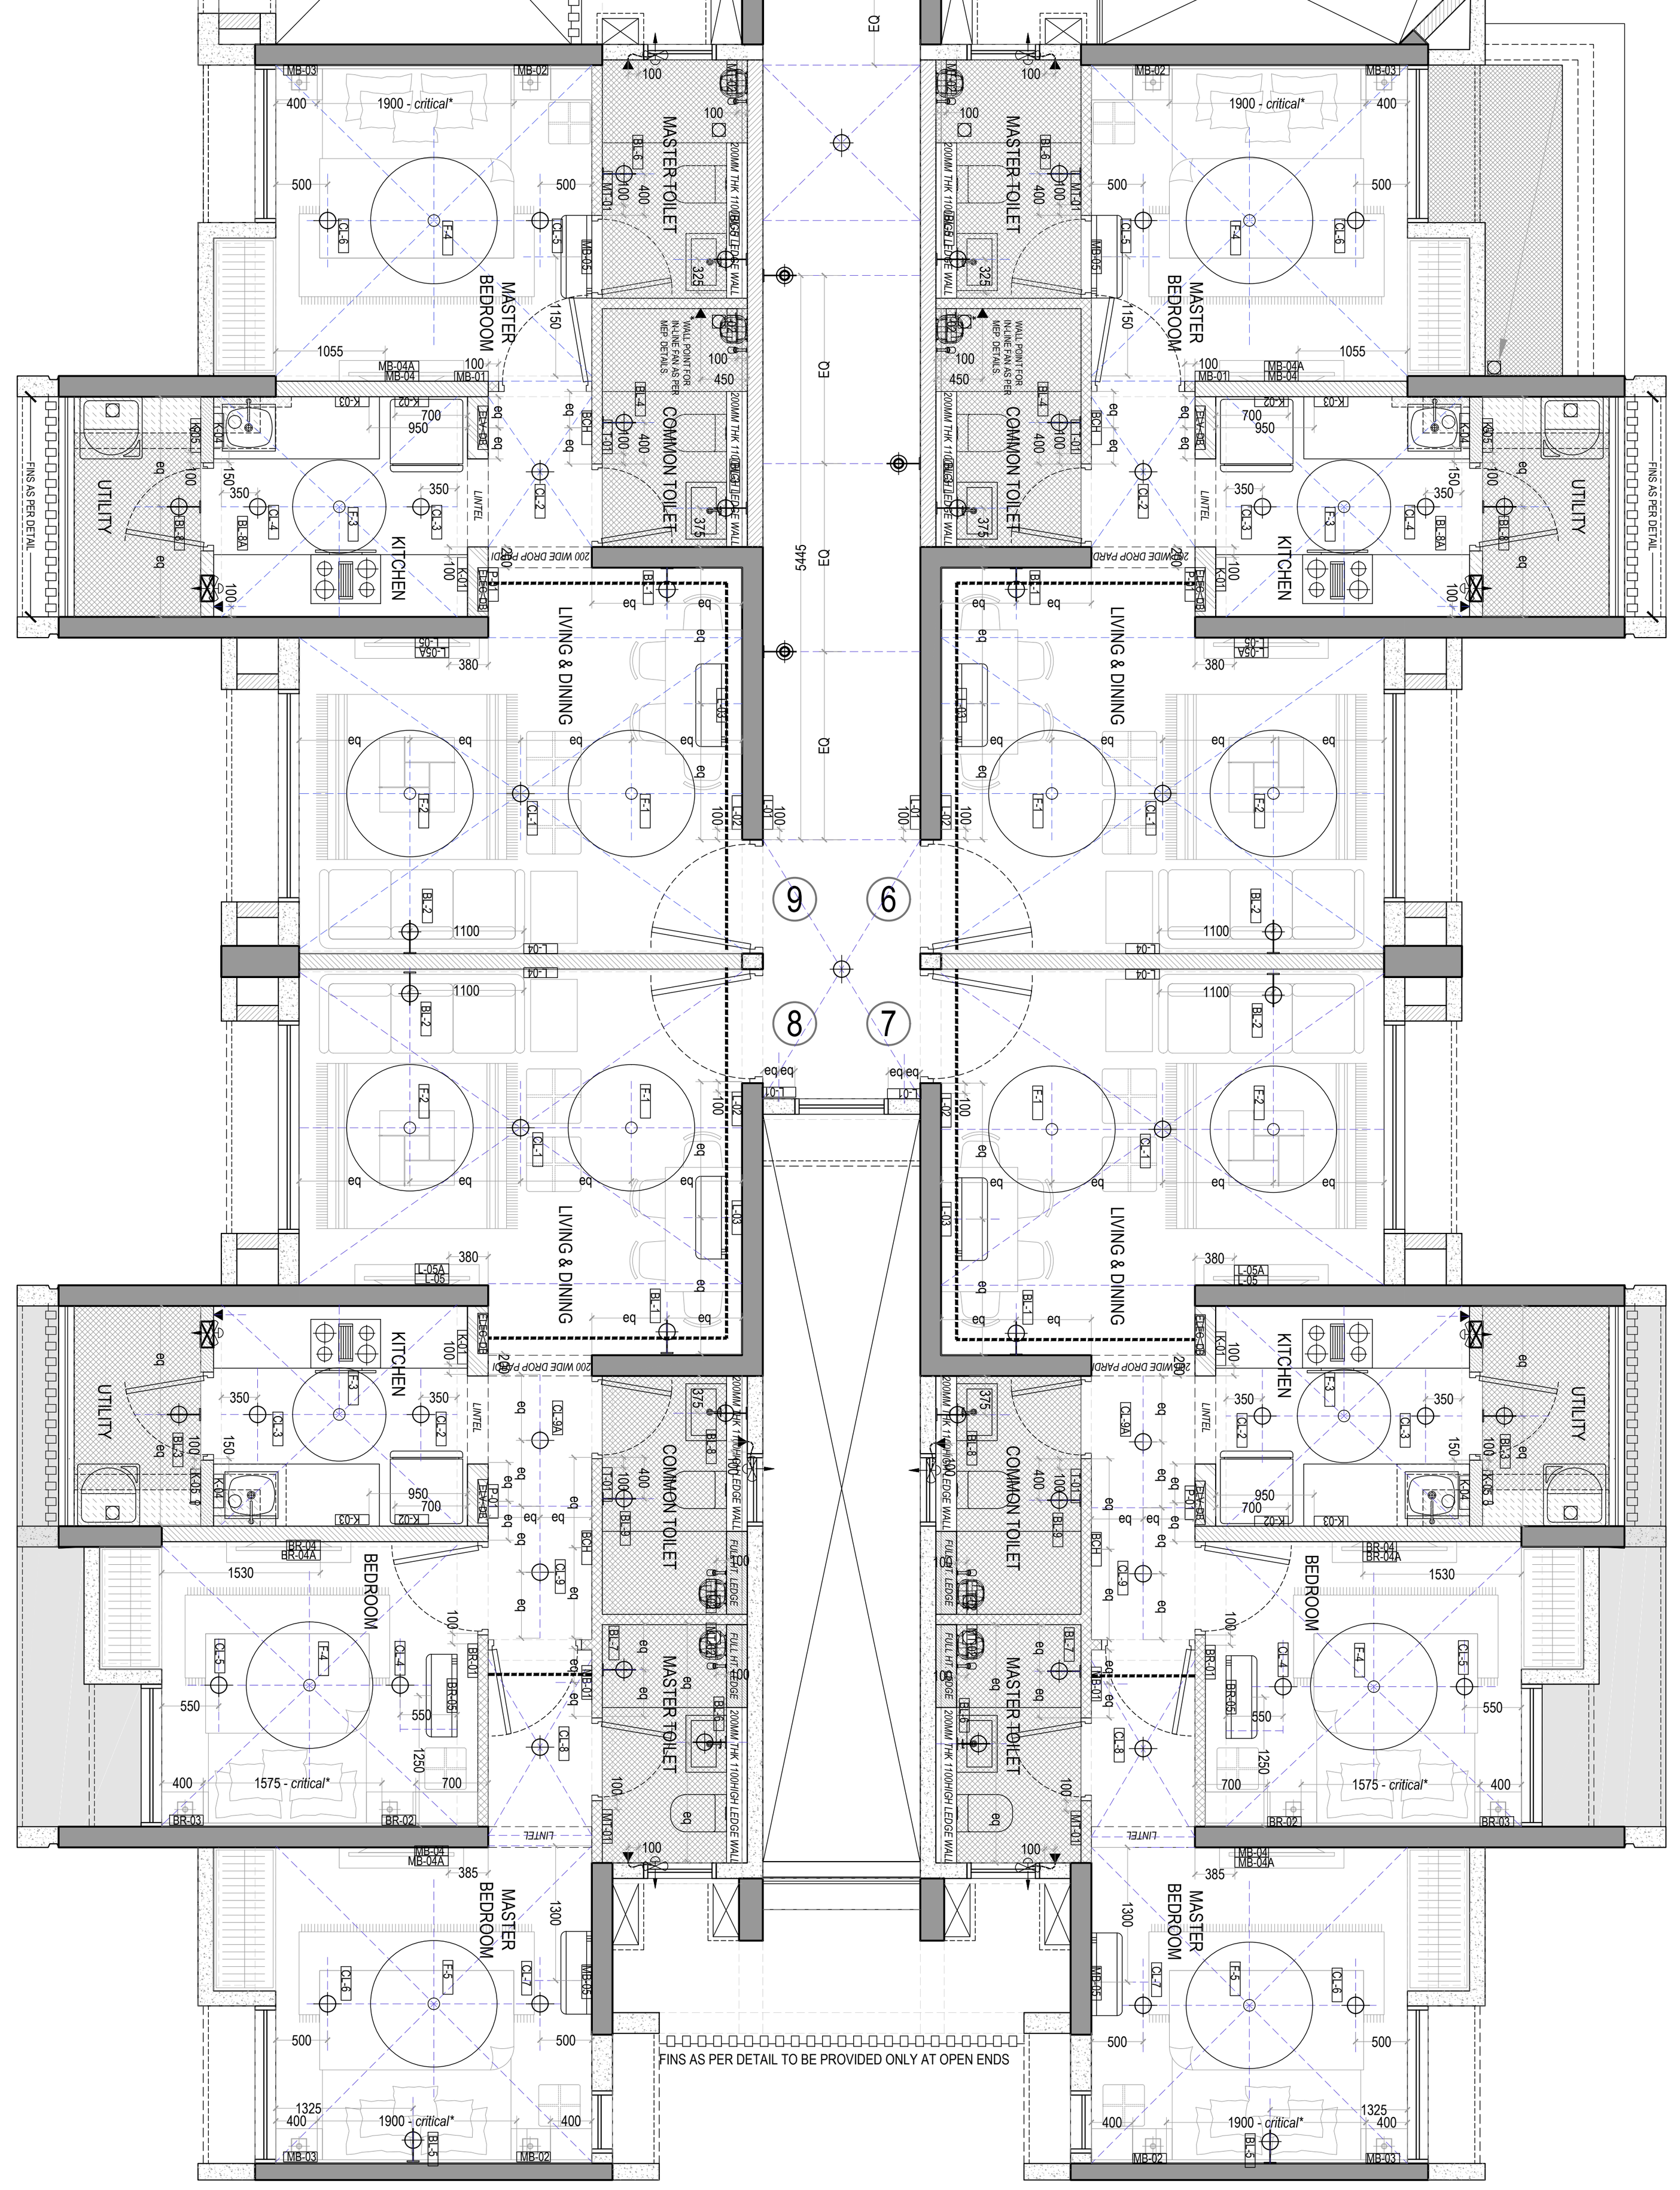


PALAVA LAKEFRONT - E1-YPE -02					
1 BHK					
E1 - (UNIT 2 & 5,6 AND 9)					
SR.NO	SR.NO	POINT CONTROL	MODULES	HT. OF SB (BTM OF SB FROM SL)	REMARKS
LIVING-DINING					
L-02	1	BL-1	1	1250MM	
	2	F-1 (ONLY REGULATOR)	2		
	3	6-A SOCKET WITH SWITCH	3		
L-03	1	20A-A.C BACK BOX	2	+250MM ABOVE BEAM BOTTOM[650 BEAM	
L-04	1	CL-1	1	600MM	TO BE PLACED IN 2 ROWS OF 6/8 MODULE BOARDS INSTEAD OF ONE LARGE 10/12 MODULE SQUARE BOX
	2	F-2 (ONLY REGULATOR)	2		
	3	BL-2	1		
	4	AC (SWITCH)	2		
	5	6-A - 2 SOCKETS WITH 2 SWITCH	6		
	6	TELEPHONE POINT	1		
	7	INTERCOM	1		
			1		
L-05	1	T.V	1	600MM	STB + TV ON SINGLE SWITCH [REFER KEY ELEVATION]
		6-A - 2 SOCKETS WITH 2 SWITCH	7		
	2	DATA	1		
L-05A	1	6-A TV SOCKET		850MM	
PASSAGE					
P-01	1	CL-2	1	1250MM	
ELEC. & ELV. DB				1950MM (TOP OF DB)	
BCH		BELL CHIMER		1950MM (TOP)	
KITCHEN & UTILITY					
K-01	1	CL-3	1	1250MM	
	2	CL-4	1		
	3	F-3 (ONLY REGULATOR)	2		
	4	BL-8	1		
	5	EXHAUST FAN	1		
	6	6-A SOCKET & SWITCH (GENERAL)	3		
K-02	1	16-A SOCKET WITH SWITCH FOR REFRIDGERATOR	3	1250MM	
K-03	1	16-A SOCKET & SWITCH FOR MICROWAVE	3	1250MM	
K-04	1	6-A SOCKET WITH SWITCH FOR WATER PURIFIER	3	1600MM	
K-05	1	16-A SOCKET WITH SWITCH FOR WASHING MACHINE	3	1250MM	
COMMON TOILET					
T-01	1	BL-4	1	1250MM	
	2	BL-3	1		
	3	GEYSER (SWITCH WITH INDICATOR)	1		
	4	EXHAUST FAN	1		
	5	6-A SOCKET WITH SWITCH	3		
T-02	1	20-A SOCKET FOR GEYSER	2	2100MM	
MASTER BEDROOM					
MB-01	1	CL-5	1	1250MM	
MB-02	1	F-4 (ONLY REGULATOR)	2	600MM	
	2	6-A SOCKET WITH SWITCH	2		
			3		
MB-03	1	AC (SWITCH)	2	600MM	
	2	6-A SOCKET WITH SWITCH	3		
	3	CL-6	1		
MB-04	1	TV POINT	1	600MM	STB + TV ON SINGLE SWITCH [REFER KEY ELEVATION]
	2	6-A - 1 SOCKET WITH 1 SWITCH	5		
MB-04A	1	6-A TV SOCKET	1	850MM	
MB-05	1	20A-A.C BACK BOX	2	+250MM ABOVE BEAM BOTTOM[650 BEAM	
MASTER TOILET					
MT-01	1	BL-6	1	1250MM	
	2	BL-5	1		
	3	GEYSER (SWITCH WITH INDICATOR)	1		
	4	EXHAUST FAN	1		
	5	6-A SOCKET WITH SWITCH	3		
MT-02	1	20-A SOCKET FOR GEYSER	2	2100MM	


PALAVA LAKEFRONT - E1- TYPE -02					
2 BHK					
E1 - (UNIT 4,7 AND 8)					
SR.NO	SR.NO	POINT CONTROL	MODULES	HT. OF SB (BTM OF SB FROM SL)	REMARKS
LIVING-DINING					
L-02	1	BL-1	1	1250MM	
	2	F-1 (ONLY REGULATOR)	2		
	3	6-A SOCKET WITH SWITCH	3		
L-03	1	20A-A.C BACK BOX	2	+250MM ABOVE BEAM BOTTOM[650 BEAM DEPTH]	
L-04	1	CL-1	1	600MM	TO BE PLACED IN 2 ROWS OF 6/8 MODULE BOARDS INSTEAD OF ONE LARGE 10/12 MODULE SQUARE BOX
	2	F-2 (ONLY REGULATOR)	2		
	3	BL-2	1		
	4	AC (SWITCH)	2		
	5	6-A - 2 SOCKETS WITH 2 SWITCH	6		
	6	TELEPHONE POINT	1		
	7	INTERCOM	1		
L-05	1	T.V	1	600MM	STB + TV ON SINGLE SWITCH [REFER KEY ELEVATION]
		6-A - 2 SOCKETS WITH 2 SWITCH	7		
	2	DATA	1		
L-05A	1	6-A TV SOCKET		850MM	
PASSAGE					
P-01	1	CL-9	1	1250MM	
	2	CL-9A	1		
ELEC. & ELV. DB				1950MM (TOP OF DB)	
BCH		BELL CHIMER		1950 MM (TOP)	
KITCHEN & UTILITY					
K-01	1	CL-2	1	1250MM	
	2	CL-3	1		
	3	F-3 (ONLY REGULATOR)	2		
	4	BL-3	1		
	5	EXHAUST FAN	1		
	6	6-A SOCKET & SWITCH (GENERAL)	3		
K-02	1	16-A SOCKET WITH SWITCH FOR REFRIDGERATOR	3	1250MM	
K-03	1	16-A SOCKET & SWITCH FOR MICROWAVE	3	1250MM	
K-04	1	6-A SOCKET WITH SWITCH FOR WATER PURIFIER	3	1600MM	
K-05	1	16-A SOCKET WITH SWITCH FOR WASHING MACHINE	3	1250MM	
COMMON TOILET					
T-01	1	BL-9	1	1250MM	
	2	BL-8	1		
	3	GEYSER (SWITCH WITH INDICATOR)	1		
	4	EXHAUST FAN	1		
	5	6-A SOCKET WITH SWITCH	3		
T-02	1	20-A SOCKET FOR GEYSER	2	2100MM	
BEDROOM 01					
BR-01	1	CL-4	1	1250MM	
BR-02	1	CL-5	1	600MM	
	2	F-4 (ONLY REGULATOR)	2		
	3	6-A SOCKET WITH SWITCH	3		
BR-03	1	AC (SWITCH)	2	600MM	
	1	6-A SOCKET WITH SWITCH	3		
BR-04	1	TV POINT	1	600MM	STB + TV ON SINGLE SWITCH [REFER KEY ELEVATION]
	2	6-A - 1 SOCKET WITH 1 SWITCH	5		
BR-04A	1	6-A TV SOCKET		850MM	
BR-05	1	20A-A.C BACK BOX	2	+250MM ABOVE BEAM BOTTOM[650 BEAM DEPTH]	
MASTER BEDROOM					
MB-01	1	CL-8	1	1250MM	
MB-02	1	CL-7	1	600MM	
	2	F-5 (ONLY REGULATOR)	2		
	3	6-A SOCKET WITH SWITCH	3		
	4	BL-5	1		
MB-03	1	CL-6	1	600MM	
	2	AC (SWITCH)	2		
	3	6-A SOCKET WITH SWITCH	3		
MB-04	1	TV POINT	1	600MM	STB + TV ON SINGLE SWITCH [REFER KEY ELEVATION]
	2	6-A - 1 SOCKET WITH 1 SWITCH	5		
MB-04A	1	6-A TV SOCKET		850MM	
MB-05	1	20A-A.C BACK BOX	2	+250MM ABOVE BEAM BOTTOM[650 BEAM DEPTH]	
MASTER TOILET					
MT-01	1	BL-7	1	1250MM	
	2	BL-6	1		
	3	GEYSER (SWITCH WITH INDICATOR)	1		
	4	EXHAUST FAN	1		
	5	6-A SOCKET WITH SWITCH	3		
MT-02	1	20-A SOCKET FOR GEYSER	2	2100MM	

PALAVA LAKEFRONT - E1 T YPE-02					
2.5 BHK					
E1- (UNIT 1)					
SR.NO	SR.NO	POINT CONTROL	MODULES	HT. OF SB (BTM OF SB FROM SL)	REMARKS
LIVING-DINING					
L-02	1	CL-1	1	1250MM	
L-03	1	BL-3	1	600MM	
	2	F-2 (ONLY REGULATOR)	2		
	3	6-A SOCKET WITH SWITCH	3		
L-04	1	CL-2	1	600MM	TO BE PLACED IN 2 ROWS OF 6/8 MODULE BOARDS INSTEAD OF ONE LARGE 10/12 MODULE SQUARE BOX
	2	BL-4	1		
	3	BL-5	1		
	3	F-3 (ONLY REGULATOR)	2		
	4	AC (SWITCH)	2		
	5	6-A - 2 SOCKETS WITH 2 SWITCH	6		
	6	TELEPHONE POINT	1		
	7	INTERCOM	1		
L-04A	1	20A-A.C BACK BOX	2	+250MM ABOVE BEAM BOTTOM[650 BEAM DEPTH]	
L-05	1	T.V	1	600MM	STB + TV ON SINGLE SWITCH [REFER KEY ELEVATION]
		6-A - 2 SOCKETS WITH 2 SWITCH	7		
	2	DATA	1		
L-05A	1	6-A TV SOCKET		850MM	
STUDY					
ST-01	1	BL-1	1	1250MM	
	2	F-1 (ONLY REGULATOR)	2		
	3	6-A SOCKET WITH SWITCH	3		
ST-02	1	BL-2	1	1250MM	
	2	6-A SOCKET WITH SWITCH	3		
ST-03	1	20A-A.C BACK BOX	2	+250MM ABOVE BEAM BOTTOM[650 BEAM DEPTH]	
PASSAGE					
P-01	1	CL-6	1	1250MM	
	2	CL-7	1		
ELEC. & ELV. DB				1950MM (TOP OF DB)	
BCH		BELL CHIMER		1950 MM (TOP)	
KITCHEN & UTILITY					
K-01	1	CL-4	1	1250MM	
	2	CL-5	1		
	3	F-4 (ONLY REGULATOR)	2		
	4	BL-6	1		
	5	EXHAUST FAN	1		
	6	6-A SOCKET & SWITCH (GENERAL)	3		
K-02	1	16-A SOCKET WITH SWITCH FOR REFRIDGERATOR	3	1250MM	
K-03	1	16-A SOCKET & SWITCH FOR MICROWAVE	3	1250MM	
K-04	1	6-A SOCKET WITH SWITCH FOR WATER PURIFIER	3	1600MM	
K-05	1	16-A SOCKET WITH SWITCH FOR WASHING MACHINE	3	1250MM	
COMMON TOILET					
T-01	1	BL-11	1	1250MM	
	2	BL12	1		
	3	GEYSER (SWITCH WITH INDICATOR)	1		
	4	EXHAUST FAN	1		
	5	6-A SOCKET WITH SWITCH	3		
T-02	1	20-A SOCKET FOR GEYSER	2	2100MM	
BEDROOM 01					
BR-01	1	CL-8	1	1250MM	
BR-02	1	CL-9	1	600MM	
	2	F-5 (ONLY REGULATOR)	2		
	3	6-A SOCKET WITH SWITCH	3		
BR-03	1	AC (SWITCH)	2	600MM	
	1	6-A SOCKET WITH SWITCH	3		
BR-04	1	TV POINT	1	600MM	STB + TV ON SINGLE SWITCH [REFER KEY ELEVATION]
	2	6-A - 1 SOCKET WITH 1 SWITCH	5		
BR-04A	1	6-A TV SOCKET		850MM	
BR-05	1	20A-A.C BACK BOX	2	+250MM ABOVE BEAM BOTTOM[650 BEAM DEPTH]	
MASTER BEDROOM					
MB-01	1	CL-10	1	1250MM	
MB-02	1	CL-11	1	600MM	
	2	F-6 (ONLY REGULATOR)	2		
	3	6-A SOCKET WITH SWITCH	3		
	4	BL-8	1		
MB-03	1	AC (SWITCH)	2	600MM	
	2	6-A SOCKET WITH SWITCH	3		
MB-04	1	TV POINT	1	600MM	STB + TV ON SINGLE SWITCH [REFER KEY ELEVATION]
	2	6-A - 1 SOCKET WITH 1 SWITCH	5		
MB-04A	1	6-A TV SOCKET		850MM	
MB-05	1	20A-A.C BACK BOX	2	+250MM ABOVE BEAM BOTTOM[650 BEAM DEPTH]	
MASTER TOILET					
MT-01	1	BL-7	1	1250MM	
	2	BL-6	1		
	3	GEYSER (SWITCH WITH INDICATOR)	1		
	4	EXHAUST FAN	1		
	5	6-A SOCKET WITH SWITCH	3		
MT-02	1	20-A SOCKET FOR GEYSER	2	2100MM	


PALAVA LAKEFRONT - E1- TYPE - 02 WITH DECK					
2 BHK WITH DECK					
E1 - UNIT 3					
SR.NO	SR.NO	POINT CONTROL	MODULES	HT. OF SB (BTM OF SB FROM SL)	REMARKS
LIVING-DINING					
L-02	1	BL-1	1	1250MM	
	2	F-1 (ONLY REGULATOR)	2		
	3	6-A SOCKET WITH SWITCH	3		
L-03	1	20A-A.C BACK BOX	2	+250MM ABOVE BEAM BOTTOM[650 BEAM DEPTH]	
L-04	1	CL-1	1	600MM	TO BE PLACED IN 2 ROWS OF 6/8 MODULE BOARDS INSTEAD OF ONE LARGE 10/12 MODULE SQUARE BOX
	2	F-2 (ONLY REGULATOR)	2		
	3	BL-2	1		
	4	AC (SWITCH)	2		
	5	6-A - 2 SOCKETS WITH 2 SWITCH	6		
	6	TELEPHONE POINT	1		
	7	INTERCOM	1		
	8	CL-1A	1		
L-05	1	T.V	1	600MM	STB + TV ON SINGLE SWITCH [REFER KEY ELEVATION]
		6-A - 2 SOCKETS WITH 2 SWITCH	7		
	2	DATA	1		
L-05A	1	6-A TV SOCKET		850MM	
PASSAGE					
P-01	1	CL-9	1	1250MM	
	2	CL-9A	1		
ELEC. & ELV. DB				1950MM (TOP OF DB)	
BCH		BELL CHIMER		1950 MM (TOP)	
KITCHEN & UTILITY					
K-01	1	CL-2	1	1250MM	
	2	CL-3	1		
	3	F-3 (ONLY REGULATOR)	2		
	4	BL-3	1		
	5	EXHAUST FAN	1		
	6	6-A SOCKET & SWITCH (GENERAL)	3		
K-02	1	16-A SOCKET WITH SWITCH FOR REFRIDGERATOR	3	1250MM	
K-03	1	16-A SOCKET & SWITCH FOR MICROWAVE	3	1250MM	
K-04	1	6-A SOCKET WITH SWITCH FOR WATER PURIFIER	3	1600MM	
K-05	1	16-A SOCKET WITH SWITCH FOR WASHING MACHINE	3	1250MM	
COMMON TOILET					
T-01	1	BL-9	1	1250MM	
	2	BL-8	1		
	3	GEYSER (SWITCH WITH INDICATOR)	1		
	4	EXHAUST FAN	1		
	5	6-A SOCKET WITH SWITCH	3		
T-02	1	20-A SOCKET FOR GEYSER	2	2100MM	
BEDROOM 01					
BR-01	1	CL-4	1	1250MM	
BR-02	1	CL-5	1	600MM	
	2	F-4 (ONLY REGULATOR)	2		
	3	6-A SOCKET WITH SWITCH	3		
BR-03	1	AC (SWITCH)	2	600MM	
	1	6-A SOCKET WITH SWITCH	3		
BR-04	1	TV POINT	1	600MM	STB + TV ON SINGLE SWITCH [REFER KEY ELEVATION]
	2	6-A - 1 SOCKET WITH 1 SWITCH	5		
BR-04A	1	6-A TV SOCKET		850MM	
BR-05	1	20A-A.C BACK BOX	2	+250MM ABOVE BEAM BOTTOM[650 BEAM DEPTH]	
MASTER BEDROOM					
MB-01	1	CL-8	1	1250MM	
MB-02	1	CL-7	1	600MM	
	2	F-5 (ONLY REGULATOR)	2		
	3	6-A SOCKET WITH SWITCH	3		
	4	BL-5	1		
MB-03	1	CL-6	1	600MM	
	2	AC (SWITCH)	2		
	3	6-A SOCKET WITH SWITCH	3		
MB-04	1	TV POINT	1	600MM	STB + TV ON SINGLE SWITCH [REFER KEY ELEVATION]
	2	6-A - 1 SOCKET WITH 1 SWITCH	5		
MB-04A	1	6-A TV SOCKET	1	850MM	
MB-05	1	20A-A.C BACK BOX	2	+250MM ABOVE BEAM BOTTOM[650 BEAM DEPTH]	
MASTER TOILET					
MT-01	1	BL-7	1	1250MM	
	2	BL-6	1		
	3	GEYSER (SWITCH WITH INDICATOR)	1		
	4	EXHAUST FAN	1		
	5	6-A SOCKET WITH SWITCH	3		
MT-02	1	20-A SOCKET FOR GEYSER	2	2100MM	

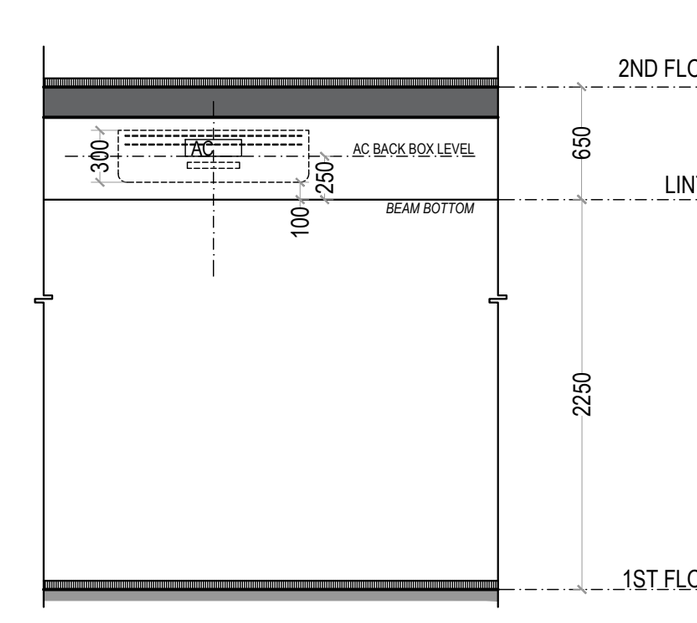


AC BACK BOX DETAILS

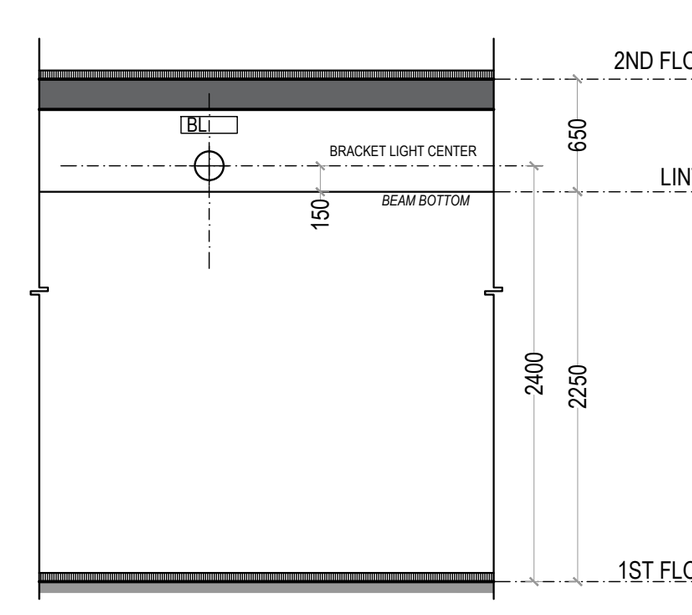

BRACKET LIGHT DETAILS

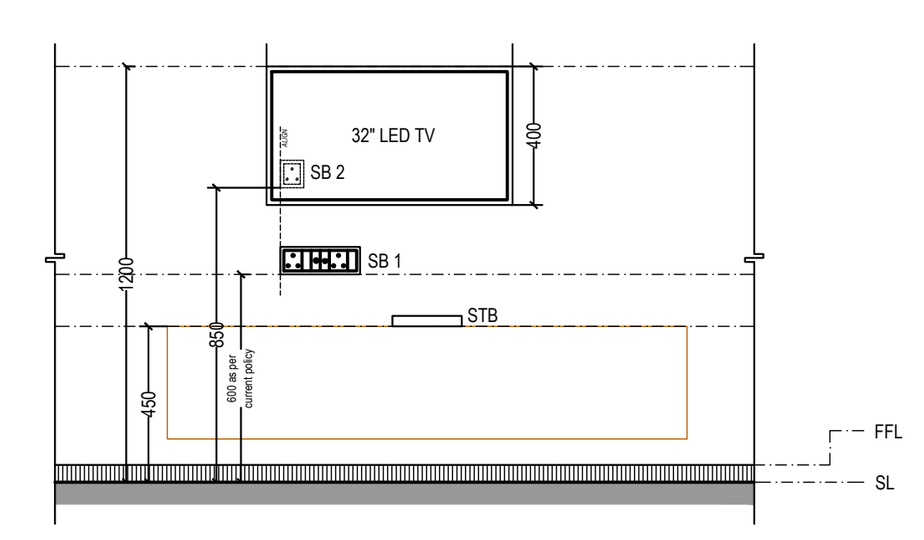

TELEVISION SWITCH BOARD DETAILS

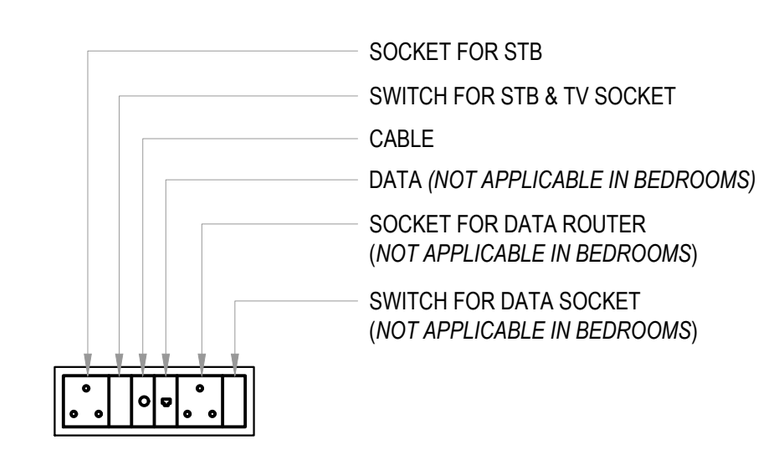

SB 1

TV SWITCH BOARD DETAILS

LEGEND			
(symbol)	CEILING FAN	(symbol)	EXHAUST FAN
(symbol)	CEILING LIGHT	(symbol)	FIRE ALARM SOUNDER/HOOTER
(symbol)	WALL BRACKET	MCP	MANUAL CALLPOINT
(symbol)	AIR CONDITIONER	(symbol)	ACCESS POINT
(symbol)	WALL BRACKET(CORRIDOR)	(symbol)	DOME CAMERA
(symbol)	CONCEALED CEILING ROSE	(symbol)	GARDEN WALL BRACKET
(symbol)	FIRE PANEL	6A	6 AMP SWITCH & SOCKET


GENERAL NOTE :-

1. ALL BRACKET LIGHTS IN TOILET AND DECK @ 2100 MM FROM SLAB.
2. ALL OTHER BRACKET LIGHTS @ 2400 MM FROM SLAB.
3. ALL CEILING/WALL ROSE @ 2100 MM FROM SLAB.
4. ALL HEIGHTS FROM SLAB.
5. ALL SET-OUT DIMENSIONS FOR SB ARE FOR FINISHED SB PLATE.
6. ***FOR IDUs ON PELMET, AC BACK BOX LOCATION TO BE ESTABLISHED ON PELMET OUTER SURFACE AND COVERED WITH BLANK PLATE.***
7. ***SAME TO BE DONE FOR LIGHT POINTS IN PASSAGE AREA. THEIR LOCATION TO BE ESTABLISHED ON FALSE CEILING USING BLANK PLATES.***

GENERAL NOTES

1 : All dimensions are in millimeters and levels in meters unless specified otherwise.
2 : Do not scale the drawing; follow written dimensions.
3 : All dimensions are unfinished dimensions unless specified otherwise.
4 : Any discrepancies should be brought to the notice of the Architect prior to execution of job / procuring materials at site.
5 : This drawing is the property of Kapadia Associates and should not be reproduced, copied, handed over to a third party or used for any purpose other than for which it has been issued.
6 : This drawing is to be read in conjunction with all relevant structural & services drawings.

KEY PLAN

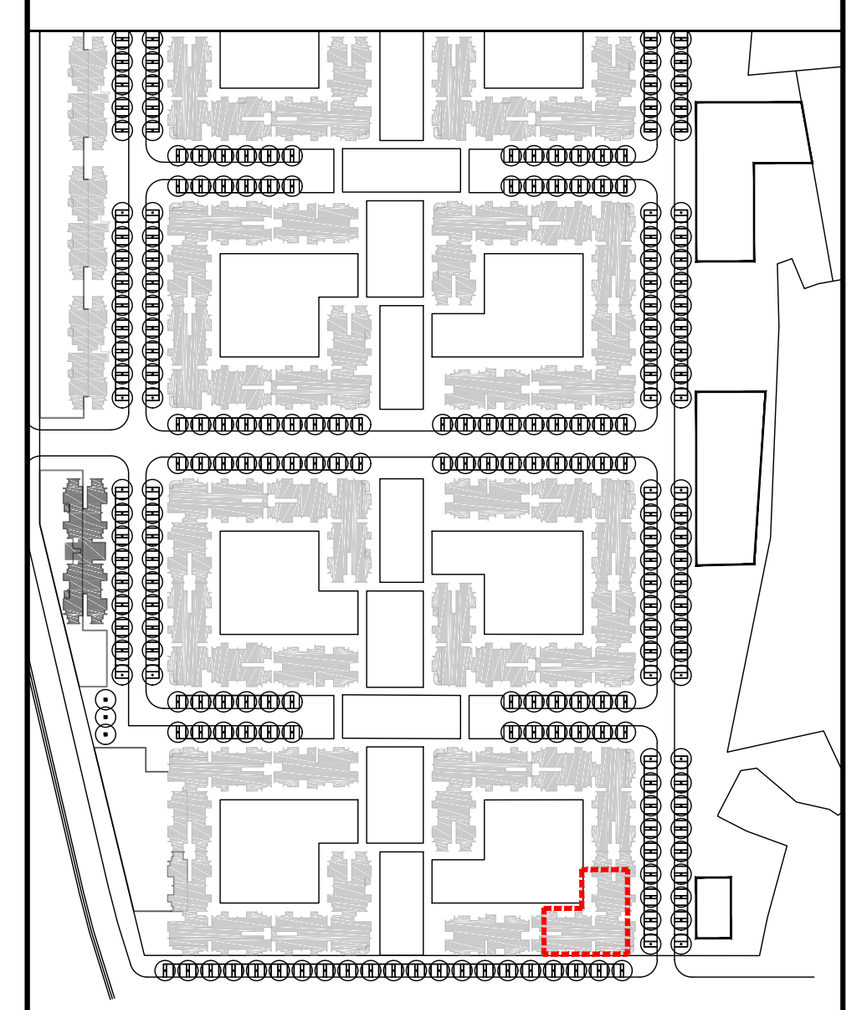

REVISION INDEX

REV.NO.	DATE	DESCRIPTION

CONSULTANTS

GOKANI CONSULTANTS
Structural Consultants
Tel : +910220288804400
email : info@gokaniconsultants.com

MICRO ENGINEERING
MEP Consultants
Tel : 0120-4558718
email : business@meindia.com

PBB
Planner /Landscape Architect
Tel : 079 6923054
email : landscapeindia@usg.net

STAMP & SIGN

PROJECT TITLE	PROJ.NO
PALAVA- LAKEFRONT	**L-10518**
DRAWING TITLE	DWG.NO
E1_FIRST TYPE -02 FLOOR ELECTRICAL PLAN	**802.2**
DRAWING STAGE	REV.NO
WORKING DRAWING	**R-00**

DRAWN	CHECKED	SCALE	DATE
AD	ES	1:50	22-04-2019

KAPADIA ASSOCIATES
architecture . urban design
112-114
Peninsula Centre,Dr. S.S. Rao Road,
Off Ambedkar Road,Parel East,
Mumbai 400012
Tel : 91-22-6660 2838 / 39
Fax : 91-22-6660 2844
E-mail : kapl@kapl.in
Website: www.kapl.in