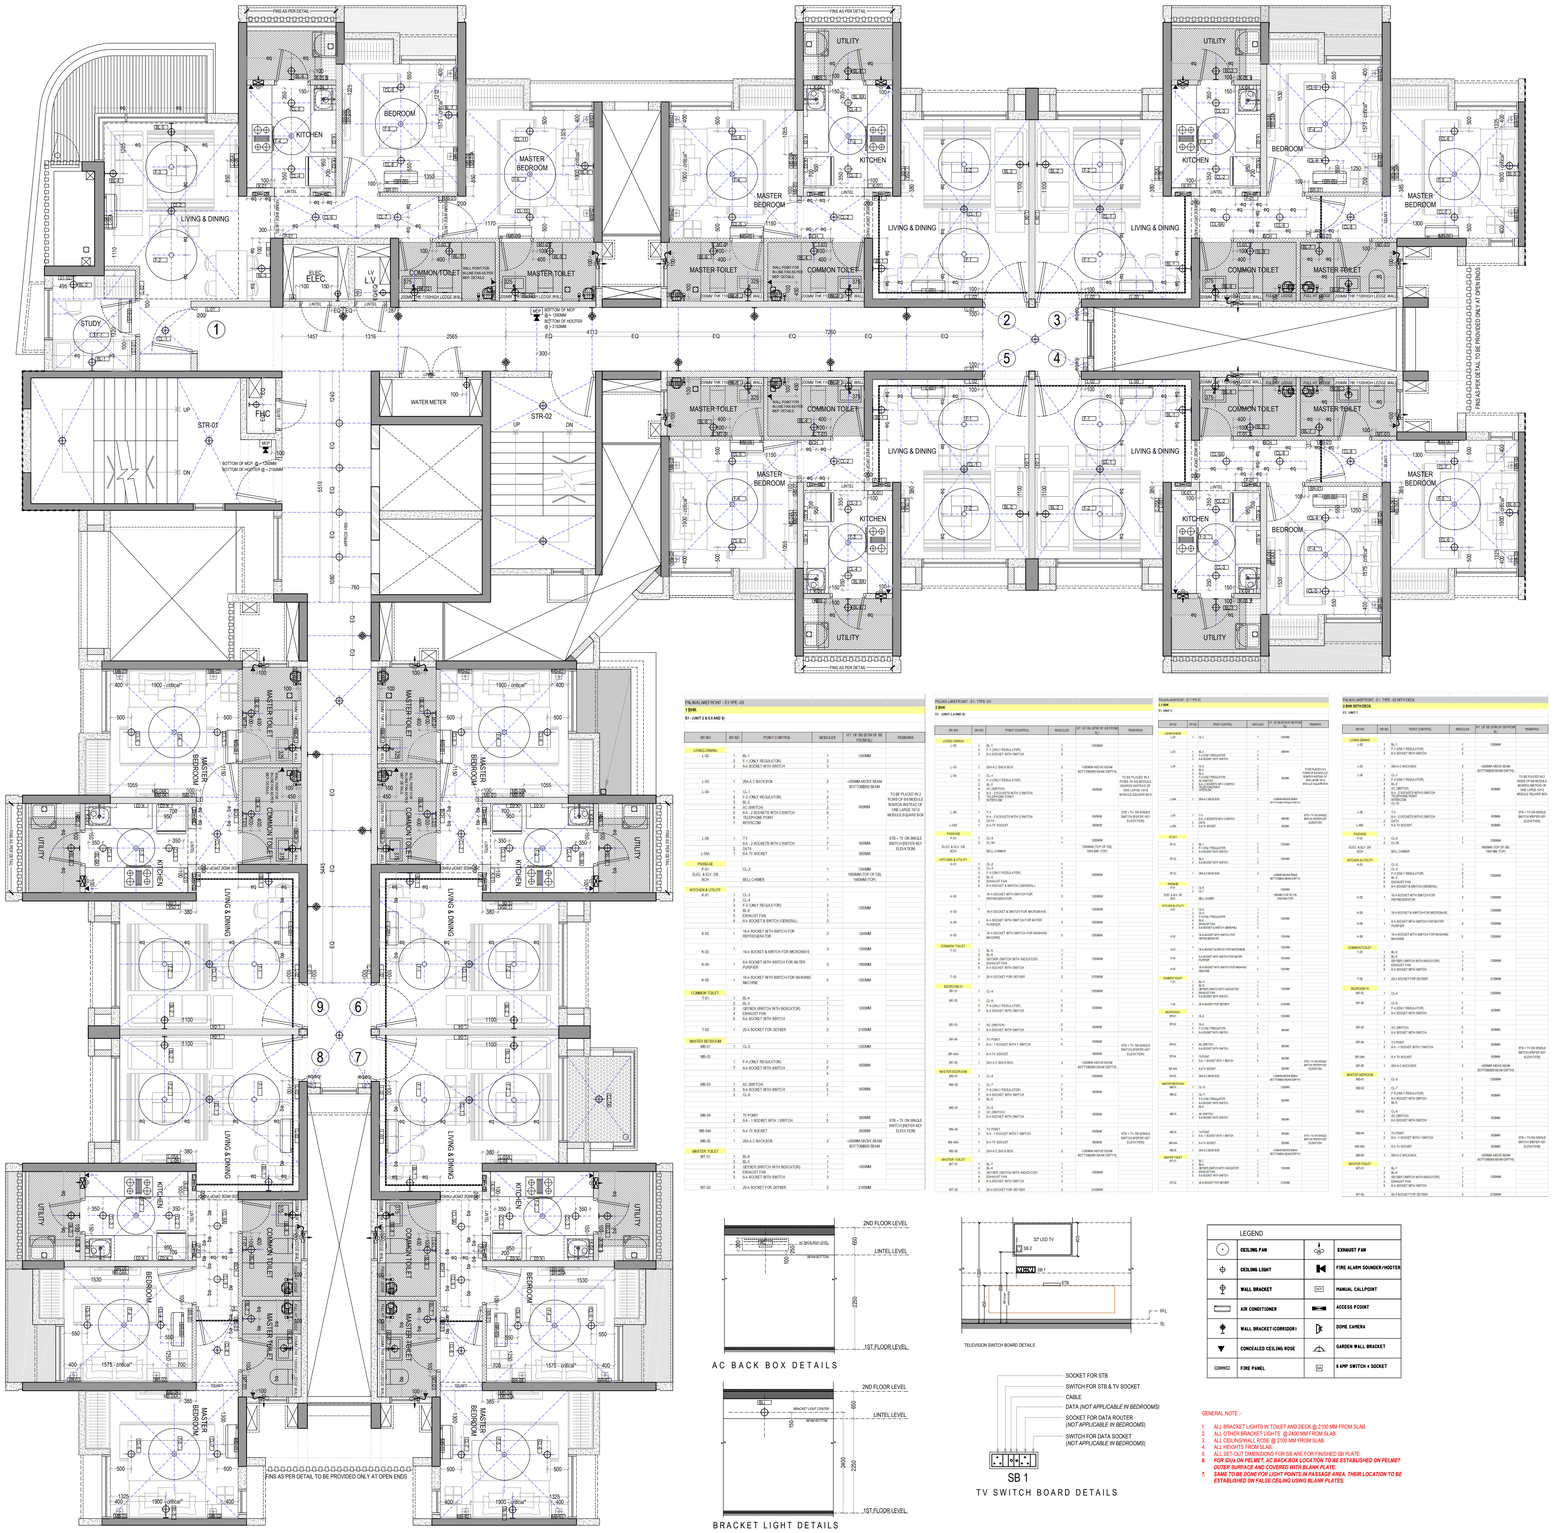


PALAVA LAKEFRONT - (1) TYPE -03
1 BHK
01 - (UNIT 2 & 6 AND 9)

SR NO	NO	POINT CONTROL	MODULES	HT. OF SE (67M OF DB STANDS)	REMARKS
LIVING/DINING					
L-02	1	SL-1	1	1250MM	
	2	F-1 (ONLY REGULATOR)	2		
	3	6A SOCKET WITH SWITCH	3		
L-03	1	20A A.C SHOCK BOX	2	+300MM ABOVE BEAM BOTTOM(800 BEAM DEPTH)	
L-04	1	CL-1	1		TO BE PLACED IN 2 FOAM OF 6M MODULE BOARDS INSTEAD OF ONE LARGE 18*12 MODULE SQUARE BOX
	2	F-2 (ONLY REGULATOR)	2		
	3	SL-2	3	600MM	
	4	AC (SWITCH)	4		
	5	6A - 2 SOCKETS WITH 2 SWITCH	5		
	6	TELEPHONE POINT	6		
	7	INTERCOM	7		
L-05	1	TV	1		STB + TV ON SINGLE SWITCH (KEEP KEY ELEVATION)
	2	6A - 2 SOCKETS WITH 2 SWITCH	2	600MM	
	3	SL-3	3	1000MM	
L-05A		6A-TA SOCKET		600MM	
PASSAGE					
P-01	1	CL-5	1	1000MM (TOP OF DB)	
ELEC. & SCV. DB BOX		BELL CHIMER	1	1500MM (TOP OF DB)	
KITCHEN & UTILITY					
K-01	1	CL-3	1		
	2	CL-4	2		
	3	F-4 (ONLY REGULATOR)	3	1250MM	
	4	SL-6	4		
	5	EXHAUST FAN	5		
	6	6A SOCKET & SWITCH (GENERAL)	6		
K-02	1	16A SOCKET WITH SWITCH FOR REFRIGERATOR	3	1250MM	
K-03	1	16-A SOCKET & SWITCH FOR MICROWAVE	3	1250MM	
K-04	1	6-A SOCKET WITH SWITCH FOR WATER PURIFIER	3	1600MM	
K-05	1	16-A SOCKET WITH SWITCH FOR WASHING MACHINE	3	1250MM	
COMMON TOILET					
T-01	1	BL-6	1		
	2	BL-7	2	1250MM	
	3	GEYSER (SWITCH WITH INDICATOR)	3		
	4	EXHAUST FAN	4		
	5	6-A SOCKET WITH SWITCH	5		
T-02	1	20-A SOCKET FOR GEYSER	2	2100MM	
MASTER BEDROOM					
MB-01	1	CL-5	1	1250MM	
MB-02	1	F-4 (ONLY REGULATOR)	2	600MM	
	2	6-A SOCKET WITH SWITCH	3		
MB-03	1	AC (SWITCH)	2	600MM	
	2	6-A SOCKET WITH SWITCH	3		
	3	CL-6	1		
MB-04	1	TV POINT	1	600MM	STB + TV ON SINGLE SWITCH (KEEP KEY ELEVATION)
	2	6-A - 1 SOCKET WITH 1 SWITCH	5		
MB-04A		6-A TA SOCKET		600MM	
MB-05	1	20-A A.C SHOCK BOX	2	+300MM ABOVE BEAM BOTTOM(800 BEAM DEPTH)	
MASTER TOILET					
MT-01	1	BL-6	1		
	2	BL-8	2	1250MM	
	3	HEATER (WITH INDICATOR)	3		
	4	EXHAUST FAN	4		
	5	6-A SOCKET WITH SWITCH	5		
MT-02	1	20-A SOCKET FOR GEYSER	2	2100MM	

PALAVA LAKEFRONT - (1) TYPE -03
2 BHK
01 - (UNIT 5 A AND 10)

SR NO	NO	POINT CONTROL	MODULES	HT. OF SE (67M OF DB STANDS)	REMARKS
LIVING/DINING					
L-02	1	SL-1	1	1250MM	
	2	F-1 (ONLY REGULATOR)	2		
	3	6-A SOCKET WITH SWITCH	3		
L-03	1	20A A.C SHOCK BOX	2	+300MM ABOVE BEAM BOTTOM(800 BEAM DEPTH)	
L-04	1	CL-1	1		TO BE PLACED IN 2 FOAM OF 6M MODULE BOARDS INSTEAD OF ONE LARGE 18*12 MODULE SQUARE BOX
	2	F-2 (ONLY REGULATOR)	2		
	3	SL-2	3	600MM	
	4	AC (SWITCH)	4		
	5	6A - 2 SOCKETS WITH 2 SWITCH	5		
	6	TELEPHONE POINT	6		
	7	INTERCOM	7		
L-05	1	TV	1		STB + TV ON SINGLE SWITCH (KEEP KEY ELEVATION)
	2	6-A - 2 SOCKETS WITH 2 SWITCH	2	600MM	
	3	SL-3	3	1000MM	
L-05A		6-A TA SOCKET		600MM	
PASSAGE					
P-01	1	CL-5	1	1000MM (TOP OF DB)	
ELEC. & SCV. DB BOX		BELL CHIMER	1	1500MM (TOP OF DB)	
KITCHEN & UTILITY					
K-01	1	CL-3	1		
	2	CL-4	2		
	3	F-4 (ONLY REGULATOR)	3	1250MM	
	4	SL-6	4		
	5	EXHAUST FAN	5		
	6	6A SOCKET & SWITCH (GENERAL)	6		
K-02	1	16-A SOCKET WITH SWITCH FOR REFRIGERATOR	3	1250MM	
K-03	1	16-A SOCKET & SWITCH FOR MICROWAVE	3	1250MM	
K-04	1	6-A SOCKET WITH SWITCH FOR WATER PURIFIER	3	1600MM	
K-05	1	16-A SOCKET WITH SWITCH FOR WASHING MACHINE	3	1250MM	
COMMON TOILET					
T-01	1	BL-6	1		
	2	BL-7	2	1250MM	
	3	HEATER (WITH INDICATOR)	3		
	4	EXHAUST FAN	4		
	5	6-A SOCKET WITH SWITCH	5		
T-02	1	20-A SOCKET FOR GEYSER	2	2100MM	
BEDROOM 01					
BR-01	1	CL-5	1	1250MM	
BR-02	1	CL-2	1		
	2	F-4 (ONLY REGULATOR)	2	600MM	
	3	6-A SOCKET WITH SWITCH	3		
BR-03	1	AC (SWITCH)	2	600MM	
	2	6-A SOCKET WITH SWITCH	3		
BR-04	1	TV POINT	1	600MM	STB + TV ON SINGLE SWITCH (KEEP KEY ELEVATION)
	2	6-A - 1 SOCKET WITH 1 SWITCH	5		
BR-04A		6-A TV SOCKET		600MM	
BR-05	1	20-A A.C SHOCK BOX	2	+300MM ABOVE BEAM BOTTOM(800 BEAM DEPTH)	
MASTER TOILET					
MT-01	1	BL-6	1		
	2	BL-8	2	1250MM	
	3	HEATER (WITH INDICATOR)	3		
	4	EXHAUST FAN	4		
	5	6-A SOCKET WITH SWITCH	5		
MT-02	1	20-A SOCKET FOR GEYSER	2	2100MM	

PALAVA/KEYPOINT - (1) TYPE-01
1 BHK
01 - (UNIT 1)

SR NO	SR NO	POINT CONTROL	MODULES	HT. OF SE (67M OF DB STANDS)	REMARKS
LIVING/DINING					
L-01	1	SL-1	1	1250MM	
	2	F-1 (ONLY REGULATOR)	2		
	3	6-A SOCKET WITH SWITCH	3		
L-02	1	SL-2	1	600MM	
L-04	1	AC (SWITCH)	2		TO BE PLACED IN 2 FOAM OF 6M MODULE BOARDS INSTEAD OF ONE LARGE 18*12 MODULE SQUARE BOX
	2	F-2 (ONLY REGULATOR)	3	600MM	
	3	6A - 2 SOCKETS WITH 2 SWITCH	4		
	4	TELEPHONE POINT	5		
	5	INTERCOM	6		
L-05	1	6-A - 2 SOCKETS WITH 2 SWITCH	7	600MM	STB + TV ON SINGLE SWITCH (KEEP KEY ELEVATION)
L-05A		6-A TV SOCKET		600MM	
PASSAGE					
P-01	1	CL-6	1	1250MM	
ELEC. & SCV. DB BOX		CL-6A	1	1000MM (TOP OF DB) 1500 MM (TOP)	
KITCHEN & UTILITY					
K-01	1	CL-3	1		
	2	CL-4	2		
	3	F-4 (ONLY REGULATOR)	3	1250MM	
	4	EXHAUST FAN	4		
	5	6-A SOCKET & SWITCH (GENERAL)	5		
K-02	1	16-A SOCKET WITH SWITCH FOR REFRIGERATOR	3	1250MM	
K-03	1	16-A SOCKET & SWITCH FOR MICROWAVE	3	1250MM	
K-04	1	6-A SOCKET WITH SWITCH FOR WATER PURIFIER	3	1600MM	
K-05	1	16-A SOCKET WITH SWITCH FOR WASHING MACHINE	3	1250MM	
COMMON TOILET					
T-01	1	BL-6	1		
	2	BL-7	2	1250MM	
	3	HEATER (WITH INDICATOR)	3		
	4	EXHAUST FAN	4		
	5	6-A SOCKET WITH SWITCH	5		
T-02	1	20-A SOCKET FOR GEYSER	2	2100MM	
BEDROOM 01					
BR-01	1	CL-5	1	1250MM	
BR-02	1	CL-2	1		
	2	F-4 (ONLY REGULATOR)	2	600MM	
	3	6-A SOCKET WITH SWITCH	3		
BR-03	1	AC (SWITCH)	2	600MM	
	2	6-A SOCKET WITH SWITCH	3		
BR-04	1	TV POINT	1	600MM	STB + TV ON SINGLE SWITCH (KEEP KEY ELEVATION)
	2	6-A - 1 SOCKET WITH 1 SWITCH	5		
BR-04A		6-A TV SOCKET		600MM	
BR-05	1	20-A A.C SHOCK BOX	2	+300MM ABOVE BEAM BOTTOM(800 BEAM DEPTH)	
MASTER TOILET					
MT-01	1	BL-6	1		
	2	BL-8	2	1250MM	
	3	HEATER (WITH INDICATOR)	3		
	4	EXHAUST FAN	4		
	5	6-A SOCKET WITH SWITCH	5		
MT-02	1	20-A SOCKET FOR GEYSER	2	2100MM	

PALAVA LAKEFRONT - (1) TYPE -03 WITH DECK
2 BHK WITH DECK
01 - UNIT 7

SR NO	SR NO	POINT CONTROL	MODULES	HT. OF SE (67M OF DB STANDS)	REMARKS
LIVING/DINING					
L-02	1	SL-1	1	1250MM	
	2	F-1 (ONLY REGULATOR)	2		
	3	6-A SOCKET WITH SWITCH	3		
L-03	1	20A A.C SHOCK BOX	2	+300MM ABOVE BEAM BOTTOM(800 BEAM DEPTH)	
L-04	1	CL-1	1		TO BE PLACED IN 2 FOAM OF 6M MODULE BOARDS INSTEAD OF ONE LARGE 18*12 MODULE SQUARE BOX
	2	F-2 (ONLY REGULATOR)	2		
	3	SL-2	3	600MM	
	4	AC (SWITCH)	4		
	5	6A - 2 SOCKETS WITH 2 SWITCH	5		
	6	TELEPHONE POINT	6		
	7	INTERCOM	7		
L-05	1	TV	1		STB + TV ON SINGLE SWITCH (KEEP KEY ELEVATION)
	2	6A - 2 SOCKETS WITH 2 SWITCH	2	600MM	
	3	SL-3	3	1000MM	
L-05A		6A-TA SOCKET		600MM	
PASSAGE					
P-01	1	CL-5	1	1000MM	
ELEC. & SCV. DB BOX		CL-5A	1	1500MM (TOP OF DB) 1000 MM (TOP)	
KITCHEN & UTILITY					
K-01	1	CL-3	1		
	2	CL-4	2		
	3	F-4 (ONLY REGULATOR)	3	1250MM	
	4	EXHAUST FAN	4		
	5	6-A SOCKET & SWITCH (GENERAL)	5		
K-02	1	16-A SOCKET WITH SWITCH FOR REFRIGERATOR	3	1250MM	
K-03	1	16-A SOCKET & SWITCH FOR MICROWAVE	3	1250MM	
K-04	1	6-A SOCKET WITH SWITCH FOR WATER PURIFIER	3	1600MM	
K-05	1	16-A SOCKET WITH SWITCH FOR WASHING MACHINE	3	1250MM	
COMMON TOILET					
T-01	1	BL-6	1		
	2	BL-7	2	1250MM	
	3	HEATER (WITH INDICATOR)	3		
	4	EXHAUST FAN	4		
	5	6-A SOCKET WITH SWITCH	5		
T-02	1	20-A SOCKET FOR GEYSER	2	2100MM	
BEDROOM 01					
BR-01	1	CL-5	1	1250MM	
BR-02	1	CL-2	1		
	2	F-4 (ONLY REGULATOR)	2	600MM	
	3	6-A SOCKET WITH SWITCH	3		
BR-03	1	AC (SWITCH)	2	600MM	
	2	6-A SOCKET WITH SWITCH	3		
BR-04	1	TV POINT	1	600MM	STB + TV ON SINGLE SWITCH (KEEP KEY ELEVATION)
	2	6-A - 1 SOCKET WITH 1 SWITCH	5		
BR-04A		6-A TV SOCKET		600MM	
BR-05	1	20-A A.C SHOCK BOX	2	+300MM ABOVE BEAM BOTTOM(800 BEAM DEPTH)	
MASTER TOILET					
MT-01	1	BL-6	1		
	2	BL-8	2	1250MM	
	3	HEATER (WITH INDICATOR)	3		
	4	EXHAUST FAN	4		
	5	6-A SOCKET WITH SWITCH	5		
MT-02	1	20-A SOCKET FOR GEYSER	2	2100MM	

BRACKET LIGHT DETAILS

TELEVISION SWITCH BOARD DETAILS

SB 1
TV SWITCH BOARD DETAILS

LEGEND			
CEILING FAN		EXHAUST FAN	
CEILING LIGHT		FIRE ALARM SOUNDER/HOOTER	
WALL BRACKET		MANUAL CALLPOINT	
AIR CONDITIONER		ACCESS POINT	
WALL BRACKET/CORRIDOR		DOME CAMERA	
CONCEALED CEILING ROSE		GARDEN WALL BRACKET	
FIRE PANEL		6 AMP SWITCH + SOCKET	


GENERAL NOTE :-

1. ALL BRACKET LIGHTS IN TOILET AND DECK @ 2100 MM FROM SLAB.
2. ALL OTHER BRACKET LIGHTS @ 2400 MM FROM SLAB.
3. ALL CEILING/WALL ROSE @ 2100 MM FROM SLAB.
4. ALL HEIGHTS FROM SLAB.
5. ALL SET-OUT DIMENSIONS FOR SB ARE FOR FINISHED SB PLATE.
6. ***FOR IDUs ON PELMET, AC BACK BOX LOCATION TO BE ESTABLISHED ON PELMET OUTER SURFACE AND COVERED WITH BLANK PLATE.***
7. ***SAME TO BE DONE FOR LIGHT POINTS IN PASSAGE AREA. THEIR LOCATION TO BE ESTABLISHED ON FALSE CEILING USING BLANK PLATES.***

GENERAL NOTES

1. All dimensions are in millimeters and levels in meters unless specified otherwise.
2. Do not scale the drawing; follow written dimensions.
3. All dimensions are unfinished dimensions unless specified otherwise.
4. Any discrepancies should be brought to the notice of the Architect prior to execution of job / procuring materials at site.
5. This drawing is the property of Kapadia Associates and should not be reproduced, copied, handed over to a third party or used for any purpose other than for which it has been issued.
6. This drawing is to be read in conjunction with all relevant structural & services drawings.

KEY PLAN

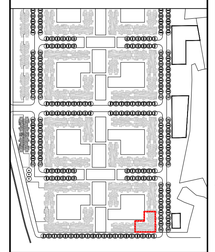

REVISION INDEX

REV.NO.	DATE	DESCRIPTION

CONSULTANTS

GOKANI CONSULTANTS
Structural Consultants
Tel : +91(022)28804400
email : info@gokaniconsultants.com

MICRO ENGINEERING
MEP Consultants
Tel : 0120-4558718
email : business@mcmedia.com

PHH
Planner /Landscape Architect
Tel : 079 6923054
email : landscapeindia@sseg.net

STAMP & SIGN

PROJECT TITLE	PROJ.NO
PALAVA- LAKEFRONT	**L-10518**
DRAWING TITLE	DWG.NO
E1_FIRST TYPE -03 FLOOR ELECTRICAL PLAN	**802.3**
DRAWING STAGE	REV.NO
WORKING DRAWING	**R-00**

DRAWN	CHECKED	SCALE	DATE
AD	ES	1:50	22-04-2019

KAPADIA ASSOCIATES
architecture • urban design
112-114, Peninsula Centre,Dr. S.S. Rao Road, Off Ambedkar Road,Parel East, Mumbai 400012
Tel : 91-22-6660 2838 / 39
Fax : 91-22-6660 2844
E-mail : kapl@kapl.in
Website: www.kapl.in