
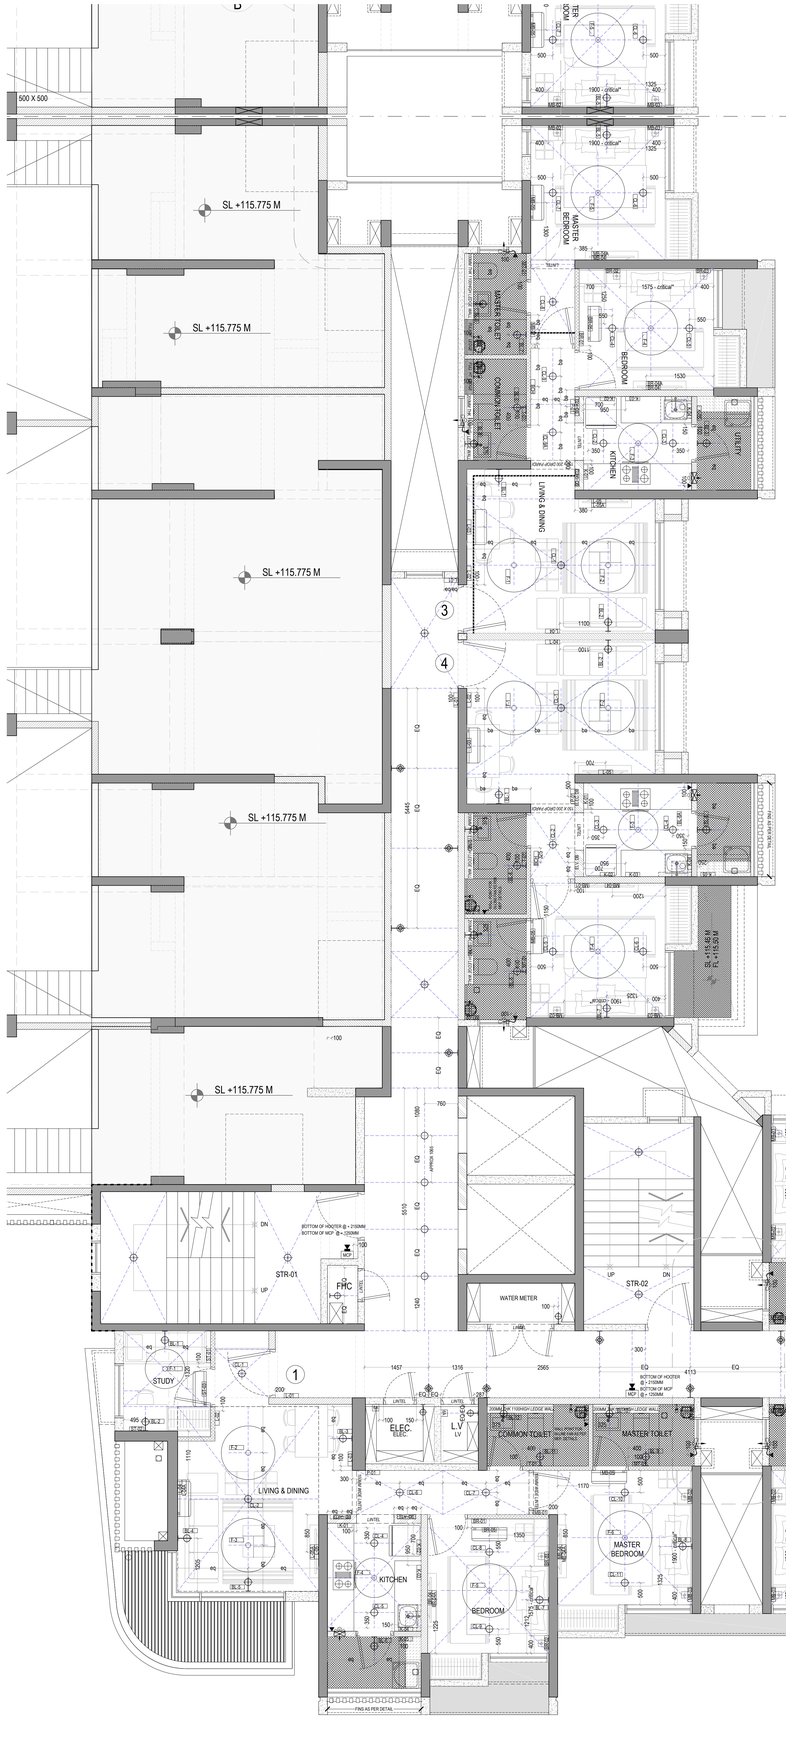


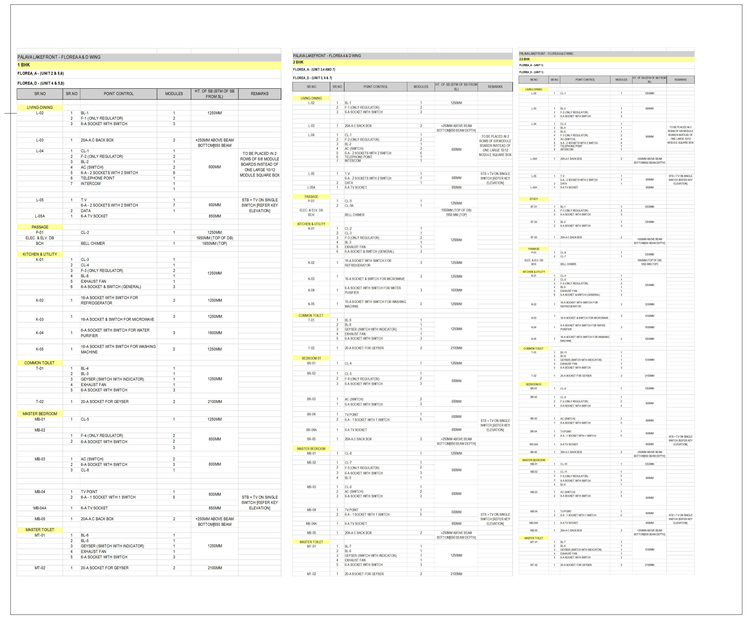

PALAVA LAKEFRONT - FLOREA A & D WING

1 BHK

FLOREA_A - (UNIT 2 & 5.6)

FLOREA_D - (UNIT 5 & 5.5)

SR.NO	SR.NO	POINT CONTROL	MODULES	WT. OF SB (BTW OF SB FROM SL)	REMARKS
LIVING-DINING					
L-02	1	SL-1 F.F.(ONLY REGULATOR) S.A SOCKET WITH SWITCH	1 2 3	1250MM	
L-03	1	20A A.C BACK BOX	2	+250MM ABOVE BEAM BOTTOM(BSB BEAM	
L-04	1 2 3 4 5 6 7 8 9	CU-1 F.F.(ONLY REGULATOR) AC AC (SWITCH) S.A - 2 SOCKETS WITH 2 SWITCH TELEPHONE POINT INTERCOM	1 2 3 1 8 1 1	600MM	TO BE PLACED IN 2 NOS OF 8A MODULE BOARDS INSTEAD OF ONE LARGE 16/12 MODULE SQUARE BOX
L-05	1 2 3	T.V S.A - 2 SOCKETS WITH 2 SWITCH DATA S.A TV SOCKET	1 7 1 1	600MM 600MM	STB + TV ON SINGLE SWITCH [REFER KEY ELEVATION]
L-05A	1	S.A TV SOCKET	1	600MM	
PASSAGE P-01 ELEC & SLV, DB BOX	1	CL-2 BELL CHIMER	1 1	1250MM 1500MM(TOP OF DB) 1800MM (TOP)	
KITCHEN & UTILITY K-01	1 2 3 4 5 6	CL-3 CU-4 F.F.(ONLY REGULATOR) SL-5 EXHAUST FAN S.A SOCKET & SWITCH (GENERAL)	1 1 2 1 1 3	1250MM	
K-02	1	16 A SOCKET WITH SWITCH FOR REFRIGERATOR	3	1250MM	
K-03	1	16 A SOCKET & SWITCH FOR MICROWAVE	3	1250MM	
K-04	1	6 A SOCKET WITH SWITCH FOR WATER PURIFIER	3	1600MM	
K-05	1	16 A SOCKET WITH SWITCH FOR WASHING MACHINE	3	1250MM	
COMMON TOILET T-01	1 2 3 4 5	SL-4 SL-1 GEYSER (SWITCH WITH INDICATOR) EXHAUST FAN S.A SOCKET WITH SWITCH	1 1 1 1 3	1250MM	
T-02	1	20 A SOCKET FOR GEYSER	2	2100MM	
MASTER BEDROOM MB-01	1	CU-5	1	1250MM	
MB-02	1 2	F.F.(ONLY REGULATOR) S.A SOCKET WITH SWITCH	2 3	600MM	
MB-03	1 2 3 4	AC (SWITCH) S.A SOCKET WITH SWITCH CU-6	2 3 1	600MM	
MB-04	1 2 3	TV POINT S.A - 1 SOCKET WITH 1 SWITCH	1 5	600MM	STB + TV ON SINGLE SWITCH [REFER KEY ELEVATION]
MB-04A	1	S.A TV SOCKET	1	600MM	
MB-05	1	20A A.C BACK BOX	2	+250MM ABOVE BEAM BOTTOM(BSB BEAM	
MASTER TOILET MT-01	1 2 3 4 5	SL-4 SL-1 GEYSER (SWITCH WITH INDICATOR) EXHAUST FAN S.A SOCKET WITH SWITCH	1 1 1 1 3	1250MM	
MT-02	1	20 A SOCKET FOR GEYSER	2	2100MM	

PALAVA LAKEFRONT - FLOREA D WING

1 BHK

FLOREA_D - (UNIT 5.4 AND 7)

SR.NO	SR.NO	POINT CONTROL	MODULES	WT. OF SB (BTW OF SB FROM SL)	REMARKS
LIVING-DINING L-02	1 2 3	SL-1 F.F.(ONLY REGULATOR) S.A SOCKET WITH SWITCH	1 2 3	1250MM	
L-03	1	20A A.C BACK BOX	2	+250MM ABOVE BEAM BOTTOM(BSB BEAM	
L-04	1 2 3 4 5 6 7 8 9	CU-1 F.F.(ONLY REGULATOR) SL-2 AC (SWITCH) S.A - 2 SOCKETS WITH 2 SWITCH TELEPHONE POINT INTERCOM	1 2 1 1 3 8 1 1	600MM	TO BE PLACED IN 2 NOS OF 8A MODULE BOARDS INSTEAD OF ONE LARGE 16/12 MODULE SQUARE BOX
L-05	1 2 3	T.V S.A - 2 SOCKETS WITH 2 SWITCH DATA	1 7 1	600MM 600MM	STB + TV ON SINGLE SWITCH [REFER KEY ELEVATION]
L-05A	1	S.A TV SOCKET	1	600MM	
PASSAGE P-01 ELEC & SLV, DB BOX	1 2	CL-5 CL-7A BELL CHIMER	1 1	1250MM 1500MM (TOP OF DB) 1800 MM (TOP)	
KITCHEN & UTILITY K-01	1 2 3 4 5 6	CL-2 CU-1 F.F.(ONLY REGULATOR) SL-3 EXHAUST FAN S.A SOCKET & SWITCH (GENERAL)	1 1 2 1 1 3	1250MM	
K-02	1	16 A SOCKET WITH SWITCH FOR REFRIGERATOR	3	1250MM	
K-03	1	16 A SOCKET & SWITCH FOR MICROWAVE	3	1250MM	
K-04	1	6 A SOCKET WITH SWITCH FOR WATER PURIFIER	3	1600MM	
K-05	1	16 A SOCKET WITH SWITCH FOR WASHING MACHINE	3	1250MM	
COMMON TOILET T-01	1 2 3 4 5	SL-4 SL-1 GEYSER (SWITCH WITH INDICATOR) EXHAUST FAN S.A SOCKET WITH SWITCH	1 1 1 1 3	1250MM	
T-02	1	20 A SOCKET FOR GEYSER	2	2100MM	
BEDROOM BR-01	1	CL-6	1	1250MM	
BR-02	1 2 3	CU-1 F.F.(ONLY REGULATOR) S.A SOCKET WITH SWITCH	1 2 3	600MM	
BR-03	1 2 3	AC (SWITCH) S.A SOCKET WITH SWITCH CU-6	2 3 1	600MM	
BR-04	1 2 3	TV POINT S.A - 1 SOCKET WITH 1 SWITCH DATA	1 5 1	600MM	STB + TV ON SINGLE SWITCH [REFER KEY ELEVATION]
BR-04A	1	S.A TV SOCKET	1	600MM	
BR-05	1	20A A.C BACK BOX	2	+250MM ABOVE BEAM BOTTOM(BSB BEAM	
MASTER BEDROOM MB-01	1	SL-5	1	1250MM	
MB-02	1 2 3	CU-1 F.F.(ONLY REGULATOR) S.A SOCKET WITH SWITCH SL-3	1 2 3	600MM	
MB-03	1 2 3 4	SL-2 AC (SWITCH) S.A SOCKET WITH SWITCH	1 2 3	600MM	
MB-04	1 2 3	TV POINT S.A - 1 SOCKET WITH 1 SWITCH	1 5	600MM	STB + TV ON SINGLE SWITCH [REFER KEY ELEVATION]
MB-04A	1	S.A TV SOCKET	1	600MM	
MB-05	1	20A A.C BACK BOX	2	+250MM ABOVE BEAM BOTTOM(BSB BEAM	
MASTER TOILET MT-01	1 2 3 4 5	SL-7 SL-3 GEYSER (SWITCH WITH INDICATOR) EXHAUST FAN S.A SOCKET WITH SWITCH	1 1 1 1 3	1250MM	
MT-02	1	20 A SOCKET FOR GEYSER	2	2100MM	


PALAVA MIDFRONT - FLOREA D WING


2 BHK

FLOREA_D - (UNIT 1)

FLOREA_D - (UNIT 3)

SR.NO	SR.NO	POINT CONTROL	MODULES	WT. OF SB (BTW OF SB FROM SL)	REMARKS
LIVING-DINING L-02	1	CU-1	1	1250MM	
L-03	1 2 3 4 5 6 7	SL-2 F.F.(ONLY REGULATOR) SL-3 F.F.(ONLY REGULATOR) S.A SOCKET WITH SWITCH S.A SOCKET WITH SWITCH INTERCOM	1 2 1 2 1 1 1	600MM	TO BE PLACED IN 2 NOS OF 8A MODULE BOARDS INSTEAD OF ONE LARGE 16/12 MODULE SQUARE BOX
L-04A	1	S.A SOCKET WITH SWITCH	1	600MM	
BEDROOM BR-01	1	CU-1	1	1250MM	
BR-02	1 2 3 4 5 6 7 8	SL-2 F.F.(ONLY REGULATOR) SL-3 F.F.(ONLY REGULATOR) S.A SOCKET WITH SWITCH S.A SOCKET WITH SWITCH EXHAUST FAN S.A SOCKET WITH SWITCH (GENERAL)	1 2 1 2 1 1 1 3	1250MM	
BR-03	1	S.A SOCKET WITH SWITCH FOR REFRIGERATOR	3	1250MM	
BR-04	1	S.A SOCKET & SWITCH FOR MICROWAVE	3	1250MM	
BR-05	1	S.A SOCKET WITH SWITCH FOR WATER PURIFIER	3	1600MM	
BR-06	1	S.A SOCKET WITH SWITCH FOR WASHING MACHINE	3	1250MM	
COMMON TOILET CT-01	1 2 3 4 5	SL-1 SL-4 GEYSER (SWITCH WITH INDICATOR) EXHAUST FAN S.A SOCKET WITH SWITCH	1 1 1 1 3	1250MM	
CT-02	1	20 A SOCKET FOR GEYSER	2	2100MM	
BEDROOM BR-01	1	CL-6	1	1250MM	
BR-02	1 2 3	CU-1 F.F.(ONLY REGULATOR) S.A SOCKET WITH SWITCH	1 2 3	600MM	
BR-03	1 2 3 4	AC (SWITCH) S.A SOCKET WITH SWITCH CU-6	2 3 1	600MM	
BR-04	1 2 3	TV POINT S.A - 1 SOCKET WITH 1 SWITCH DATA	1 5 1	600MM	STB + TV ON SINGLE SWITCH [REFER KEY ELEVATION]
BR-04A	1	S.A TV SOCKET	1	600MM	
BR-05	1	20A A.C BACK BOX	2	+250MM ABOVE BEAM BOTTOM(BSB BEAM	
MASTER BEDROOM MB-01	1	CL-7A	1	1250MM	
MB-02	1 2 3 4 5	CU-1 F.F.(ONLY REGULATOR) S.A SOCKET WITH SWITCH SL-3 AC (SWITCH)	1 2 3 1 2	600MM	
MB-03	1 2 3 4	SL-2 AC (SWITCH) S.A SOCKET WITH SWITCH	1 2 3	600MM	
MB-04	1 2 3	TV POINT S.A - 1 SOCKET WITH 1 SWITCH	1 5	600MM	STB + TV ON SINGLE SWITCH [REFER KEY ELEVATION]
MB-04A	1	S.A TV SOCKET	1	600MM	
MB-05	1	20A A.C BACK BOX	2	+250MM ABOVE BEAM BOTTOM(BSB BEAM	
MASTER TOILET MT-01	1 2 3 4 5	SL-7 SL-3 GEYSER (SWITCH WITH INDICATOR) EXHAUST FAN S.A SOCKET WITH SWITCH	1 1 1 1 3	1250MM	
MT-02	1	20 A SOCKET FOR GEYSER	2	2100MM	

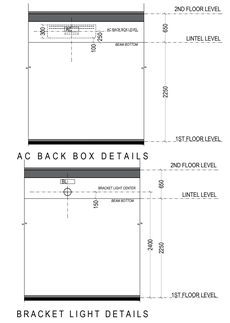

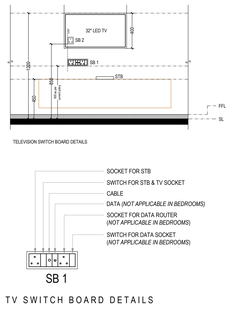

LEGEND			
CEILING FAN		EXHAUST FAN	
CEILING LIGHT		FIRE ALARM SOUNDER/HOOTER	
WALL BRACKET		MANUAL CALLPOINT	
AIR CONDITIONER		ACCESS P.COINT	
WALL BRACKET/CORRIDOR		DOME CAMERA	
CONCEALED CEILING ROSE		GARDEN WALL BRACKET	
FIRE PANEL		6 AMP SWITCH + SOCKET	


GENERAL NOTE :-

1. ALL BRACKET LIGHTS IN TOILET AND DECK @ 2100 MM FROM SLAB.
2. ALL OTHER BRACKET LIGHTS @ 2400 MM FROM SLAB.
3. ALL CEILING/WALL POSE @ 2100 MM FROM SLAB.
4. ALL HEIGHTS FROM SLAB.
5. ALL SET-OUT DIMENSIONS FOR SB ARE FOR FINISHED SB PLATE.
6. ***FOR IDUs ON PELMET, AC BACK BOX LOCATION TO BE ESTABLISHED ON PELMET OUTER SURFACE AND COVERED WITH BLANK PLATE.***
7. ***SAME TO BE DONE FOR LIGHT POINTS IN PASSAGE AREA. THEIR LOCATION TO BE ESTABLISHED ON FALSE CEILING USING BLANK PLATES.***

GENERAL NOTES

1 : All dimensions are in millimeters and levels in meters unless specified otherwise.
2 : Do not scale the drawing; follow written dimensions.
3 : All dimensions are unfinished dimensions unless specified otherwise.
4 : Any discrepancies should be brought to the notice of the Architect prior to execution of job / procuring materials at site.
5 : This drawing is the property of Kapadia Associates and should not be reproduced, copied, handed over to a third party or used for any purpose other than for which it has been issued.
6 : This drawing is to be read in conjunction with all relevant structural & services drawings.

KEY PLAN

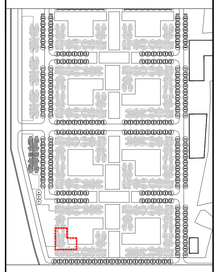

REVISION INDEX

REV.NO.	DATE	DESCRIPTION

CONSULTANTS

GOKANI CONSULTANTS
Structural Consultants
Tel : +9102202888804400
email : info@gokaniconsultants.com

MICRO ENGINEERING
MEP Consultants
Tel : 0120-4558718
email : business@microindia.com

PIBB
Planner /Landscape Architect
Tel : 079 69230054
email : landscapeindia@usg.net

STAMP & SIGN

PROJECT TITLE	PROJ.NO
PALAVA- LAKEFRONT	**L-10518**
DRAWING TITLE	DWG.NO
AR-FLOREA D_FIRST FLOOR ELECTRICAL PLAN	**802.2**
DRAWING STAGE	REV.NO
WORKING DRAWING	**R-00**

DRAWN	CHECKED	SCALE	DATE
AD	ES	1:50	22-04-2019

KAPADIA ASSOCIATES
architecture urban design
110-114
Peninsula Centre,Dr. S.S. Rao Road, Off Ambedkar Road,Parel East, Mumbai 400012
Tel : 91-22-6660 2838 / 39
Fax : 91-22-6660 2844
E-mail : kad@vsnl.in
Website: www.kapf.in