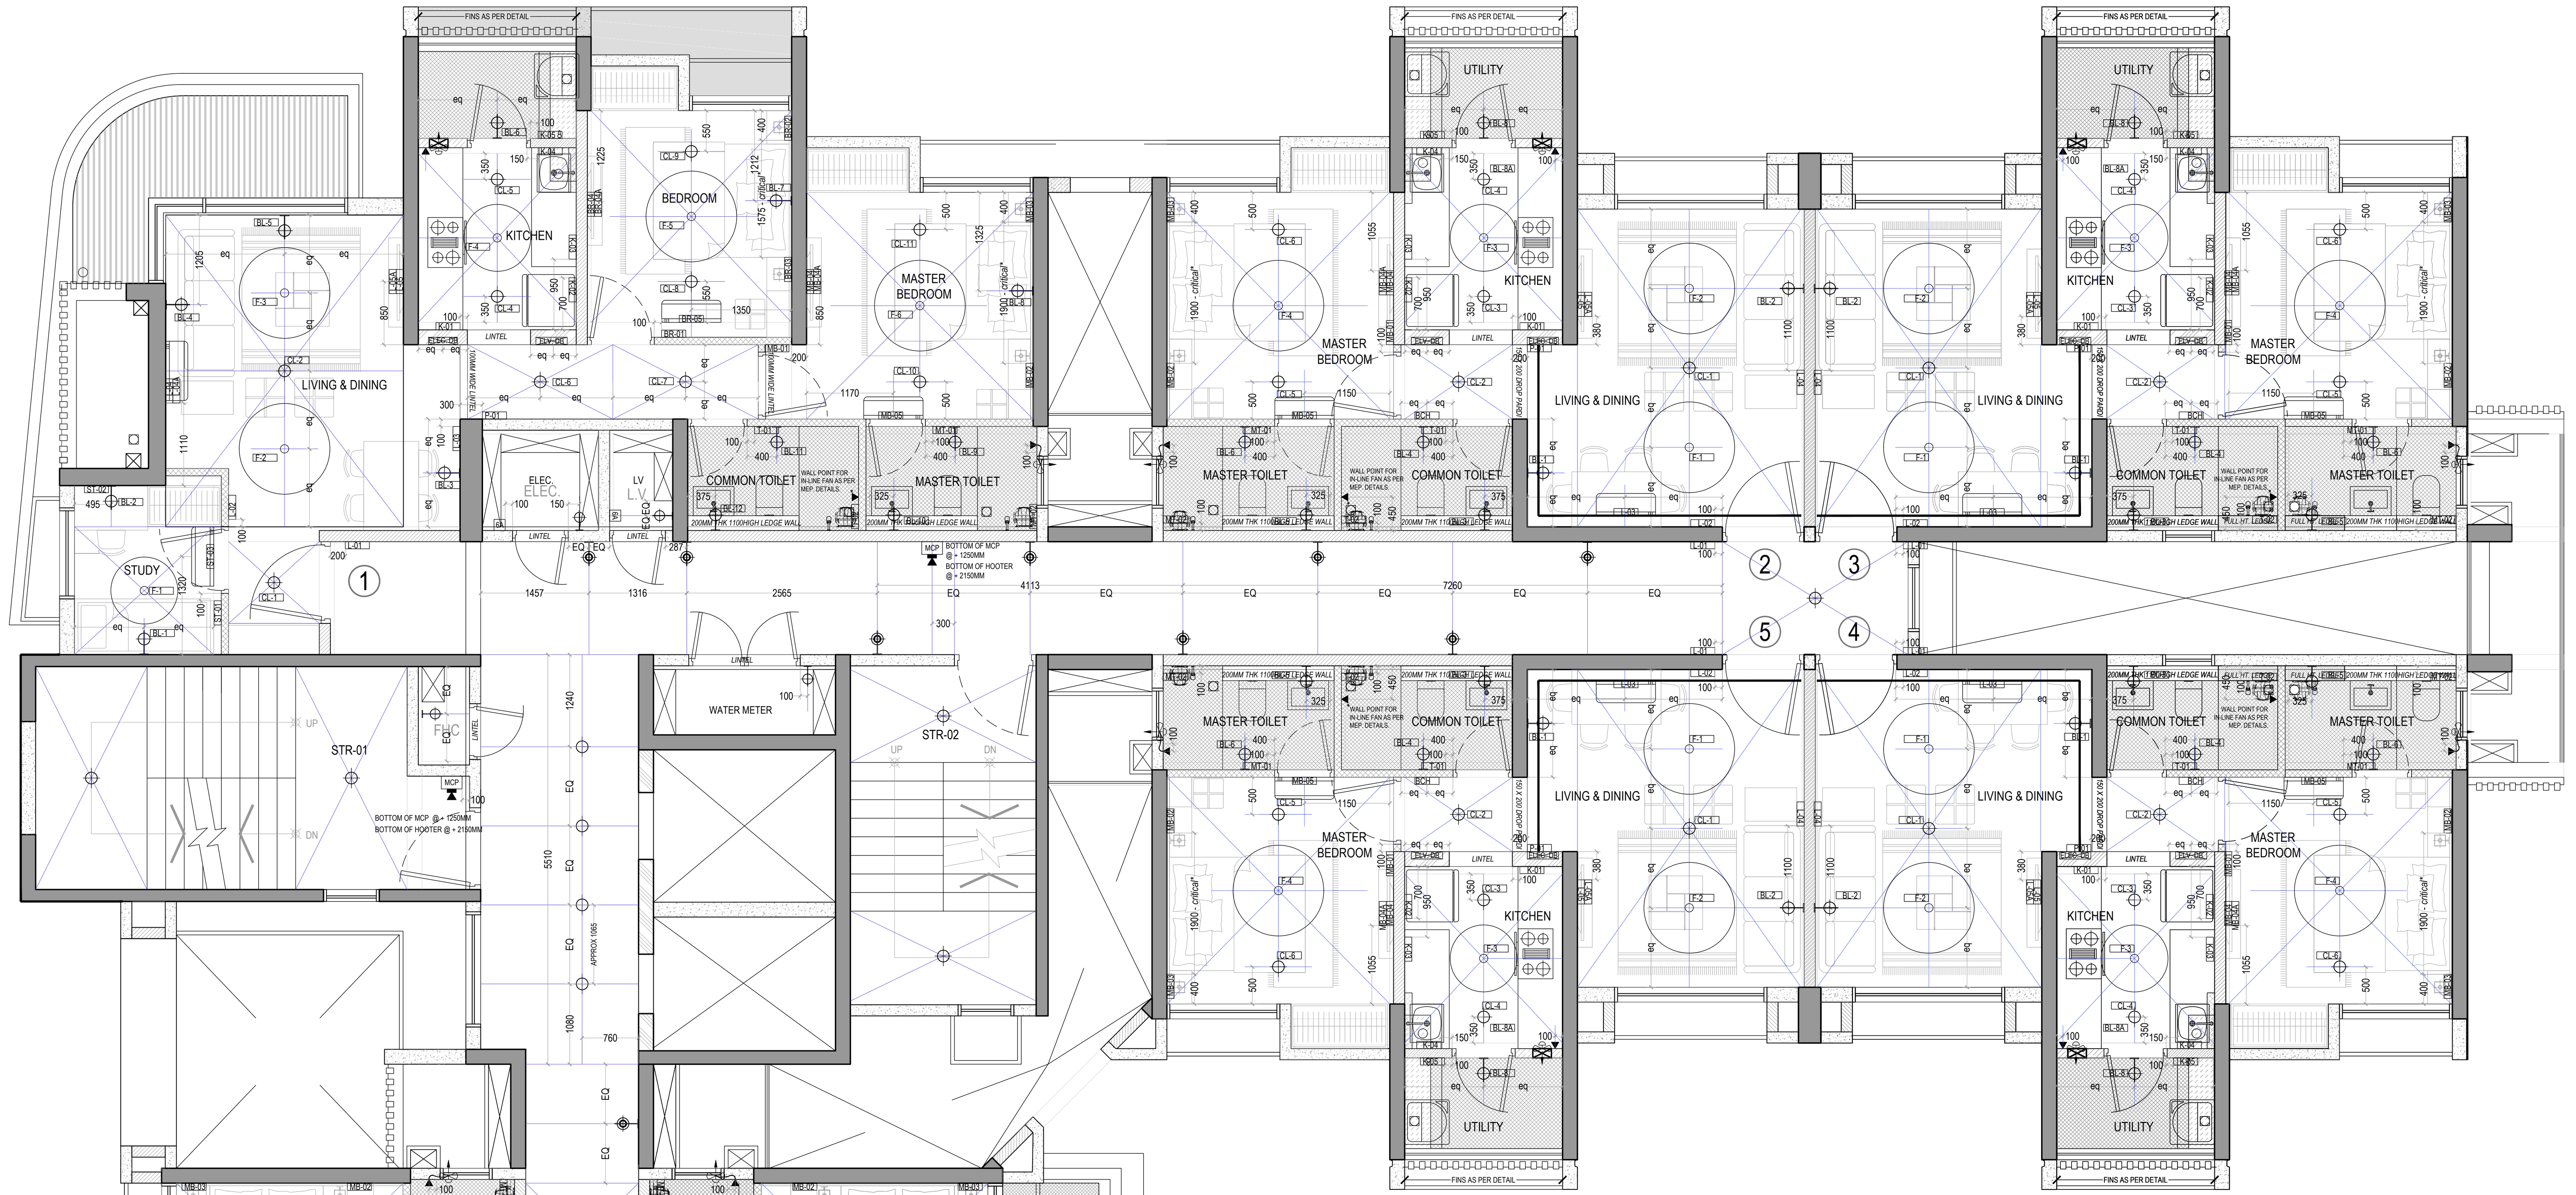
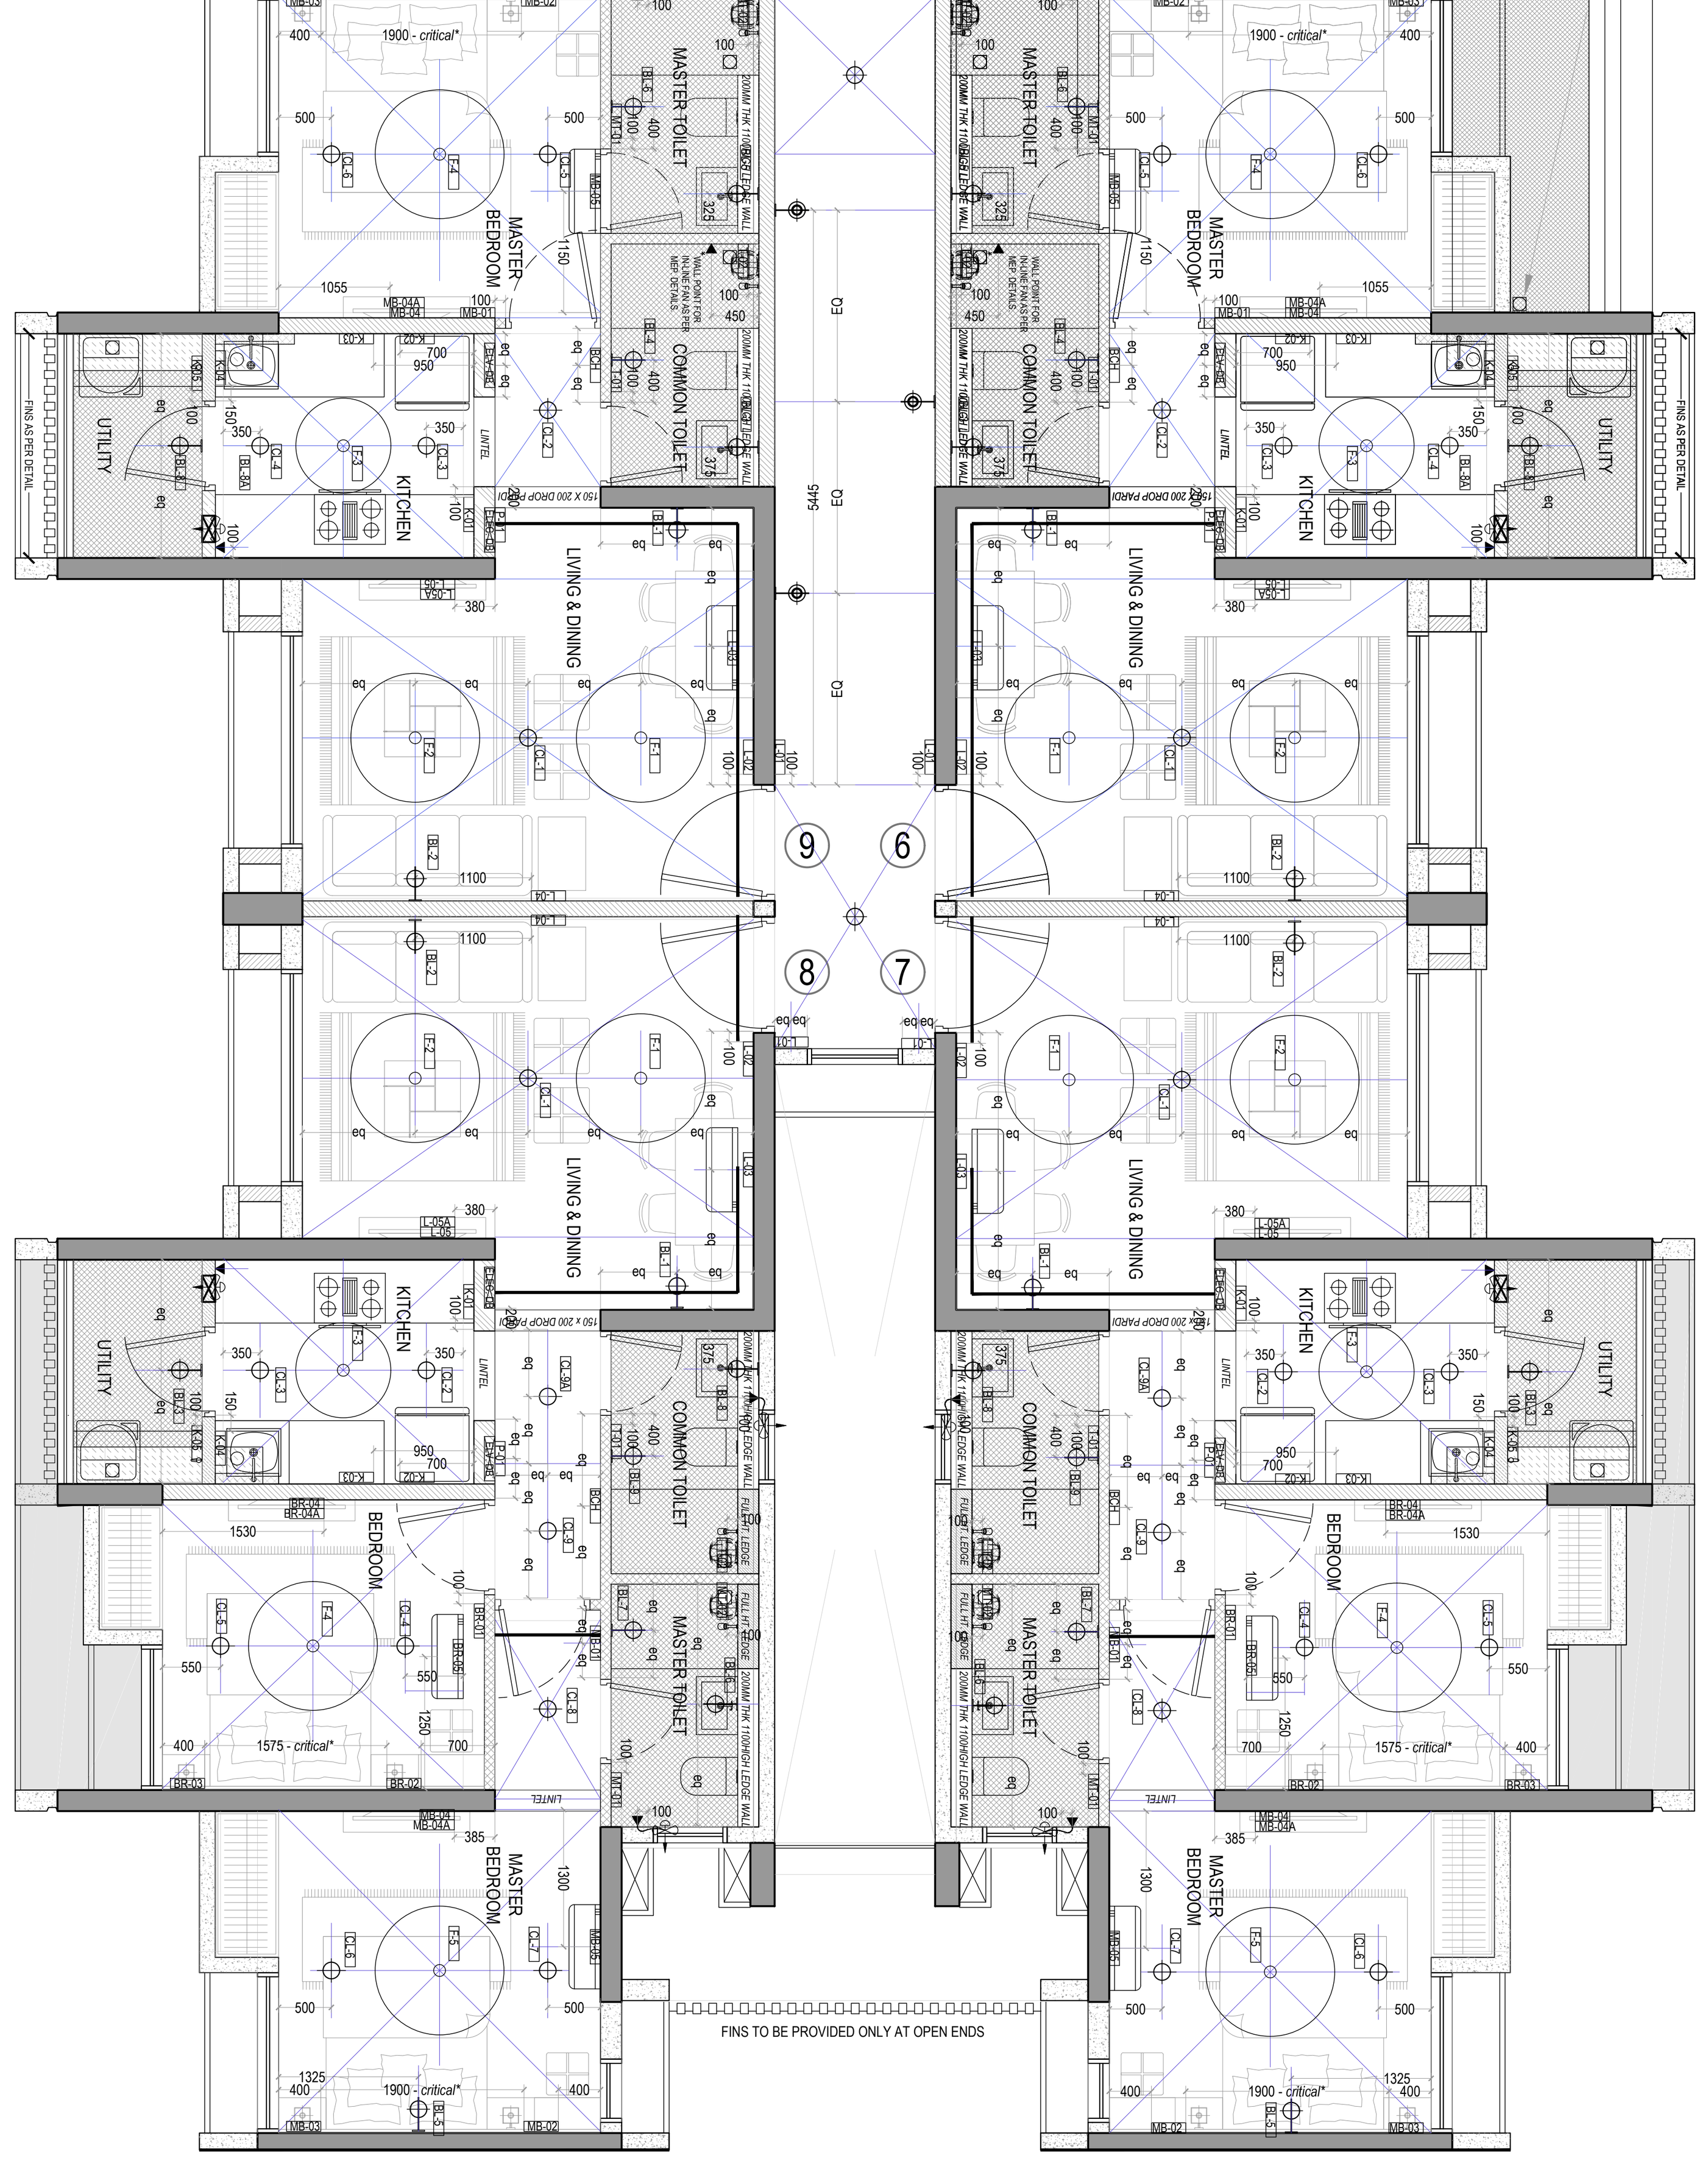



PALAVA LAKEFRONT - E3-YPE -01

1 BHK

E3 - (UNIT 2,3,4 5,6 AND 9)

SR.NO	SR.NO	POINT CONTROL	MODULES	HT. OF SB (BTM OF SB FROM SL)	REMARKS
LIVING-DINING					
L-02	1	BL-1	1	1250MM	
	2	F-1 (ONLY REGULATOR)	2		
	3	6-A SOCKET WITH SWITCH	3		
L-03	1	20A-A.C BACK BOX	2	+250MM FROM BEAM BOTTOM(650 BEAM DEPTH)	
L-04	1	CL-1	1	600MM	TO BE PLACED IN 2 ROWS OF 6/8 MODULE BOARDS INSTEAD OF ONE LARGE 10/12 MODULE SQUARE BOX
	2	F-2 (ONLY REGULATOR)	2		
	3	BL-2	1		
	4	AC (SWITCH)	2		
	5	6-A - 2 SOCKETS WITH 2 SWITCH	6		
	6	TELEPHONE POINT	1		
	7	INTERCOM	1		
			1		
L-05	1	T.V	1	600MM	STB + TV ON SINGLE SWITCH [REFER KEY ELEVATION]
		6-A - 2 SOCKETS WITH 2 SWITCH	7		
	2	DATA	1		
L-05A	1	6-A TV SOCKET	1	850MM	
PASSAGE					
P-01		CL-2	1	1250MM	
ELEC. & ELV. DB				1950MM (TOP OF DB)	
BCH		BELL CHIMER	1	1950MM (TOP)	
KITCHEN & UTILITY					
K-01	1	CL-3	1	1250MM	
	2	CL-4	1		
	3	F-3 (ONLY REGULATOR)	2		
	4	BL-8	1		
	5	EXHAUST FAN	1		
	6	6-A SOCKET & SWITCH (GENERAL)	3		
K-02	1	16-A SOCKET WITH SWITCH FOR REFRIDGERATOR	3	1250MM	
K-03	1	16-A SOCKET & SWITCH FOR MICROWAVE	3	1250MM	
K-04	1	6-A SOCKET WITH SWITCH FOR WATER PURIFIER	3	1600MM	
K-05	1	16-A SOCKET WITH SWITCH FOR WASHING MACHINE	3	1250MM	
COMMON TOILET					
T-01	1	BL-4	1	1250MM	
	2	BL-3	1		
	3	GEYSER (SWITCH WITH INDICATOR)	1		
	4	EXHAUST FAN	1		
	5	6-A SOCKET WITH SWITCH	3		
T-02	1	20-A SOCKET FOR GEYSER	2	2100MM	
MASTER BEDROOM					
MB-01	1	CL-5	1	1250MM	
MB-02	1	F-4 (ONLY REGULATOR)	2	600MM	
	2	6-A SOCKET WITH SWITCH	2		
			3		
MB-03	1	AC (SWITCH)	2	600MM	
	2	6-A SOCKET WITH SWITCH	3		
	3	CL-6	1		
MB-04	1	TV POINT	1	600MM	STB + TV ON SINGLE SWITCH [REFER KEY ELEVATION]
	2	6-A - 1 SOCKET WITH 1 SWITCH	5		
MB-04A	1	6-A TV SOCKET	1	850MM	
MB-05	1	20A-A.C BACK BOX	2	+250MM FROM BEAM BOTTOM(650 BEAM DEPTH)	
MASTER TOILET					
MT-01	1	BL-6	1	1250MM	
	2	BL-5	1		
	3	GEYSER (SWITCH WITH INDICATOR)	1		
	4	EXHAUST FAN	1		
	5	6-A SOCKET WITH SWITCH	3		
MT-02	1	20-A SOCKET FOR GEYSER	2	2100MM	

PALAVA LAKEFRONT - E3- TYPE -01

2 BHK

E3 - (UNIT 7 AND 8)


SR.NO	SR.NO	POINT CONTROL	MODULES	HT. OF SB (BTM OF SB FROM SL)	REMARKS
LIVING-DINING					
L-02	1	BL-1	1	1250MM	
	2	F-1 (ONLY REGULATOR)	2		
	3	6-A SOCKET WITH SWITCH	3		
L-03	1	20A-A.C BACK BOX	2	+250MM FROM BEAM BOTTOM(650 BEAM DEPTH)	
L-04	1	CL-1	1	600MM	TO BE PLACED IN 2 ROWS OF 6/8 MODULE BOARDS INSTEAD OF ONE LARGE 10/12 MODULE SQUARE BOX
	2	F-2 (ONLY REGULATOR)	2		
	3	BL-2	1		
	4	AC (SWITCH)	2		
	5	6-A - 2 SOCKETS WITH 2 SWITCH	6		
	6	TELEPHONE POINT	1		
	7	INTERCOM	1		
L-05	1	T.V	1	600MM	STB + TV ON SINGLE SWITCH [REFER KEY ELEVATION]
		6-A - 2 SOCKETS WITH 2 SWITCH	7		
	2	DATA	1		
L-05A	1	6-A TV SOCKET		850MM	
PASSAGE					
P-01	1	CL-9	1	1250MM	
	2	CL-9A	1		
ELEC. & ELV. DB				1950MM (TOP OF DB)	
BCH		BELL CHIMER		1950 MM (TOP)	
KITCHEN & UTILITY					
K-01	1	CL-2	1	1250MM	
	2	CL-3	1		
	3	F-3 (ONLY REGULATOR)	2		
	4	BL-3	1		
	5	EXHAUST FAN	1		
	6	6-A SOCKET & SWITCH (GENERAL)	3		
K-02	1	16-A SOCKET WITH SWITCH FOR REFRIDGERATOR	3	1250MM	
K-03	1	16-A SOCKET & SWITCH FOR MICROWAVE	3	1250MM	
K-04	1	6-A SOCKET WITH SWITCH FOR WATER PURIFIER	3	1600MM	
K-05	1	16-A SOCKET WITH SWITCH FOR WASHING MACHINE	3	1250MM	
COMMON TOILET					
T-01	1	BL-9	1	1250MM	
	2	BL-8	1		
	3	GEYSER (SWITCH WITH INDICATOR)	1		
	4	EXHAUST FAN	1		
	5	6-A SOCKET WITH SWITCH	3		
T-02	1	20-A SOCKET FOR GEYSER	2	2100MM	
BEDROOM 01					
BR-01	1	CL-4	1	1250MM	
BR-02	1	CL-5	1	600MM	
	2	F-4 (ONLY REGULATOR)	2		
	3	6-A SOCKET WITH SWITCH	3		
BR-03	1	AC (SWITCH)	2	600MM	
	1	6-A SOCKET WITH SWITCH	3		
BR-04	1	TV POINT	1	600MM	STB + TV ON SINGLE SWITCH [REFER KEY ELEVATION]
	2	6-A - 1 SOCKET WITH 1 SWITCH	5		
BR-04A	1	6-A TV SOCKET	1	850MM	
BR-05	1	20A-A.C BACK BOX	2	+250MM FROM BEAM BOTTOM(650 BEAM DEPTH)	
MASTER BEDROOM					
MB-01	1	CL-8	1	1250MM	
MB-02	1	CL-7	1	600MM	
	2	F-5 (ONLY REGULATOR)	2		
	3	6-A SOCKET WITH SWITCH	3		
	4	BL-5	1		
MB-03	1	CL-6	1	600MM	
	2	AC (SWITCH)	2		
	3	6-A SOCKET WITH SWITCH	3		
MB-04	1	TV POINT	1	600MM	STB + TV ON SINGLE SWITCH [REFER KEY ELEVATION]
	2	6-A - 1 SOCKET WITH 1 SWITCH	5		
MB-04A	1	6-A TV SOCKET	1	850MM	
MB-05	1	20A-A.C BACK BOX	2	+250MM FROM BEAM BOTTOM(650 BEAM DEPTH)	
MASTER TOILET					
MT-01	1	BL-7	1	1250MM	
	2	BL-6	1		
	3	GEYSER (SWITCH WITH INDICATOR)	1		
	4	EXHAUST FAN	1		
	5	6-A SOCKET WITH SWITCH	3		
MT-02	1	20-A SOCKET FOR GEYSER	2	2100MM	

PALAVA LAKEFRONT - E3 TYPE-01


2.5 BHK

E3- (UNIT 1)


SR.NO	SR.NO	POINT CONTROL	MODULES	HT. OF SB (BTM OF SB FROM SL)	REMARKS
LIVING-DINING					
L-02	1	CL-1	1	1250MM	
L-03	1	BL-3	1	600MM	
	2	F-2 (ONLY REGULATOR)	2		
	3	6-A SOCKET WITH SWITCH	3		
L-04	1	CL-2	1	600MM	TO BE PLACED IN 2 ROWS OF 6/8 MODULE BOARDS INSTEAD OF ONE LARGE 10/12 MODULE SQUARE BOX
	2	BL-4	1		
	3	BL-5	1		
	4	F-3 (ONLY REGULATOR)	2		
	5	AC (SWITCH)	2		
	6	6-A - 2 SOCKETS WITH 2 SWITCH	6		
	7	TELEPHONE POINT	1		
	8	INTERCOM	1		
L-04A	1	20A-A.C BACK BOX	2	+250MM FROM BEAM BOTTOM(650 BEAM DEPTH)	
L-05	1	T.V	1	600MM	STB + TV ON SINGLE SWITCH [REFER KEY ELEVATION]
		6-A - 2 SOCKETS WITH 2 SWITCH	7		
	2	DATA	1		
L-05A	1	6-A TV SOCKET		850MM	
STUDY					
ST-01	1	BL-1	1	1250MM	
	2	F-1 (ONLY REGULATOR)	2		
	3	6-A SOCKET WITH SWITCH	3		
ST-02	1	BL-2	1	1250MM	
	2	6-A SOCKET WITH SWITCH	3		
ST-03	1	20A-A.C BACK BOX	2		
PASSAGE					
P-01	1	CL-6	1	1250MM	
	2	CL-7	1		
ELEC. & ELV. DB				1950MM (TOP OF DB)	
BCH		BELL CHIMER		1950 MM (TOP)	
KITCHEN & UTILITY					
K-01	1	CL-4	1	1250MM	
	2	CL-5	1		
	3	F-4 (ONLY REGULATOR)	2		
	4	BL-6	1		
	5	EXHAUST FAN	1		
	6	6-A SOCKET & SWITCH (GENERAL)	3		
K-02	1	16-A SOCKET WITH SWITCH FOR REFRIDGERATOR	3	1250MM	
K-03	1	16-A SOCKET & SWITCH FOR MICROWAVE	3	1250MM	
K-04	1	6-A SOCKET WITH SWITCH FOR WATER PURIFIER	3	1600MM	
K-05	1	16-A SOCKET WITH SWITCH FOR WASHING MACHINE	3	1250MM	
COMMON TOILET					
T-01	1	BL-11	1	1250MM	
	2	BL12	1		
	3	GEYSER (SWITCH WITH INDICATOR)	1		
	4	EXHAUST FAN	1		
	5	6-A SOCKET WITH SWITCH	3		
T-02	1	20-A SOCKET FOR GEYSER	2	2100MM	
BEDROOM 01					
BR-01	1	CL-8	1	1250MM	
BR-02	1	CL-9	1	600MM	
	2	F-5 (ONLY REGULATOR)	2		
	3	6-A SOCKET WITH SWITCH	3		
BR-03	1	AC (SWITCH)	2	600MM	
	1	6-A SOCKET WITH SWITCH	3		
BR-04	1	TV POINT	1	600MM	STB + TV ON SINGLE SWITCH [REFER KEY ELEVATION]
	2	6-A - 1 SOCKET WITH 1 SWITCH	5		
BR-04A	1	6-A TV SOCKET		850MM	
BR-05	1	20A-A.C BACK BOX	2	+250MM FROM BEAM BOTTOM(650 BEAM DEPTH)	
MASTER BEDROOM					
MB-01	1	CL-10	1	1250MM	
MB-02	1	CL-11	1	600MM	
	2	F-6 (ONLY REGULATOR)	2		
	3	6-A SOCKET WITH SWITCH	3		
	4	BL-8	1		
MB-03	1	AC (SWITCH)	2	600MM	
	2	6-A SOCKET WITH SWITCH	3		
MB-04	1	TV POINT	1	600MM	STB + TV ON SINGLE SWITCH [REFER KEY ELEVATION]
	2	6-A - 1 SOCKET WITH 1 SWITCH	5		
MB-04A	1	6-A TV SOCKET		850MM	
MB-05	1	20A-A.C BACK BOX	2	+250MM FROM BEAM BOTTOM(650 BEAM DEPTH)	
MASTER TOILET					
MT-01	1	BL-7	1	1250MM	
	2	BL-6	1		
	3	GEYSER (SWITCH WITH INDICATOR)	1		
	4	EXHAUST FAN	1		
	5	6-A SOCKET WITH SWITCH	3		
MT-02	1	20-A SOCKET FOR GEYSER	2	2100MM	

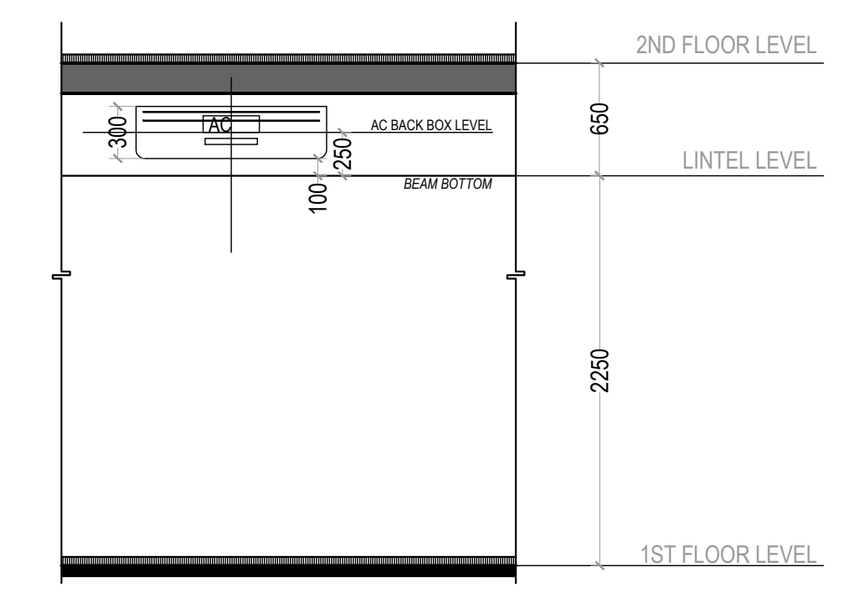

AC BACK BOX DETAILS

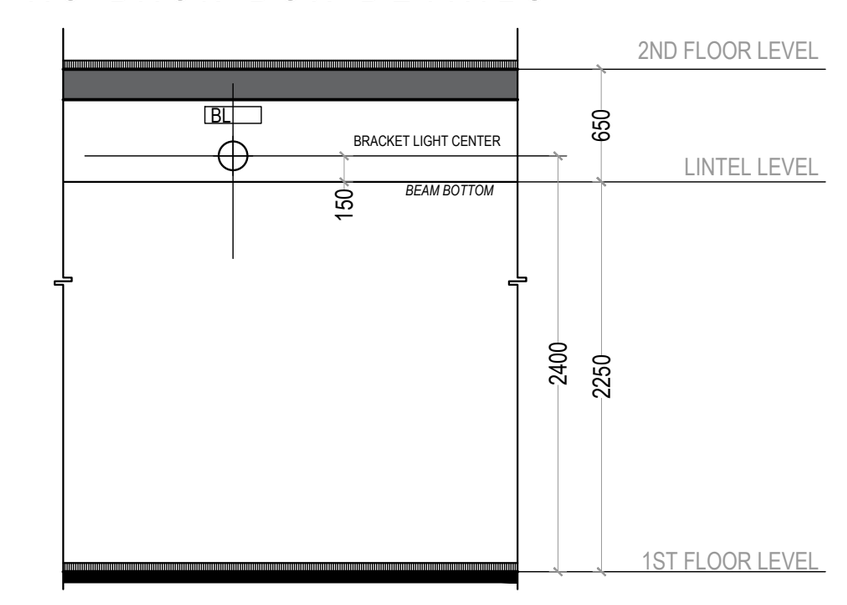

BRACKET LIGHT DETAILS

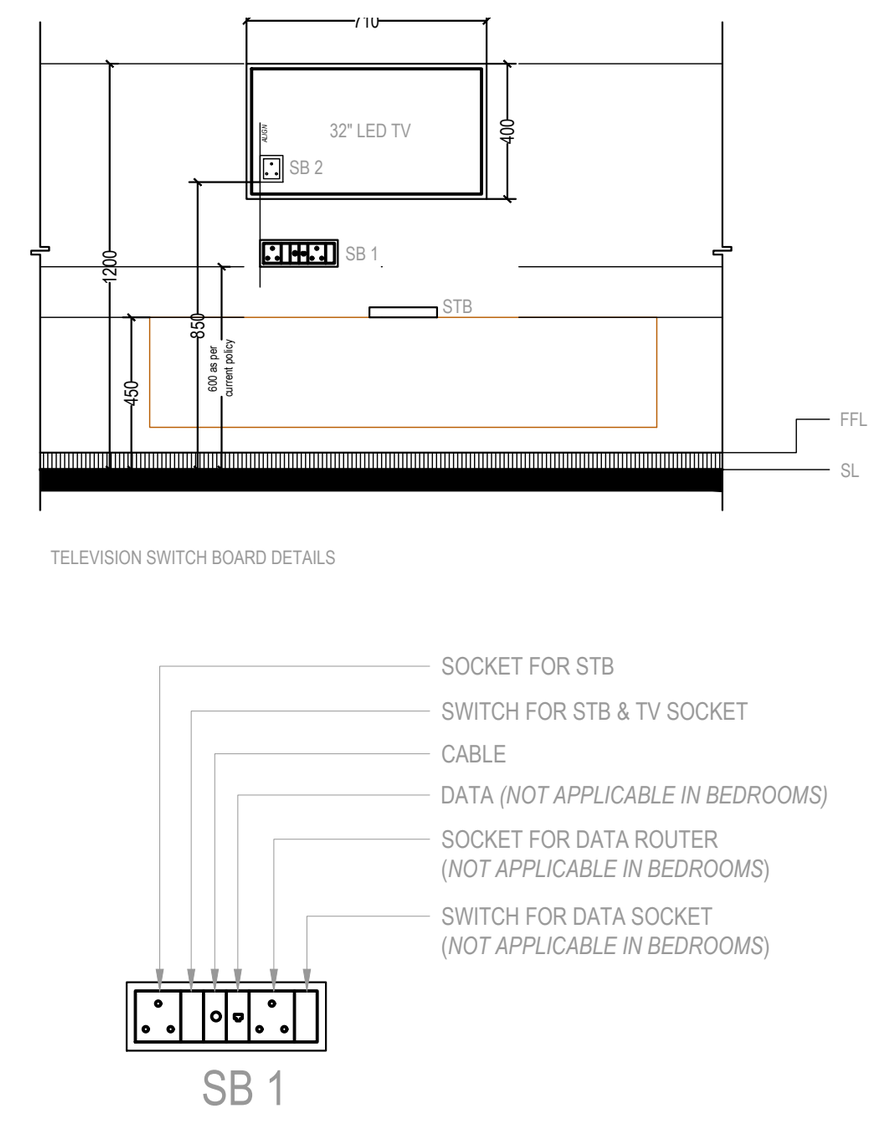

TV SWITCH BOARD DETAILS

LEGEND

	CEILING FAN		EXHAUST FAN
	CEILING LIGHT		FIRE ALARM SOUNDER/HOOTER
	WALL BRACKET	MCP	MANUAL CALLPOINT
	AIR CONDITIONER		ACCESS POINT
	WALL BRACKET(CORRIDOR)		DOME CAMERA
	CONCEALED CEILING ROSE		GARDEN WALL BRACKET
	FIRE PANEL	6A	6 AMP SWITCH & SOCKET


GENERAL NOTE :-

1. ALL BRACKET LIGHTS IN TOILET AND DECK @ 2100 MM FROM SLAB.
2. ALL OTHER BRACKET LIGHTS @ 2400 MM FROM SLAB.
3. ALL CEILING/WALL ROSE @ 2100 MM FROM SLAB.
4. ALL HEIGHTS FROM SLAB.
5. ALL SET-OUT DIMENSIONS FOR SB ARE FOR FINISHED SB PLATE.
6. ***FOR IDUs ON PELMET, AC BACK BOX LOCATION TO BE ESTABLISHED ON PELMET OUTER SURFACE AND COVERED WITH BLANK PLATE.***
7. ***SAME TO BE DONE FOR LIGHT POINTS IN PASSAGE AREA. THEIR LOCATION TO BE ESTABLISHED ON FALSE CEILING USING BLANK PLATES.***

GENERAL NOTES

1 : All dimensions are in millimeters and levels in meters unless specified otherwise.
2 : Do not scale the drawing; follow written dimensions.
3 : All dimensions are unfinished dimensions unless specified otherwise.
4 : Any discrepancies should be brought to the notice of the Architect prior to execution of job / procuring materials at site.
5 : This drawing is the property of Kapadia Associates and should not be reproduced, copied, handed over to a third party or used for any purpose other than for which it has been issued.
6 : This drawing is to be read in conjunction with all relevant structural & services drawings.

KEY PLAN

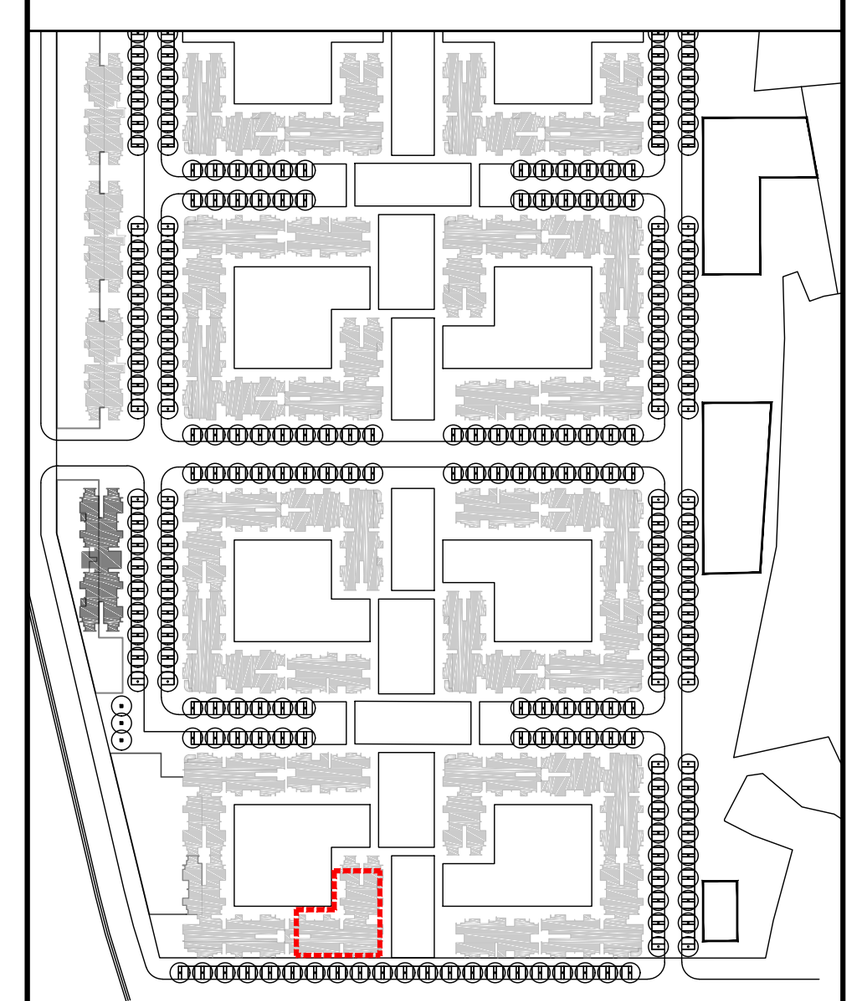

REVISION INDEX

REV.NO.	DATE	DESCRIPTION

CONSULTANTS

GOKANI CONSULTANTS
Structural Consultants
Tel : +910220288804400
email : info@gokaniconsultants.com

MICRO ENGINEERING
MEP Consultants
Tel : 0120-4558718
email : business@meindia.com

PBB
Planner /Landscape Architect
Tel : 079 6923054
email : landscapeindia@usg.net

STAMP & SIGN

PROJECT TITLE	PROJ.NO
PALAVA- LAKEFRONT	**L-10518**
DRAWING TITLE	DWG.NO
E3_FIRST TYPE-01 FLOOR ELECTRICAL PLAN	**802.1**
DRAWING STAGE	REV.NO
WORKING DRAWING	**R-00**

DRAWN	CHECKED	SCALE	DATE
AD	ES	1:50	22-04-2019

KAPADIA ASSOCIATES
architecture · urban design
112-114
Peninsula Centre,Dr. S.S. Rao Road,
Off Ambedkar Road,Parel East,
Mumbai 400012
Tel : 91-22-6660 2838 / 39
Fax : 91-22-6660 2844
E-mail : kapl@kapl.in
Website: www.kapl.in