
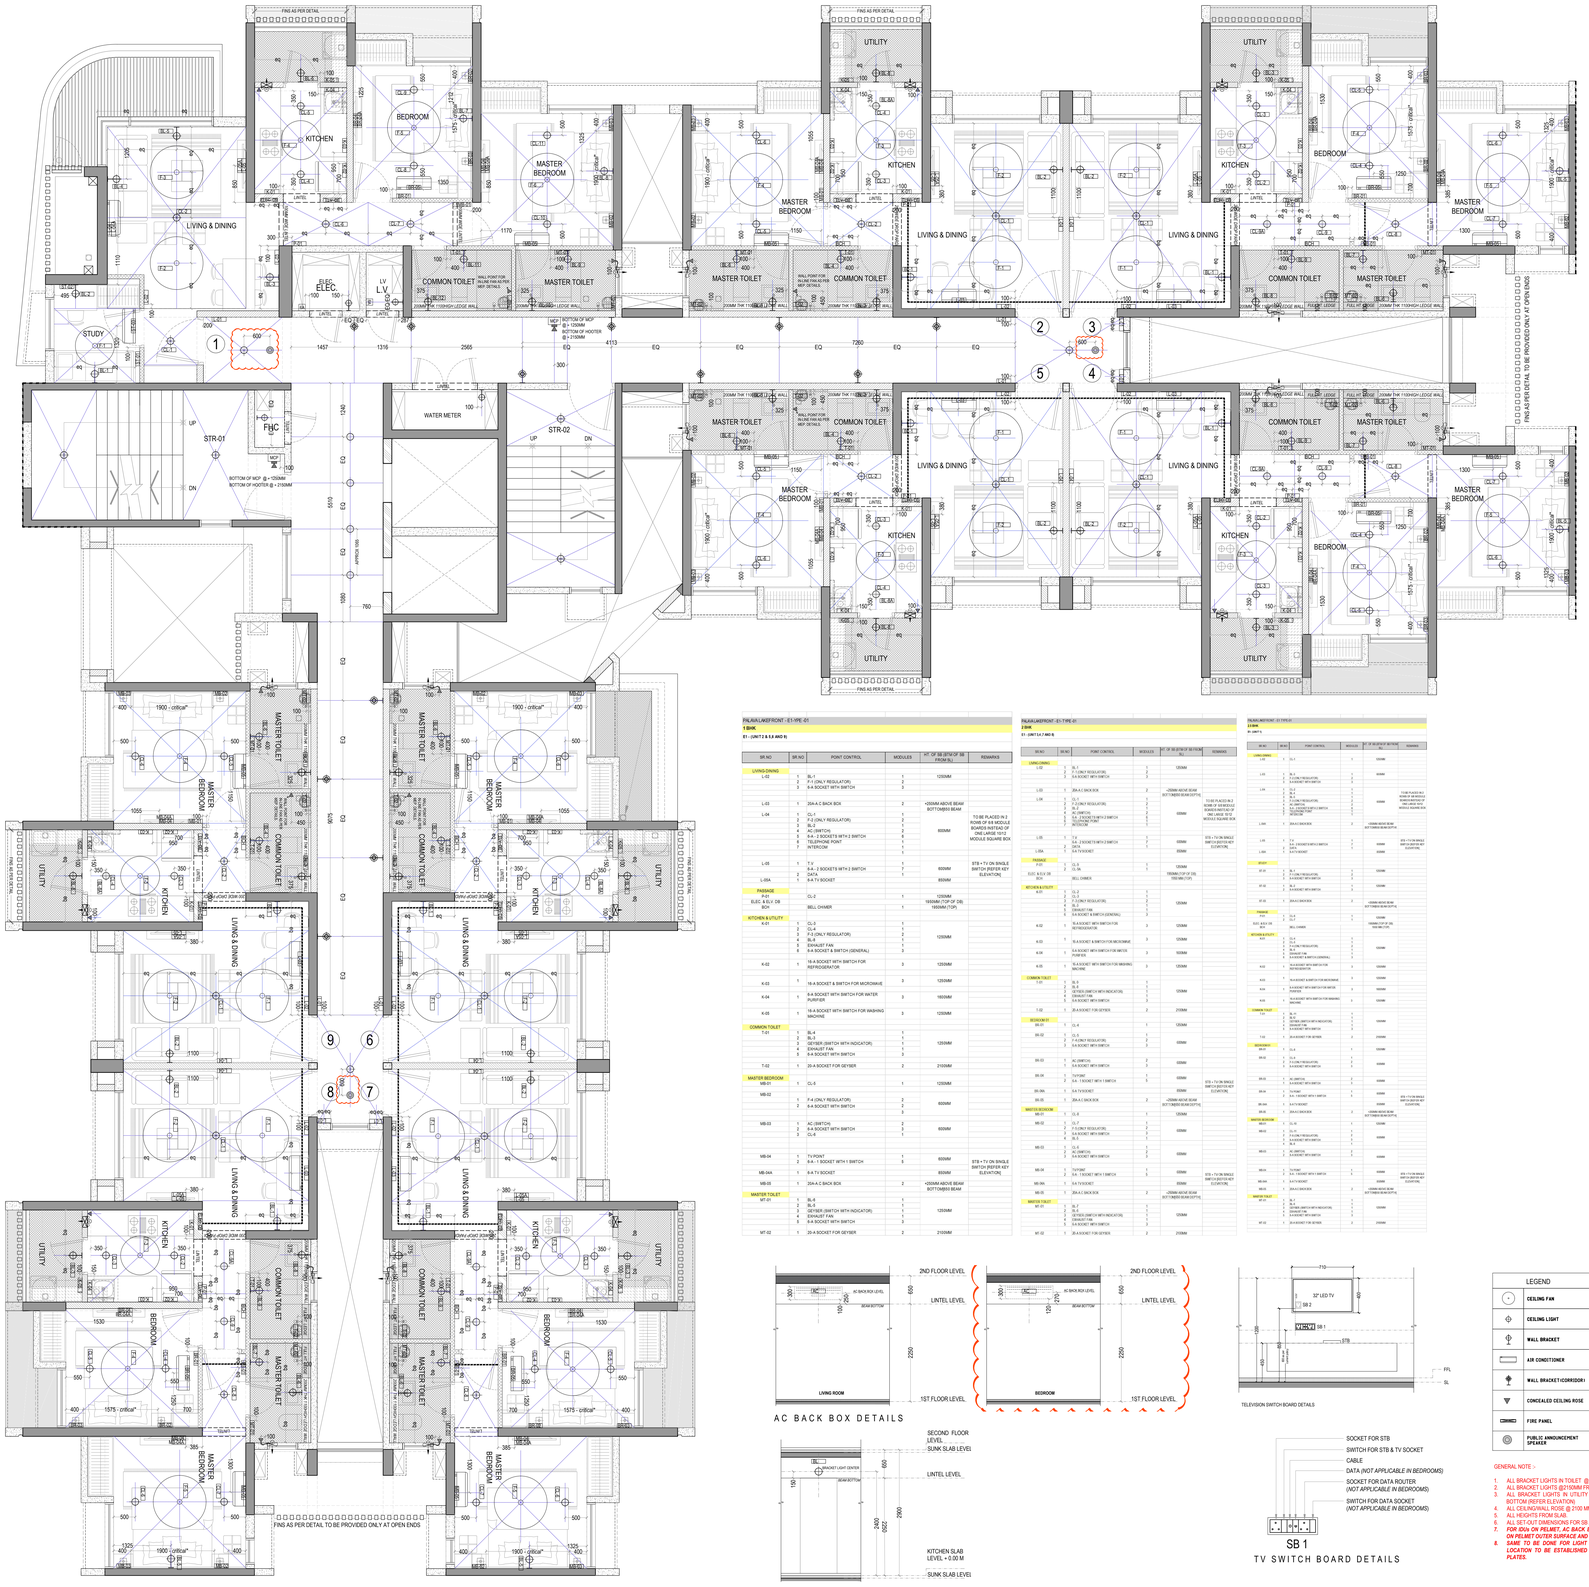


GENERAL NOTES

1 : All dimensions are in millimeters and levels in meters unless specified otherwise.
2 : Do not scale the drawing; follow written dimensions.
3 : All dimensions are unfinished dimensions unless specified otherwise.
4 : Any discrepancies should be brought to the notice of the Architect prior to execution of job / procuring materials at site.
5 : This drawing is the property of Kapadia Associates and should not be reproduced, copied, handed over to a third party or used for any purpose other than for which it has been issued.
6 : This drawing is to be read in conjunction with all relevant structural & services drawings.

KEY PLAN

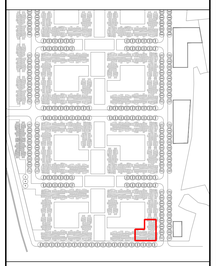

REVISION INDEX

REV.NO.	DATE	DESCRIPTION
R-01	29-05-2019	I.D.U. LOCATION SHIFTED (MOVED UP BY 20MM) ONLY IN BEDROOMS.
		P.A. SPEAKERS ADDED 3 NOS.

CONSULTANTS

GOKANI CONSULTANTS
Structural Consultants
Tel : +91(022)28834400
email : info@gokaniconsultants.com

MICRO ENGINEERING
MEP Consultants
Tel : 0120-4558718
email : business@meindia.com

PHB
Planner /Landscape Architect
Tel : 079 6923064
email : landscapeindia@usg.net

STAMP & SIGN

PALAVA/LAKEFRONT - E1-TYPE -01
1 BHK
01 - (UNIT 2 & 8 AND 9)

SR NO	SR NO	POINT CONTROL	MODULES	HT. OF SR (BTM OF SR FROM SL)	REMARKS
LIVING-DINING					
L-02	1	BL-1	1	1250MM	
	2	F-1 (ONLY REGULATOR)	2		
	3	6-A SOCKET WITH SWITCH	3		
L-03	1	25A A.C SHCK BOX	2	+350MM ABOVE BEAM BOTTOM(BSH BEAM	
L-04	1	CL-1	1	600MM	TO BE PLACED IN 2 NOS. OF SEMICOLE BOARDS INSTEAD OF ONE LARGE 10/12 MODULE SQUARE BOX
	2	F-2 (ONLY REGULATOR)	2		
	3	BL-2	3		
	4	AC (SWITCH)	4		
	5	6-A SOCKETS WITH 2 SWITCH	5		
	6	TELEPHONE POINT	6		
	7	INTERCOM	7		
L-05	1	T-1	1	600MM	STB + TV ON SINGLE SWITCH [REFER KEY ELEVATION]
	2	DATA	2		
	1	6-A TV SOCKET	1		
L-05A				600MM	
PASSAGE					
P-01		CL-2	1	1250MM	
ELEC. & ELV. DB BOX		BELL CHIMER	1	1650MM (TOP OF DB) 1900MM (TOP)	
KITCHEN & UTILITY					
K-01	1	CL-3	1	1250MM	
	2	CL-1	1		
	3	F-1 (ONLY REGULATOR)	2		
	4	BL-2	3		
	5	EXHAUST FAN	4		
	6	6-A SOCKET & SWITCH (GENERAL)	5		
K-02	1	16-A SOCKET WITH SWITCH FOR REFRIGERATOR	3	1250MM	
K-03	1	16-A SOCKET & SWITCH FOR MICROWAVE	3	1250MM	
K-04	1	6-A SOCKET WITH SWITCH FOR WATER PURIFIER	3	1600MM	
K-05	1	16-A SOCKET WITH SWITCH FOR WASHING MACHINE	3	1250MM	
COMMON TOILET					
T-01	1	BL-4	1		
	2	BL-3	2		
	3	GEYSER (SWITCH WITH INDICATOR)	3	1250MM	
	4	EXHAUST FAN	4		
	5	6-A SOCKET WITH SWITCH	3		
T-02	1	20-A SOCKET FOR GEYSER	2	2100MM	
MASTER BEDROOM					
MB-01	1	CL-5	1	1250MM	
MB-02	1	F-4 (ONLY REGULATOR)	2	600MM	
	2	6-A SOCKET WITH SWITCH	2		
			3		
MB-03	1	AC (SWITCH)	2	600MM	
	2	6-A SOCKET WITH SWITCH	3		
	3	CL-5	1		
MB-04	1	TV-POINT	1	600MM	STB + TV ON SINGLE SWITCH [REFER KEY ELEVATION]
	2	6-A / 1 SOCKET WITH 1 SWITCH	5		
MB-04A	1	6-A TV SOCKET		600MM	
MB-05	1	25A A.C SHCK BOX	2	+350MM ABOVE BEAM BOTTOM(BSH BEAM	
MASTER TOILET					
MT-01	1	BL-6	1	1250MM	
	2	BL-5	2		
	3	GEYSER (SWITCH WITH INDICATOR)	3		
	4	EXHAUST FAN	4		
	5	6-A SOCKET WITH SWITCH	3		
MT-02	1	20-A SOCKET FOR GEYSER	2	2100MM	

PALAVA/LAKEFRONT - E1-TYPE -01
2 BHK
01 - UNIT 3 & 7 AND 6

SR NO	SR NO	POINT CONTROL	MODULES	HT. OF SR (BTM OF SR FROM SL)	REMARKS
LIVING-DINING					
L-02	1	BL-1	1	1250MM	
	2	F-1 (ONLY REGULATOR)	2		
	3	6-A SOCKET WITH SWITCH	3		
L-03	1	25A A.C SHCK BOX	2	+350MM ABOVE BEAM BOTTOM(BSH BEAM SOFFIT)	
L-04	1	CL-1	1	600MM	TO BE PLACED IN 2 NOS. OF SEMICOLE BOARDS INSTEAD OF ONE LARGE 10/12 MODULE SQUARE BOX
	2	F-2 (ONLY REGULATOR)	2		
	3	BL-2	3		
	4	AC (SWITCH)	4		
	5	6-A / 2 SOCKETS WITH 2 SWITCH	5		
	6	TELEPHONE POINT	6		
	7	INTERCOM	7		
L-05	1	T-1	1	600MM	STB + TV ON SINGLE SWITCH [REFER KEY ELEVATION]
	2	6-A / 2 SOCKETS WITH 2 SWITCH	5		
	1	DATA	2		
L-05A		6-A TV SOCKET		600MM	
PASSAGE					
P-01		CL-2	1	1250MM	
ELEC. & ELV. DB BOX		BELL CHIMER	1	1650MM (TOP OF DB) 1900MM (TOP)	
KITCHEN & UTILITY					
K-01	1	CL-3	1	1250MM	
	2	F-1 (ONLY REGULATOR)	2		
	3	BL-2	3		
	4	EXHAUST FAN	4		
	5	6-A SOCKET & SWITCH (GENERAL)	5		
K-02	1	16-A SOCKET WITH SWITCH FOR REFRIGERATOR	3	1250MM	
K-03	1	16-A SOCKET & SWITCH FOR MICROWAVE	3	1250MM	
K-04	1	6-A SOCKET WITH SWITCH FOR WATER PURIFIER	3	1600MM	
K-05	1	16-A SOCKET WITH SWITCH FOR WASHING MACHINE	3	1250MM	
COMMON TOILET					
T-01	1	BL-4	1		
	2	BL-3	2		
	3	GEYSER (SWITCH WITH INDICATOR)	3	1250MM	
	4	EXHAUST FAN	4		
	5	6-A SOCKET WITH SWITCH	3		
T-02	1	20-A SOCKET FOR GEYSER	2	2100MM	
BEDROOM 01					
BR-01	1	CL-4	1	1250MM	
BR-02	1	CL-5	1	600MM	
	2	F-4 (ONLY REGULATOR)	2		
	3	6-A SOCKET WITH SWITCH	3		
BR-03	1	AC (SWITCH)	2	600MM	
	2	6-A SOCKET WITH SWITCH	3		
BR-04	1	TV-POINT	1	600MM	STB + TV ON SINGLE SWITCH [REFER KEY ELEVATION]
	2	6-A / 1 SOCKET WITH 1 SWITCH	5		
BR-04A	1	6-A TV SOCKET		600MM	
BR-05	1	25A A.C SHCK BOX	2	+350MM ABOVE BEAM BOTTOM(BSH BEAM SOFFIT)	
MASTER BEDROOM					
MB-01	1	CL-5	1	1250MM	
MB-02	1	CL-5	1	600MM	
	2	F-5 (ONLY REGULATOR)	2		
	3	6-A SOCKET WITH SWITCH	3		
	4	BL-5	1		
MB-03	1	AC (SWITCH)	2	600MM	
	2	6-A SOCKET WITH SWITCH	3		
MB-04	1	TV-POINT	1	600MM	STB + TV ON SINGLE SWITCH [REFER KEY ELEVATION]
	2	6-A / 1 SOCKET WITH 1 SWITCH	5		
MB-04A	1	6-A TV SOCKET		600MM	
MB-05	1	25A A.C SHCK BOX	2	+350MM ABOVE BEAM BOTTOM(BSH BEAM SOFFIT)	
MASTER TOILET					
MT-01	1	BL-6	1	1250MM	
	2	BL-5	2		
	3	GEYSER (SWITCH WITH INDICATOR)	3		
	4	EXHAUST FAN	4		
	5	6-A SOCKET WITH SWITCH	3		
MT-02	1	20-A SOCKET FOR GEYSER	2	2100MM	

PALAVA/LAKEFRONT - E1 TYPE-01
3 BHK
01 - UNIT 1

SR NO	SR NO	POINT CONTROL	MODULES	HT. OF SR (BTM OF SR FROM SL)	REMARKS
LIVING-DINING					
L-02	1	BL-1	1	1250MM	
	2	F-1 (ONLY REGULATOR)	2		
	3	6-A SOCKET WITH SWITCH	3		
L-03	1	25A A.C SHCK BOX	2	+350MM ABOVE BEAM BOTTOM(BSH BEAM SOFFIT)	
L-04	1	CL-1	1	600MM	TO BE PLACED IN 2 NOS. OF SEMICOLE BOARDS INSTEAD OF ONE LARGE 10/12 MODULE SQUARE BOX
	2	F-2 (ONLY REGULATOR)	2		
	3	BL-2	3		
	4	AC (SWITCH)	4		
	5	6-A / 2 SOCKETS WITH 2 SWITCH	5		
	6	TELEPHONE POINT	6		
	7	INTERCOM	7		
L-05	1	T-1	1	600MM	STB + TV ON SINGLE SWITCH [REFER KEY ELEVATION]
	2	6-A / 2 SOCKETS WITH 2 SWITCH	5		
	1	DATA	2		
L-05A		6-A TV SOCKET		600MM	
PASSAGE					
P-01		CL-2	1	1250MM	
ELEC. & ELV. DB BOX		BELL CHIMER	1	1650MM (TOP OF DB) 1900MM (TOP)	
KITCHEN & UTILITY					
K-01	1	CL-3	1	1250MM	
	2	F-1 (ONLY REGULATOR)	2		
	3	BL-2	3		
	4	EXHAUST FAN	4		
	5	6-A SOCKET & SWITCH (GENERAL)	5		
K-02	1	16-A SOCKET WITH SWITCH FOR REFRIGERATOR	3	1250MM	
K-03	1	16-A SOCKET & SWITCH FOR MICROWAVE	3	1250MM	
K-04	1	6-A SOCKET WITH SWITCH FOR WATER PURIFIER	3	1600MM	
K-05	1	16-A SOCKET WITH SWITCH FOR WASHING MACHINE	3	1250MM	
COMMON TOILET					
T-01	1	BL-4	1		
	2	BL-3	2		
	3	GEYSER (SWITCH WITH INDICATOR)	3	1250MM	
	4	EXHAUST FAN	4		
	5	6-A SOCKET WITH SWITCH	3		
T-02	1	20-A SOCKET FOR GEYSER	2	2100MM	
BEDROOM 01					
BR-01	1	CL-4	1	1250MM	
BR-02	1	CL-5	1	600MM	
	2	F-4 (ONLY REGULATOR)	2		
	3	6-A SOCKET WITH SWITCH	3		
BR-03	1	AC (SWITCH)	2	600MM	
	2	6-A SOCKET WITH SWITCH	3		
BR-04	1	TV-POINT	1	600MM	STB + TV ON SINGLE SWITCH [REFER KEY ELEVATION]
	2	6-A / 1 SOCKET WITH 1 SWITCH	5		
BR-04A	1	6-A TV SOCKET		600MM	
BR-05	1	25A A.C SHCK BOX	2	+350MM ABOVE BEAM BOTTOM(BSH BEAM SOFFIT)	
MASTER BEDROOM					
MB-01	1	CL-5	1	1250MM	
MB-02	1	CL-5	1	600MM	
	2	F-5 (ONLY REGULATOR)	2		
	3	6-A SOCKET WITH SWITCH	3		
	4	BL-5	1		
MB-03	1	AC (SWITCH)	2	600MM	
	2	6-A SOCKET WITH SWITCH	3		
MB-04	1	TV-POINT	1	600MM	STB + TV ON SINGLE SWITCH [REFER KEY ELEVATION]
	2	6-A / 1 SOCKET WITH 1 SWITCH	5		
MB-04A	1	6-A TV SOCKET		600MM	
MB-05	1	25A A.C SHCK BOX	2	+350MM ABOVE BEAM BOTTOM(BSH BEAM SOFFIT)	
MASTER TOILET					
MT-01	1	BL-6	1	1250MM	
	2	BL-5	2		
	3	GEYSER (SWITCH WITH INDICATOR)	3		
	4	EXHAUST FAN	4		
	5	6-A SOCKET WITH SWITCH	3		
MT-02	1	20-A SOCKET FOR GEYSER	2	2100MM	

PALAVA/LAKEFRONT - E1 TYPE-01
3 BHK
01 - UNIT 5

SR NO	SR NO	POINT CONTROL	MODULES	HT. OF SR (BTM OF SR FROM SL)	REMARKS
LIVING-DINING					
L-02	1	BL-1	1	1250MM	
	2	F-1 (ONLY REGULATOR)	2		
	3	6-A SOCKET WITH SWITCH	3		
L-03	1	25A A.C SHCK BOX	2	+350MM ABOVE BEAM BOTTOM(BSH BEAM SOFFIT)	
L-04	1	CL-1	1	600MM	TO BE PLACED IN 2 NOS. OF SEMICOLE BOARDS INSTEAD OF ONE LARGE 10/12 MODULE SQUARE BOX
	2	F-2 (ONLY REGULATOR)	2		
	3	BL-2	3		
	4	AC (SWITCH)	4		
	5	6-A / 2 SOCKETS WITH 2 SWITCH	5		
	6	TELEPHONE POINT	6		
	7	INTERCOM	7		
L-05	1	T-1	1	600MM	STB + TV ON SINGLE SWITCH [REFER KEY ELEVATION]
	2	6-A / 2 SOCKETS WITH 2 SWITCH	5		
	1	DATA	2		
L-05A		6-A TV SOCKET		600MM	
PASSAGE					
P-01		CL-2	1	1250MM	
ELEC. & ELV. DB BOX		BELL CHIMER	1	1650MM (TOP OF DB) 1900MM (TOP)	
KITCHEN & UTILITY					
K-01	1	CL-3	1	1250MM	
	2	F-1 (ONLY REGULATOR)	2		
	3	BL-2	3		
	4	EXHAUST FAN	4		
	5	6-A SOCKET & SWITCH (GENERAL)	5		
K-02	1	16-A SOCKET WITH SWITCH FOR REFRIGERATOR	3	1250MM	
K-03	1	16-A SOCKET & SWITCH FOR MICROWAVE	3	1250MM	
K-04	1	6-A SOCKET WITH SWITCH FOR WATER PURIFIER	3	1600MM	
K-05	1	16-A SOCKET WITH SWITCH FOR WASHING MACHINE	3	1250MM	
COMMON TOILET					
T-01	1	BL-4	1		
	2	BL-3	2		
	3	GEYSER (SWITCH WITH INDICATOR)	3	1250MM	
	4	EXHAUST FAN	4		
	5	6-A SOCKET WITH SWITCH	3		
T-02	1	20-A SOCKET FOR GEYSER	2	2100MM	
BEDROOM 01					
BR-01	1	CL-4	1	1250MM	
BR-02	1	CL-5	1	600MM	
	2	F-4 (ONLY REGULATOR)	2		
	3	6-A SOCKET WITH SWITCH	3		
BR-03	1	AC (SWITCH)	2	600MM	
	2	6-A SOCKET WITH SWITCH	3		
BR-04	1	TV-POINT	1	600MM	STB + TV ON SINGLE SWITCH [REFER KEY ELEVATION]
	2	6-A / 1 SOCKET WITH 1 SWITCH	5		
BR-04A	1	6-A TV SOCKET		600MM	
BR-05	1	25A A.C SHCK BOX	2	+350MM ABOVE BEAM BOTTOM(BSH BEAM SOFFIT)	
MASTER BEDROOM					
MB-01	1	CL-5	1	1250MM	
MB-02	1	CL-5	1	600MM	
	2	F-5 (ONLY REGULATOR)	2		
	3	6-A SOCKET WITH SWITCH	3		
	4	BL-5	1		
MB-03	1	AC (SWITCH)	2	600MM	
	2	6-A SOCKET WITH SWITCH	3		
MB-04	1	TV-POINT	1	600MM	STB + TV ON SINGLE SWITCH [REFER KEY ELEVATION]
	2	6-A / 1 SOCKET WITH 1 SWITCH	5		
MB-04A	1	6-A TV SOCKET		600MM	
MB-05	1	25A A.C SHCK BOX	2	+350MM ABOVE BEAM BOTTOM(BSH BEAM SOFFIT)	
MASTER TOILET					
MT-01	1	BL-6	1	1250MM	
	2	BL-5	2		
	3	GEYSER (SWITCH WITH INDICATOR)	3		
	4	EXHAUST FAN	4		
	5	6-A SOCKET WITH SWITCH	3		
MT-02	1	20-A SOCKET FOR GEYSER	2	2100MM	

AC BACK BOX DETAILS

BRACKET LIGHT DETAILS FOR KITCHEN UTILITY

TELEVISION SWITCH BOARD DETAILS

SB 1
TV SWITCH BOARD DETAILS

LEGEND			
	CEILING FAN		EXHAUST FAN
	CEILING LIGHT		FIRE ALARM SOUNDER/HOOTER
	WALL BRACKET	MCP	MANUAL CALLPOINT
	AIR CONDITIONER		ACCESS P.OINT
	WALL BRACKET(CORRIDOR)		DOME CAMERA
	CONCEALED CEILING ROSE		GARDEN WALL BRACKET
	FIRE PANEL		6 AMP SWITCH + SOCKET
	PUBLIC ANNOUNCEMENT SPEAKER		

GENERAL NOTE :-

1. ALL BRACKET LIGHTS IN TOILET @ 2100 MM FROM SLAB.
2. ALL BRACKET LIGHTS @2150MM FROM SLAB EXCEPT UTILITY AREA.
3. ALL BRACKET LIGHTS IN UTILITY AREA TO BE 150MM ABOVE BEAM BOTTOM (REFER ELEVATION)
4. ALL CEILING/HALL ROSE @ 2700 MM FROM SLAB.
5. ALL HEIGHTS FROM SLAB.
6. FOR STUDY ROOM/HALL AC POINTS FOR SB ARE FOR FINISHED SB PLATE.
7. ***FOR EQUIPMENTS, AC BACK BOX LOCATION TO BE ESTABLISHED ON SITE IN OTHER PLACES AND COVERED WITH BLANK PLATE.***
8. ***SAME TO BE DONE FOR LIGHT POINTS IN PASSAGE AREA. THEIR LOCATION TO BE ESTABLISHED ON FALSE CEILING USING BLANK PLATES.***

PROJECT TITLE	PROJ.NO
PALAVA- LAKEFRONT	**L-10518**
DRAWING TITLE	DWG.NO
E1_FIRST FLOOR ELECTRICAL PLAN	**802.1**
DRAWING STAGE	REV.NO
WORKING DRAWING	**R-01**

DRAWN	CHECKED	SCALE	DATE
AD	ES	1:50	25-04-2019

KAPADIA ASSOCIATES
architecture • urban design
112-114, Peninsula Centre Dr. S.S. Rao Road, Off Ambedkar Road Parel East, Mumbai 400012
Tel : 91-22-6660 2838 / 39
Fax : 91-22-6660 2844
E-mail : kad@kapad.in
Website : www.kapad.in

1:1