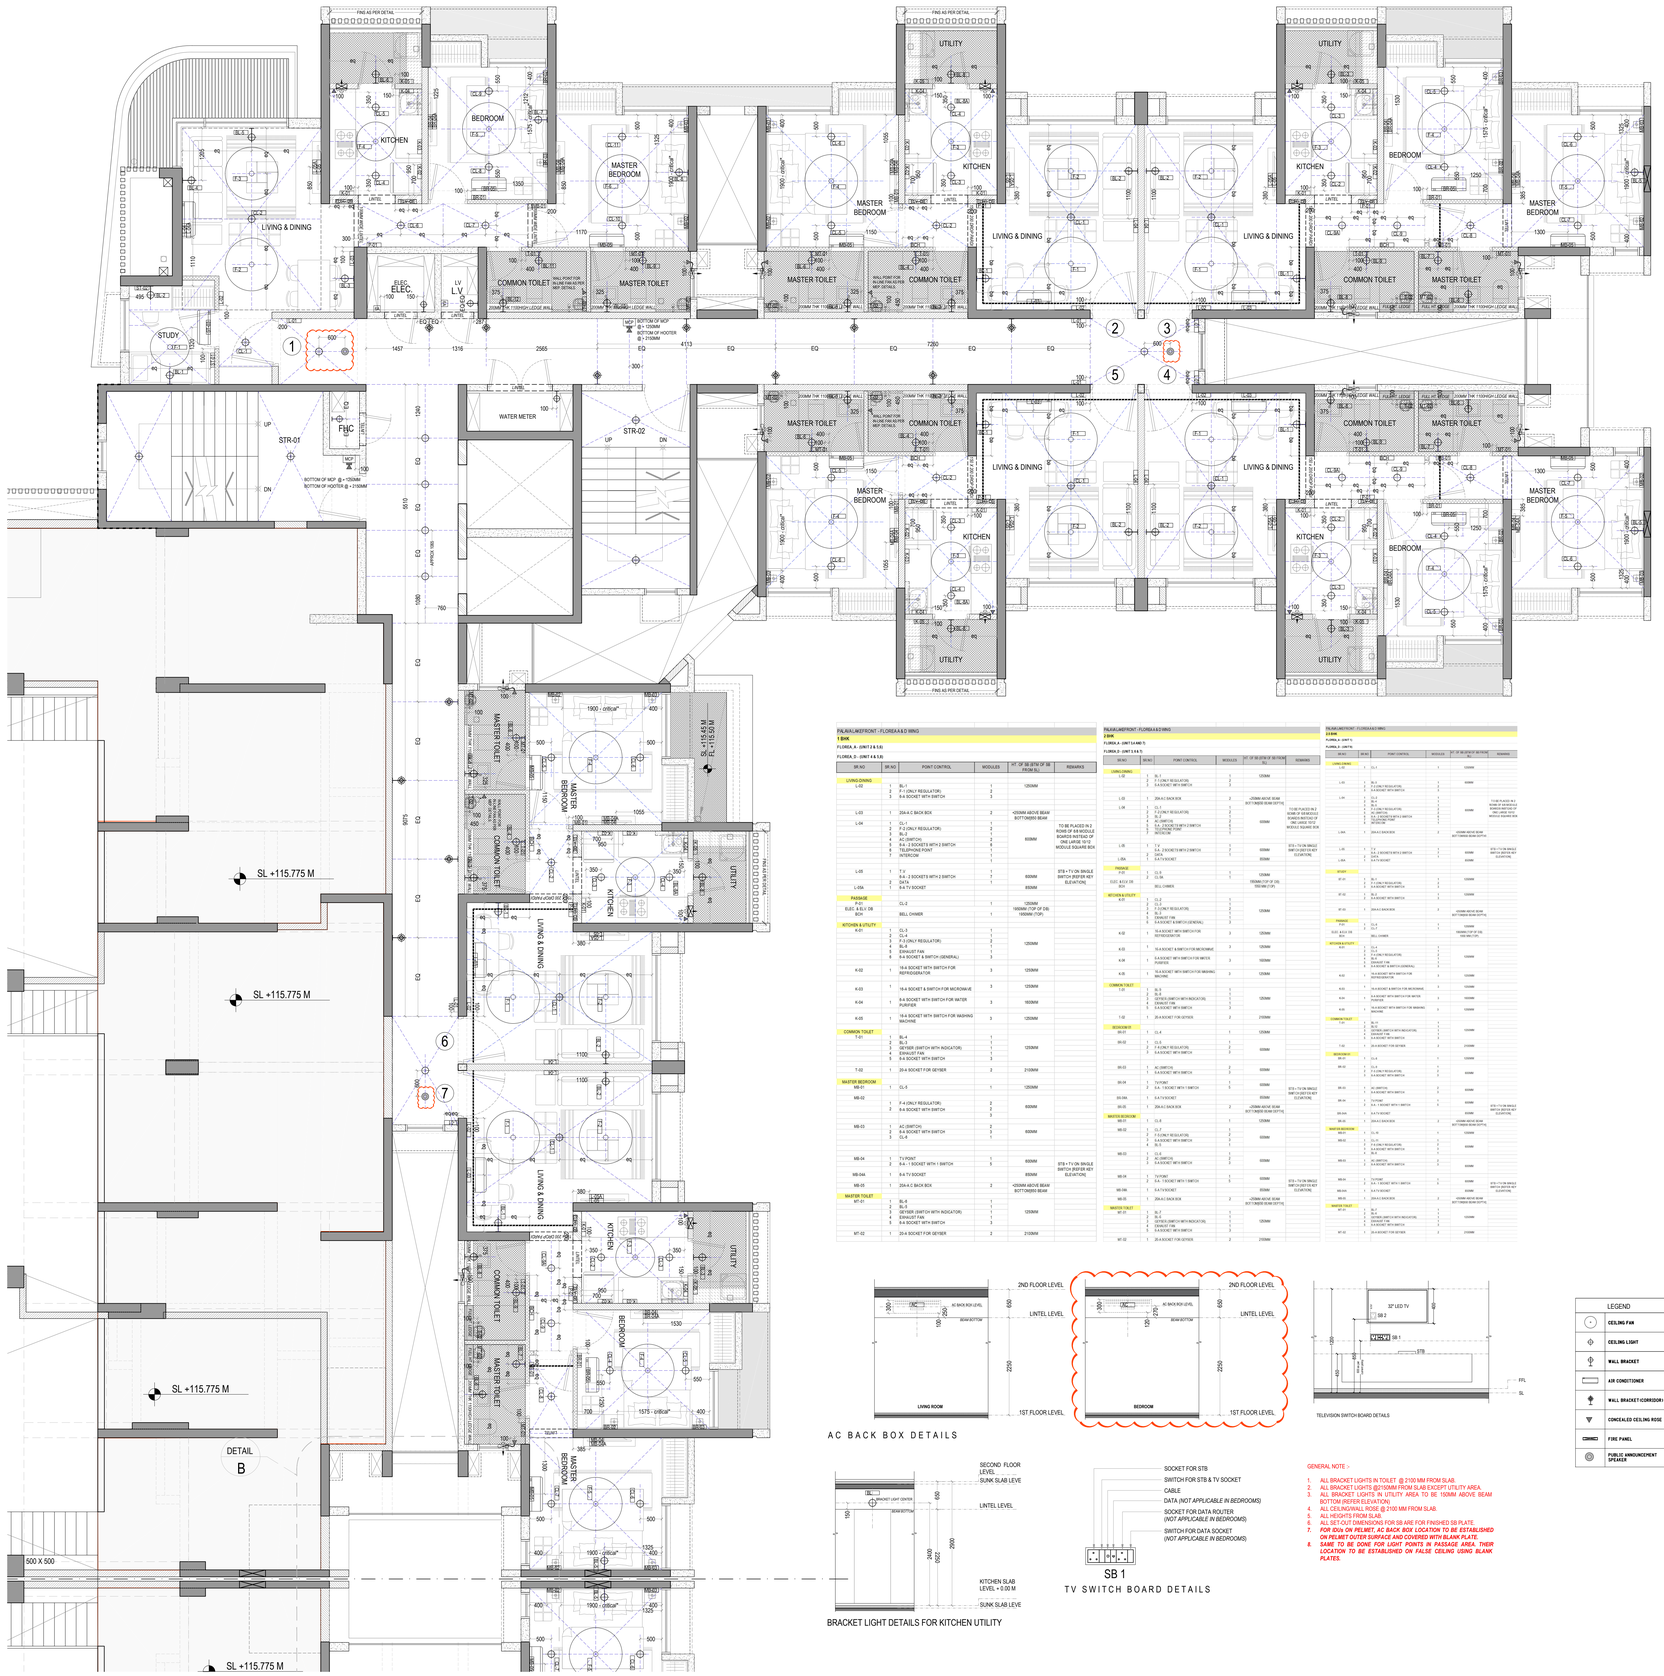


SR.NO	SR.NO	POINT CONTROL	MODULES	HT. OF SB (BTM OF SB FROM SL)	REMARKS
LIVING/DINING					
L-02	1	BL-1	1	1250MM	
	2	F-1 (ONLY REGULATOR)	2		
	3	6 A SOCKET WITH SWITCH	3		
L-03	1	20A A.C BACK BOX	2	+250MM ABOVE BEAM BOTTOM(BB) BEAM	
L-04	1	CL-1	1	600MM	TO BE PLACED IN 2 NOMB OF 64 MODULE SQUARE BOX OR ONE LARGE 10*2 MODULE SQUARE BOX
	2	F-2 (ONLY REGULATOR)	2		
	3	BL-2	3		
	4	AC (SWITCH)	4		
	5	6 A - 2 SOCKETS WITH 2 SWITCH	5		
	6	DATA OUTLET POINT	6		
	7	INTERCOM	7		
L-05	1	T.V	1	600MM	STB + T.V ON SINGLE SWITCH (REFER KEY ELEVATION)
	2	6A - 2 SOCKETS WITH 2 SWITCH	2		
	3	DATA	3		
L-05A	1	6 A TV SOCKET	1	600MM	
PASSAGE					
P-01	1	CL-2	1	1250MM	
ELEC. & D.V DB BOX		BELL CHIMER	1	1800MM (TOP OF DB) 1950MM (TOP)	
KITCHEN & UTILITY					
K-01	1	CL-3	1		
	2	BL-3	2		
	3	F-3 (ONLY REGULATOR)	3	1250MM	
	4	BL-8	4		
	5	EXHAUST FAN	5		
	6	6 A SOCKET & SWITCH (GENERAL)	6		
K-02	1	16 A SOCKET WITH SWITCH FOR REFRIDGERATOR	3	1250MM	
K-03	1	16 A SOCKET & SWITCH FOR MICROWAVE	3	1250MM	
K-04	1	6 A SOCKET & SWITCH FOR WATER PURIFIER	3	1600MM	
K-05	1	16 A SOCKET WITH SWITCH FOR WASHING MACHINE	3	1250MM	
COMMON TOILET T-01					
	1	BL-4	1		
	2	BL-3	2		
	3	GEYSER (SWITCH WITH INDICATOR)	3	1250MM	
	4	EXHAUST FAN	4		
	5	6 A SOCKET WITH SWITCH	5		
T-02	1	20 A SOCKET FOR GEYSER	2	2100MM	
MASTER BEDROOM MB-01	1	CL-5	1	1250MM	
MB-02	1	F-4 (ONLY REGULATOR)	1	600MM	
	2	6 A SOCKET WITH SWITCH	2		
	3		3		
MB-03	1	AC (SWITCH)	2	600MM	
	2	6 A SOCKET WITH SWITCH	3		
	3	CL-6	1		
MB-04	1	T.V POINT	1	600MM	STB + T.V ON SINGLE SWITCH (REFER KEY ELEVATION)
	2	6 A - 1 SOCKET WITH 1 SWITCH	5		
MB-04A	1	6 A TV SOCKET	1	600MM	
MB-05	1	20A A.C BACK BOX	2	+250MM ABOVE BEAM BOTTOM(BB) BEAM	
MASTER TOILET MT-01	1	BL-6	1		
	2	BL-3	2		
	3	GEYSER (SWITCH WITH INDICATOR)	3	1250MM	
	4	EXHAUST FAN	4		
	5	6 A SOCKET WITH SWITCH	5		
MT-02	1	20 A SOCKET FOR GEYSER	2	2100MM	

AC BACK BOX DETAILS

TELEVISION SWITCH BOARD DETAILS

BRACKET LIGHT DETAILS FOR KITCHEN UTILITY

TV SWITCH BOARD DETAILS


GENERAL NOTE :-

1. ALL BRACKET LIGHTS IN TOILET @ 2100 MM FROM SLAB.
2. ALL BRACKET LIGHTS @2100MM FROM SLAB EXCEPT UTILITY AREA.
3. ALL BRACKET LIGHTS IN UTILITY AREA TO BE 1936M ABOVE BEAM BOTTOM (REFER ELEVATION).
4. ALL CEILING/WALL ROSE @ 2100 MM FROM SLAB.
5. ALL HEIGHTS FROM SLAB.
6. ALL SET-OUT DIMENSIONS FOR SB ARE FOR FINISHED SB PLATE.
7. ***FOR 32cx ON PELMET, AC BACK BOX LOCATION TO BE ESTABLISHED ON PELMET OUTER SURFACE AND COVERED WITH BLANK PLATE.***
8. ***SAME TO BE DONE FOR LIGHT POINTS IN PASSAGE AREA. THEIR LOCATION TO BE ESTABLISHED ON FALSE CEILING USING BLANK PLATES.***

GENERAL NOTES

1 : All dimensions are in millimeters and levels in meters unless specified otherwise.
2 : Do not scale the drawing; follow written dimensions.
3 : All dimensions are unfinished dimensions unless specified otherwise.
4 : Any discrepancies should be brought to the notice of the Architect prior to execution of job / procuring materials at site.
5 : This drawing is the property of Kapadia Associates and should not be reproduced, copied, handed over to a third party or used for any purpose other than for which it has been issued.
6 : This drawing is to be read in conjunction with all relevant structural & services drawings.

KEY PLAN

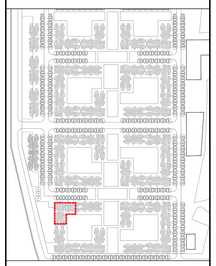

REVISION INDEX

REV.NO.	DATE	DESCRIPTION
R-01	29-05-2019	I.D.U. LOCATION SHIFTED (MOVED UP BY 20MM) ONLY IN BEDROOMS.
		P.A. SPEAKERS ADDED 3 NOS.

CONSULTANTS

GOKANI CONSULTANTS
Structural Consultants
Tel : +9102202888044/00
email : info@gokaniconsultants.com

MICRO ENGINEERING
MEP Consultants
Tel : 01202-455878
email : business@meindia.com

PBB
Planner /Landscape Architect
Tel : 079 6923054
email : landscapeindia@usg.net

STAMP & SIGN

PROJECT TITLE	PROJ.NO
PALAVA- LAKEFRONT	**L-10518**
DRAWING TITLE	**DWG.NO**
AR-FLOREA A _FIRST FLOOR ELECTRICAL PLAN	**802.1**
DRAWING STAGE	**REV.NO**
WORKING DRAWING	**R-01**

DRAWN	CHECKED	SCALE	DATE
AD	ES	1:50	26-04-2019

KAPADIA ASSOCIATES
architecture • urban design
112-114,
Peninsula Centre,Dr. S.S. Rao Road,
Off Ambedkar Road,Parel East,
Mumbai 400012
Tel : 91-22-6665 2838 / 39
Fax : 91-22-6665 2844
E-mail : kapt@kapt.in
Website: www.kapt.in

LEGEND			
	CEILING FAN		EXHAUST FAN
	CEILING LIGHT		FIRE ALARM SOUNDER/HOOTER
	WALL BRACKET	MCP	MANUAL CALLPOINT
	AIR CONDITIONER		ACCESS P.COINT
	WALL BRACKET-/CORRIDOR/		DOME CAMERA
	CONCEALED CEILING ROSE		GARDEN WALL BRACKET
	FIRE PANEL	6A	6 AMP SWITCH + SOCKET
	PUBLIC ANNOUNCEMENT SPEAKER		

1:1