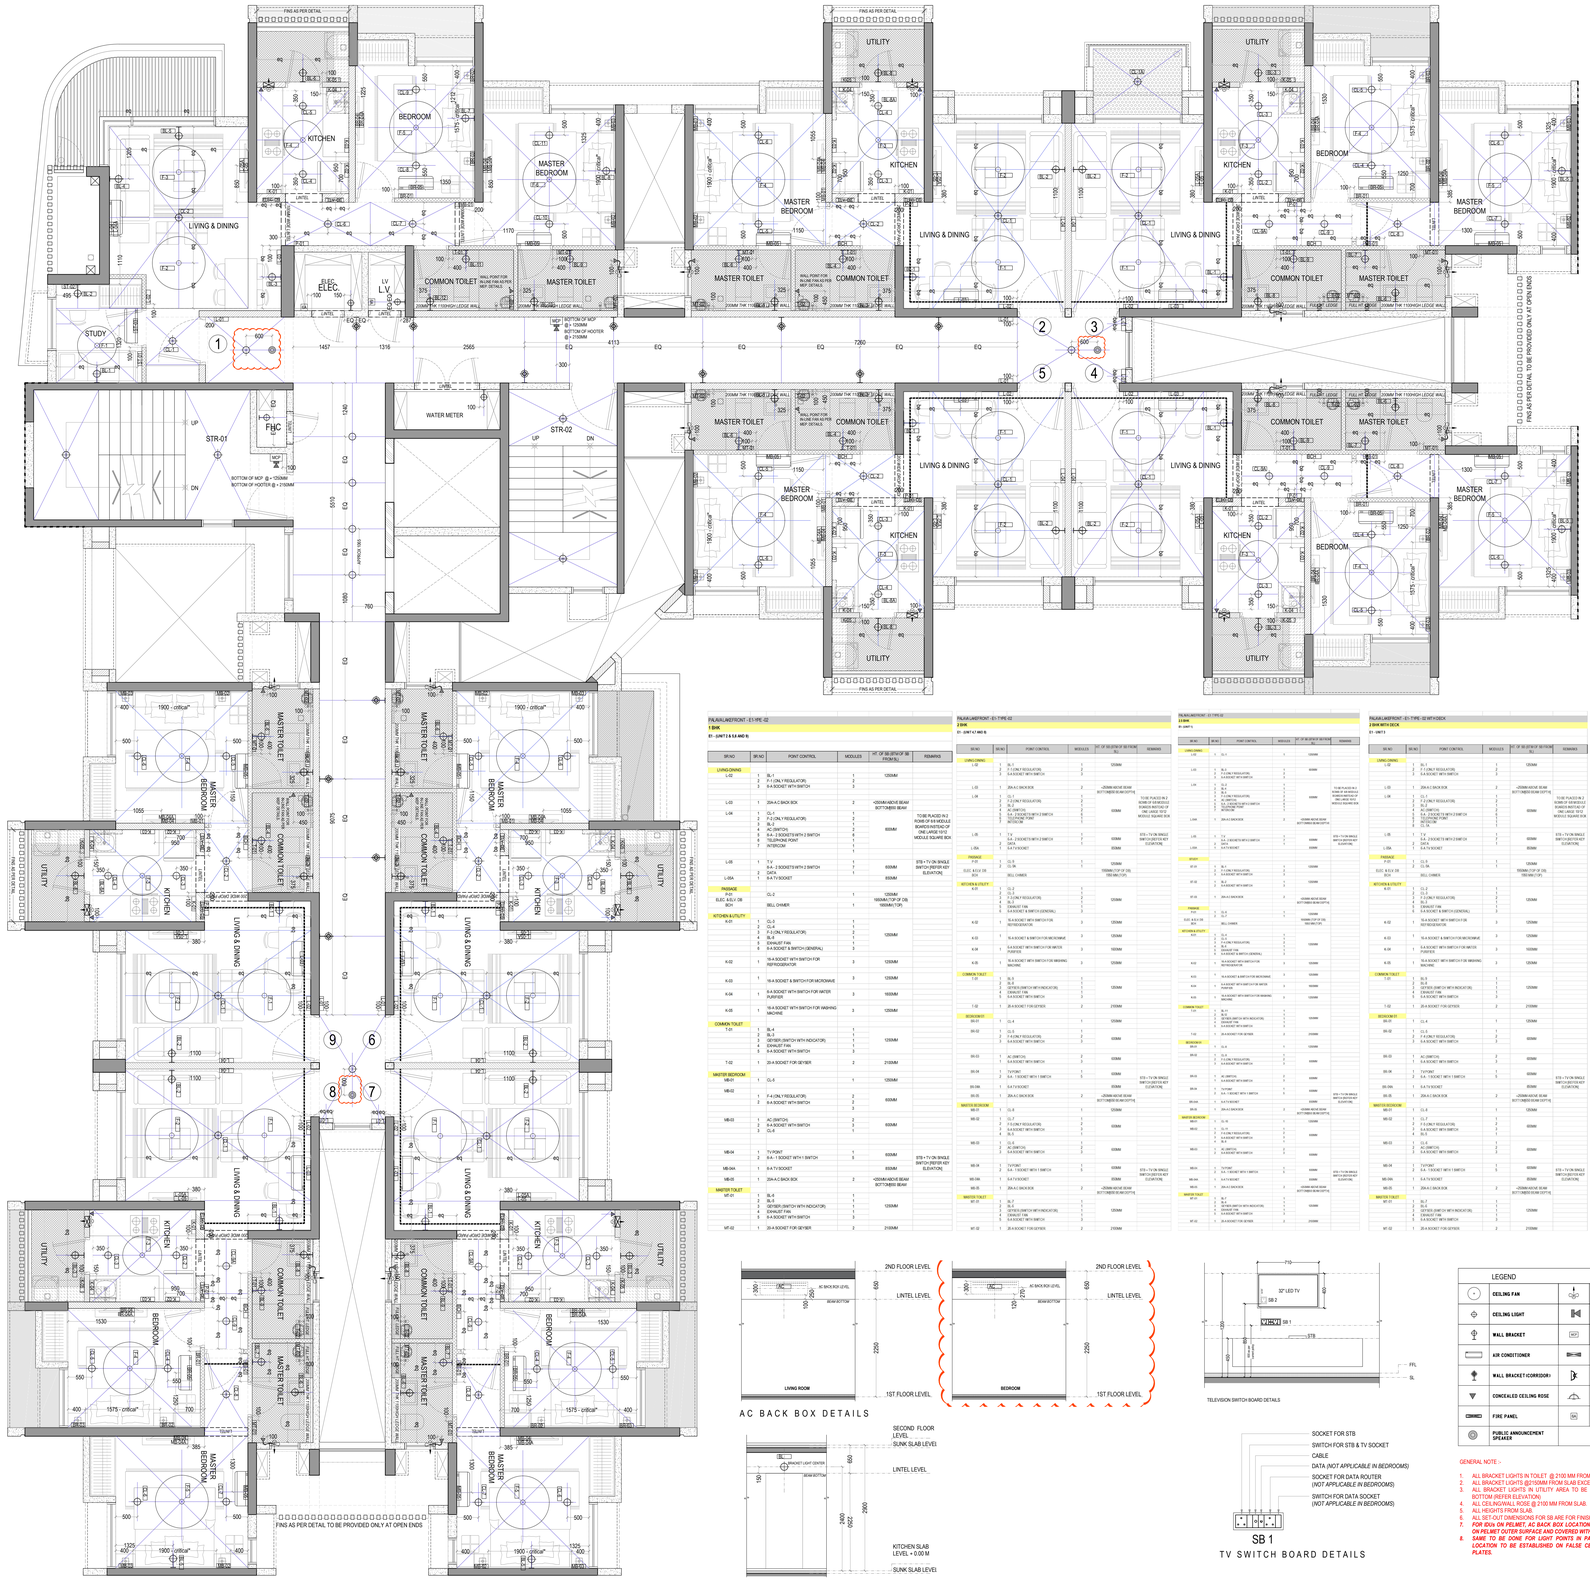


AC BACK BOX DETAILS

TELEVISION SWITCH BOARD DETAILS

BRACKET LIGHT DETAILS FOR KITCHEN UTILITY

TV SWITCH BOARD DETAILS

LEGEND			
CEILING FAN		EXHAUST FAN	
CEILING LIGHT		FIRE ALARM SOUNDER/HOOTER	
WALL BRACKET	MCP	MANUAL CALLPOINT	
AIR CONDITIONER		ACCESS P.COINT	
WALL BRACKET (CORRIDOR)		DOME CAMERA	
CONCEALED CEILING ROSE		GARDEN WALL BRACKET	
FIRE PANEL		6 AMP SWITCH + SOCKET	
PUBLIC ANNOUNCEMENT SPEAKER			


GENERAL NOTE :-

1. ALL BRACKET LIGHTS IN TOILET @ 2100 MM FROM SLAB.
2. ALL BRACKET LIGHTS @2100MM FROM SLAB EXCEPT UTILITY AREA.
3. ALL BRACKET LIGHTS IN UTILITY AREA TO BE 150MM ABOVE BEAM BOTTOM (REFER ELEVATION)
4. ALL CEILING/WALL ROSE @ 2100 MM FROM SLAB.
5. ALL HEIGHTS FROM SLAB.
6. ALL SET-OUT DIMENSIONS FOR SB ARE FOR FINISHED SB PLATE.
7. ***FOR IDUs ON PELMET, AC BACK BOX LOCATION TO BE ESTABLISHED ON PELMET OUTER SURFACE AND COVERED WITH BLANK PLATE.***
8. ***SAME TO BE DONE FOR LIGHT POINTS IN PASSAGE AREA. THEIR LOCATION TO BE ESTABLISHED ON FALSE CEILING USING BLANK PLATES.***

GENERAL NOTES

1 : All dimensions are in millimeters and levels in meters unless specified otherwise.
2 : Do not scale the drawing; follow written dimensions.
3 : All dimensions are unfinished dimensions unless specified otherwise.
4 : Any discrepancies should be brought to the notice of the Architect prior to execution of job / procuring materials at site.
5 : This drawing is the property of Kapadia Associates and should not be reproduced, copied, handed over to a third party or used for any purpose other than for which it has been issued.
6 : This drawing is to be read in conjunction with all relevant structural & services drawings.

KEY PLAN

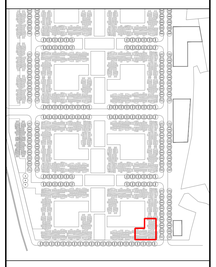

REVISION INDEX

REV.NO.	DATE	DESCRIPTION
R-01	29-05-2019	I.D.U. LOCATION SHIFTED (MOVED UP BY 20MM) ONLY IN BEDROOMS.
		P.A. SPEAKERS ADDED 3 NOS.

CONSULTANTS

GOKANI CONSULTANTS
Structural Consultants
Tel : +91(022)28804400
email : info@gokaniconsultants.com

MICRO ENGINEERING
MEP Consultants
Tel : 01(20-4558718
email : business@meindia.com

PBB
Planner /Landscape Architect
Tel : 079 6923654
email : landscapeindia@usg.net

STAMP & SIGN

PROJECT TITLE	PROJ.NO
PALAVA- LAKEFRONT	**L-10518**
DRAWING TITLE	DWG.NO
E1_FIRST TYPE -02 FLOOR ELECTRICAL PLAN	**802.2**
DRAWING STAGE	REV.NO
WORKING DRAWING	**R-01**

DRAWN	CHECKED	SCALE	DATE
AD	ES	1:50	25-04-2019

KAPADIA ASSOCIATES
architecture • urban design
113-114
Peninsula Centre,Dr. S.S. Rao Road,
Off Ambedkar Road,Parel,East,
Mumbai 400012
Tel.: 91-22-6665 2838 / 39
Fax : 91-22-6665 2844
E-mail : kad@vsnl.in
Website: www.kapad.in

1:1