
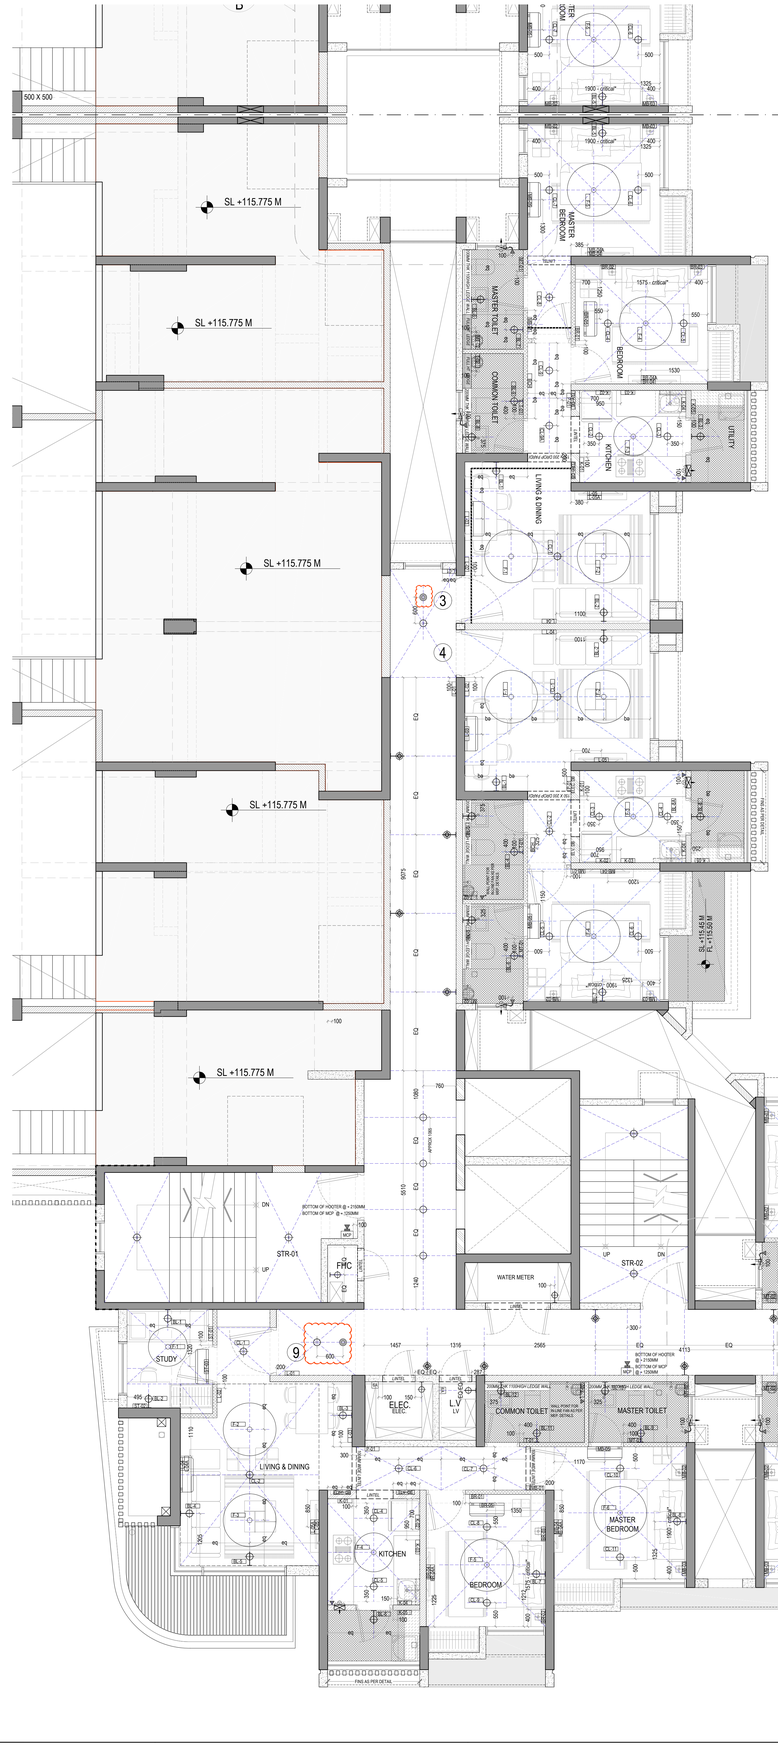



PALAVA LAKEFRONT - FLOREA A & D WING					
1 BHK					
FLOREA A - (UNIT 2 & 5.5)					
FLOREA D - (UNIT 4 & 5.5)					
SR NO	SR NO	POINT CONTROL	MODULES	HT. OF SB (BTM OF SB FROM SL)	REMARKS
LIVING-DINING					
L-02	1	BL-1	1	1250MM	
	2	F.1 (ONLY REGULATOR)	2		
	3	6-A SOCKET WITH SWITCH	3		
L-03	1	20A-A.C BACK BOX	2	+250MM ABOVE BEAM BOTTOM(BEAM BOTTOM)	
L-04	1	CL-1	1		TO BE PLACED IN A ROW OF 6X MODULE BOARDS INSTEAD OF ONE LARGE 12'O' MODULE SQUARE BOX
	2	F.1 (ONLY REGULATOR)	1		
	3	BL-2	2	1829MM	
	4	AC (SWITCH)	2		
	5	6-A , 2 SOCKET WITH 2 SWITCH	6		
	6	TELEPHONE POINT	1		
	7	INTERCOM	1		
L-05	1	T.V	1		
	2	6-A , 2 SOCKETS WITH 2 SWITCH	7	600MM	
	3	DATA	1		
L-05A	1	6-A TV SOCKET		600MM	
PASSAGE					
P-01		CL-2	1	1250MM	
ELEC. & D.V. DB BOX				1850MM (TOP OF DB) 1850MM (TOP)	
		BELL CHIMER	1		
KITCHEN & UTILITY					
K-01	1	CL-3	1		
	2	CL-4	1		
	3	F.1 (ONLY REGULATOR)	1	1250MM	
	4	BL-2	2		
	5	EXHAUST FAN	1		
	6	6-A SOCKET & SWITCH (GENERAL)	3		
K-02	1	16-A SOCKET WITH SWITCH FOR REFRIGERATOR	3	1250MM	
K-03	1	16-A SOCKET & SWITCH FOR MICROWAVE	3	1250MM	
K-04	1	6-A SOCKET WITH SWITCH FOR WATER PURIFIER	3	1650MM	
K-05	1	16-A SOCKET WITH SWITCH FOR WASHING MACHINE	3	1250MM	
COMMON TOILET					
T-01	1	BL-4	1		
	2	BL-3	1		
	3	GEYSER (SWITCH WITH INDICATOR)	1	1250MM	
	4	EXHAUST FAN	1		
	5	6-A SOCKET WITH SWITCH	3		
T-02	1	20-A SOCKET FOR GEYSER	2	2100MM	
MASTER BEDROOM					
MB-01	1	CL-5	1	1250MM	
MB-02	1	F.4 (ONLY REGULATOR)	2	600MM	
	2	6-A SOCKET WITH SWITCH	3		
MB-03	1	AC (SWITCH)	2		
	2	6-A SOCKET WITH SWITCH	3	600MM	
	3	CL-6	1		
MB-04	1	TV POINT	1	600MM	
	2	6-A , 1 SOCKET WITH 1 SWITCH	3		STB + TV ON SINGLE SWITCH (BOTTOM KEY ELEVATION)
MB-04A	1	6-A TV SOCKET		600MM	
MB-05	1	20A-A.C BACK BOX	2	+250MM ABOVE BEAM BOTTOM(BEAM BOTTOM)	
MASTER TOILET					
MT-01	1	BL-5	1		
	2	BL-4	1		
	3	GEYSER (SWITCH WITH INDICATOR)	1	1250MM	
	4	EXHAUST FAN	1		
	5	6-A SOCKET WITH SWITCH	3		
MT-02	1	20-A SOCKET FOR GEYSER	2	2100MM	

PALAVA LAKEFRONT - FLOREA A & D WING					
2 BHK					
FLOREA A - (UNIT 3 & 6&6.5)					
FLOREA D - (UNIT 3 & 6.5)					
SR NO	SR NO	POINT CONTROL	MODULES	HT. OF SB (BTM OF SB FROM SL)	REMARKS
LIVING-DINING					
L-02	1	BL-1	1	1250MM	
	2	F.1 (ONLY REGULATOR)	2		
	3	6-A SOCKET WITH SWITCH	3		
L-03	1	20A-A.C BACK BOX	2	+250MM ABOVE BEAM BOTTOM(BEAM BOTTOM)	
L-04	1	CL-1	1		TO BE PLACED IN A ROW OF 6X MODULE BOARDS INSTEAD OF ONE LARGE 12'O' MODULE SQUARE BOX
	2	F.3 (ONLY REGULATOR)	1		
	3	BL-2	2	600MM	
	4	AC (SWITCH)	2		
	5	6-A , 2 SOCKETS WITH 2 SWITCH	6		
	6	TELEPHONE POINT	1		
	7	INTERCOM	1		
L-05	1	T.V	1		
	2	6-A , 2 SOCKETS WITH 2 SWITCH	7	600MM	STB + TV ON SINGLE SWITCH (BOTTOM KEY ELEVATION)
L-05A	1	6-A TV SOCKET		600MM	
PASSAGE					
P-01		CL-2	1	1250MM	
ELEC. & D.V. DB BOX				1850MM (TOP OF DB) 1850MM (TOP)	
		BELL CHIMER	1		
KITCHEN & UTILITY					
K-01	1	CL-3	1		
	2	CL-4	1		
	3	F.1 (ONLY REGULATOR)	1	1250MM	
	4	BL-2	2		
	5	EXHAUST FAN	1		
	6	6-A SOCKET & SWITCH (GENERAL)	3		
K-02	1	16-A SOCKET WITH SWITCH FOR REFRIGERATOR	3	1250MM	
K-03	1	16-A SOCKET & SWITCH FOR MICROWAVE	3	1250MM	
K-04	1	6-A SOCKET WITH SWITCH FOR WATER PURIFIER	3	1650MM	
K-05	1	16-A SOCKET WITH SWITCH FOR WASHING MACHINE	3	1250MM	
COMMON TOILET					
T-01	1	BL-4	1		
	2	BL-3	1		
	3	GEYSER (SWITCH WITH INDICATOR)	1	1250MM	
	4	EXHAUST FAN	1		
	5	6-A SOCKET WITH SWITCH	3		
T-02	1	20-A SOCKET FOR GEYSER	2	2100MM	
BEDROOM D					
BR-01	1	CL-4	1	1250MM	
BR-02	1	CL-5	1		
	2	F.4 (ONLY REGULATOR)	2	600MM	
	3	6-A SOCKET WITH SWITCH	3		
BR-03	1	AC (SWITCH)	2	600MM	
	2	6-A SOCKET WITH SWITCH	3		
BR-04	1	TV POINT	1	600MM	
	2	6-A , 1 SOCKET WITH 1 SWITCH	3		STB + TV ON SINGLE SWITCH (BOTTOM KEY ELEVATION)
BR-04A	1	6-A TV SOCKET		600MM	
BR-05	1	20A-A.C BACK BOX	2	+250MM ABOVE BEAM BOTTOM(BEAM BOTTOM)	
MASTER BEDROOM					
MB-01	1	CL-5	1	1250MM	
MB-02	1	CL-7	1		
	2	F.5 (ONLY REGULATOR)	2	600MM	
	3	6-A SOCKET WITH SWITCH	3		
MB-03	1	CL-8	1		
	2	AC (SWITCH)	2	600MM	
	3	6-A SOCKET WITH SWITCH	3		
MB-04	1	TV POINT	1	600MM	
	2	6-A , 1 SOCKET WITH 1 SWITCH	3		STB + TV ON SINGLE SWITCH (BOTTOM KEY ELEVATION)
MB-04A	1	6-A TV SOCKET		600MM	
MB-05	1	20A-A.C BACK BOX	2	+250MM ABOVE BEAM BOTTOM(BEAM BOTTOM)	
MASTER TOILET					
MT-01	1	BL-5	1		
	2	BL-4	1		
	3	GEYSER (SWITCH WITH INDICATOR)	1	1250MM	
	4	EXHAUST FAN	1		
	5	6-A SOCKET WITH SWITCH	3		
MT-02	1	20-A SOCKET FOR GEYSER	2	2100MM	


PALAVA LAKEFRONT - FLOREA A D WING					
3 BHK					
FLOREA A - (UNIT 1)					
FLOREA D - (UNIT 6)					
SR NO	SR NO	POINT CONTROL	MODULES	HT. OF SB (BTM OF SB FROM SL)	REMARKS
LIVING-DINING					
L-02	1	BL-1	1	1250MM	
	2	F.1 (ONLY REGULATOR)	2		
	3	6-A SOCKET WITH SWITCH	3		
L-03	1	20A-A.C BACK BOX	2	600MM	
L-04	1	CL-1	1		TO BE PLACED IN A ROW OF 6X MODULE BOARDS INSTEAD OF ONE LARGE 12'O' MODULE SQUARE BOX
	2	F.3 (ONLY REGULATOR)	1		
	3	BL-2	2		
	4	AC (SWITCH)	2		
	5	6-A , 2 SOCKETS WITH 2 SWITCH	6		
	6	TELEPHONE POINT	1		
	7	INTERCOM	1		
L-05	1	T.V	1		
	2	6-A , 2 SOCKETS WITH 2 SWITCH	7	600MM	STB + TV ON SINGLE SWITCH (BOTTOM KEY ELEVATION)
L-05A	1	6-A TV SOCKET		600MM	
PASSAGE					
P-01		CL-2	1	1250MM	
ELEC. & D.V. DB BOX				1850MM (TOP OF DB) 1850 MM (TOP)	
		BELL CHIMER	1		
KITCHEN & UTILITY					
K-01	1	CL-3	1		
	2	CL-4	1		
	3	F.1 (ONLY REGULATOR)	1	1250MM	
	4	BL-2	2		
	5	EXHAUST FAN	1		
	6	6-A SOCKET & SWITCH (GENERAL)	3		
K-02	1	16-A SOCKET WITH SWITCH FOR REFRIGERATOR	3	1250MM	
K-03	1	16-A SOCKET & SWITCH FOR MICROWAVE	3	1250MM	
K-04	1	6-A SOCKET WITH SWITCH FOR WATER PURIFIER	3	1650MM	
K-05	1	16-A SOCKET WITH SWITCH FOR WASHING MACHINE	3	1250MM	
COMMON TOILET					
T-01	1	BL-4	1		
	2	BL-3	1		
	3	GEYSER (SWITCH WITH INDICATOR)	1	1250MM	
	4	EXHAUST FAN	1		
	5	6-A SOCKET WITH SWITCH	3		
T-02	1	20-A SOCKET FOR GEYSER	2	2100MM	
BEDROOM D					
BR-01	1	CL-4	1	1250MM	
BR-02	1	CL-5	1		
	2	F.4 (ONLY REGULATOR)	2	600MM	
	3	6-A SOCKET WITH SWITCH	3		
BR-03	1	AC (SWITCH)	2	600MM	
	2	6-A SOCKET WITH SWITCH	3		
BR-04	1	TV POINT	1	600MM	
	2	6-A , 1 SOCKET WITH 1 SWITCH	3		STB + TV ON SINGLE SWITCH (BOTTOM KEY ELEVATION)
BR-04A	1	6-A TV SOCKET		600MM	
BR-05	1	20A-A.C BACK BOX	2	600MM ABOVE BEAM BOTTOM(BEAM BOTTOM)	
MASTER BEDROOM					
MB-01	1	CL-5	1	1250MM	
MB-02	1	CL-7	1		
	2	F.5 (ONLY REGULATOR)	2	600MM	
	3	6-A SOCKET WITH SWITCH	3		
MB-03	1	CL-8	1		
	2	AC (SWITCH)	2	600MM	
	3	6-A SOCKET WITH SWITCH	3		
MB-04	1	TV POINT	1	600MM	
	2	6-A , 1 SOCKET WITH 1 SWITCH	3		STB + TV ON SINGLE SWITCH (BOTTOM KEY ELEVATION)
MB-04A	1	6-A TV SOCKET		600MM	
MB-05	1	20A-A.C BACK BOX	2	600MM ABOVE BEAM BOTTOM(BEAM BOTTOM)	
MASTER TOILET					
MT-01	1	BL-5	1		
	2	BL-4	1		
	3	GEYSER (SWITCH WITH INDICATOR)	1	1250MM	
	4	EXHAUST FAN	1		
	5	6-A SOCKET WITH SWITCH	3		
MT-02	1	20-A SOCKET FOR GEYSER	2	2100MM	

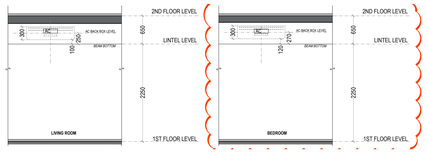


AC BACK BOX DETAILS

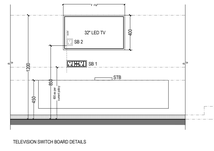

TELEVISION SWITCH BOARD DETAILS

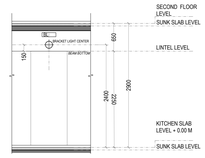

BRACKET LIGHT DETAILS FOR KITCHEN UTILITY

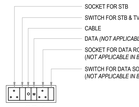

TV SWITCH BOARD DETAILS

GENERAL NOTE :-


1. ALL BRACKET LIGHTS IN TOILET @ 2100 MM FROM SLAB.
2. ALL BRACKET LIGHTS @1500MM FROM SLAB EXCEPT UTILITY AREA.
3. ALL BRACKET LIGHTS IN UTILITY AREA TO BE 150MM ABOVE BEAM BOTTOM (REFER ELEVATION).
4. ALL CEILINGWALL ROSE @ 2100 MM FROM SLAB.
5. ALL HEIGHTS FROM SLAB.
6. ALL SET-OUT DIMENSIONS FOR SB ARE FOR FINISHED SB PLATE.
7. ***FOR IDUs ON PELMET, AC BACK BOX LOCATION TO BE ESTABLISHED ON PELMET OUTER SURFACE AND COVERED WITH BLANK PLATE.***
8. ***SAME TO BE DONE FOR LIGHT POINTS IN PASSAGE AREA. THEIR LOCATION TO BE ESTABLISHED ON FALSE CEILING USING BLANK PLATES.***

LEGEND			
	CEILING FAN		EXHAUST FAN
	CEILING LIGHT		FIRE ALARM SOUNDER/HOOTER
	WALL BRACKET	MCP	MANUAL CALLPOINT
	AIR CONDITIONER		ACCESS P.CONT
	WALL BRACKET/CORRIDOR		DOME CAMERA
	CONCEALED CEILING ROSE		GARDEN WALL BRACKET
	FIRE PANEL	6A	6 AMP SWITCH + SOCKET
	PUBLIC ANNOUNCEMENT SPEAKER		

GENERAL NOTES

1 : All dimensions are in millimeters and levels in meters unless specified otherwise.
2 : Do not scale the drawing; follow written dimensions.
3 : All dimensions are unfinished dimensions unless specified otherwise.
4 : Any discrepancies should be brought to the notice of the Architect prior to execution of job / procuring materials at site.
5 : This drawing is the property of Kapadia Associates and should not be reproduced, copied, handed over to a third party or used for any purpose other than for which it has been issued.
6 : This drawing is to be read in conjunction with all relevant structural & services drawings.

KEY PLAN

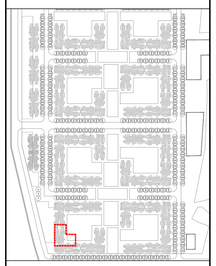

REVISION INDEX

REV.NO.	DATE	DESCRIPTION
R-01	29-05-2019	I.D.U. LOCATION SHIFTED (MOVED UP BY 20MM) ONLY IN BEDROOMS.
		P.A. SPEAKERS ADDED 3 NOS.

CONSULTANTS

GOKANI CONSULTANTS
Structural Consultants
Tel : +91(22)28804400
email : info@gokaniconsultants.com

MICRO ENGINEERING
MEP Consultants
Tel : 0120-4558718
email : business@meindia.com

PHB
Planner /Landscape Architect
Tel : 079 6923054
email : landscapeindia@usg.net

STAMP & SIGN

PROJECT TITLE			PROJ.NO
PALAVA- LAKEFRONT			**L-10518**
DRAWING TITLE			DWG.NO
AR-FLOREA D_FIRST FLOOR ELECTRICAL PLAN			**802.2**
DRAWING STAGE			REV.NO
WORKING DRAWING			**R-01**
DRAWN	CHECKED	SCALE	DATE
AD	ES	1:50	25-04-2019

KAPADIA ASSOCIATES
architecture • urban design
110-114
Peninsula Centre,Dr. S.S. Rao Road,
Nr.Anasteher Road,Parel East,
Mumbai 400012
Tel: 91-22-6660 2838 / 39
Fax : 91-22-6660 2844
E-mail : kap@vsnl.in
Website: www.kapa.in

1:1