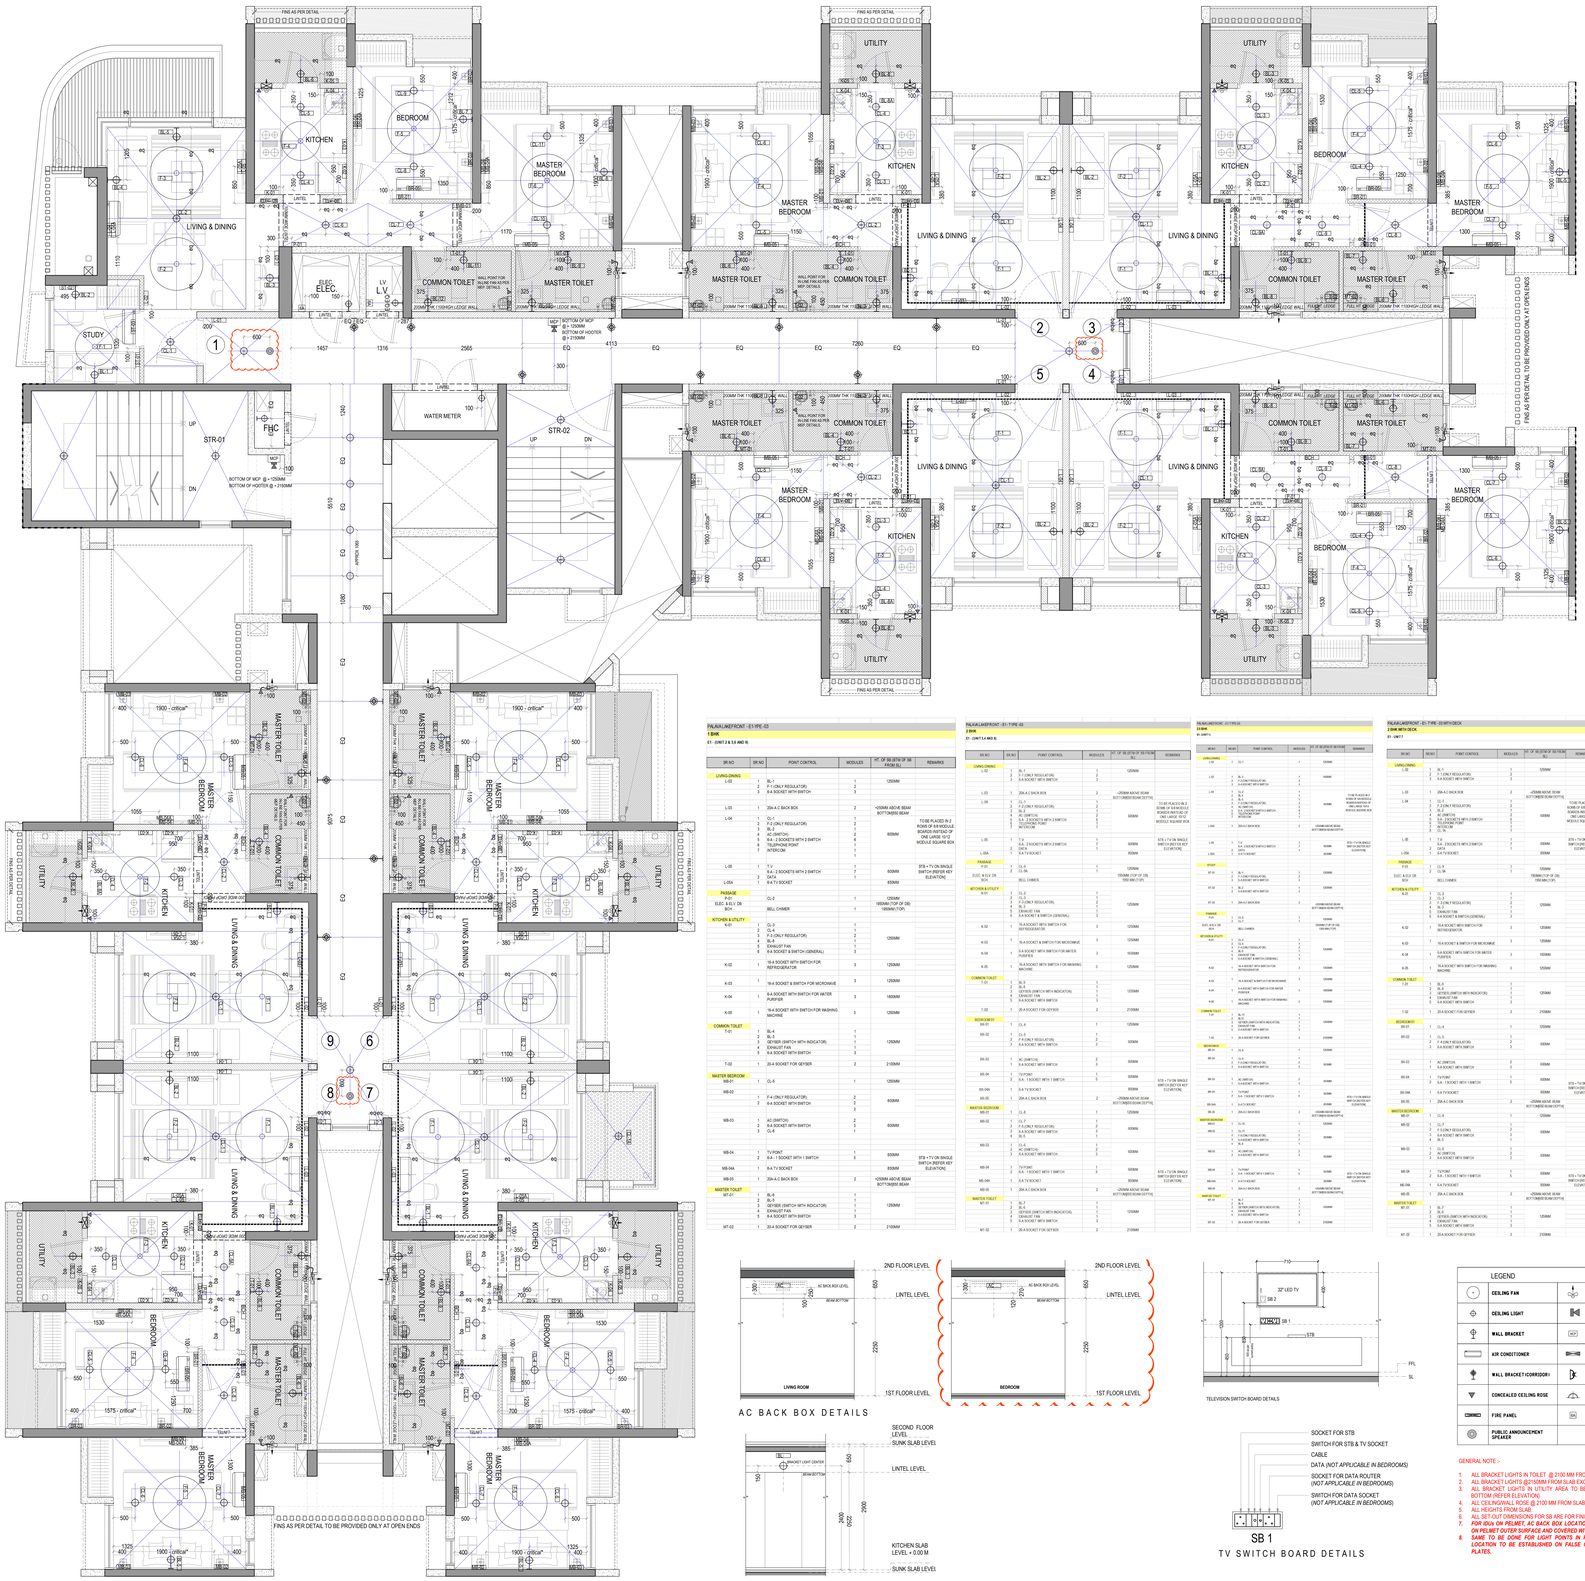


PALAVA,LAKEFRONT - E1-1PE -03

1 BHK

E1 - (UNIT 2 & 5,6 AND 9)

SR.NO	SR.NO	POINT CONTROL	MODULES	HT. OF SW.(BTM OF SW. FROM SL)	REMARKS
LIVING-DINING					
L-02	1	SL-1	1	1200MM	
	2	F-1 (ONLY REGULATOR)	2		
	3	6-A SOCKET WITH SWITCH	3		
L-03	1	20A-A.C BACK BOX	2	+250MM ABOVE BEAM BOTTOM(RH BEAM	
L-04	1	CL-1	1	600MM	TO BE PLACED IN 2 NOS. OF 6A MODULE BOARDS INSTEAD OF ONE LARGE 12*12 MODULE SQUARE BOX
	2	F-2 (ONLY REGULATOR)	2		
	3	SL-2	3		
	4	AC (SWITCH)	4		
	5	6-A 2 SOCKETS WITH 2 SWITCH	5		
	6	TELEPHONE POINT	6		
	7	INTERCOM	7		
L-05	1	T.V	1	600MM	STB + TV ON SINGLE SWITCH (REFER KEY ELEVATION)
	2	6-A - 2 SOCKETS WITH 2 SWITCH	2		
	3	DATA	3		
L-05A	1	6-A TV SOCKET	1	600MM	
PASSAGE					
ELEC. & LV SW BOX	1	CL-2	1	1200MM	
	2	BELL CHIMER	1	1850MM (TOP OF DB) 1850MM (TOP)	
KITCHEN & UTILITY					
K-01	1	CL-2	1	1200MM	
	2	F-3 (ONLY REGULATOR)	2		
	3	SL-3	3		
	4	EXHAUST FAN	4		
	5	6-A SOCKET & SWITCH (GENERAL)	5		
K-02	1	16-A SOCKET WITH SWITCH FOR REFRIDGERATOR	3	1200MM	
K-03	1	16-A SOCKET & SWITCH FOR MICROWAVE	3	1200MM	
K-04	1	6-A SOCKET WITH SWITCH FOR WATER PURIFIER	3	1600MM	
K-05	1	16-A SOCKET WITH SWITCH FOR WASHING MACHINE	3	1200MM	
COMMON TOILET					
T-01	1	SL-4	1	1200MM	
	2	SL-5	2		
	3	GEYSER (SWITCH WITH INDICATOR)	3		
	4	EXHAUST FAN	4		
	5	6-A SOCKET WITH SWITCH	5		
T-02	1	20-A SOCKET FOR GEYSER	2	2100MM	
MASTER BEDROOM					
MB-01	1	CL-5	1	1200MM	
MB-02	1	F-4 (ONLY REGULATOR)	2	600MM	
	2	6-A SOCKET WITH SWITCH	3		
MB-03	1	AC (SWITCH)	2	600MM	
	2	6-A SOCKET WITH SWITCH	3		
	3	CL-6	1		
MB-04	1	TV POINT	1	600MM	STB + TV ON SINGLE SWITCH (REFER KEY ELEVATION)
	2	6-A - 1 SOCKET WITH 1 SWITCH	5		
MB-04A	1	6-A TV SOCKET	1	600MM	
MB-05	1	20A-A.C BACK BOX	2	+250MM ABOVE BEAM BOTTOM(RH BEAM	
MASTER TOILET					
MT-01	1	SL-6	1	1200MM	
	2	SL-7	2		
	3	GEYSER (SWITCH WITH INDICATOR)	3		
	4	EXHAUST FAN	4		
	5	6-A SOCKET WITH SWITCH	5		
MT-02	1	20-A SOCKET FOR GEYSER	2	2100MM	

PALAVA,LAKEFRONT - E1- TYPE -02

2 BHK

E1 - (UNIT 3,4 AND 8)

SR.NO	SR.NO	POINT CONTROL	MODULES	HT. OF SW.(BTM OF SW. FROM SL)	REMARKS
LIVING-DINING					
L-02	1	SL-1	1	1200MM	
	2	F-1 (ONLY REGULATOR)	2		
	3	6-A SOCKET WITH SWITCH	3		
L-03	1	20A-A.C BACK BOX	2	+250MM ABOVE BEAM BOTTOM(RH BEAM BOTTOM)	
L-04	1	CL-1	1	600MM	TO BE PLACED IN 2 NOS. OF 6A MODULE BOARDS INSTEAD OF ONE LARGE 12*12 MODULE SQUARE BOX
	2	F-2 (ONLY REGULATOR)	2		
	3	SL-2	3		
	4	AC (SWITCH)	4		
	5	6-A 2 SOCKETS WITH 2 SWITCH	5		
	6	TELEPHONE POINT	6		
	7	INTERCOM	7		
L-05	1	T.V	1	600MM	STB + TV ON SINGLE SWITCH (REFER KEY ELEVATION)
	2	6-A - 2 SOCKETS WITH 2 SWITCH	2		
	3	DATA	3		
L-05A	1	6-A TV SOCKET	1	600MM	
PASSAGE					
ELEC. & LV SW BOX	1	CL-2	1	1200MM	
	2	SL-5A	1	1850MM (TOP OF DB) 1850 MM (TOP)	
	3	BELL CHIMER	1		
KITCHEN & UTILITY					
K-01	1	CL-2	1	1200MM	
	2	F-3 (ONLY REGULATOR)	2		
	3	SL-3	3		
	4	EXHAUST FAN	4		
	5	6-A SOCKET & SWITCH (GENERAL)	5		
K-02	1	16-A SOCKET WITH SWITCH FOR REFRIDGERATOR	3	1200MM	
K-03	1	16-A SOCKET & SWITCH FOR MICROWAVE	3	1200MM	
K-04	1	6-A SOCKET WITH SWITCH FOR WATER PURIFIER	3	1600MM	
K-05	1	16-A SOCKET WITH SWITCH FOR WASHING MACHINE	3	1200MM	
COMMON TOILET					
T-01	1	SL-3	1	1200MM	
	2	SL-4	2		
	3	GEYSER (SWITCH WITH INDICATOR)	3		
	4	EXHAUST FAN	4		
	5	6-A SOCKET WITH SWITCH	5		
T-02	1	20-A SOCKET FOR GEYSER	2	2100MM	
BEDROOMS					
BR-01	1	CL-4	1	1200MM	
BR-02	1	CL-2	1	600MM	
	2	F-4 (ONLY REGULATOR)	2		
	3	6-A SOCKET WITH SWITCH	3		
BR-03	1	AC (SWITCH)	2	600MM	
	2	6-A SOCKET WITH SWITCH	3		
BR-04	1	TV POINT	1	600MM	STB + TV ON SINGLE SWITCH (REFER KEY ELEVATION)
	2	6-A - 1 SOCKET WITH 1 SWITCH	5		
BR-04A	1	6-A TV SOCKET	1	600MM	
BR-05	1	20A-A.C BACK BOX	2	+250MM ABOVE BEAM BOTTOM(RH BEAM BOTTOM)	
MASTER BEDROOM					
MB-01	1	CL-5	1	1200MM	
MB-02	1	CL-2	1	600MM	
	2	F-4 (ONLY REGULATOR)	2		
	3	6-A SOCKET WITH SWITCH	3		
	4	SL-5	1		
MB-03	1	CL-6	1	600MM	
	2	AC (SWITCH)	2		
	3	6-A SOCKET WITH SWITCH	3		
MB-04	1	TV POINT	1	600MM	STB + TV ON SINGLE SWITCH (REFER KEY ELEVATION)
	2	6-A - 1 SOCKET WITH 1 SWITCH	5		
MB-04A	1	6-A TV SOCKET	1	600MM	
MB-05	1	20A-A.C BACK BOX	2	+250MM ABOVE BEAM BOTTOM(RH BEAM BOTTOM)	
MASTER TOILET					
MT-01	1	SL-6	1	1200MM	
	2	SL-7	2		
	3	GEYSER (SWITCH WITH INDICATOR)	3		
	4	EXHAUST FAN	4		
	5	6-A SOCKET WITH SWITCH	5		
MT-02	1	20-A SOCKET FOR GEYSER	2	2100MM	

PALAVA,LAKEFRONT - E1-TYPE-03 (1ST FLOOR)

2 BHK

E1 - UNIT'S

SR.NO	SR.NO	POINT CONTROL	MODULES	HT. OF SW.(BTM OF SW. FROM SL)	REMARKS
LIVING-DINING					
L-02	1	SL-1	1	1200MM	
	2	F-1 (ONLY REGULATOR)	2		
	3	6-A SOCKET WITH SWITCH	3		
L-03	1	20A-A.C BACK BOX	2	+250MM ABOVE BEAM BOTTOM(RH BEAM BOTTOM)	
L-04	1	CL-1	1	600MM	TO BE PLACED IN 2 NOS. OF 6A MODULE BOARDS INSTEAD OF ONE LARGE 12*12 MODULE SQUARE BOX
	2	F-2 (ONLY REGULATOR)	2		
	3	SL-2	3		
	4	AC (SWITCH)	4		
	5	6-A 2 SOCKETS WITH 2 SWITCH	5		
	6	TELEPHONE POINT	6		
	7	INTERCOM	7		
L-05	1	T.V	1	600MM	STB + TV ON SINGLE SWITCH (REFER KEY ELEVATION)
	2	6-A - 2 SOCKETS WITH 2 SWITCH	2		
	3	DATA	3		
L-05A	1	6-A TV SOCKET	1	600MM	
PASSAGE					
ELEC. & LV SW BOX	1	CL-2	1	1200MM	
	2	SL-5A	1	1850MM (TOP OF DB) 1850 MM (TOP)	
	3	BELL CHIMER	1		
KITCHEN & UTILITY					
K-01	1	CL-2	1	1200MM	
	2	F-3 (ONLY REGULATOR)	2		
	3	SL-3	3		
	4	EXHAUST FAN	4		
	5	6-A SOCKET & SWITCH (GENERAL)	5		
K-02	1	16-A SOCKET WITH SWITCH FOR REFRIDGERATOR	3	1200MM	
K-03	1	16-A SOCKET & SWITCH FOR MICROWAVE	3	1200MM	
K-04	1	6-A SOCKET WITH SWITCH FOR WATER PURIFIER	3	1600MM	
K-05	1	16-A SOCKET WITH SWITCH FOR WASHING MACHINE	3	1200MM	
COMMON TOILET					
T-01	1	SL-3	1	1200MM	
	2	SL-4	2		
	3	GEYSER (SWITCH WITH INDICATOR)	3		
	4	EXHAUST FAN	4		
	5	6-A SOCKET WITH SWITCH	5		
T-02	1	20-A SOCKET FOR GEYSER	2	2100MM	
BEDROOMS					
BR-01	1	CL-4	1	1200MM	
BR-02	1	CL-2	1	600MM	
	2	F-4 (ONLY REGULATOR)	2		
	3	6-A SOCKET WITH SWITCH	3		
BR-03	1	AC (SWITCH)	2	600MM	
	2	6-A SOCKET WITH SWITCH	3		
BR-04	1	TV POINT	1	600MM	STB + TV ON SINGLE SWITCH (REFER KEY ELEVATION)
	2	6-A - 1 SOCKET WITH 1 SWITCH	5		
BR-04A	1	6-A TV SOCKET	1	600MM	
BR-05	1	20A-A.C BACK BOX	2	+250MM ABOVE BEAM BOTTOM(RH BEAM BOTTOM)	
MASTER BEDROOM					
MB-01	1	CL-5	1	1200MM	
MB-02	1	CL-2	1	600MM	
	2	F-4 (ONLY REGULATOR)	2		
	3	6-A SOCKET WITH SWITCH	3		
	4	SL-5	1		
MB-03	1	CL-6	1	600MM	
	2	AC (SWITCH)	2		
	3	6-A SOCKET WITH SWITCH	3		
MB-04	1	TV POINT	1	600MM	STB + TV ON SINGLE SWITCH (REFER KEY ELEVATION)
	2	6-A - 1 SOCKET WITH 1 SWITCH	5		
MB-04A	1	6-A TV SOCKET	1	600MM	
MB-05	1	20A-A.C BACK BOX	2	+250MM ABOVE BEAM BOTTOM(RH BEAM BOTTOM)	
MASTER TOILET					
MT-01	1	SL-6	1	1200MM	
	2	SL-7	2		
	3	GEYSER (SWITCH WITH INDICATOR)	3		
	4	EXHAUST FAN	4		
	5	6-A SOCKET WITH SWITCH	5		
MT-02	1	20-A SOCKET FOR GEYSER	2	2100MM	

PALAVA,LAKEFRONT - E1- TYPE -03 WITH DECK

2 BHK WITH DECK

E1 - UNIT'S

SR.NO	SR.NO	POINT CONTROL	MODULES	HT. OF SW.(BTM OF SW. FROM SL)	REMARKS
LIVING-DINING					
L-02	1	SL-1	1	1200MM	
	2	F-1 (ONLY REGULATOR)	2		
	3	6-A SOCKET WITH SWITCH	3		
L-03	1	20A-A.C BACK BOX	2	+250MM ABOVE BEAM BOTTOM(RH BEAM BOTTOM)	
L-04	1	CL-1	1	600MM	TO BE PLACED IN 2 NOS. OF 6A MODULE BOARDS INSTEAD OF ONE LARGE 12*12 MODULE SQUARE BOX
	2	F-2 (ONLY REGULATOR)	2		
	3	SL-2	3		
	4	AC (SWITCH)	4		
	5	6-A 2 SOCKETS WITH 2 SWITCH	5		
	6	TELEPHONE POINT	6		
	7	INTERCOM	7		
L-05	1	T.V	1	600MM	STB + TV ON SINGLE SWITCH (REFER KEY ELEVATION)
	2	6-A - 2 SOCKETS WITH 2 SWITCH	2		
	3	DATA	3		
L-05A	1	6-A TV SOCKET	1	600MM	
PASSAGE					
ELEC. & LV SW BOX	1	CL-2	1	1200MM	
	2	SL-5A	1	1850MM (TOP OF DB) 1850 MM (TOP)	
	3	BELL CHIMER	1		
KITCHEN & UTILITY					
K-01	1	CL-2	1	1200MM	
	2	F-3 (ONLY REGULATOR)	2		
	3	SL-3	3		
	4	EXHAUST FAN	4		
	5	6-A SOCKET & SWITCH (GENERAL)	5		
K-02	1	16-A SOCKET WITH SWITCH FOR REFRIDGERATOR	3	1200MM	
K-03	1	16-A SOCKET & SWITCH FOR MICROWAVE	3	1200MM	
K-04	1	6-A SOCKET WITH SWITCH FOR WATER PURIFIER	3	1600MM	
K-05	1	16-A SOCKET WITH SWITCH FOR WASHING MACHINE	3	1200MM	
COMMON TOILET					
T-01	1	SL-3	1	1200MM	
	2	SL-4	2		
	3	GEYSER (SWITCH WITH INDICATOR)	3		
	4	EXHAUST FAN	4		
	5	6-A SOCKET WITH SWITCH	5		
T-02	1	20-A SOCKET FOR GEYSER	2	2100MM	
BEDROOMS					
BR-01	1	CL-4	1	1200MM	
BR-02	1	CL-2	1	600MM	
	2	F-4 (ONLY REGULATOR)	2		
	3	6-A SOCKET WITH SWITCH	3		
BR-03	1	AC (SWITCH)	2	600MM	
	2	6-A SOCKET WITH SWITCH	3		
BR-04	1	TV POINT	1	600MM	STB + TV ON SINGLE SWITCH (REFER KEY ELEVATION)
	2	6-A - 1 SOCKET WITH 1 SWITCH	5		
BR-04A	1	6-A TV SOCKET	1	600MM	
BR-05	1	20A-A.C BACK BOX	2	+250MM ABOVE BEAM BOTTOM(RH BEAM BOTTOM)	
MASTER BEDROOM					
MB-01	1	CL-5	1	1200MM	
MB-02	1	CL-2	1	600MM	
	2	F-4 (ONLY REGULATOR)	2		
	3	6-A SOCKET WITH SWITCH	3		
	4	SL-5	1		
MB-03	1	CL-6	1	600MM	
	2	AC (SWITCH)	2		
	3	6-A SOCKET WITH SWITCH	3		
MB-04	1	TV POINT	1	600MM	STB + TV ON SINGLE SWITCH (REFER KEY ELEVATION)
	2	6-A - 1 SOCKET WITH 1 SWITCH	5		
MB-04A	1	6-A TV SOCKET	1	600MM	
MB-05	1	20A-A.C BACK BOX	2	+250MM ABOVE BEAM BOTTOM(RH BEAM BOTTOM)	
MASTER TOILET					
MT-01	1	SL-6	1	1200MM	
	2	SL-7	2		
	3	GEYSER (SWITCH WITH INDICATOR)	3		
	4	EXHAUST FAN	4		
	5	6-A SOCKET WITH SWITCH	5		
MT-02	1	20-A SOCKET FOR GEYSER	2	2100MM	

AC BACK BOX DETAILS

BRACKET LIGHT DETAILS FOR KITCHEN UTILITY

TELEVISION SWITCH BOARD DETAILS

SB 1

TV SWITCH BOARD DETAILS

LEGEND			
	CEILING FAN		EXHAUST FAN
	CEILING LIGHT		FIRE ALARM SOUNDER/HOOTER
	WALL BRACKET		MANUAL CALLPOINT
	AIR CONDITIONER		ACCESS P.COINT
	WALL BRACKET (CORRIDOR)		DOME CAMERA
	CONCEALED CEILING ROSE		GARDEN WALL BRACKET
	FIRE PANEL		6 AMP SWITCH + SOCKET
	PUBLIC ANNOUNCEMENT SPEAKER		


GENERAL NOTE :-

1. ALL BRACKET LIGHTS IN TOILET @ 2100 MM FROM SLAB.
2. ALL BRACKET LIGHTS @2100MM FROM SLAB EXCEPT UTILITY AREA.
3. ALL BRACKET LIGHTS IN UTILITY AREA TO BE 150MM ABOVE BEAM BOTTOM (REFER ELEVATION)
4. ALL CEILING/WALL ROSE @ 2100 MM FROM SLAB.
5. ALL HEIGHTS FROM SLAB.
6. ALL SET-OUT DIMENSIONS FOR SB ARE FOR FINISHED SB PLATE.
7. ***FOR 6VA ON PELMET, AC BACK BOX LOCATION TO BE ESTABLISHED ON PELMET OUTER SURFACE AND COVERED WITH BLANK PLATE.***
8. ***SAME TO BE DONE FOR LIGHT POINTS IN PASSAGE AREA. THEIR LOCATION TO BE ESTABLISHED ON FALSE CEILING USING BLANK PLATES.***

GENERAL NOTES

1 : All dimensions are in millimeters and levels in meters unless specified otherwise.
2 : Do not scale the drawing; follow written dimensions.
3 : All dimensions are unfinished dimensions unless specified otherwise.
4 : Any discrepancies should be brought to the notice of the Architect prior to execution of job / procuring materials at site.
5 : This drawing is the property of Kapadia Associates and should not be reproduced, copied, handed over to a third party or used for any purpose other than for which it has been issued.
6 : This drawing is to be read in conjunction with all relevant structural & services drawings.

KEY PLAN

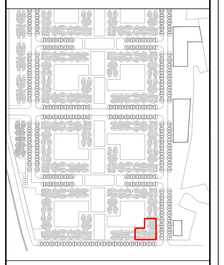

REVISION INDEX

REV.NO.	DATE	DESCRIPTION
R-01	29-05-2019	I.D.U. LOCATION SHIFTED (MOVED UP BY 20MM) ONLY IN BEDROOMS.
		P.A. SPEAKERS ADDED 3 NOS.

CONSULTANTS

GOKANI CONSULTANTS
Structural Consultants
Tel : +91022028804400
email : info@gokaniconsultants.com

MICRO ENGINEERING
MEP Consultants
Tel : 0120-4558718
email : business@mcindia.com

PBB
Planner /Landscape Architect
Tel : 079 69236564
email : landscapeindia@usng.net

STAMP & SIGN

PROJECT TITLE	PROJ.NO
PALAVA- LAKEFRONT	**L-10518**
DRAWING TITLE	DWG.NO
E1_FIRST TYPE -03 FLOOR ELECTRICAL PLAN	**802.3**
DRAWING STAGE	REV.NO
WORKING DRAWING	**R-01**

DRAWN	CHECKED	SCALE	DATE
AD	ES	1:50	25-04-2019

KAPADIA ASSOCIATES
architecture urban design
112-114 Peninsula Centre,Dr. S.S. Rao Road, Off.Ambedkar Road,Parel East, Mumbai 400012
Tel : 91-22-6660 2838 / 39
Fax : 91-22-6665 2844
E-mail : kapl@kapl.in
Website :www.kapl.in

1:1