




GENERAL ARRANGEMENT PLAN

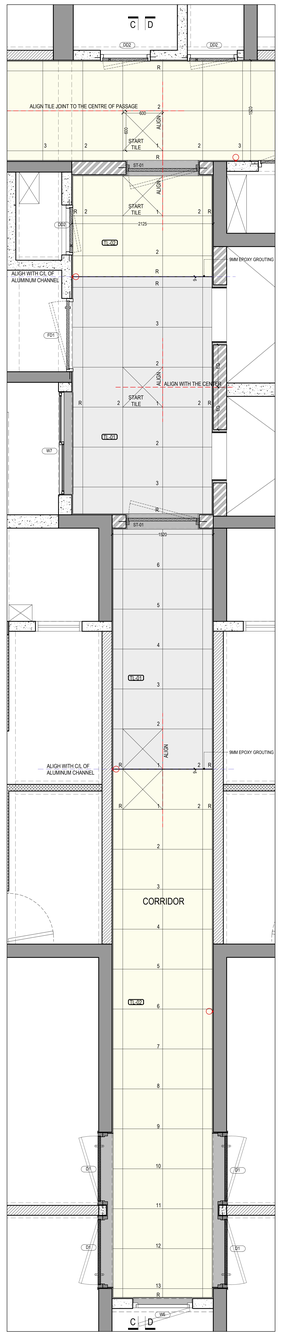


FLOORING PLAN

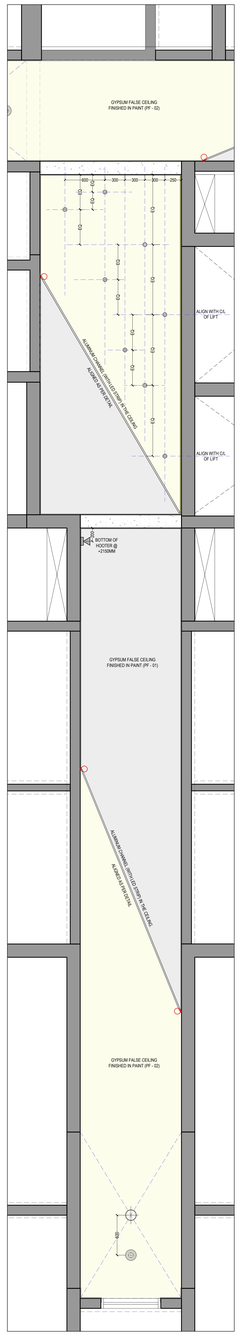


REFLECTED CEILING PLAN

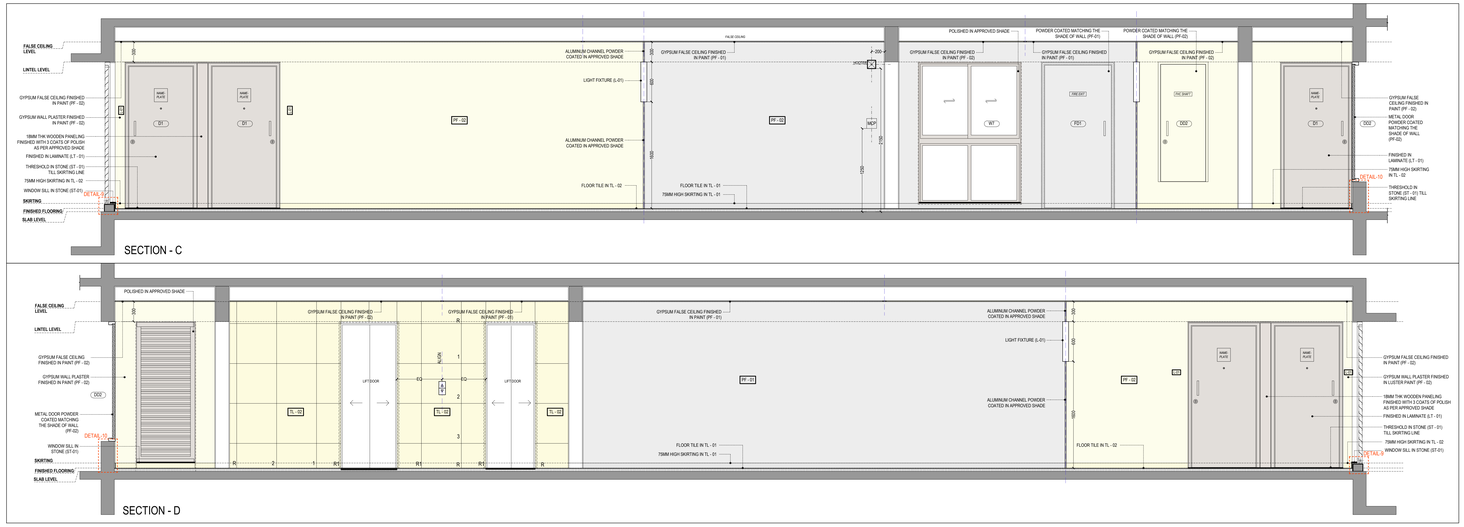

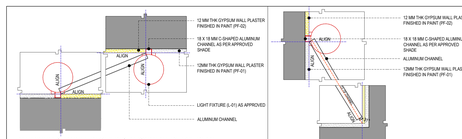


ALUMINUM CHANNEL IN CEILING ALIGNMENT DETAIL PLAN (CORRIDOR SIDE)
SCALE - 1:5


ALUMINUM CHANNEL IN CEILING ALIGNMENT DETAIL PLAN (LIFT LOBBY SIDE)
SCALE - 1:5

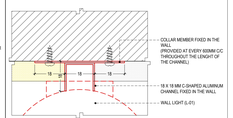


ALUMINUM CHANNEL FIXING DETAIL IN PLAN
SCALE 1:1

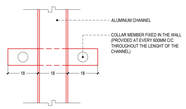


ALUMINUM CHANNEL FIXING DETAIL IN SECTION
SCALE 1:1

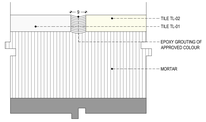


GROUTING DETAIL
SCALE - 1:1

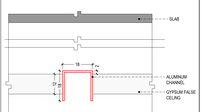


ALUMINUM CHANNEL IN CEILING FIXING DETAIL SECTION
SCALE - 1:1 (*DETAIL TO BE DISCUSSED)

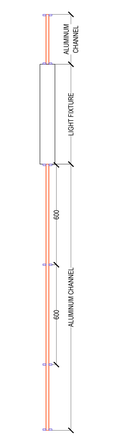


SCHEMATIC ELEVATION OF CHANNEL AND FIXTURE
SCALE - 1:10

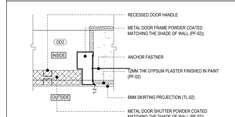


DETAIL-1
SCALE - 1:5

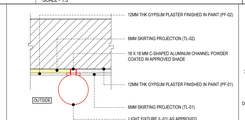


DETAIL-2
SCALE - 1:5

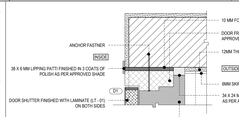


DETAIL-3
SCALE - 1:5

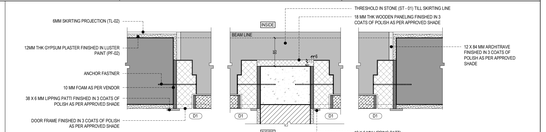


DETAIL-4
SCALE - 1:5

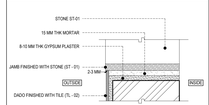


DETAIL-5
SCALE - 1:5

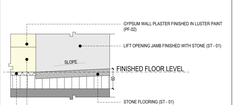


DETAIL-6
SCALE - 1:5

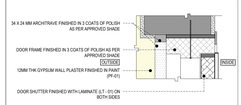


DETAIL-7

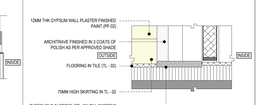

DETAIL-8
SCALE - 1:5

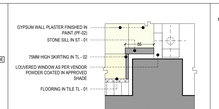

DETAIL-9
SCALE - 1:5

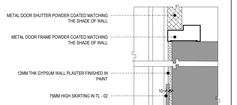


DETAIL-10
SCALE - 1:5

LEGEND

	100 MM BLOCK WORK
	125 MM BLOCK WORK
	150 MM BLOCK WORK
	200 MM BLOCK WORK
	NON STRUCTURAL CONC. WALL
	R.C.C.

ELECTRICAL AND LIGHT FIXTURE SCHEDULE

P.A. SPEAKER	CEILING POINT
HOOTER	WALL LIGHT

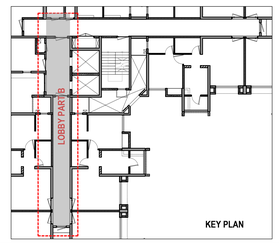

GENERAL NOTES

1. All dimensions are in millimeters and levels in meters unless specified otherwise.
2. Do not scale the drawing; follow written dimensions.
3. All dimensions are unfinished dimensions unless specified otherwise.
4. Any discrepancies should be brought to the notice of the Architect prior to execution of job / procuring materials at site.
5. This drawing is the property of Kapadia Associates and should not be reproduced, copied, handed over to a third party or used for any purpose other than for which it has been issued.
6. This drawing is to be read in conjunction with all relevant structural & services drawings.

REVISION INDEX

REV.NO.	DATE	DESCRIPTION

CONSULTANTS

STRUCT BOMBAY CONSULTANTS
Structural Consultants
Tel : 022-24037512,24033366
email : stcbom@gmail.com

MUSO ENGINEERING
MEP Consultants
Tel : 0120-4308718
email : busines@mendia.com

Plot
Planner Landscape Architect
Tel : 079-2632304
email : landscapeindia@vsnl.net

STAMP & SIGN

PROJECT TITLE	PROJ.NO
LODHA PALAVA_LAKEFRONT	L-10518
DRAWING TITLE	DWG.NO
TYPICAL LOBBY FINISHING_FLOREA	963
DRAWING STAGE	REV.NO
FOR DCU	R-00

DRAWN	CHECKED	SCALE	DATE
VS	ES	1:25	20-01-2020

KAPADIA ASSOCIATES
architecture • urban design
Plot No. 1, Sahyog Housing Society, Tel. : 91-22-2693 2814
Opp Ambedkar Road, Parel East, Fax. : 91-22-2693 2814
Mumbai 400012. E-mail : kad@vsnl.in
Website: www.kad.in