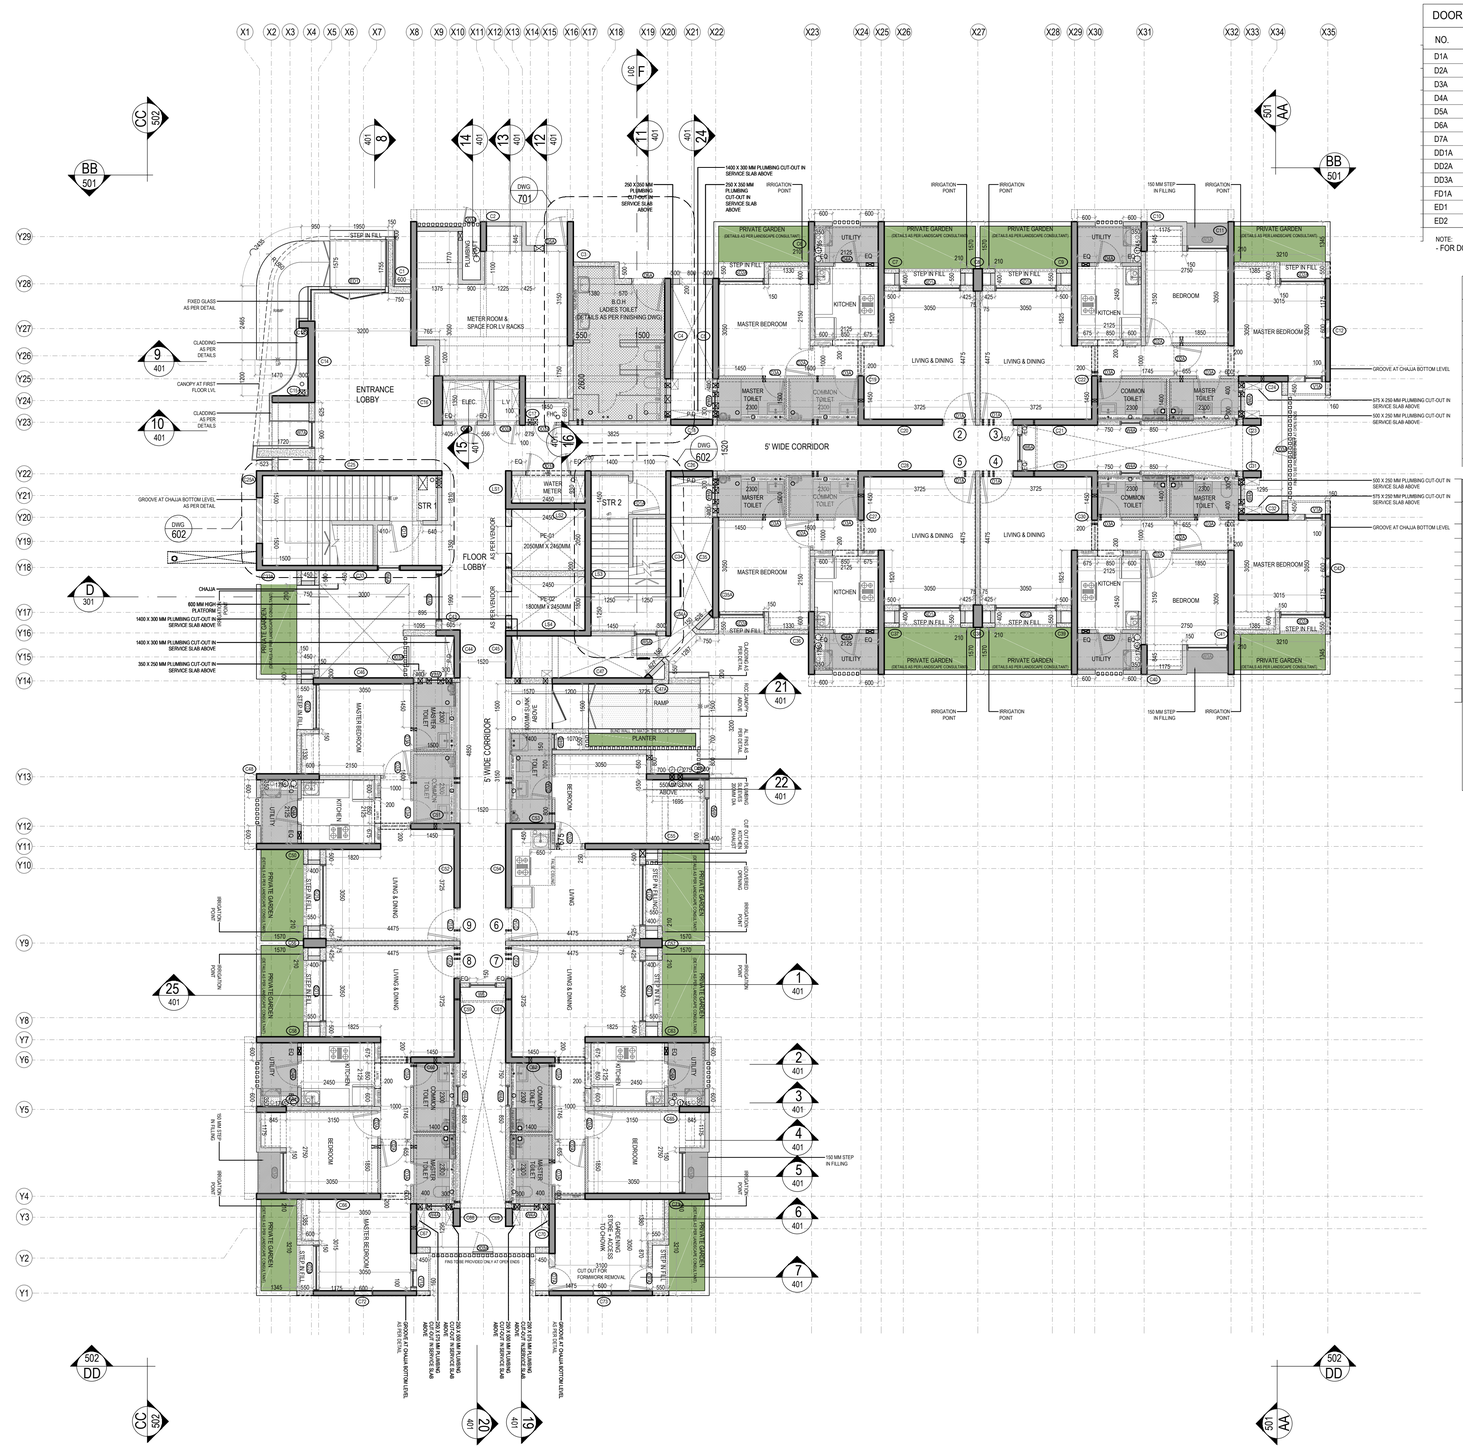



DOOR SCHEDULE [GROUND FLOOR]				
NO.	LOCATION	WIDTH	CILL	DESCRIPTION
D1A	LIVING ROOM	1100	-	SINGLE LEAF WOODEN FLUSH DOOR
D2A	BED ROOM	900	-	SINGLE LEAF WOODEN FLUSH DOOR
D3A	TOILET	800	-	SINGLE LEAF WOODEN FLUSH DOOR
D4A	UTILITY	850	-	ALUMINUM & GLASS PANEL DOOR
D5A	METER ROOM	1100	-	SINGLE LEAF FIRE RATED DOOR
D6A	BOH AREA	1100	-	SINGLE LEAF WOODEN FLUSH DOOR
D7A	GARDEN STORE	800	-	SINGLE LEAF METAL DOOR
DD1A	WATER METER	1500	450	DOUBLE LEAF METAL DOOR [W.M]
DD2A	ELV.ELEE&FHC	750	450	SINGLE LEAF FIRE RATED METAL DOOR
DD3A	PLUMBING SHAFT [METER RM]	600	-	AL. FIN [AS PER DETAIL]
FD1A	STAIRCASE	1100	-	SINGLE LEAF FIRE RATED METAL DOOR
ED1	ENTRANCE LOBBY	1950	-	GLASS DOOR WITH AL. FRAMING
ED2	COURTYARD ENTRANCE	1500	-	GLASS DOOR WITH AL. FRAMING

NOTE:
- FOR DOOR WINDOW HEIGHTS AND LINTEL LEVELS REFER FENESTRATION DETAIL DRAWING.


WINDOW SCHEDULE [GROUND FLOOR]			
NO.	LOCATION	SIZE	CILL
SD1A	LIVING ROOM [GARDEN APT.]	2050	-
SD2A	LIVING ROOM [GARDEN APT.]	1520	-
W3A	BEDROOM	1375	110
W4A	TOILET	700	1100
W4B	TOILET [STUDIO APT.]	550	1100
W5A	STAIRCASE	750 X 1500 HT	1100
W6A	LOBBY	900	110
W7A	LOBBY	900	110
W7B	LOBBY	1550	110
W8A	STUDIO APPT. BEDROOM	1425	110
V1A	MASTER BEDROOM [2BHK]	600	1500


LEGEND

- R.C.C.
- NON STRUCTURAL CONC. WALL
- 200MM INTERNAL BLOCK WORK
- 150MM INTERNAL BLOCK WORK
- 125MM LIGHTWEIGHT BLOCK WORK
- MEP SLEEVES / CUT-OUT IN WALL
- 600MM SUNK
- FULL HT. LEDGE WALL
- 125MM HIGH DENSITY BLOCK WORK
- 100MM INTERNAL BLOCK WORK
- 60MM SUNK
- 250MM SUNK
- 200MM SUNK
- FACADE GROOVE
- 10 x 15 MM GROOVE AS DRIP MOULD

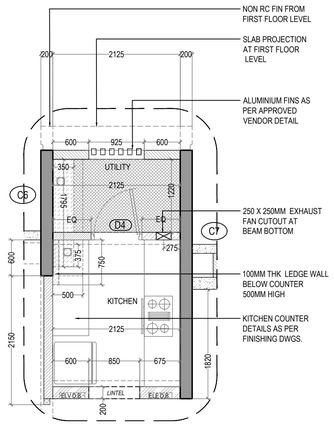

DETAIL AT C @ 1:50
TYPICAL KITCHEN BLOW UP DETAIL

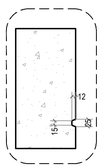

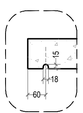

GENERAL NOTES

1 : All dimensions are in millimeters and levels in meters unless specified otherwise.
2 : Do not scale the drawing; follow written dimensions.
3 : All dimensions are unfinished dimensions unless specified otherwise.
4 : Any discrepancies should be brought to the notice of the Architect prior to execution of job / procuring materials at site.
5 : This drawing is the property of Kapadia Associates and should not be reproduced, copied, handed over to a third party or used for any purpose other than for which it has been issued.
6 : This drawing is to be read in conjunction with all relevant structural & services drawings.

KEY PLAN

REVISION INDEX

REV.NO.	DATE	DESCRIPTION

CONSULTANTS

GOKANI CONSULTANTS
Structural Consultants
Tel : +910220288804400
email : info@gokaniconsultants.com

MICRO ENGINEERING
MEP Consultants
Tel : 0120-4558718
email : business@meindia.com

PBB
Planner /Landscape Architect
Tel : 079 6923054
email : landscapeindia@usg.net

STAMP & SIGN	NORTH
	N

PROJECT TITLE	PROJ.NO
PALAVA- LAKEFRONT	**L-10518**

DRAWING TITLE	DWG.NO
AR-E1-GROUND FLOOR PLAN TYPE-01	**201.1**

DRAWING STAGE	REV.NO
WORKING DRAWING	**R-00**

DRAWN	CHECKED	SCALE	DATE
SN	EB	1:100	12-04-2019

KAPADIA ASSOCIATES
architecture • urban design
112-114
Peninsula Centre,Dr. S.S. Rao Road,
Off Ambedkar Road,Parel East,
Mumbai 400012
Tel : 91-22-6660 2838 / 39
Fax : 91-22-6660 2844
E-mail : kapt@kapt.in
Website: www.kapt.in