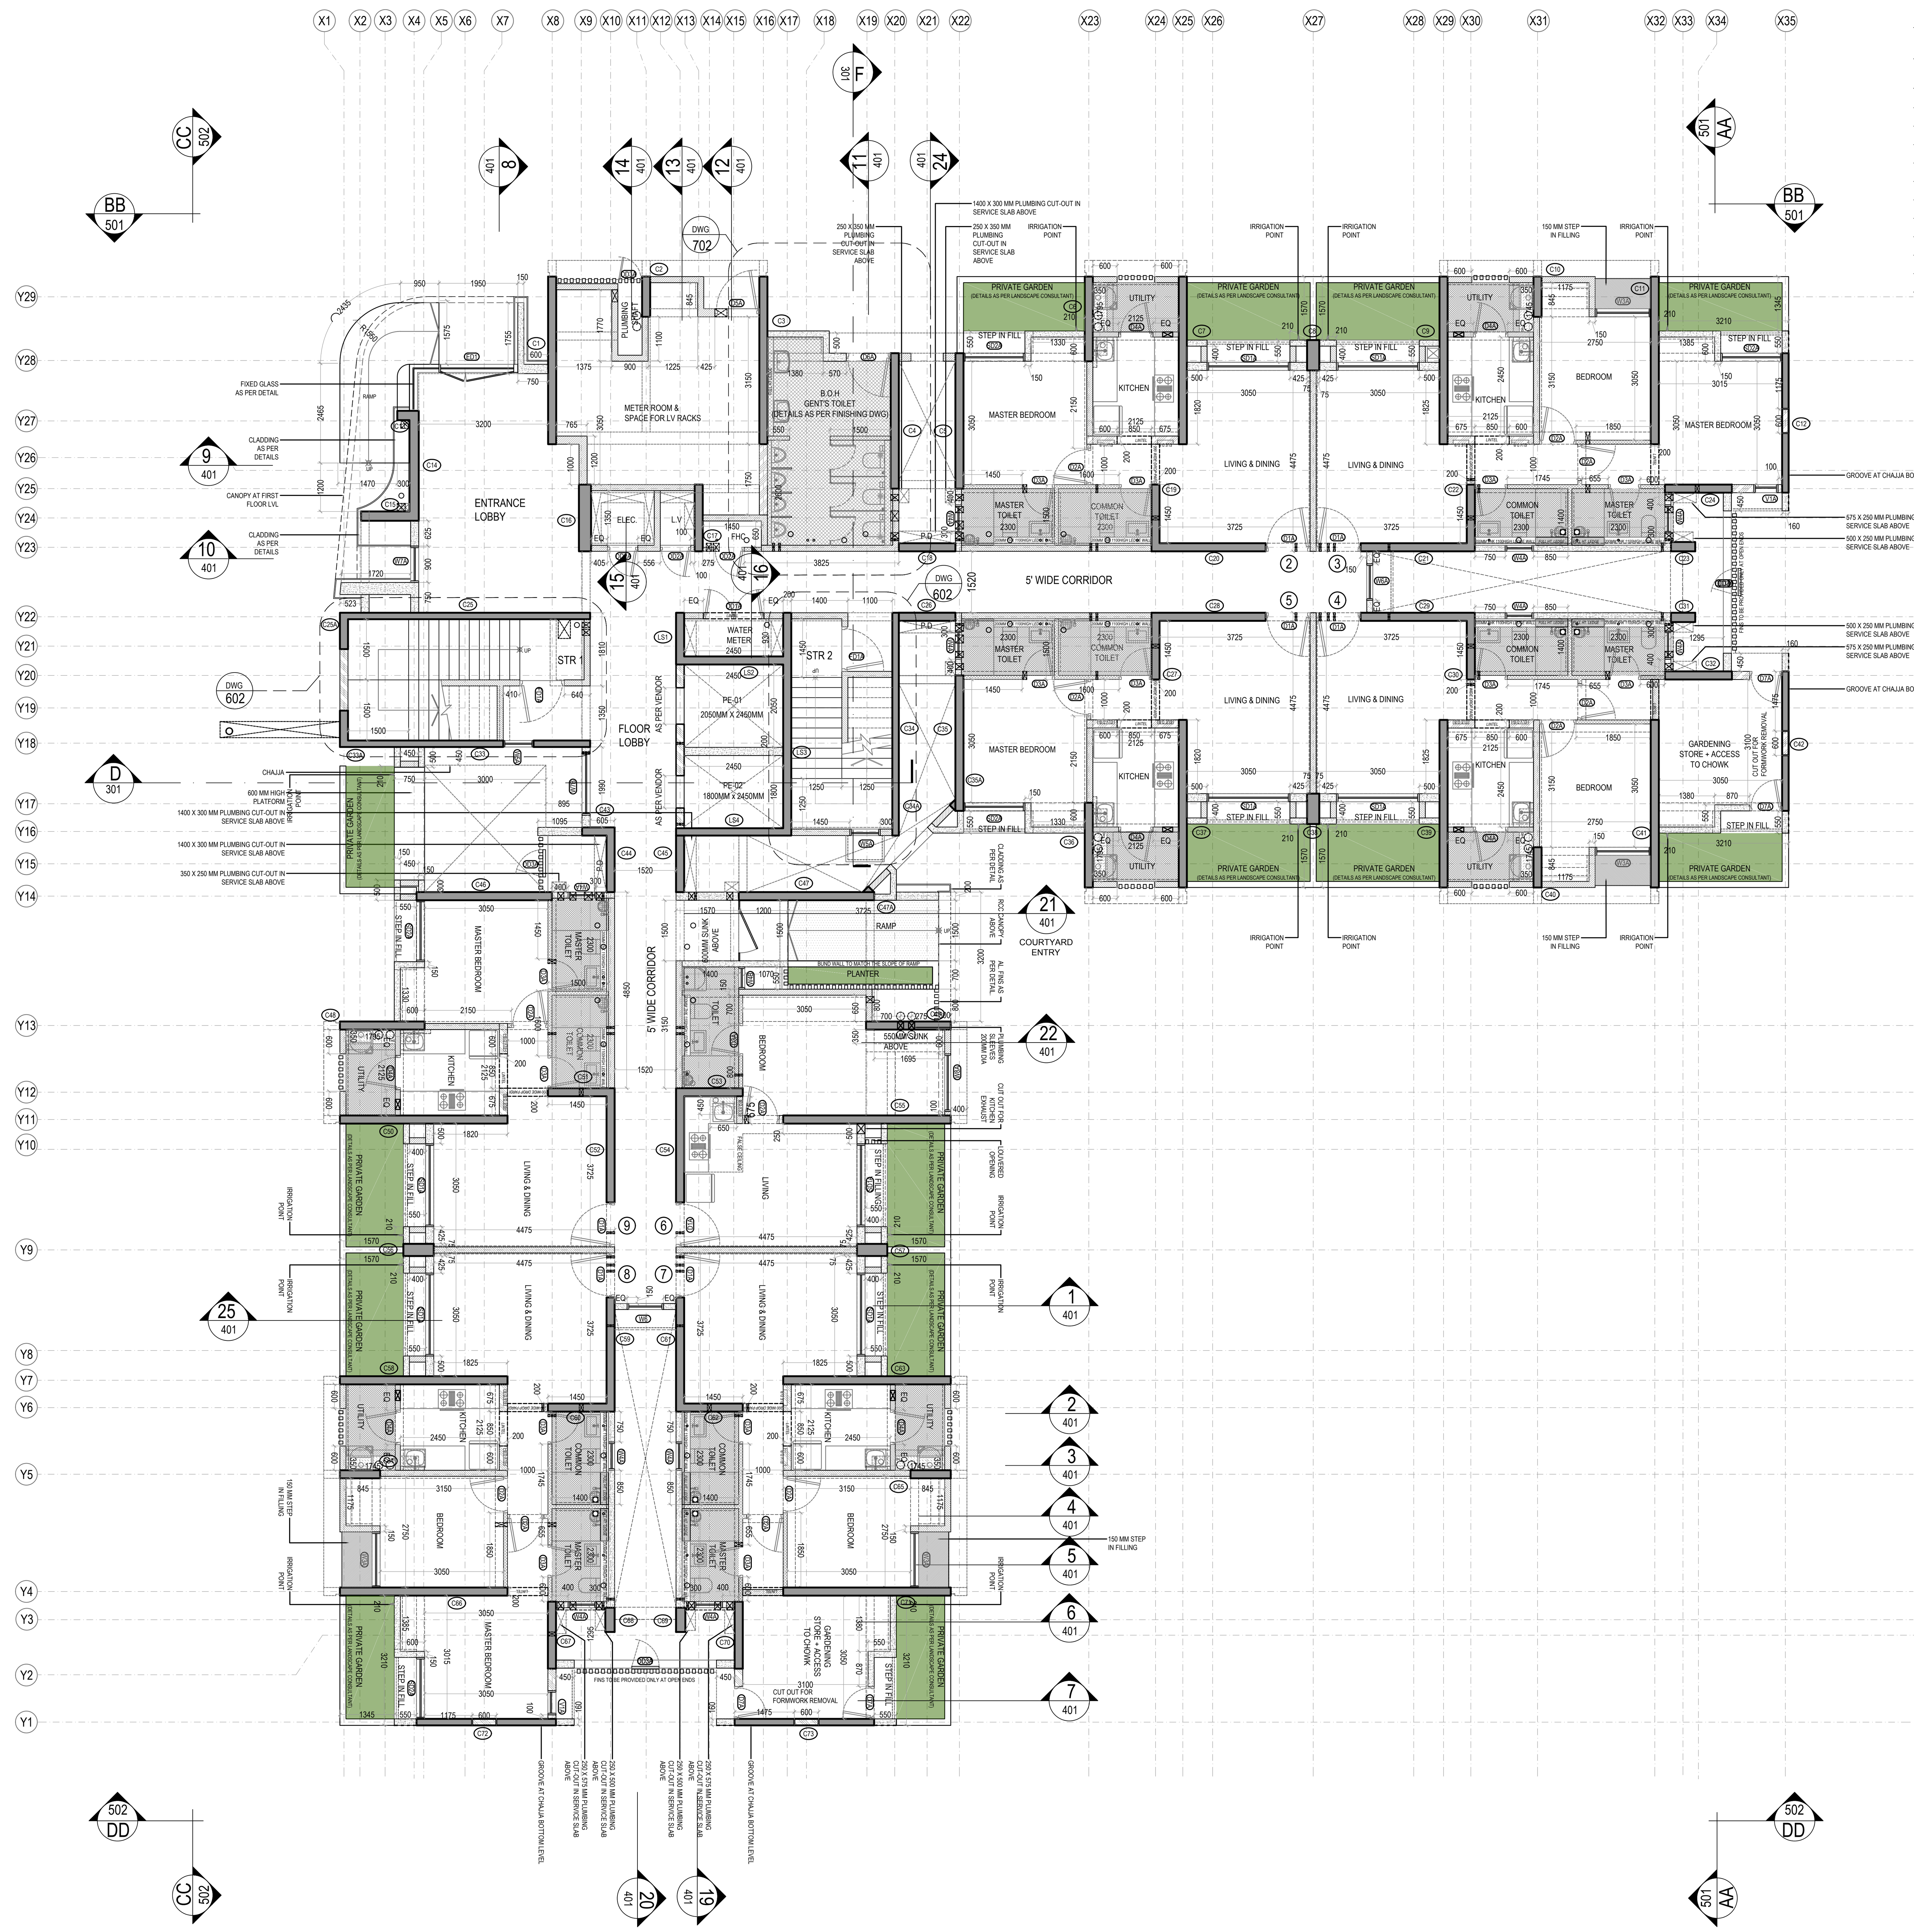


DOOR SCHEDULE [GROUND FLOOR]

NO.	LOCATION	WIDTH	CILL	DESCRIPTION
D1A	LIVING ROOM	1100	-	SINGLE LEAF WOODEN FLUSH DOOR
D2A	BED ROOM	900	-	SINGLE LEAF WOODEN FLUSH DOOR
D3A	TOILET	800	-	SINGLE LEAF WOODEN FLUSH DOOR
D4A	UTILITY	850	-	ALUMINUM & GLASS PANEL DOOR
D5A	METER ROOM	1100	-	SINGLE LEAF FIRE RATED DOOR
D6A	BOH AREA	1100	-	SINGLE LEAF WOODEN FLUSH DOOR
D7A	GARDEN STORE	800	-	SINGLE LEAF METAL DOOR
DD1A	WATER METER	1500	450	DOUBLE LEAF METAL DOOR [W.M]
DD2A	ELV,ELE&FHC	750	450	SINGLE LEAF FIRE RATED METAL DOOR
DD3A	PLUMBING SHAFT [METER RM]	600	-	AL. FIN [AS PER DETAIL]
FD1A	STAIRCASE	1100	-	SINGLE LEAF FIRE RATED METAL DOOR
ED1	ENTRANCE LOBBY	1950	-	GLASS DOOR WITH AL. FRAMING
ED2	COURTYARD ENTRANCE	1500	-	GLASS DOOR WITH AL. FRAMING


NOTE:
- FOR DOOR WINDOW HEIGHTS AND LINTEL LEVELS REFER FENESTRATION DETAIL DRAWING.

WINDOW SCHEDULE [GROUND FLOOR]


NO.	LOCATION	SIZE	CILL
SD1A	LIVING ROOM [GARDEN APT.]	2050	-
SD2A	LIVING ROOM [GARDEN APT.]	1520	-
W3A	BEDROOM	1375	110
W4A	TOILET	700	1100
W4B	TOILET [STUDIO APT.]	550	1100
W5A	STAIRCASE	750 X 1500 HT	1100
W6A	LOBBY	900	110
W7A	LOBBY	900	110
W7B	LOBBY	1550	110
W8A	STUDIO APPT. BEDROOM	1425	110
V1A	MASTER BEDROOM [2BHK]	600	1500

LEGEND


R.C.C.	125MM HIGH DENSITY BLOCK WORK
NON STRUCTURAL CONC. WALL	100MM INTERNAL BLOCK WORK
200MM INTERNAL BLOCK WORK	60MM SUNK
150MM INTERNAL BLOCK WORK	250MM SUNK
125MM LIGHTWEIGHT BLOCK WORK	200MM SUNK
MEP SLEEVES / CUT-OUT IN WALL	FACADE GROOVE
600MM SUNK	10 x 15 MM GROOVE AS DRIP MOULD
FULL HT. LEDGE WALL	

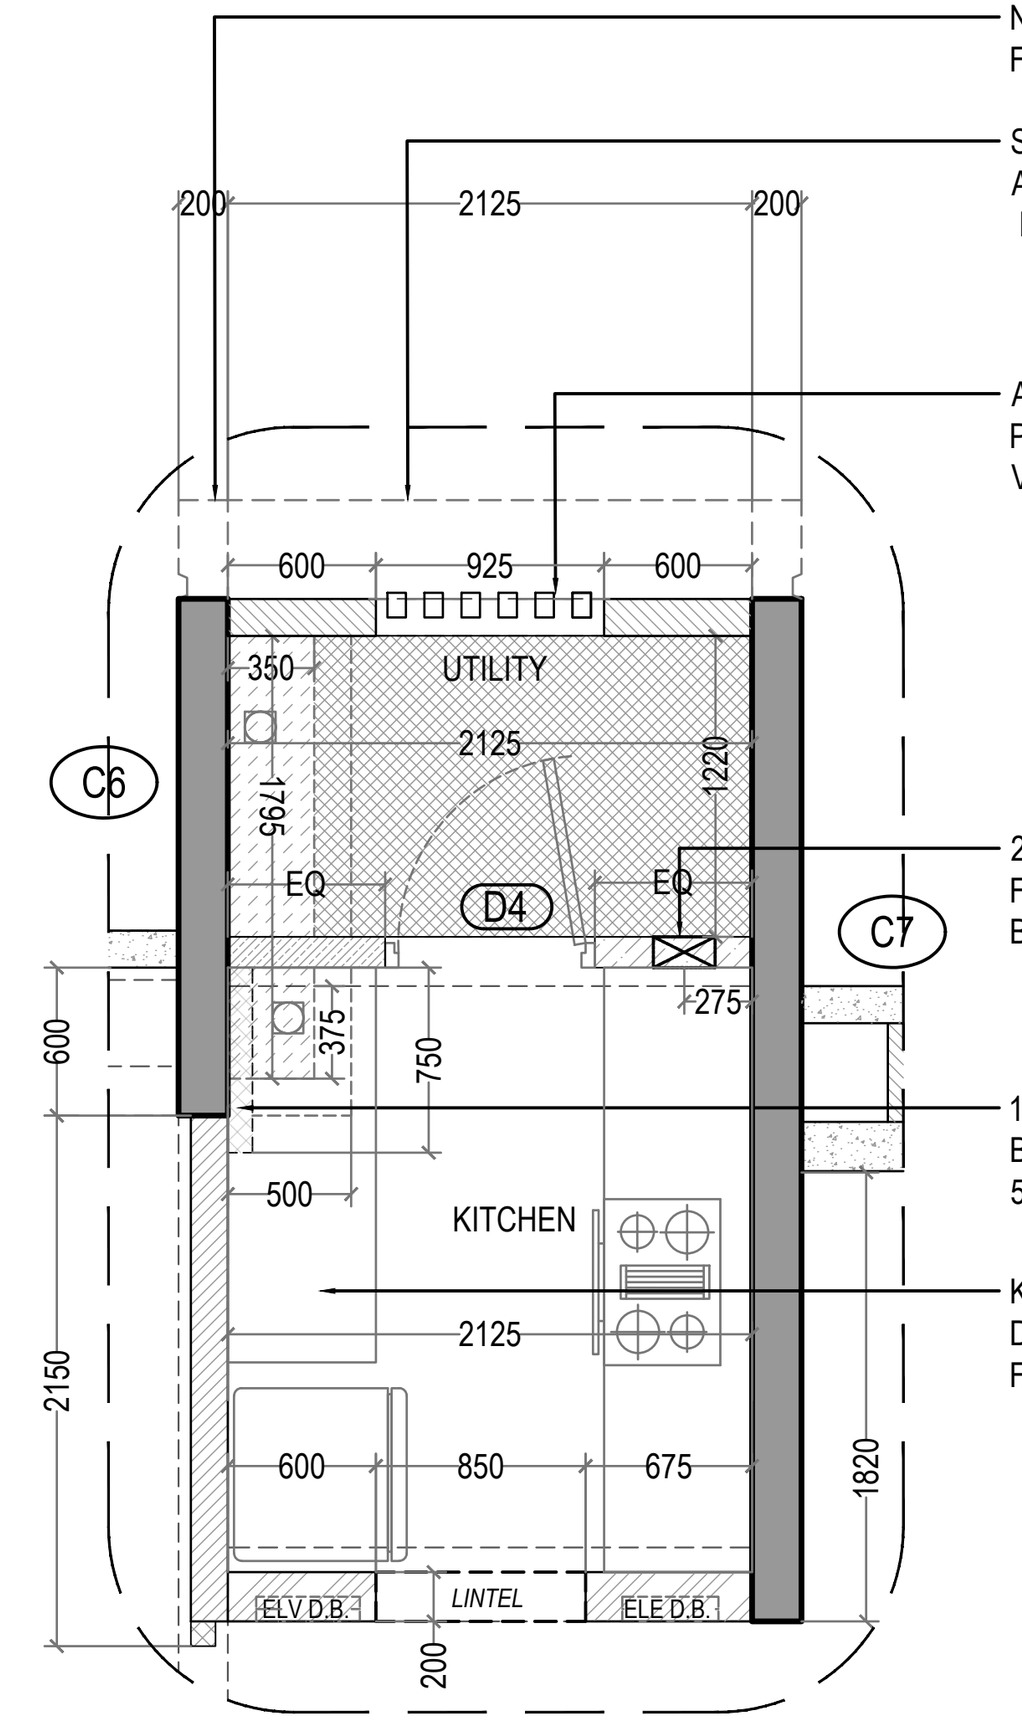

DETAIL AT C @ 1:50
TYPICAL KITCHEN BLOW UP DETAIL

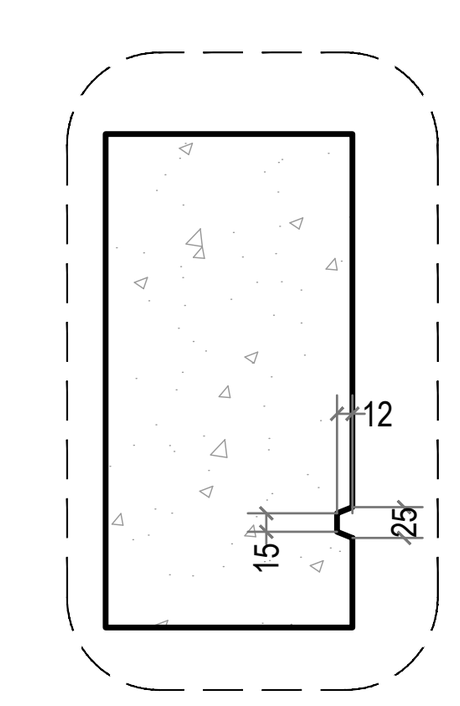

HORIZONTAL GROOVE DETAIL @ 1:10

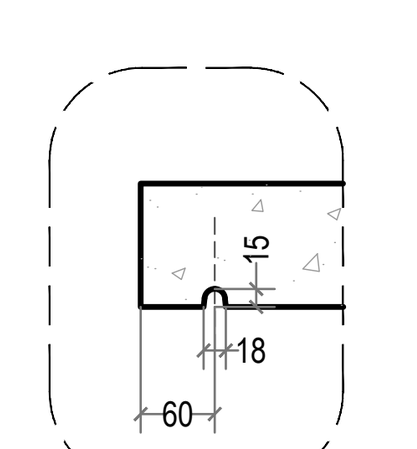

DRIP MOULD DETAIL @ 1:10

GENERAL NOTES

1 : All dimensions are in millimeters and levels in meters unless specified otherwise.
2 : Do not scale the drawing; follow written dimensions.
3 : All dimensions are unfinished dimensions unless specified otherwise.
4 : Any discrepancies should be brought to the notice of the Architect prior to execution of job / procuring materials at site.
5 : This drawing is the property of Kapadia Associates and should not be reproduced, copied, handed over to a third party or used for any purpose other than for which it has been issued.
6 : This drawing is to be read in conjunction with all relevant structural & services drawings.

KEY PLAN

REVISION INDEX

REV.NO.	DATE	DESCRIPTION

CONSULTANTS

GOKANI CONSULTANTS
Structural Consultants
Tel : +910220288804400
email : info@gokaniconsultants.com

MICRO ENGINEERING
MEP Consultants
Tel : 0120-4558718
email : business@meindia.com

PBB
Planner /Landscape Architect
Tel : 079 6923054
email : landscapeindia@usg.net

STAMP & SIGN	NORTH
	N
PROJECT TITLE	PROJ.NO
PALAVA- LAKEFRONT	L-10518
DRAWING TITLE	DWG.NO
AR-E1-GROUND FLOOR PLAN TYPE-02	201.2
DRAWING STAGE	REV.NO
WORKING DRAWING	R-00

DRAWN	CHECKED	SCALE	DATE
SN	EB	1:100	12-04-2019

KAPADIA ASSOCIATES
architecture • urban design
112-114
Peninsula Centre,Dr. S.S. Rao Road,
Off Ambedkar Road,Parel East,
Mumbai 400012
Tel : 91-22-6660 2838 / 39
Fax : 91-22-6660 2844
E-mail : kapl@kapl.in
Website: www.kapl.in