




GENERAL ARRANGEMENT PLAN

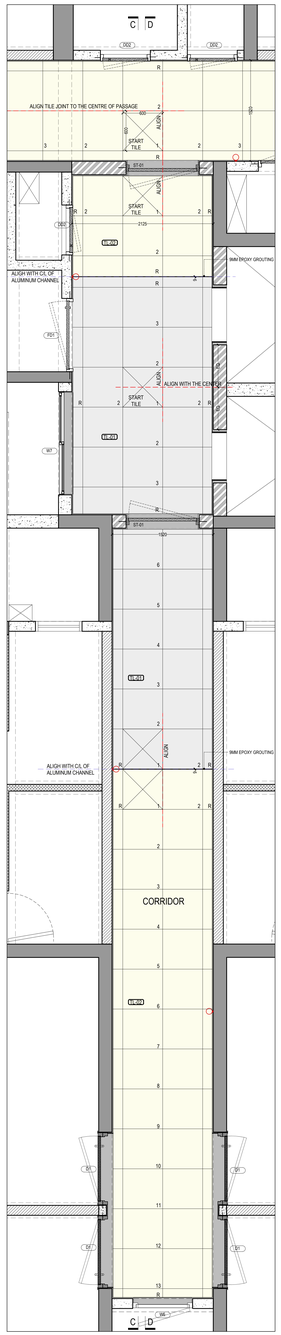


FLOORING PLAN

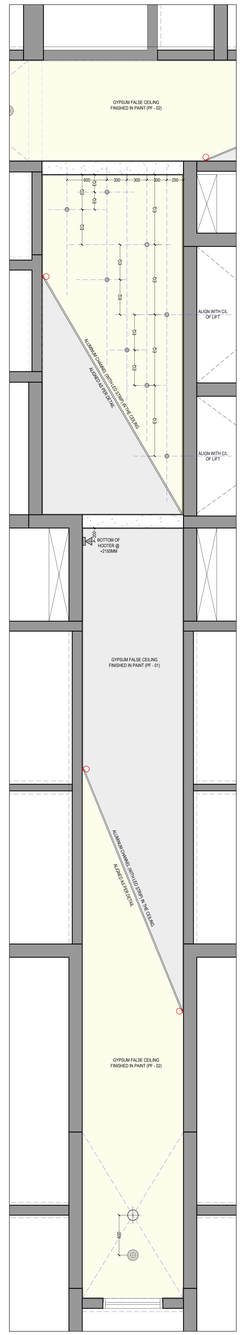

REFLECTED CEILING PLAN

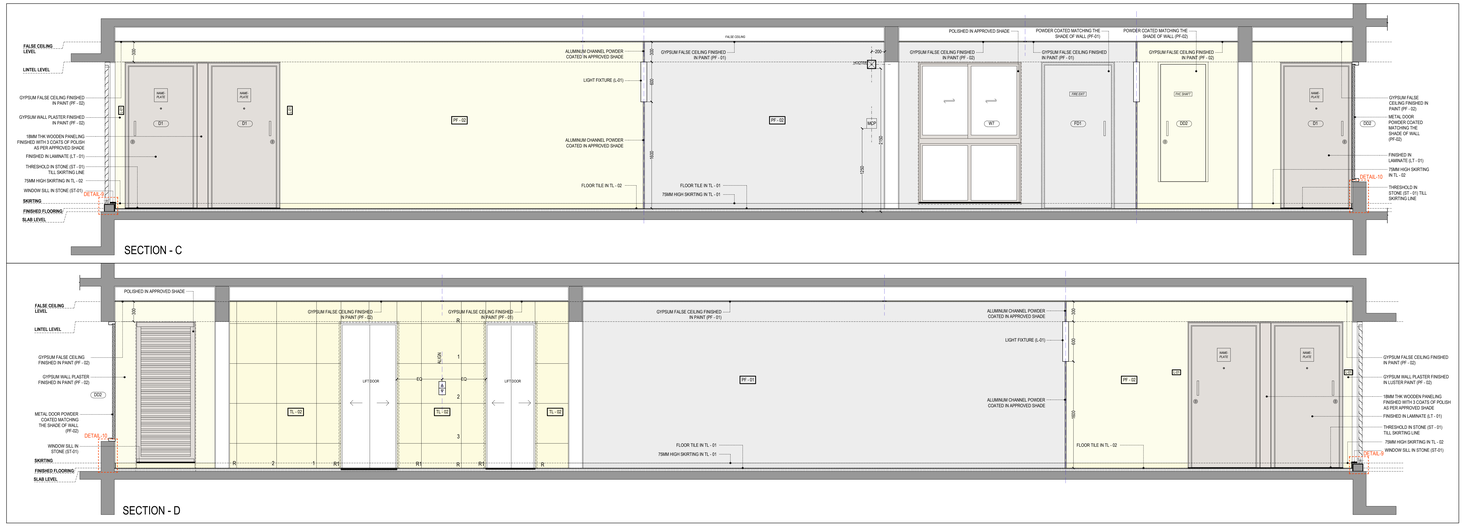

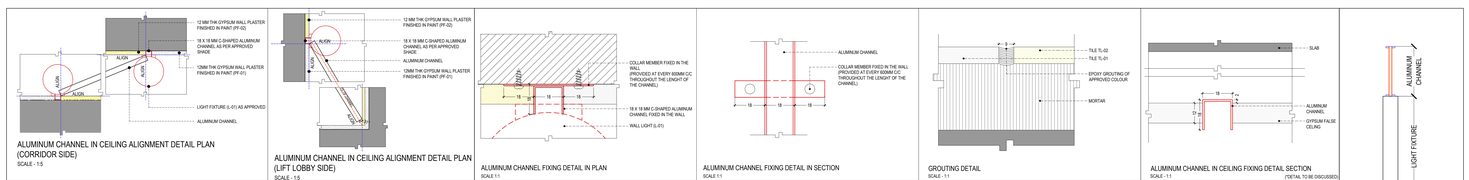


LEGEND

- 100 MM BLOCK WORK
- 125 MM BLOCK WORK
- 150 MM BLOCK WORK
- 200 MM BLOCK WORK
- NON STRUCTURAL CONC. WALL
- R.C.C.

ELECTRICAL AND LIGHT FIXTURE SCHEDULE

P.A. SPEAKER	CEILING POINT
HOOTER	WALL LIGHT

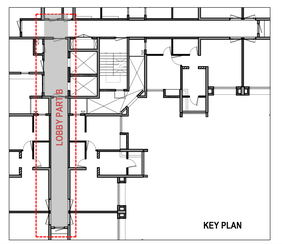

KEY PLAN

GENERAL NOTES

1. All dimensions are in millimeters and levels in meters unless specified otherwise.
2. Do not scale the drawing; follow written dimensions.
3. All dimensions are unfinished dimensions unless specified otherwise.
4. Any discrepancies should be brought to the notice of the Architect prior to execution of job / procuring materials at site.
5. This drawing is the property of Kapadia Associates and should not be reproduced, copied, handed over to a third party or used for any purpose other than for which it has been issued.
6. This drawing is to be read in conjunction with all relevant structural & services drawings.

REVISION INDEX

REV.NO.	DATE	DESCRIPTION

CONSULTANTS

STRUCT BOMBAY CONSULTANTS
Structural Consultants
Tel : 022-24037512,24033366
email : stcbom@gmail.com

MUSO ENGINEERING
MEP Consultants
Tel : 0120-4308718
email : busines@mendia.com

Pitre
Planner Landscape Architect
Tel : 079-3923504
email : landscapeindia@vsnl.net

STAMP & SIGN

PROJECT TITLE	PROJ.NO
LODHA PALAVA_LAKEFRONT	L-10518
DRAWING TITLE	DWG.NO
TYPICAL LOBBY FINISHING_FLOREA	963
DRAWING STAGE	REV.NO
VFC	R-00

DRAWN	CHECKED	SCALE	DATE
VS	ES	1:25	20-01-2020

KAPADIA ASSOCIATES
architecture | urban design
Kapadia Chambers, 5th Floor, 29
Pallonji Marg, Colaba, Mumbai - 400 001
Off Ambedkar Road, Parel East,
Mumbai 400012
Tel. : 91-22-6665 2929
Fax : 91-22-6665 2914
E-mail : kad@vsnl.in
Website: www.kad.in