
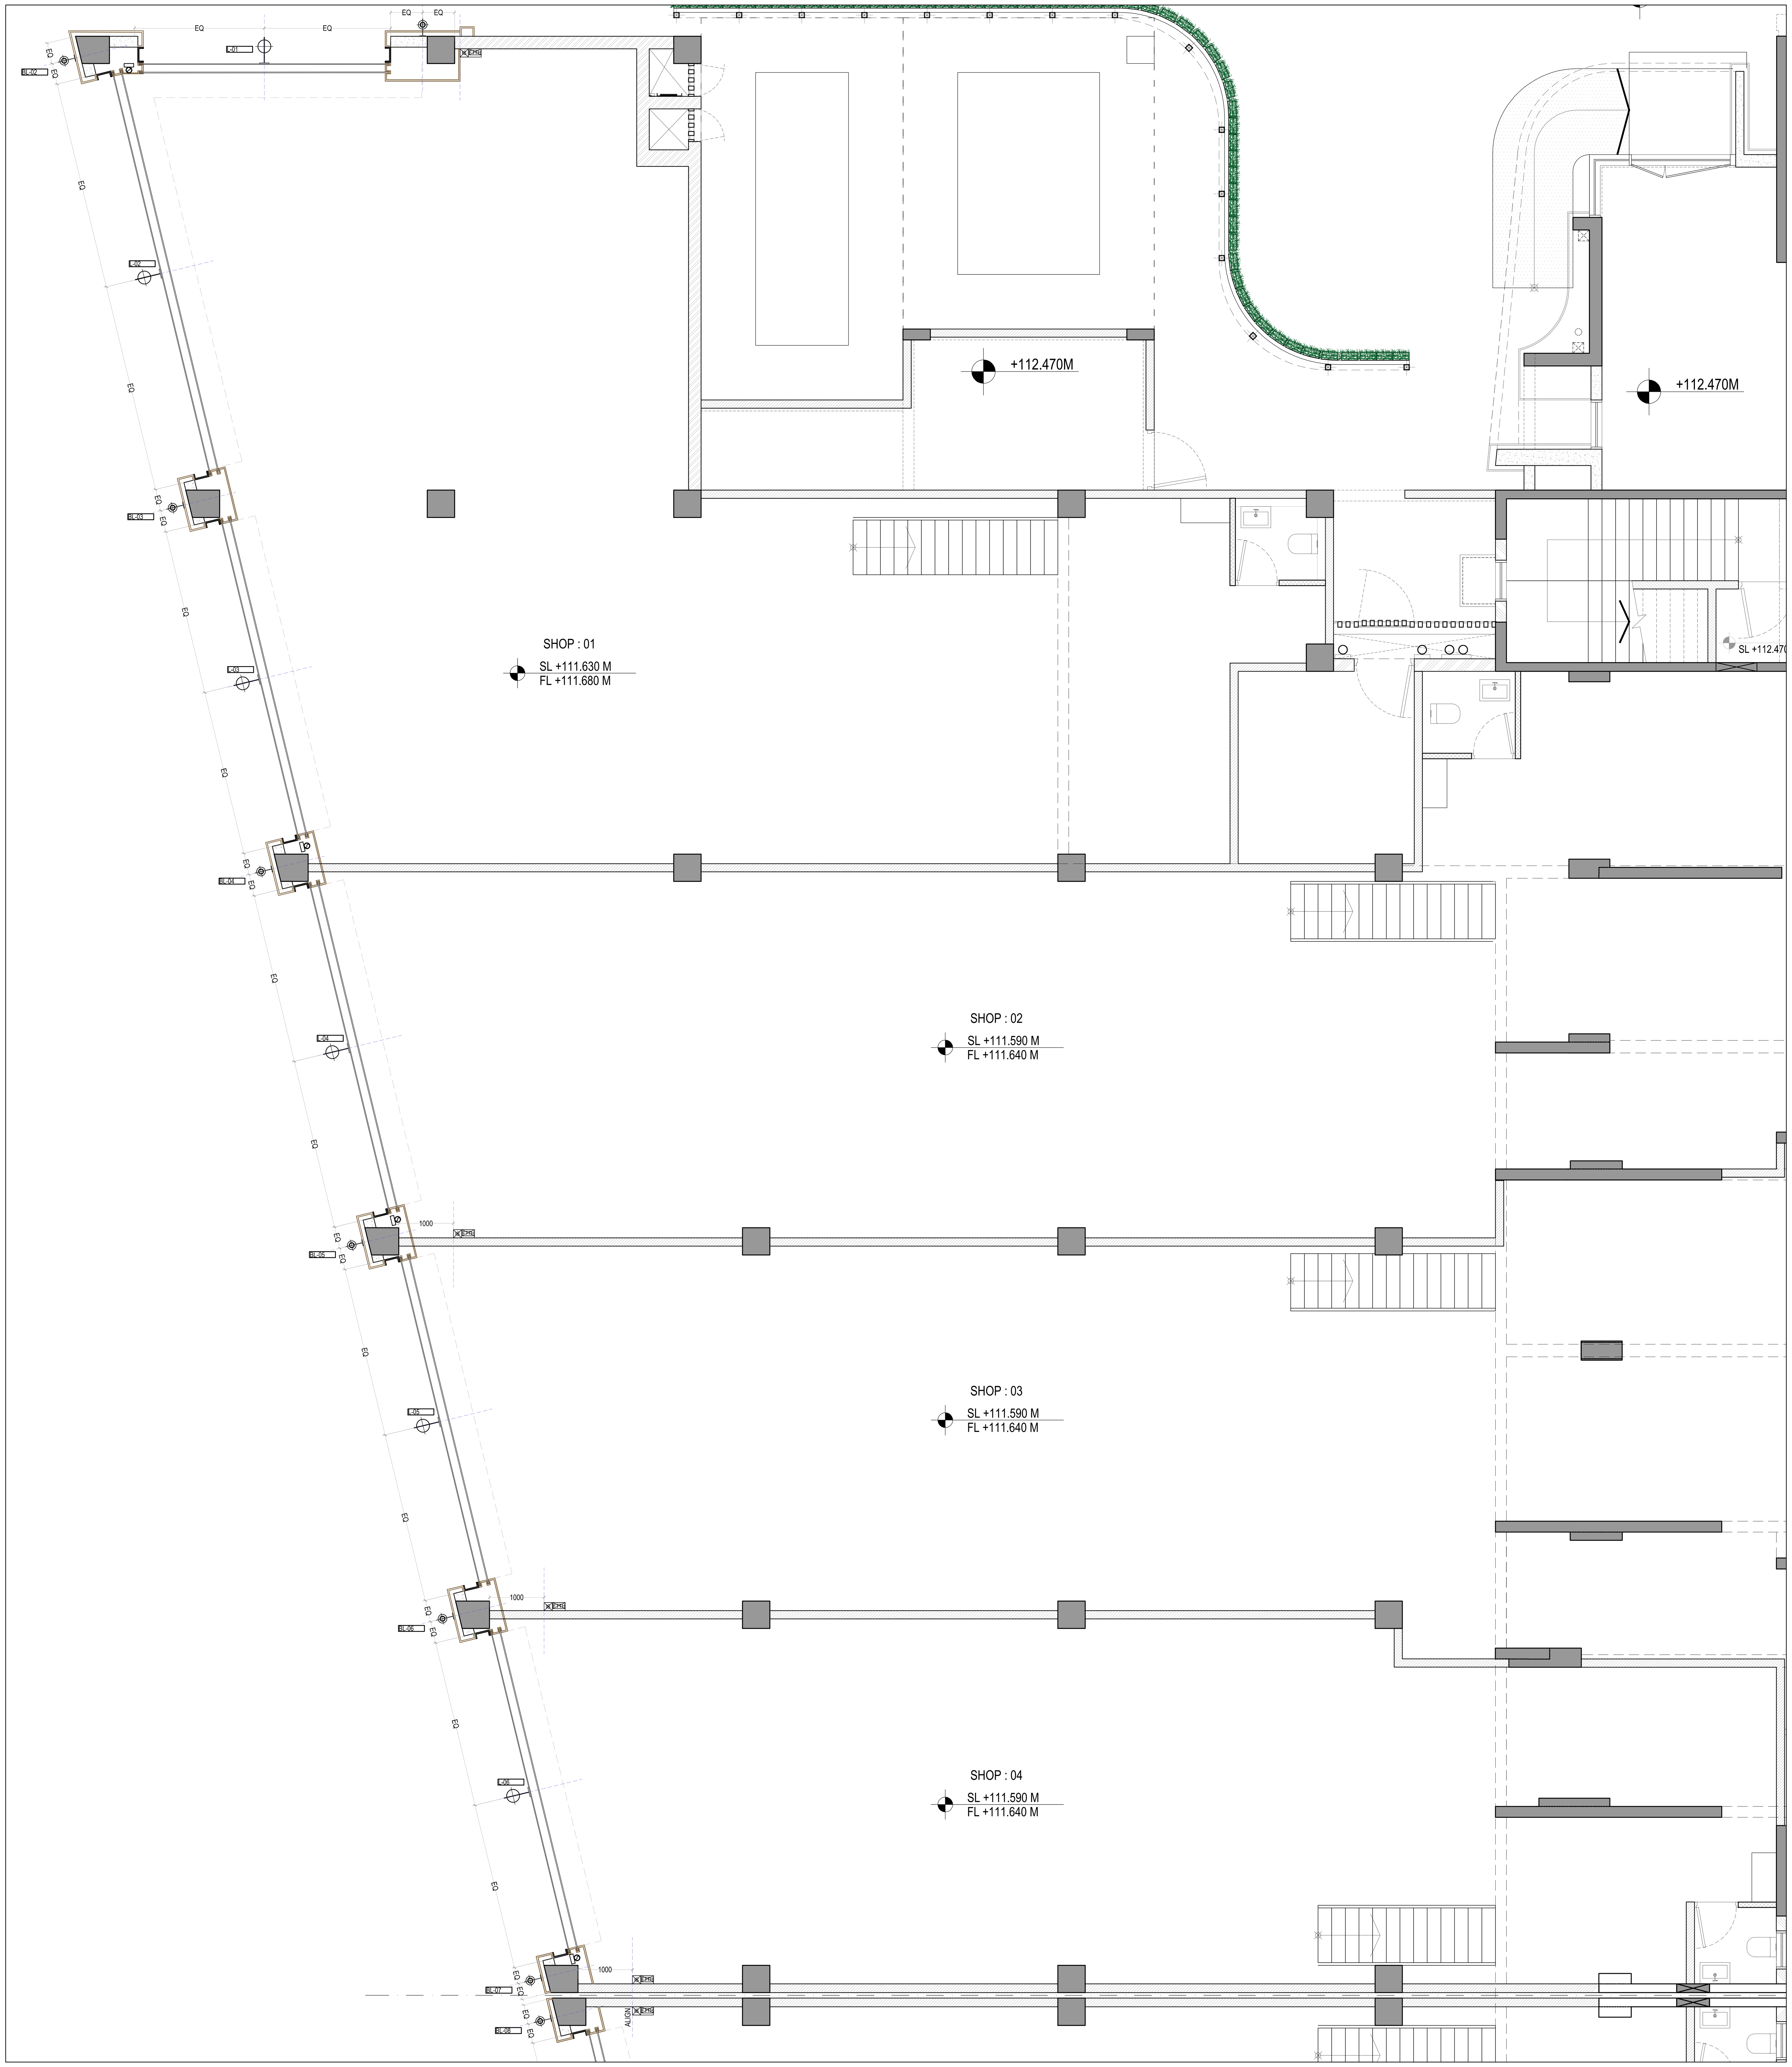


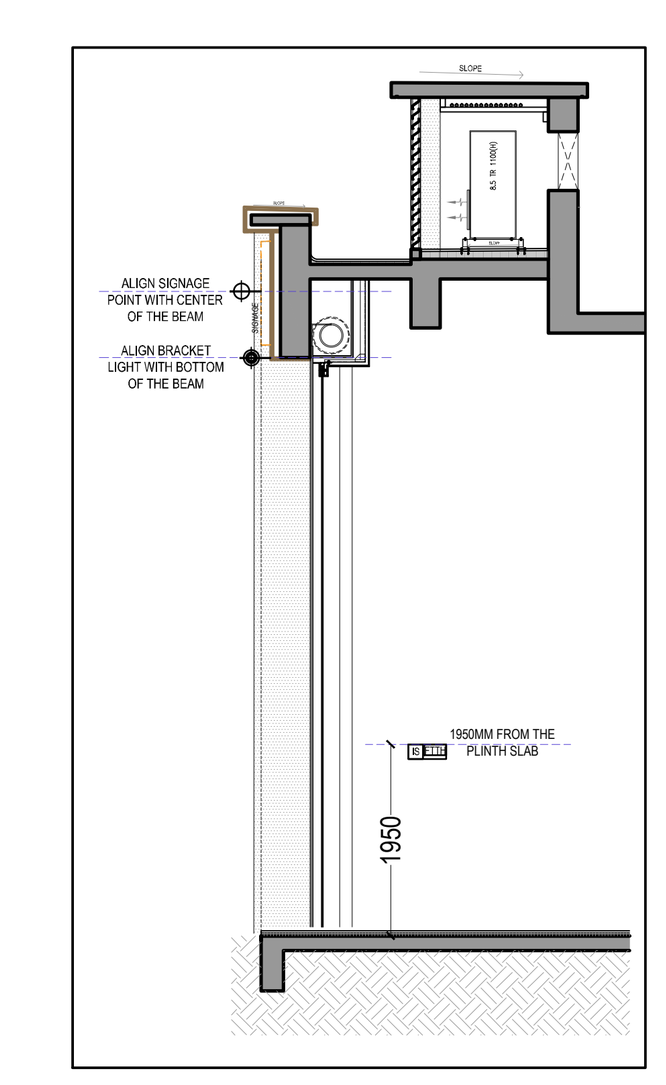

LEGEND


SYMBOL	DETAIL	HEIGHT
	WALL BRACKET (BL-01 TO BL-12)	ALIGN WITH THE BOTTOM OF THE BEAM(REF KEY ELEVATION)
	WALL POINT (L-01 TO L-11)	ALIGN WITH THE CENTER OF THE BEAM
IS	ISOLATOR	ALIGN TOP OF ISOLATOR AT 1950MM FROM THE SLAB LEVEL(REF KEY ELEVATION)
FTTH	FTTH	ALIGN TOP OF FTTH AT 1950MM FROM THE SLAB LEVEL(REF KEY ELEVATION)

FLOREA WING A

GENERAL NOTES

1 : All dimensions are in millimeters and levels in meters unless specified otherwise.
2 : Do not scale the drawing; follow written dimensions.
3 : All dimensions are unfinished dimensions unless specified otherwise.
4 : Any discrepancies should be brought to the notice of the Architect prior to execution of job / procuring materials at site.
5 : This drawing is the property of Kapadia Associates and should not be reproduced, copied, handed over to a third party or used for any purpose other than for which it has been issued.
6 : This drawing is to be read in conjunction with all relevant structural & services drawings.

KEY PLAN

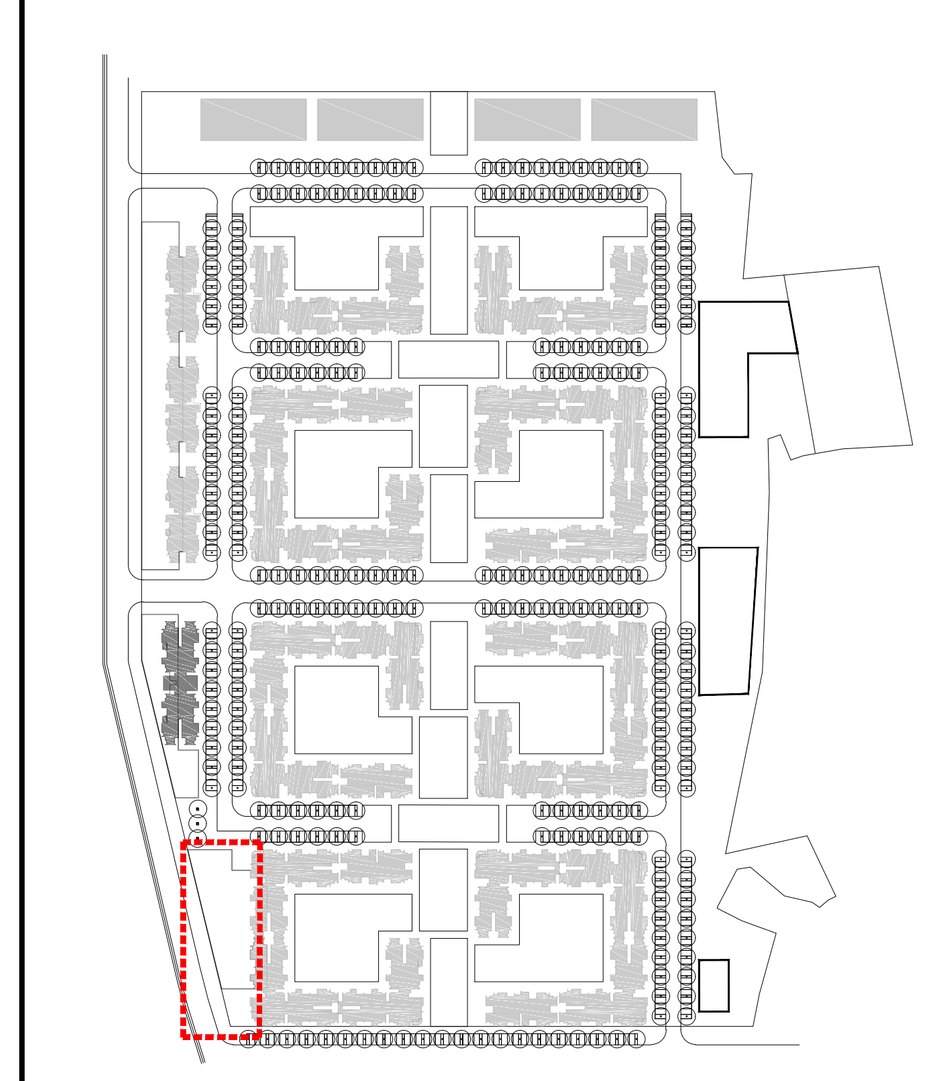

REVISION INDEX

REV.NO.	DATE	DESCRIPTION

CONSULTANTS

GOKANI CONSULTANTS
Structural Consultants
Tel : +910220288804400
email : info@gokaniconsultants.com

MICRO ENGINEERING
MEP Consultants
Tel : 0120-4558718
email : business@meindia.com

PBB
Planner /Landscape Architect
Tel : 079 6923054
email : landscapeindia@usg.net

STAMP & SIGN

PROJECT TITLE	PROJ.NO
PALAVA- LAKEFRONT	L-10518
DRAWING TITLE	DWG.NO
AR-FLOREA A_GROUND FLOOR RETAIL ELECTRICAL PLAN	806.1
DRAWING STAGE	REV.NO
WORKING DRAWING	R-00

DRAWN	CHECKED	SCALE	DATE
VS	ES	1:50	13-04-2020

KAPADIA ASSOCIATES
architecture • urban design
112-114
Peninsula Centre,Dr. S.S. Rao Road,
Off Ambedkar Road,Parel East,
Mumbai 400012
Tel : 91-22-6660 2838 / 39
Fax : 91-22-6660 2844
E-mail : kapl@kapl.in
Website: www.kapl.in