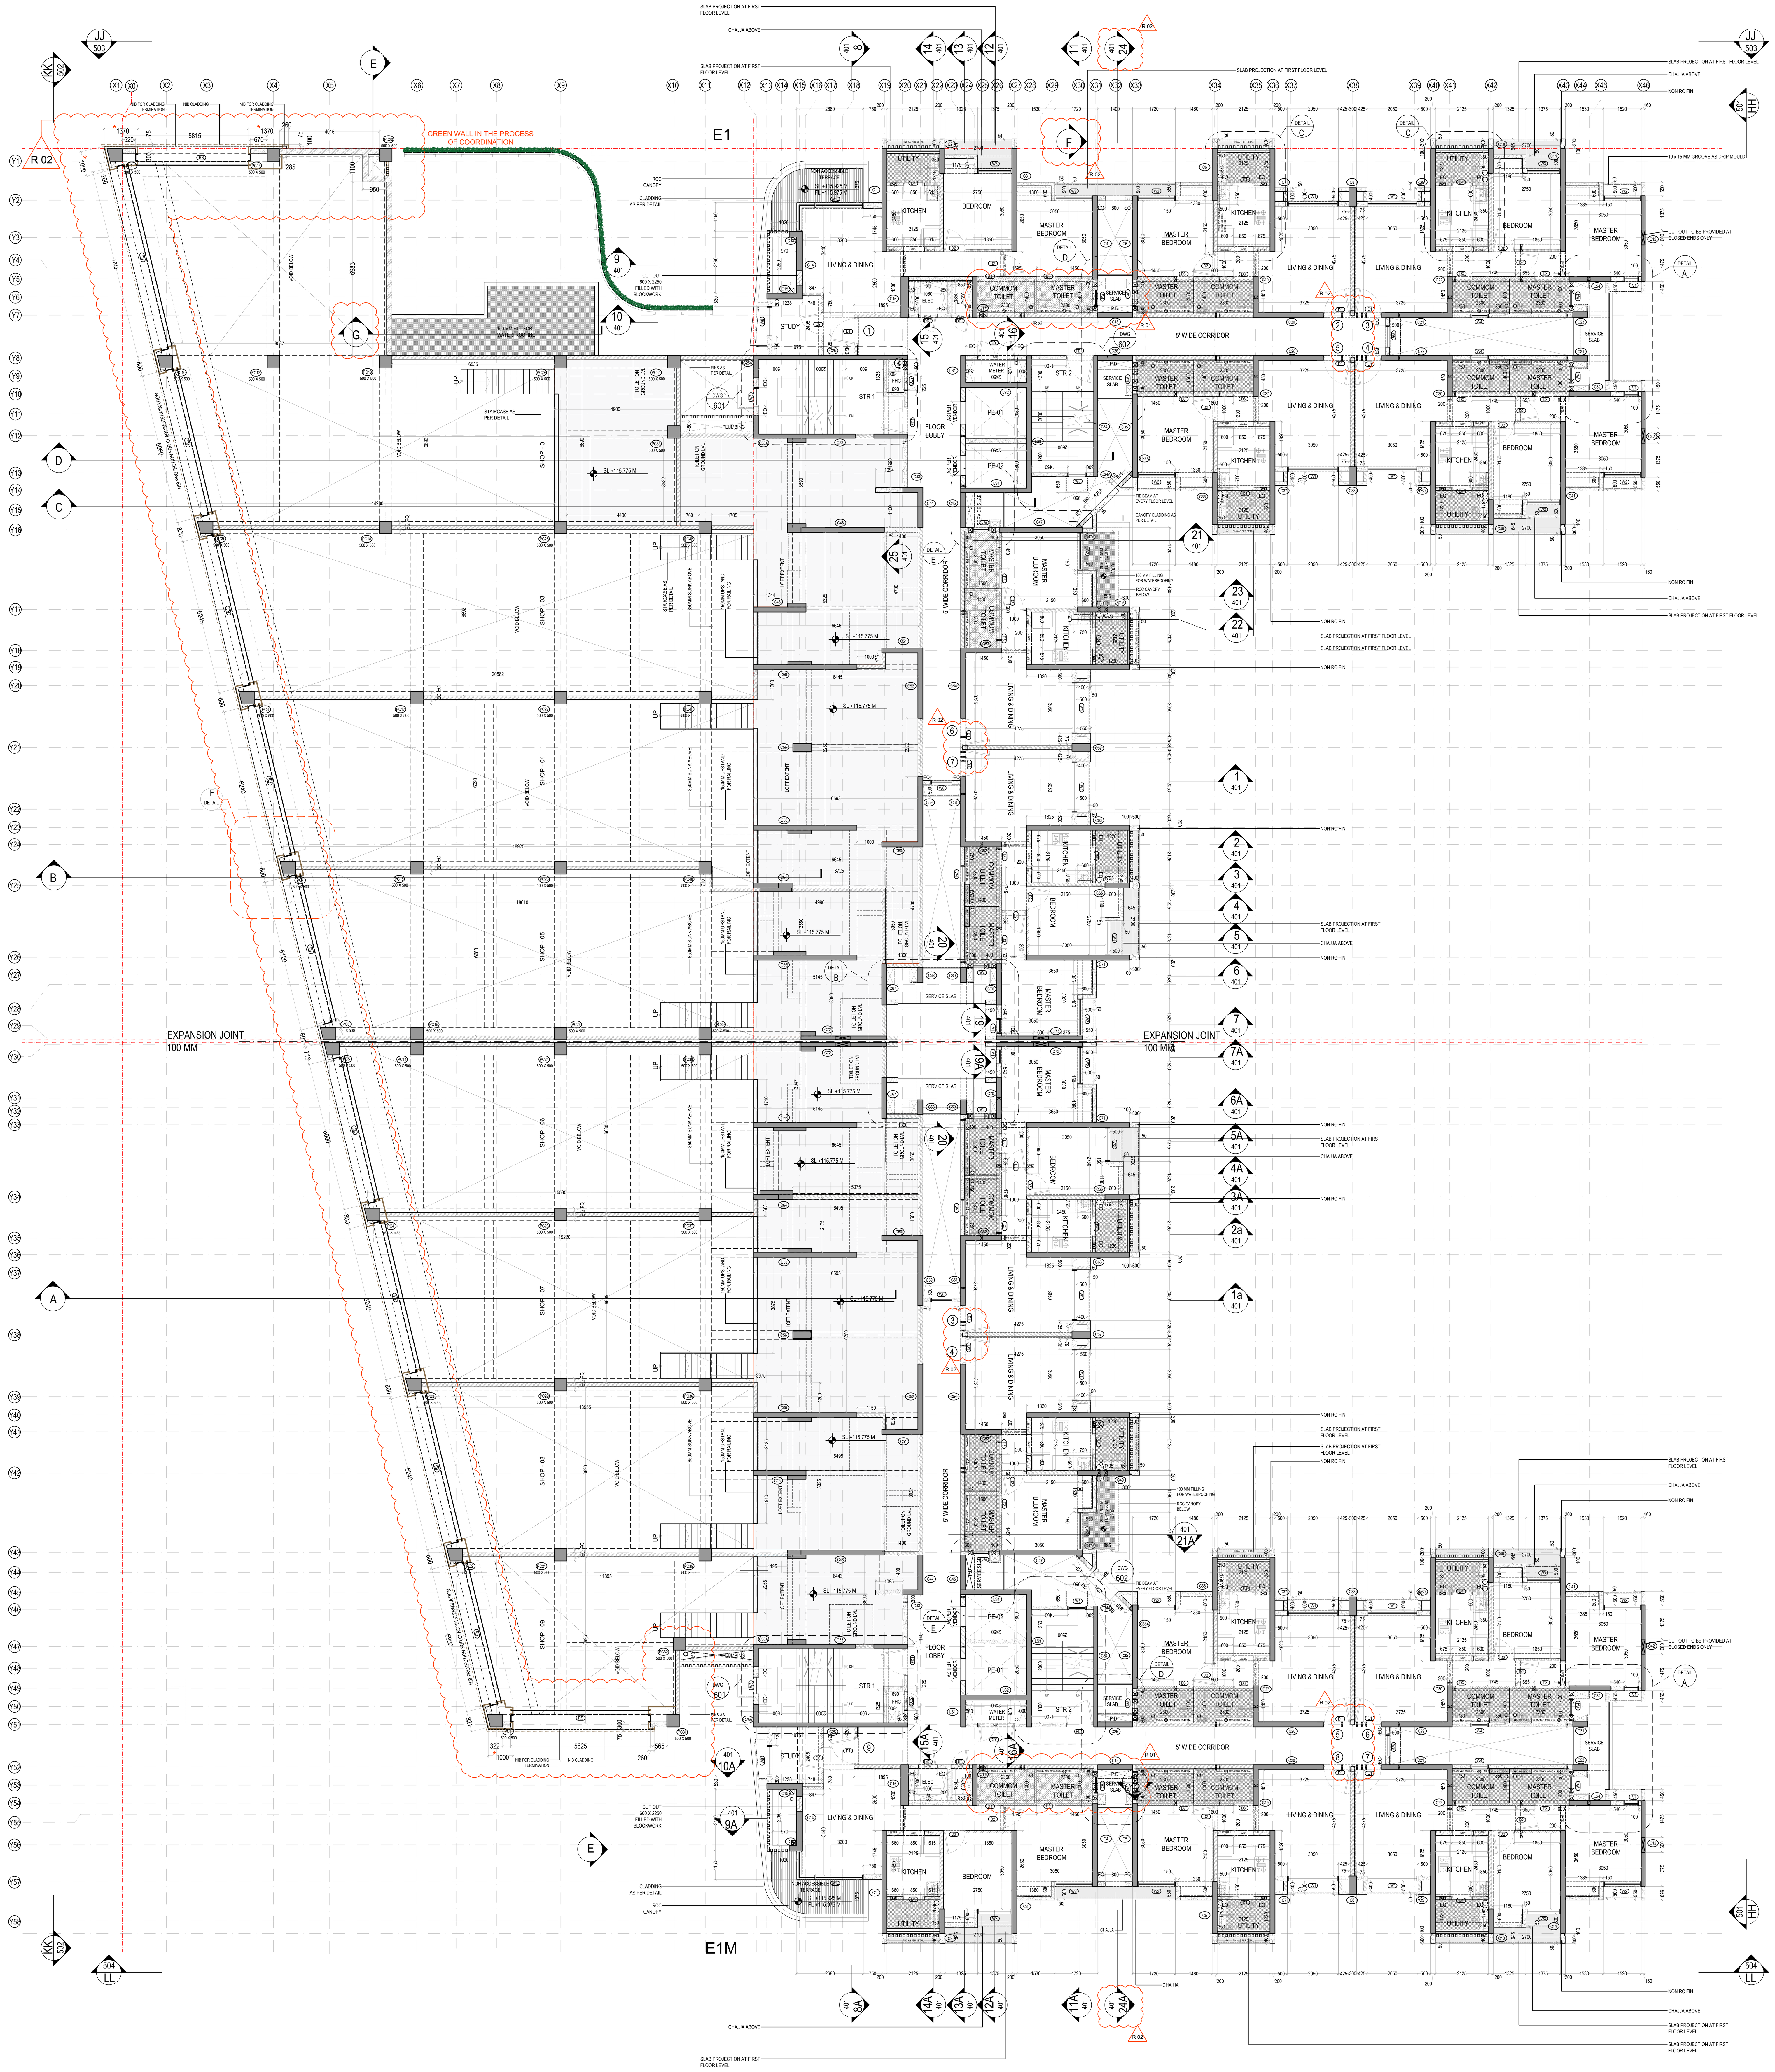



LEGEND			
	R.C.C.		125MM HIGH DENSITY BLOCK WORK
	NON STRUCTURAL CONC. WALL		100MM INTERNAL BLOCK WORK
	200MM INTERNAL BLOCK WORK		60MM SUNK
	150MM INTERNAL BLOCK WORK		250MM SUNK
	125MM LIGHTWEIGHT BLOCK WORK		200MM SUNK
	MEP SLEEVES / CUT-OUT IN WALL		FACADE GROOVE
	600MM SUNK		10 x 15 MM GROOVE AS DRIP MOULD
	FULL HT. LEDGE WALL		

WINDOW SCHEDULE


NO.	LOCATION	SIZE	CILL	LINTEL
W1	LIVING ROOM	2050 x 2140	110	2250
W2	MASTER BEDROOM	1520 x 2140	110	2250
W3	BEDROOM	1375 x 2140	110	2250
W4	TOILET	700 x 1150	1100	2250
W5	STAIRCASE	750 x 1150	1110	2250
W6	TYPICAL LOBBY	900 x 2140	110	2250
W7	TYPICAL LOBBY	1550 x 2140	110	2250
W8	STUDY ROOM	1225 x 1990	110	2100
W1C	LIVING ROOM 2.5 BHK [DECK]	AS PER DETAIL	-	2250
RS	ROLLING SHUTTER (RETAIL)	AS PER DETAIL		
V1	MASTER BEDROOM [2BHK]	600 x 750	1500	2250

DOOR SCHEDULE


NO.	LOCATION	WIDTH	LINTEL	CILL	DESCRIPTION
D1	LIVING ROOM	1100	2250	-	SINGLE LEAF WOODEN FLUSH DOOR
D2	BED ROOM	900	2250	-	SINGLE LEAF WOODEN FLUSH DOOR
D3	TOILET	800	2250	-	SINGLE LEAF WOODEN FLUSH DOOR
D4	UTILITY	850	2250	-	ALUMINUM & GLASS PANEL DOOR
DD1	WATER METER	1500	2250	450	DOUBLE LEAF METAL DOOR [W.M]
DD2	ELV,ELE&FHC	750	2250	450	SINGLE LEAF FIRE RATED METAL DOOR
FD1	STAIRCASE	1100	2250	-	SINGLE LEAF FIRE RATED METAL DOOR

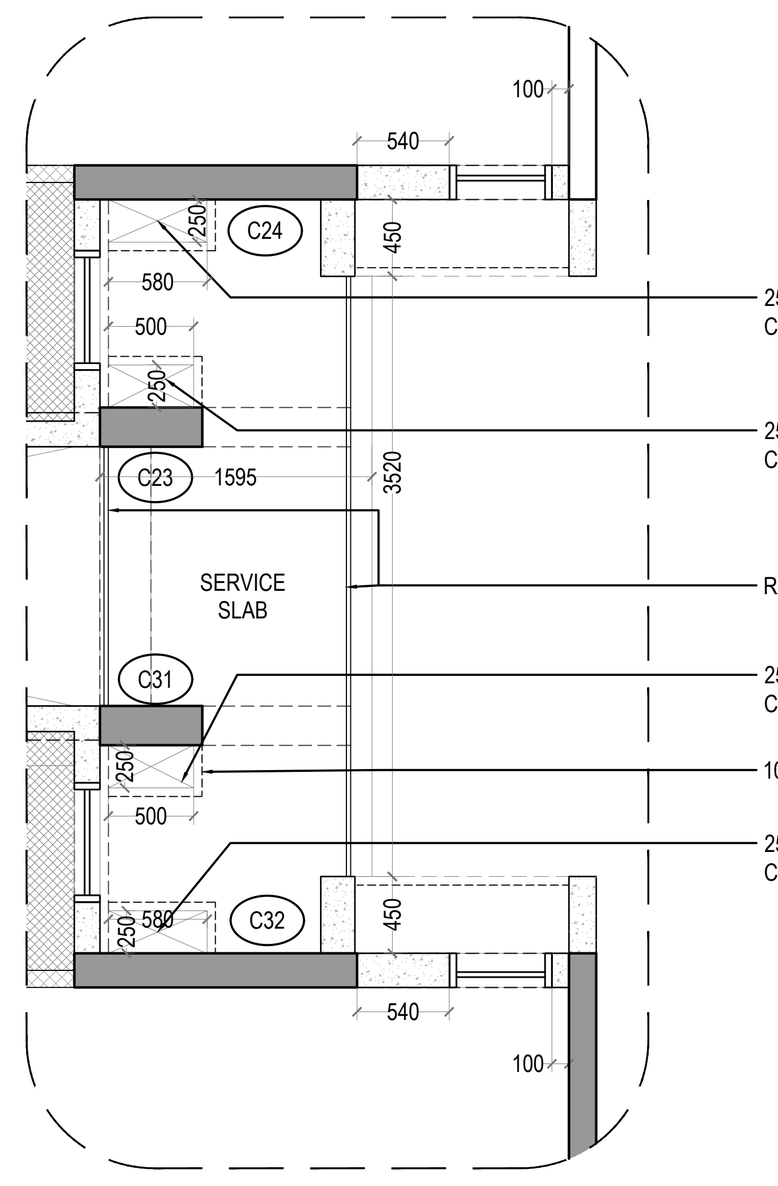


DETAIL AT A @ 1:50

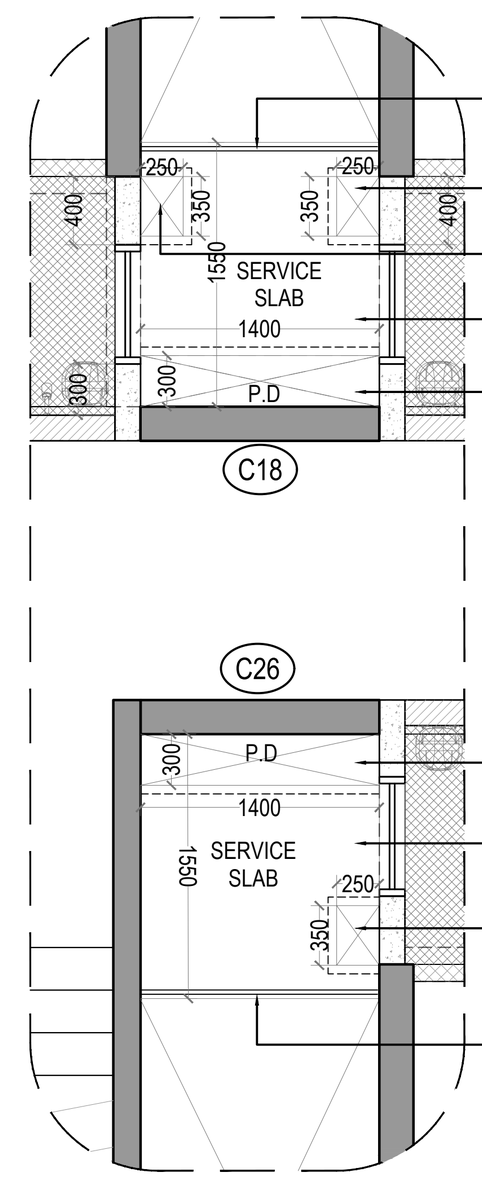


DETAIL AT D @ 1:50

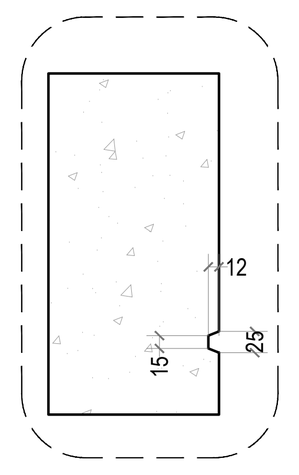


HORIZONTAL GROOVE DETAIL @ 1:10

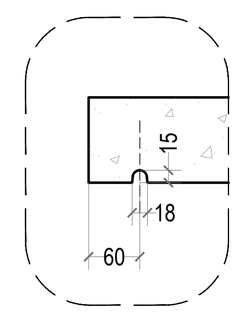


DRIP MOULD DETAIL @ 1:10

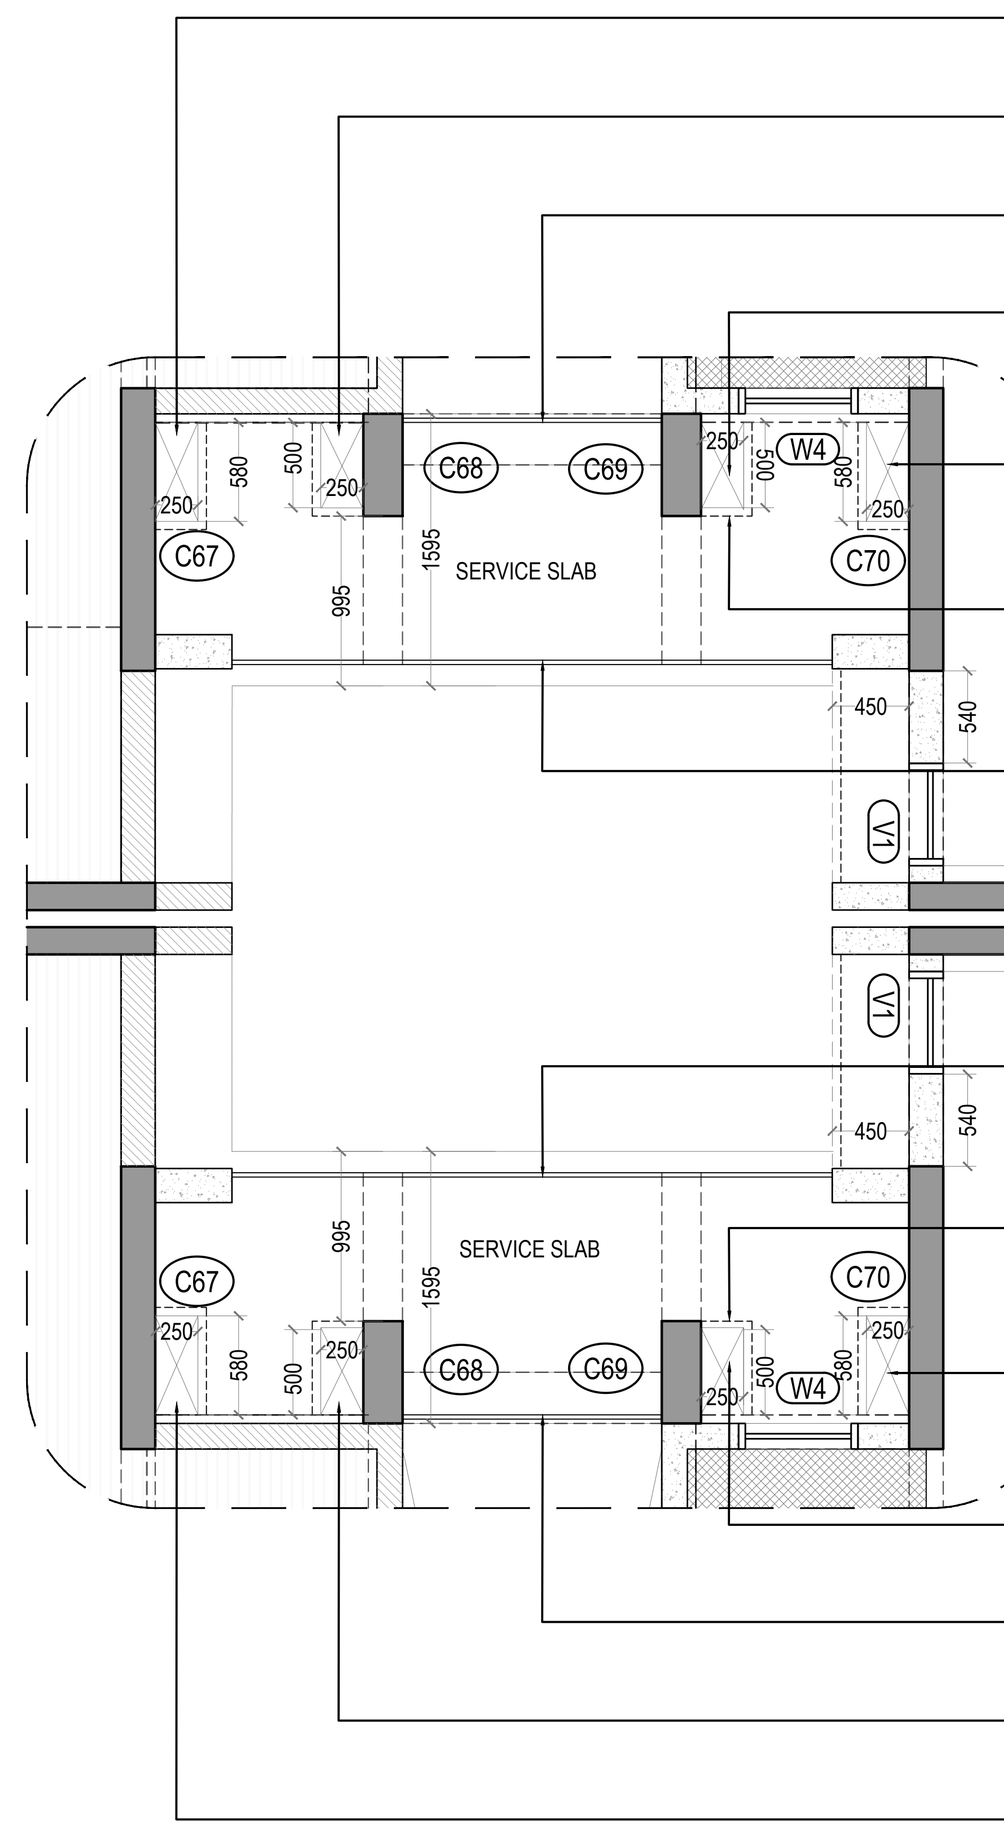


DETAIL AT B @ 1:50

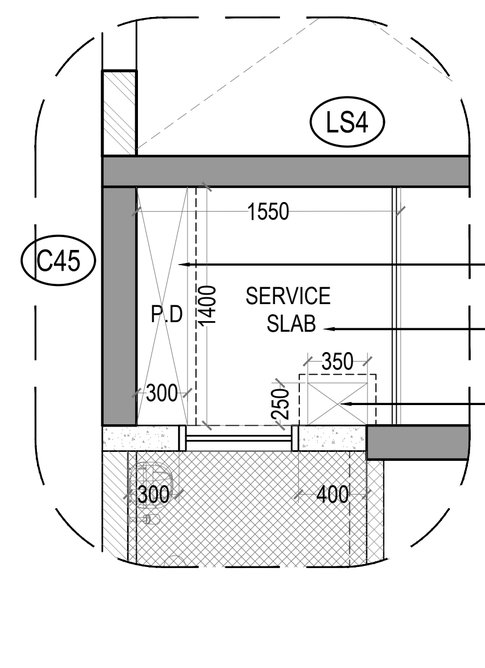


DETAIL AT E @ 1:50

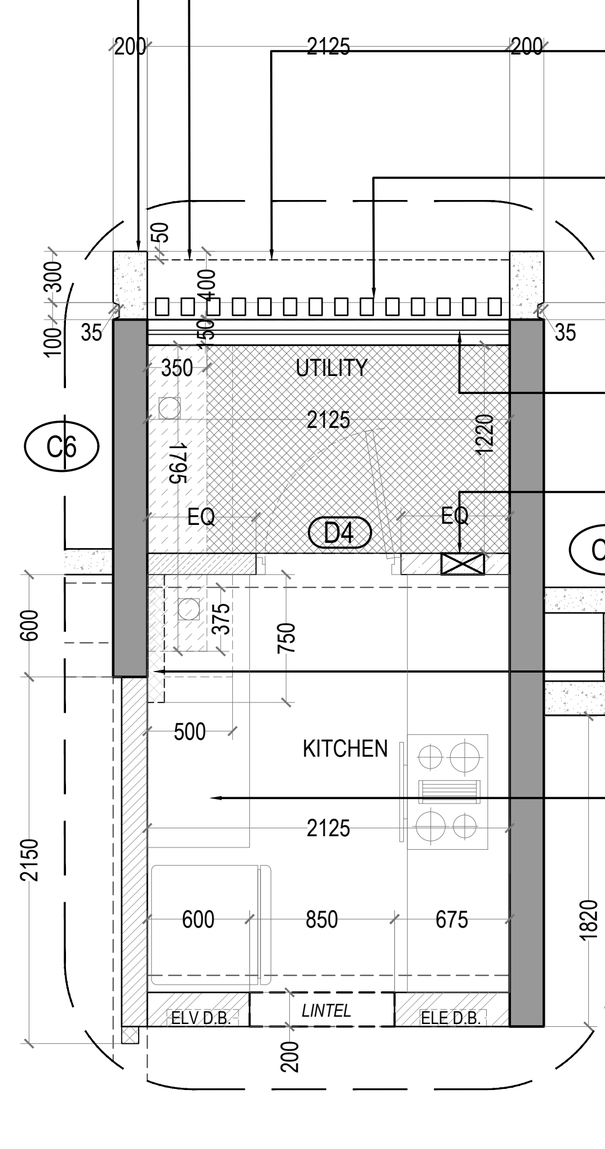


DETAIL AT C @ 1:50
TYPICAL KITCHEN BLOW UP DETAIL

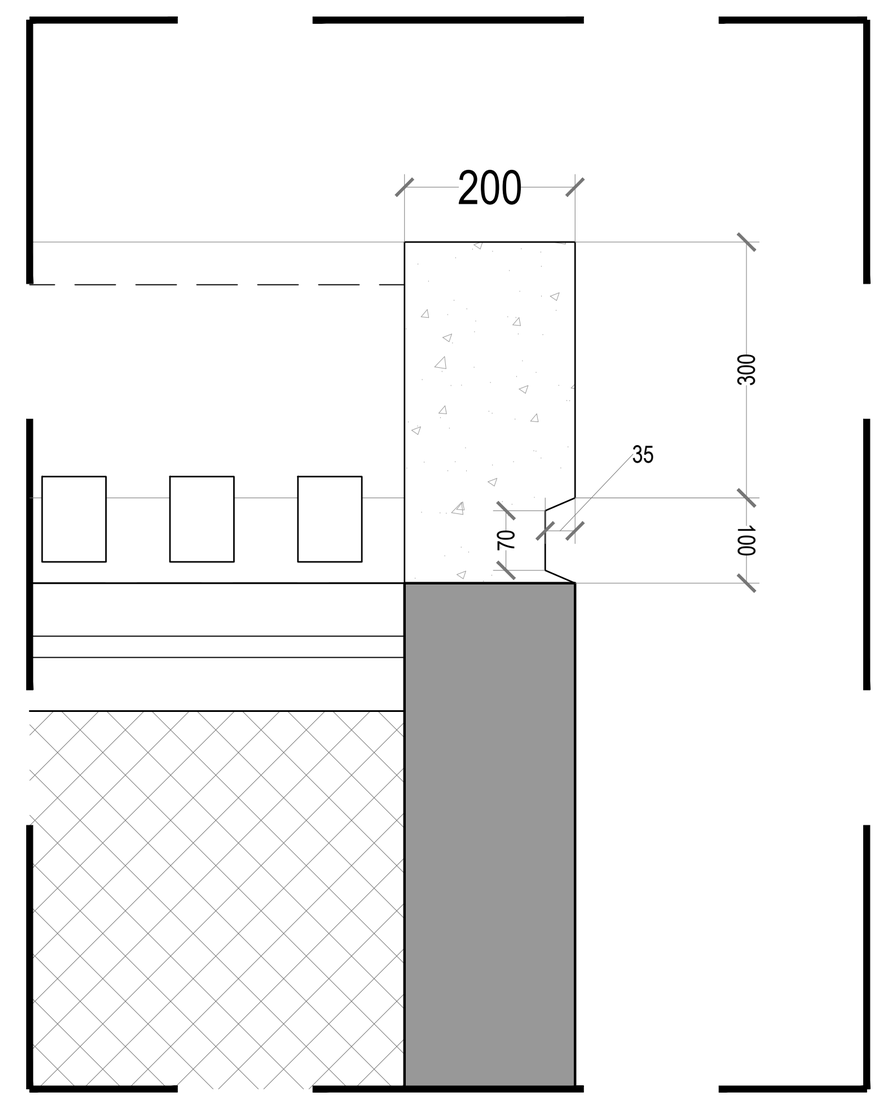

GROOVE DETAIL @ 1:10

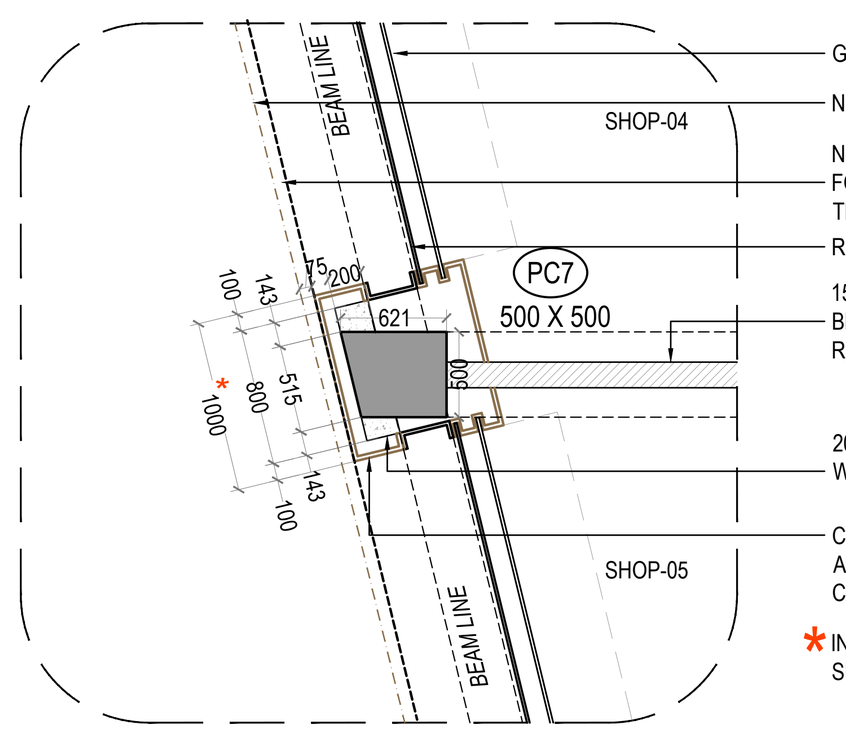

DETAIL AT F @ 1:50
TYPICAL RETAIL FACADE PIER DETAIL

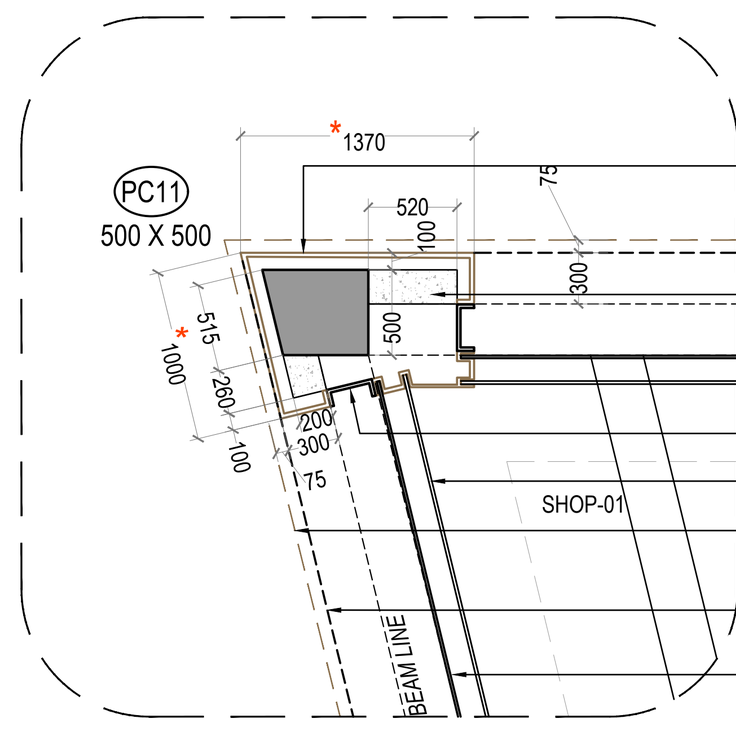

DETAIL AT G @ 1:50
RETAIL FACADE CORNER PIER DETAIL

NOTE : LOCATION AND LENGTH OF STAIRCASES IN RETAIL AREAS ARE INDICATIVE
REFER MEP BUILDER WORK DRAWINGS FOR ESTABLISHING VARIOUS CUT OUTS
DRAWINGS TO BE READ IN CONJUNCTION WITH STRUCTURE AND MEP

GENERAL NOTES

1 : All dimensions are in millimeters and levels in meters unless specified otherwise.
2 : Do not scale the drawing; follow written dimensions.
3 : All dimensions are unfinished dimensions unless specified otherwise.
4 : Any discrepancies should be brought to the notice of the Architect prior to execution of job / procuring materials at site.
5 : This drawing is the property of Kapadia Associates and should not be reproduced, copied, handed over to a third party or used for any purpose other than for which it has been issued.
6 : This drawing is to be read in conjunction with all relevant structural & services drawings.

KEY PLAN

REVISION INDEX

REV.NO.	DATE	DESCRIPTION
R-01	25.04.2019	WALL ADDED NEAR STAIRCASE01 FLOREA A, 2.5BHK TOILETS TO BE 600MM SUNK
R-02	06.09.2019	RETAIL FACADE SCHEME AND SERVICES SHAFT,APARTMENT MAIN DOOR RC MULLION SHIFTED.

CONSULTANTS

STAMP & SIGN

PROJECT TITLE	PROJ.NO
PALAVA- LAKEFRONT	L-10518
DRAWING TITLE	DWG.NO
AR-FLOREA A&D_ FIRST FLOOR PLAN	202
DRAWING STAGE	REV.NO
WORKING DRAWING	R-02

DRAWN	CHECKED	SCALE	DATE
AD	ES	1:100	18-03-2019

KAPADIA ASSOCIATES
architecture • urban design
112-114
Peninsula Centre,Dr. S.S. Rao Road,
Off Ambedkar Road,Parel East,
Mumbai 400012
Tel : 91-22-6660 2838 / 39
Fax : 91-22-6660 2844
E-mail : kapl@kapl.in
Website: www.kapl.in

1:1