


CASA OLIVIA
PART PLAN FOR MUMTY ROOF PLAN

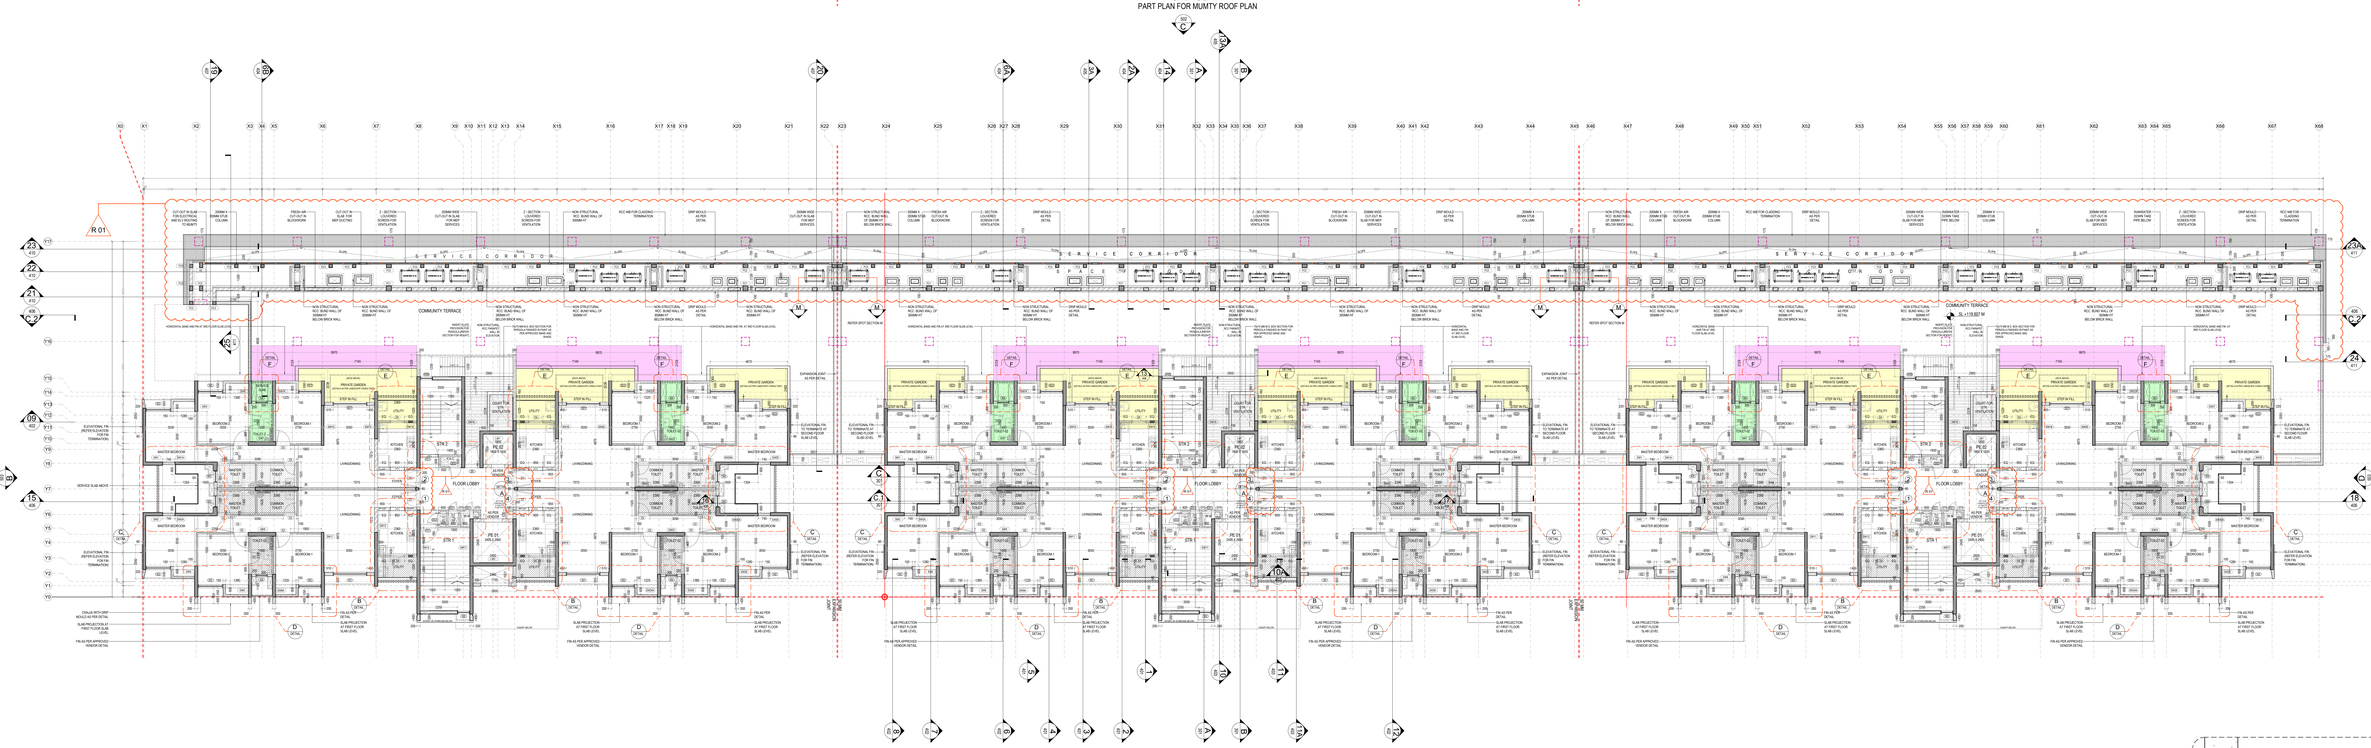

CASA OLIVIA - C
SECOND FLOOR PLAN

CASA OLIVIA - B
SECOND FLOOR PLAN

CASA OLIVIA - A
SECOND FLOOR PLAN

DOOR SCHEDULE FOR SECOND FLOOR


NO.	LOCATION	WIDTH (MM)	LINTEL (MM)	CILL (MM)	DESCRIPTION
D1	ENTRANCE DOOR	1050	2250	-	SINGLE LEAF WOODEN FLUSH DOOR
D2	BEDROOM	900	2250	-	SINGLE LEAF WOODEN FLUSH DOOR
D3	TOILET	800	2250	-	SINGLE LEAF WOODEN FLUSH DOOR
D4	KITCHEN UTILITY	850	2250	-	ALUMINUM & GLASS PANEL DOOR
D5	COMMUNITY TERRACE ENTRANCE	900	2250	-	ALUMINUM & GLASS PANEL DOOR
DD1	ELEC. & WATER METER SHAFT	600	2250	450	SINGLE LEAF FIRE RATED DOOR
DD2	ELV &FHC SHAFT	750	2250	450	SINGLE LEAF FIRE RATED DOOR
FD1	STAIRCASE	1100	2000	-	SINGLE LEAF FIRE RATED DOOR

WINDOW SCHEDULE FOR SECOND FLOOR


NO.	LOCATION	SIZE (MM)	CILL (MM)	LINTEL (MM)
SD1	LIVING ROOM	2000 x 2140	-	2250
SD2	MASTER BEDROOM & BEDROOM-2	1020 x 2140	-	2250
SD3	BEDROOM - 1	1375 x 2140	-	2250
W1	LIVING ROOM	2700 x 2140	110	2250
W2	MASTER BEDROOM & BEDROOM-02	1500 x 2140	110	2250
W3	BEDROOM 01	1375 x 2140	110	2250
W4	TOILET	700 x 1100	1100	2250
W5	STAIRCASE 01	750 x 1100	1100	2250
WVB	STAIRCASE 01 (FIRST MID LANDING)	750 x 600	1400	2250

LEGEND


R.C.C.		125MM HIGH DENSITY BLOCK WORK		NON STRUCTURAL CONC. WALL	100MM INTERNAL BLOCK WORK
150MM INTERNAL BLOCK WORK		250MM SUNK		200MM INTERNAL BLOCK WORK	FULL HT LEDGE WALL
125MM LIGHTWEIGHT BLOCK WORK		200MM SUNK		65MM SUNK	M/F SLEEVES / CUT-OUT IN WALL
700MM SUNK		450MM SUNK		600MM SUNK	INSERT PLATE PROVISION FOR PERGOLA
DRIP MOULD					
FACADE GROOVE					
BUILDING PROFILE AT TYPICAL LEVEL					
LIFT EXTENT					
COLUMN BELOW					

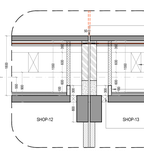


SPOT SECTION M @ 1:50
EXPANSION JOINT WITHIN MUMTY

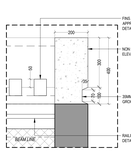


TYPICAL FIN GROOVE DETAIL J @ 1:10

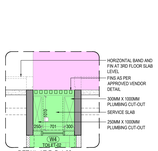

DETAIL AT @ 1:50
SHAFT ENLARGED DETAIL

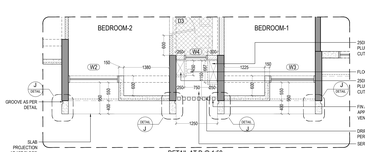


DETAIL AT @ 1:50
SERVICE SLAB ENLARGED DETAIL

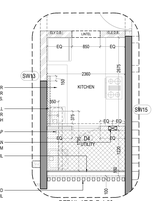


DETAIL AT @ 1:50
TYPICAL KITCHEN ENLARGED DETAIL
APPLICABLE FOR FLAT NOS. : 1 & 4




DETAIL AT C @ 1:50
SERVICE SLAB ENLARGED DETAIL

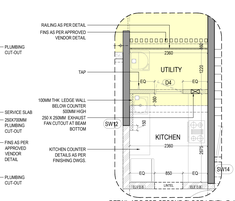


DETAIL AT B FOR SECOND FLOOR LEVEL @ 1:50
TYPICAL KITCHEN ENLARGED DETAIL
APPLICABLE FOR FLAT NOS. : 2 & 3

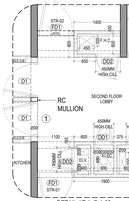

DETAIL AT A @ 1:50
SHAFT ENLARGED DETAIL

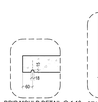

DRIP MOULD DETAIL @ 1:10

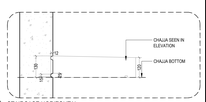


STAIRCASE HORIZONTAL
DOUBLE GROOVE DETAIL @ 1:10

GENERAL NOTES

1. All dimensions are in millimeters and levels in meters unless specified otherwise.
2. Do not scale the drawing; follow written dimensions.
3. Contractor to verify all dimensions unless specified otherwise.
4. Any discrepancies should be brought to the notice of the Architect prior to execution of job / procuring materials at site.
5. This drawing is the property of Kapadia Associates and should not be reproduced in any form or medium in part or in full or used for any purpose other than for which it has been issued.
6. This drawing is to be read in conjunction with all relevant structural & services drawings.

KEY PLAN

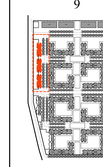

REVISION INDEX

REV.NO	DATE	DESCRIPTION
R-00	03-06-2019	
R-01	09-09-2019	1.RETAIL MUMTY UPDATED. 2.ELECTRICAL AND ELV SHAFT ADDED NEAR SHOP NO.16 3.APARTMENT DOOR (D1) RC MULLION SHIFTED.

CONSULTANTS

STAMP & SIGN

PROJECT TITLE	PROJ.NO
PALAVA - LAKEFRONT	L-10518
DRAWING TITLE	DWG.NO
AR-CASA OLIVIA (B6) - SECOND FLOOR PLAN	203
DRAWING STAGE	REV.NO
WORKING DRAWING	R-01

DRAWN	CHECKED	SCALE	DATE
AK	ES	1:100	03-06-2019

KAPADIA ASSOCIATES
architecture urban design
113-114, Poonam Centre,Dr. S.S. Rao Road, Off Jerbai Wadia Road,Parel East, Mumbai 400012.
Tel : 91-22-24083838 / 39
Fax : 91-22-24083837
E-mail : kas@vsnl.in
Website : www.kas.in