




ELEVATION A
1:200

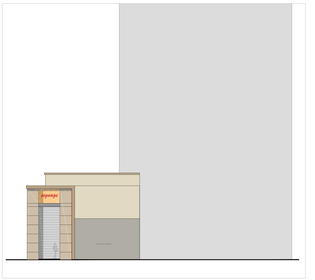


ELEVATION B
1:200

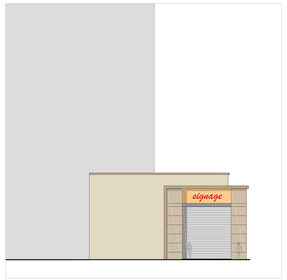


ELEVATION C
1:200

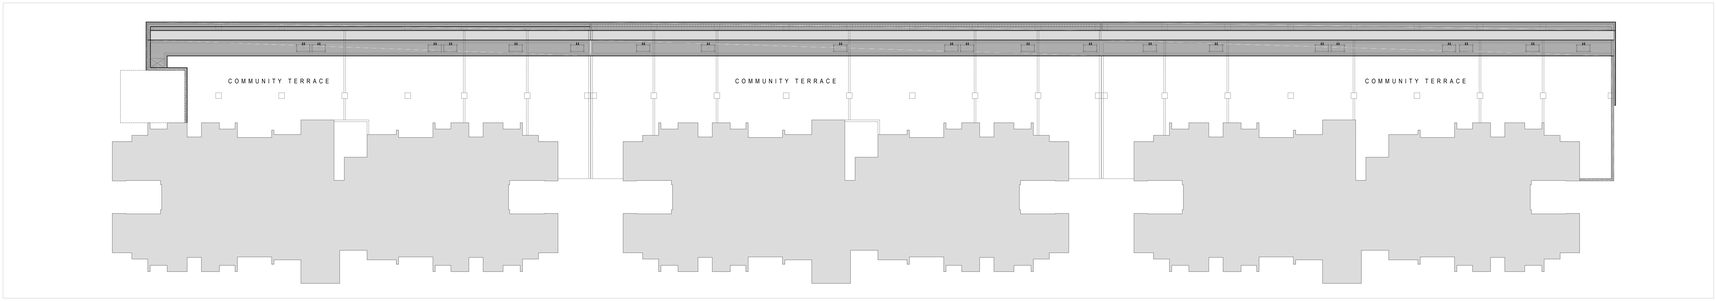


SECOND FLOOR PLAN
1:200

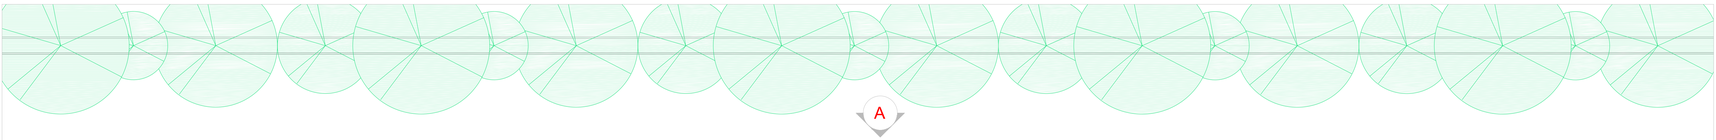


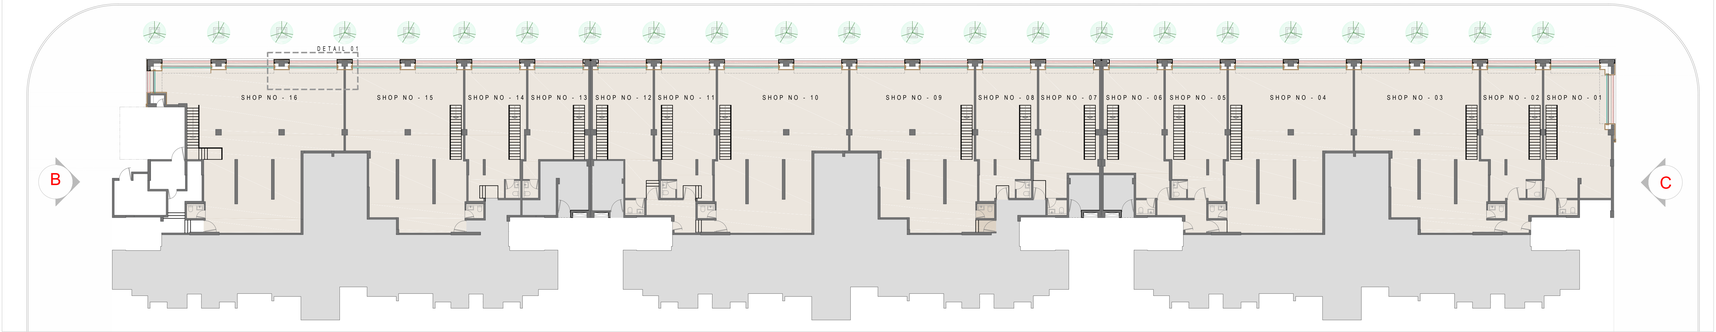


GROUND FLOOR PLAN
1:200

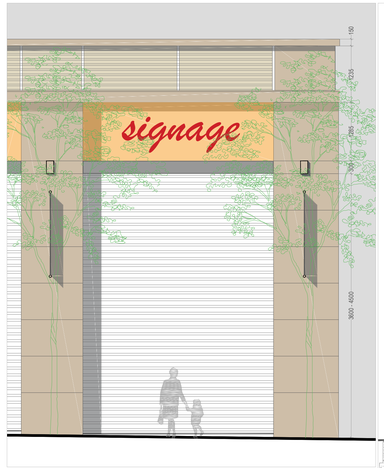

ELEVATION 01
1:50

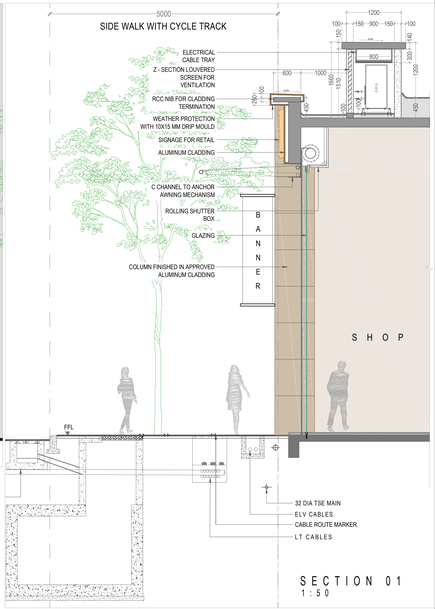

SECTION 01
1:50

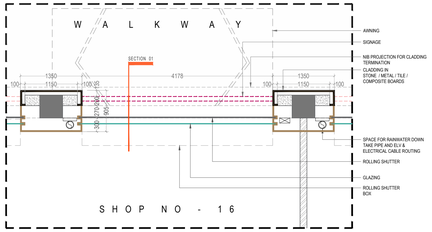

DETAIL 01
1:50

LODHA PALAVA
LAKEFRONT RETAIL STRATEGY - OLIVIA

28-05-2019
SCALE 1:200

KAPADIA ASSOCIATES
D E S I G N L L P